


01 - First Floor (Existing)
1 : 50

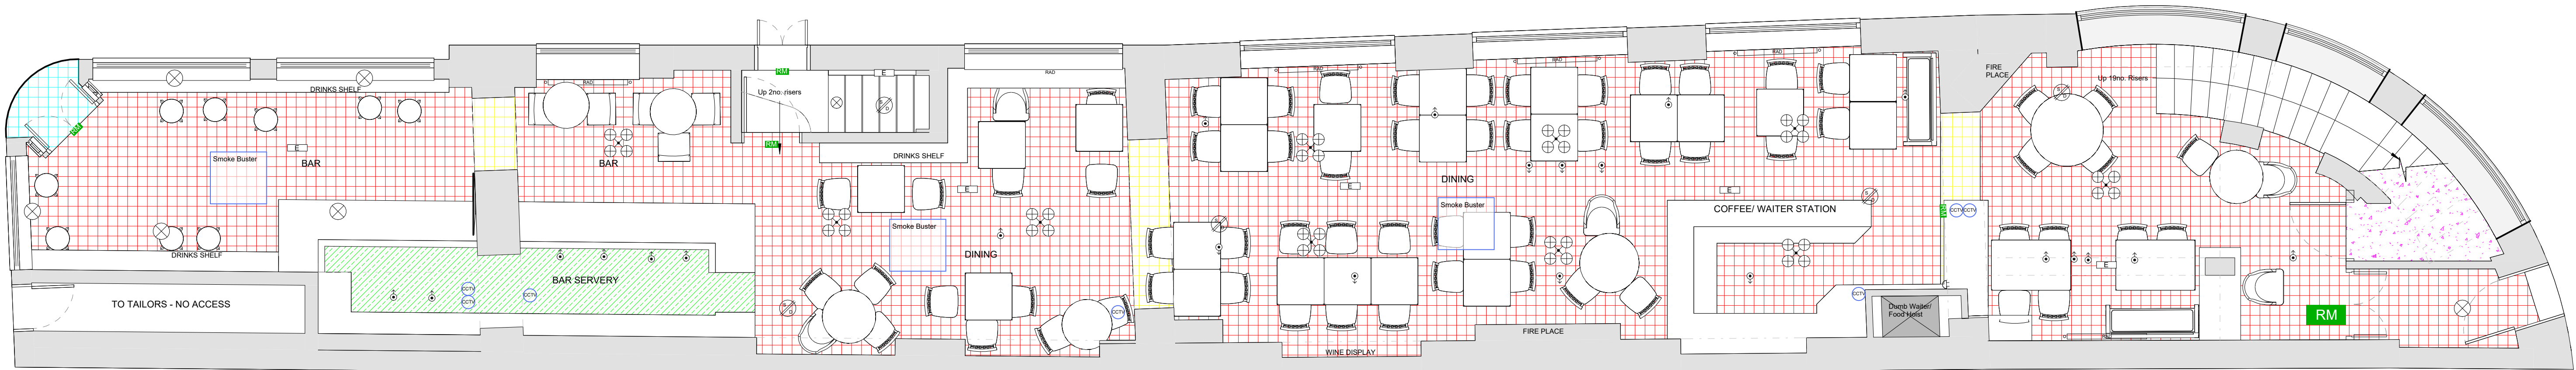

Ground Floor
1 : 50

Furniture Schedule Scheme	
Furniture Type	Count
2 - Retained/Refurbished Furniture	
Bar stool with Back	5
Dining Chair	62
Dining Table	30
Existing Bar Stool	9
Posseur Table	2
Settle	2
side chair w/ arms	5

Joinery Schedule Scheme	
Joinery Type	Length (mm)
2 - Retained/Refurbished Joinery Items	
Fixed Shelving	9200

Floor Colour Code Hatch Key	
	Carpet
	Safety Flooring
	Ceramic
	Stone
	Entrance Matting
	Timber
	External Surfaces
	Vinyl

0001	
Existing Scheme GA	1
Mr Thomas's Chop House, Manchester	
Kieron Dunne - Punch Pubs	
Job Number	3180
Size	A1
Scale	1 : 50
Drawn	CIP
Approved	////
Date	25.04.2024

mgi

THIS DRAWING REMAINS THE COPYRIGHT OF MGI PARTNERS
AND IT MUST NOT BE COPIED OR REPRODUCED WITHOUT WRITTEN CONSENT.
ALL SETTING OUT, DIMENSIONS AND LEVELS SHOULD ONLY BE TAKEN FROM THE
FIXED DIMENSION VALUES STATED ON THIS DRAWING. NO ATTEMPT SHOULD BE
MADE TO SCALE FROM THE DRAWING. DIMENSIONS ARE ALWAYS AS SHOWN UNLESS
OTHER INFORMATION.
ANY VARIATION BETWEEN DRAWING AND SITE CONDITIONS ARE TO BE REPORTED
TO MGI PARTNERS IMMEDIATELY. ALL CONTRACTORS MUST VISIT THE SITE AND ARE
SOLELY RESPONSIBLE FOR TAKING AND CHECKING ALL DIMENSIONS RELATIVE TO
THE WORK THEY ARE REQUIRED TO CARRY OUT.
THIS DRAWING MUST NOT BE USED ON SITE UNLESS ISSUED FOR CONSTRUCTION.