



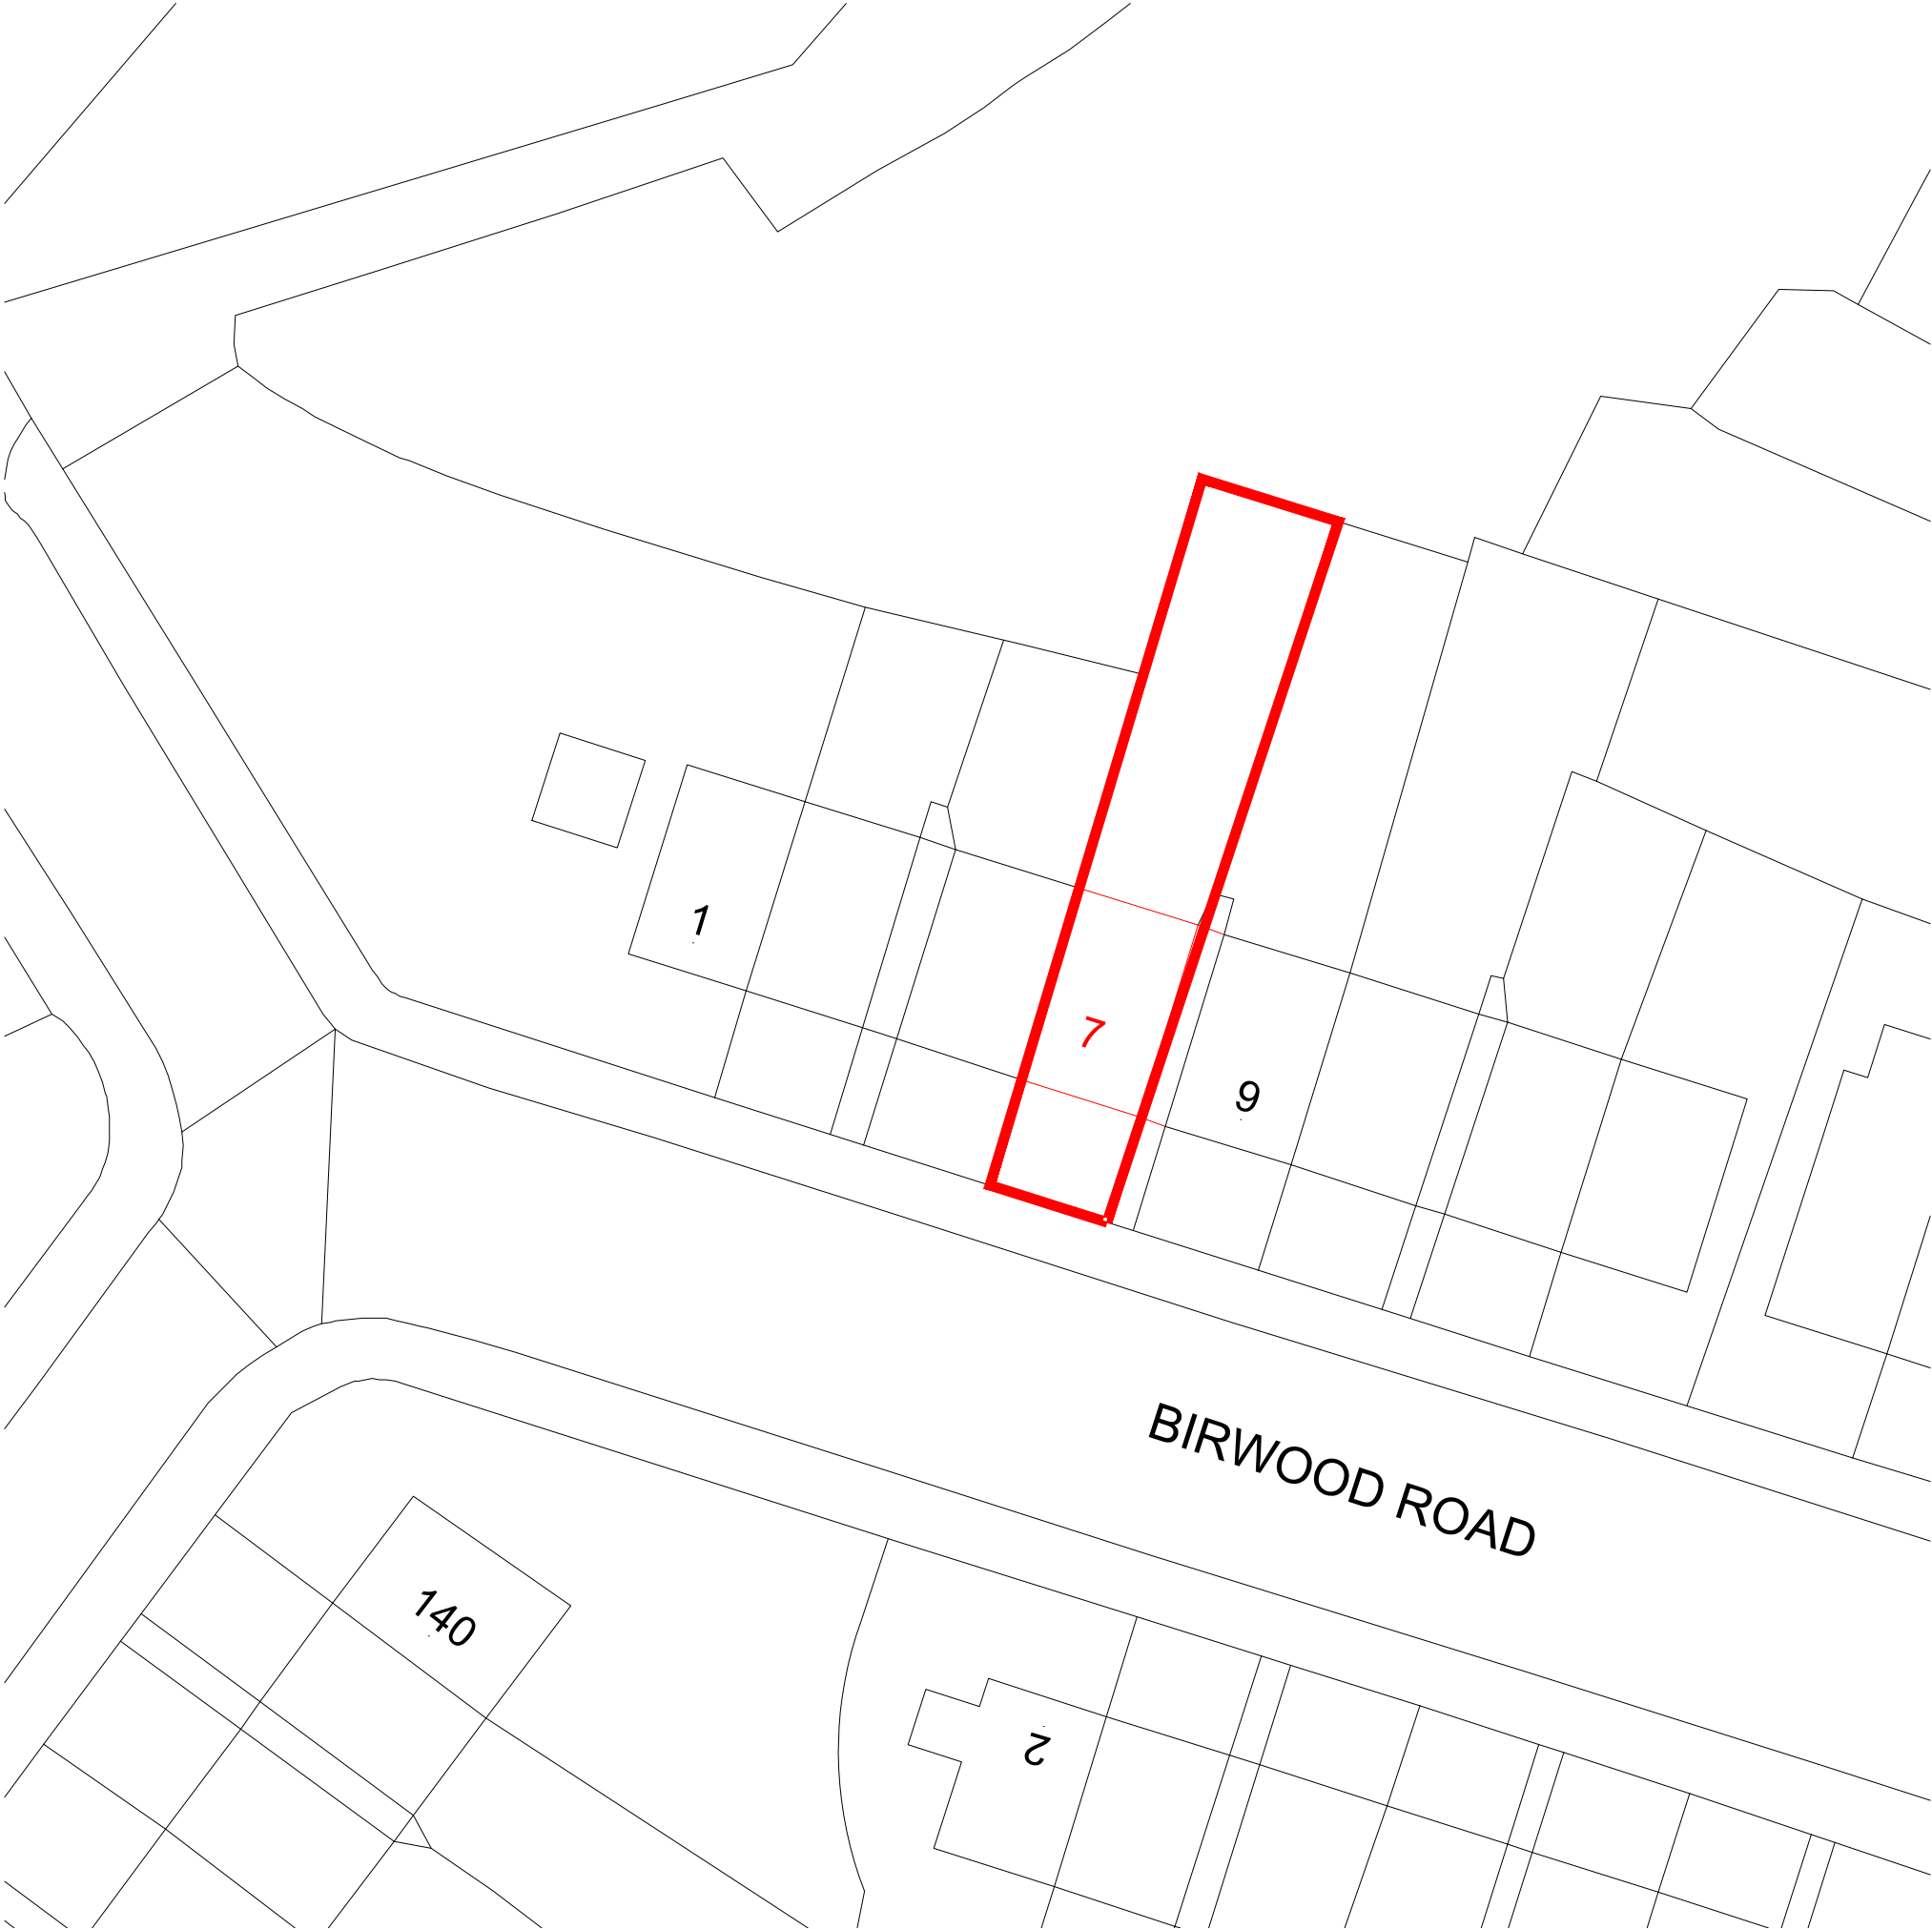

SITE LOCATION PLAN

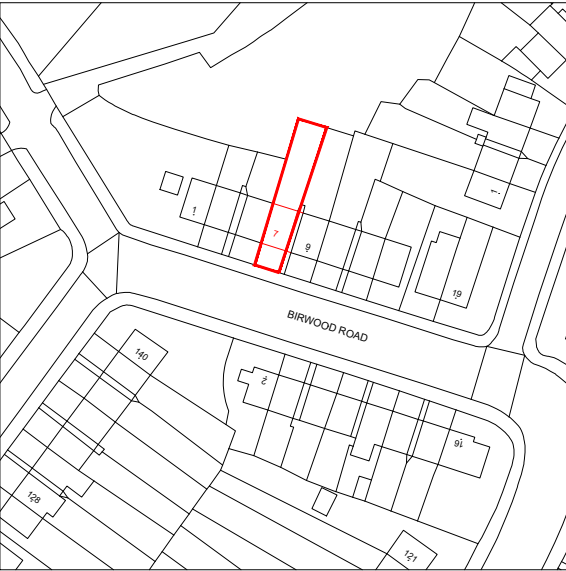

SITE LOCATION PLAN
1:1250@A3

Figured dimensions to be followed in preference to scale
All dimensions shall be verified by the Contractor(s) on site prior to work commencing and relevant orders being placed
Any discrepancies to be brought to the attention of the Contract Administrator for instructions prior to proceeding
This drawing is the copyright of the Architect

CLIENT NAME
COVE CHILD CARE

PROJECT:
7 Birwood Rd, Manchester M8 4GL, UK

DRAWING:
SITE LOCATION PLAN

DATE: NOV 25	DRAWN BY: FA	CHECKED BY: AS
SCALE: 1:250@A3	DRAWING NO: 0-1	REV: 00