


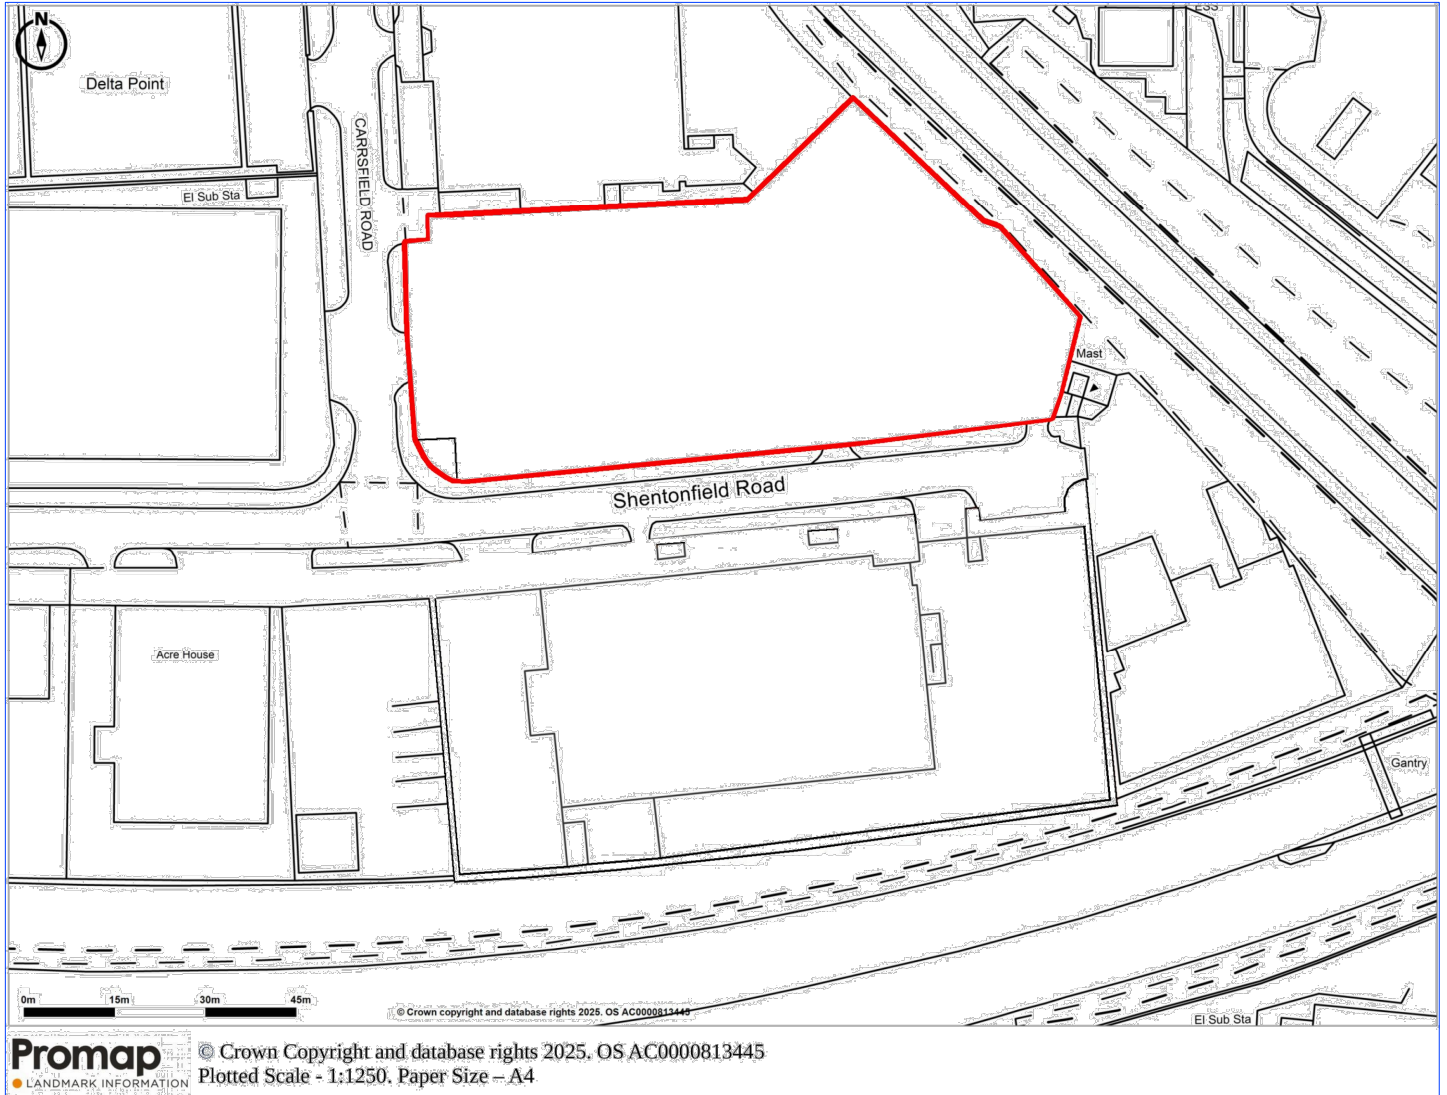

Planning Issue

Rev P1: Planning Issue
revision:

28.03.25
date:

client:	project:	drawing:
STORAGE TIME	SHENTONFIELD ROAD SHARSTON	LOCATION PLAN

project no:	drawing no:	revision:	drawn:	checked:	date:	scale @ A4
7527	LP	P1	RL		27.03.25	1:1250

street design partnership
architecture - urban design - interiors



16 Brewery Yard, Deva City Office Park, Salford, M3 7BB | 0161 834 7262 e. info@street-design.net w. www.street-design.net