

NOTES:
DO NOT SCALE FROM THIS DRAWING. ALL LEVELS, ANGLES AND DIMENSIONS TO BE CHECKED ON SITE PRIOR TO COMMENCEMENT OF WORKS.

THIS DRAWING IS TO BE READ IN CONJUNCTION WITH ALL RELEVANT BARKER ASSOCIATES DRAWINGS, SCHEMATICS, ARCHITECTS, STRUCTURAL AND ALL OTHER SERVICES DRAWINGS, SPECIFICATIONS AND SCHEDULES.

THE SOLAR PV INSTALLED ON THESE PITCHED ROOFS WILL BE IN ACCORDANCE WITH PERMITTED DEVELOPMENT RIGHTS, AND ANY INSTALLED EQUIPMENT WILL NOT EXCEED 0.2M BEYOND THE PLANE OF THE ROOF SLOPE

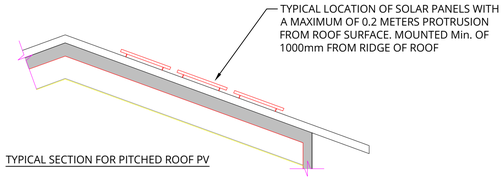


TYPICAL SECTION FOR PITCHED ROOF PV

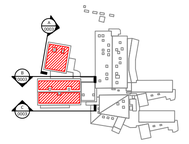


LOCATION PLAN




EXISTING ELEVATION A

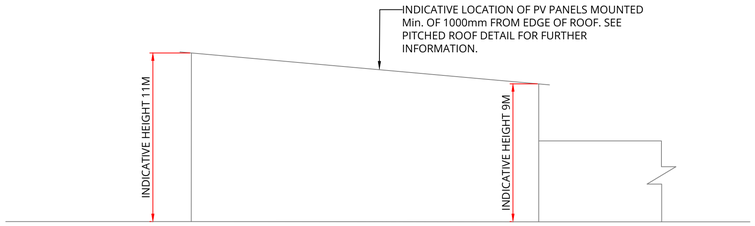


PROPOSED ELEVATION A

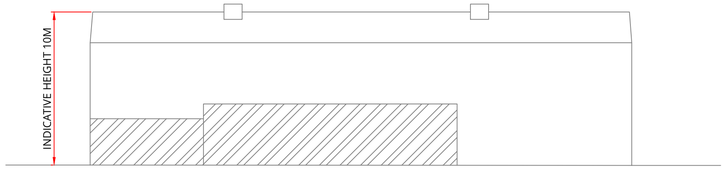


EXISTING ELEVATION B

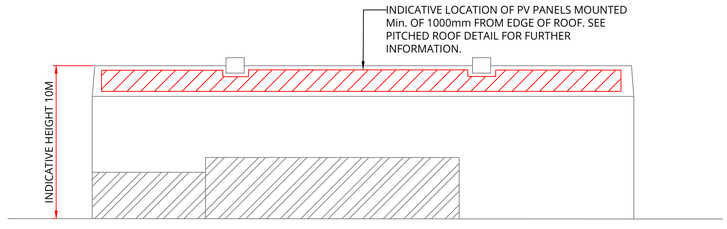

PROPOSED ELEVATION B

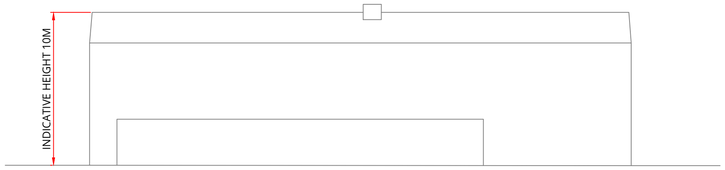

EXISTING ELEVATION C

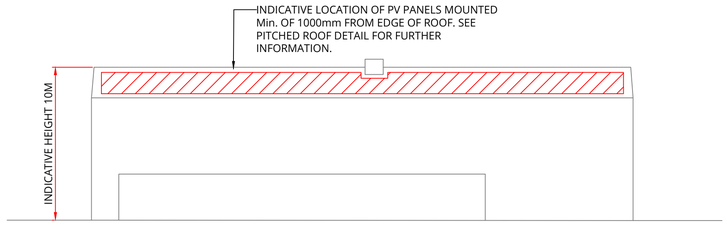

PROPOSED ELEVATION C

Drawing Status:
PLANNING

Rev	Description	Date	By
PL1	PLANNING ISSUE	Nov. 25	DH

Majesty House, Avenue West Skyline 120,
Braintree Essex, CM77 7AA
T: 01279 647111
W: www.barker-associates.co.uk
E: mail@barker-associates.co.uk

© THIS DRAWING IS A COPYRIGHT OF BARKER ASSOCIATES.

Client
LOCATED PROPERTY LIMITED (LONDON)

Project Title
GB ENERGY SOLAR PARTNERSHIP
'SOLAR PV PROGRAMME' MANCHESTER ACADEMY, MOSS LANE EAST, MANCHESTER, M14 4PX

Drawing Title
EXISTING AND PROPOSED ELEVATIONS

ELECTRICAL SERVICES

Project No. P25-0347	Date	Nov. 25	Drawn	DH	Checked SG
Scale: 1:200@A1			Status	S0	Revision PL1

Drawing Number
NZAP-BA-ZZ-ZZ-DR-E-0003

N

Scale 1:200
0 2 4 6 8 10 15
20 (metres)