

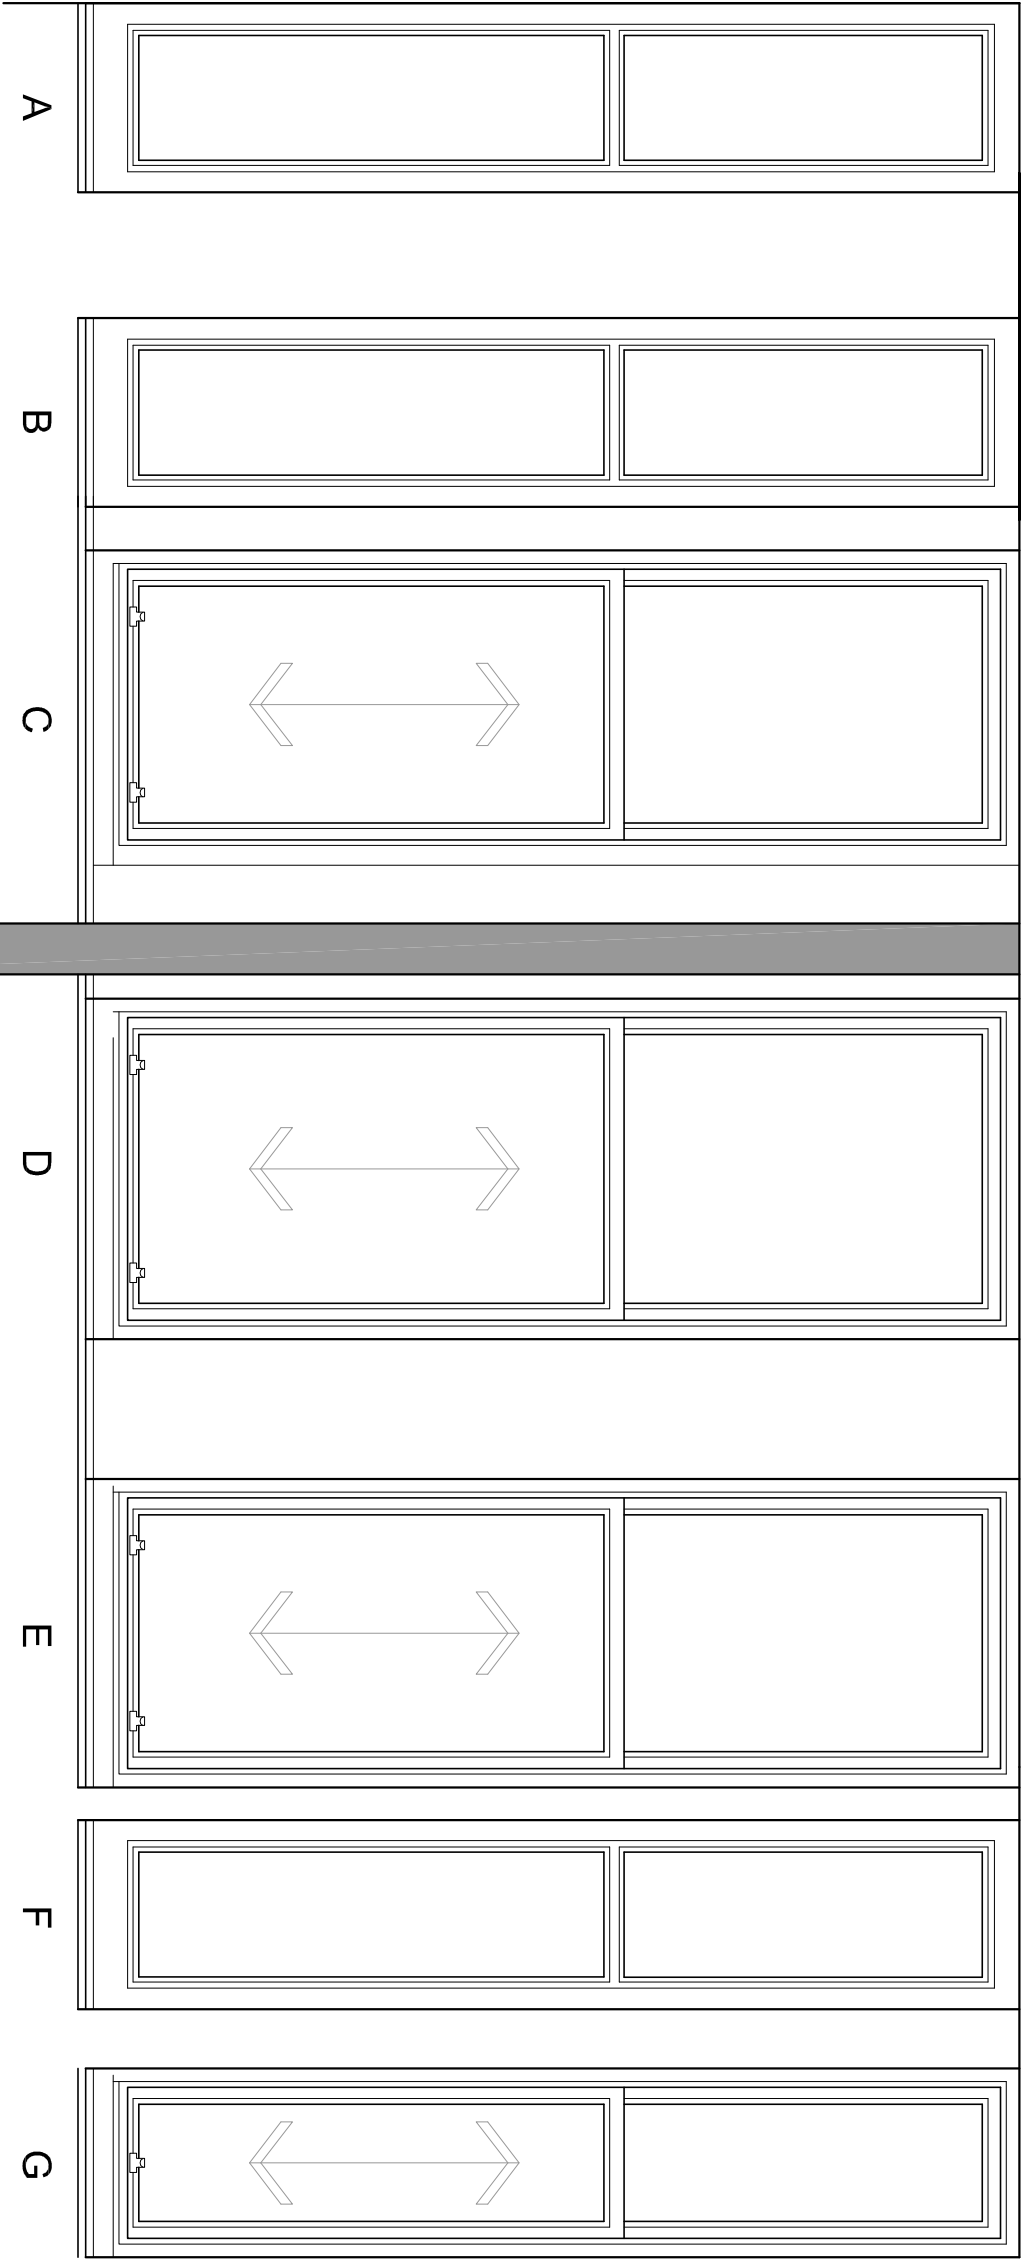


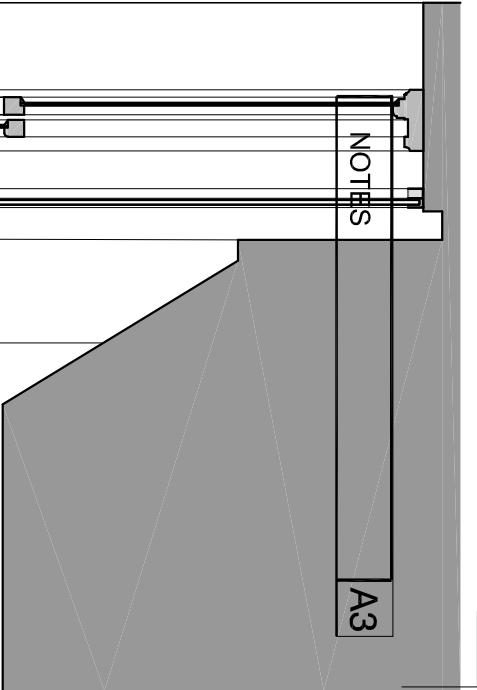

Internal Elevation
(without current secondary
glazing being shown)

Plan

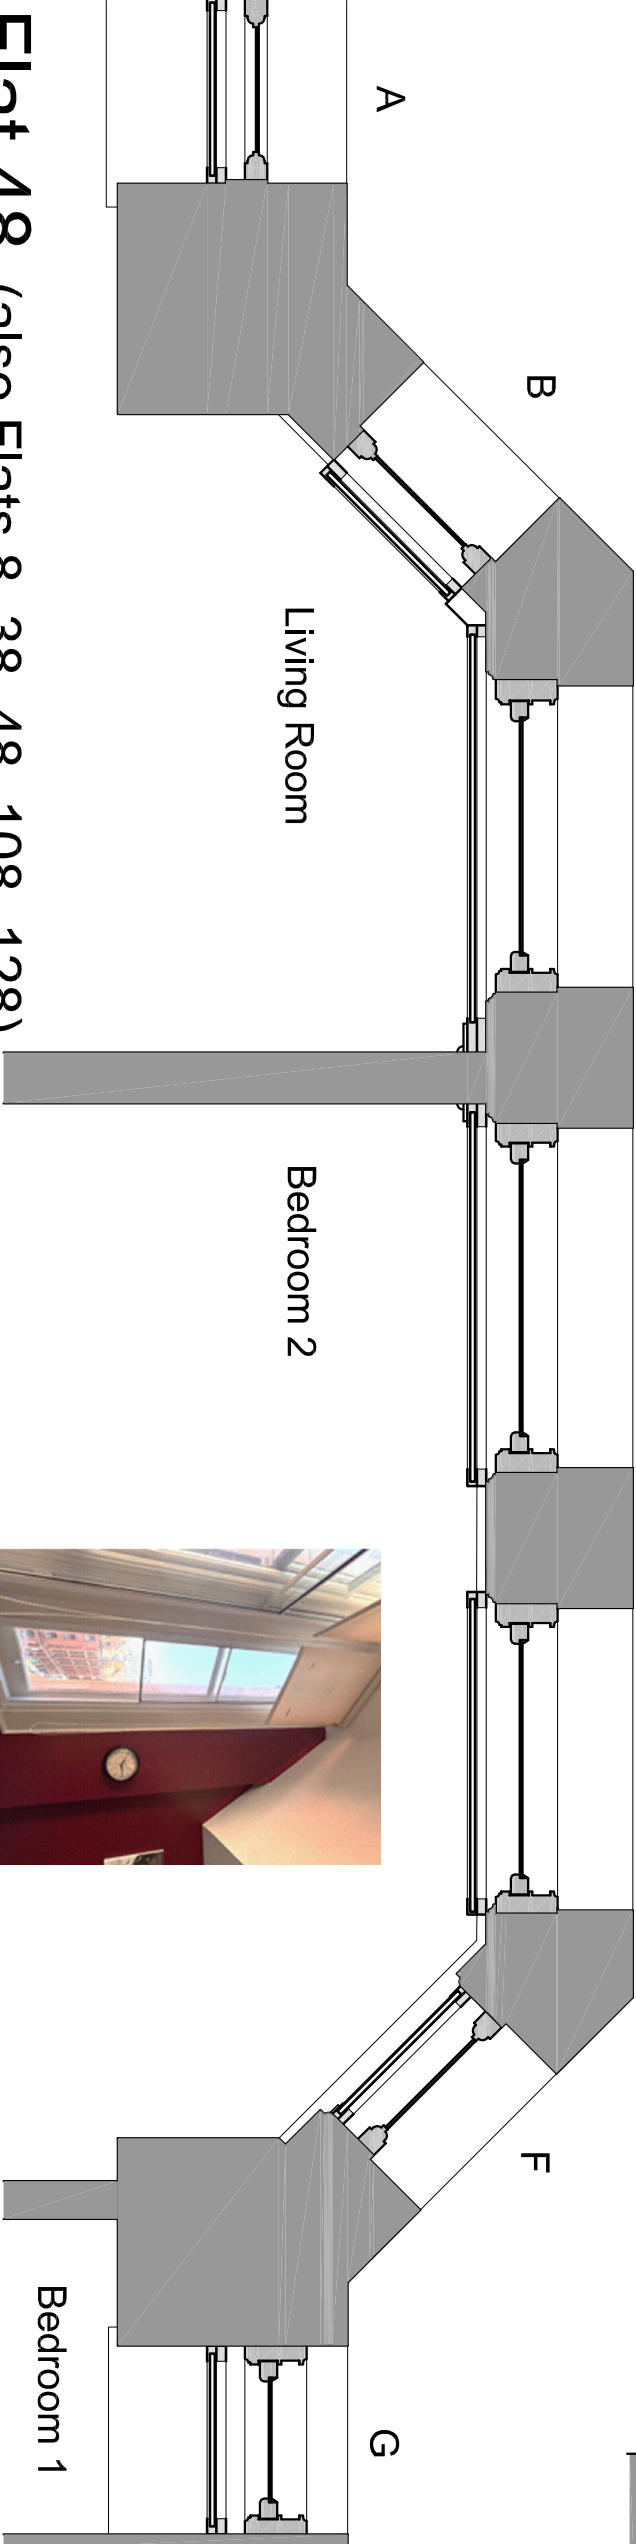

Section

NOTES			A3
rev	date	by	description
contract			
NEW SECONDARY GLAZING INDIA HOUSE WHITWORTH STREET MANCHESTER			
client			
THE GUINNESS PARTNERSHIP		rev.	date
dwg no. 7604/ 07		A	AUG 25
scales 1/ 20 @A3		drawn RW	checked
subject FLAT 48 EXISTING WINDOW DETAILS without secondary glazing shown			

Flat 48 (also Flats 8, 38, 48, 108, 128)



VIEW OF WINDOW F

Warburton

associates

Chartered Architects

The Old Police Station, 62 Chapel Street, MANCHESTER, M3 7AA

Tel: 0161 833 9345 Fax: 0161 831 7564 mail@warburtonassociates.com