

Client

Mr D Albarzinji

Job Title

proposed extension

76 Manley Road
Whalley Range
Manchester
M16 8WB

Drawing Title

Existing floor plans

Drawing Status

planning

Drawn by

JMR

Scale

1:100 @ A3

Job Number


ebr/001087

Drawing Number


A0.1

Revision	Description	Date


All dimensions to be checked on site prior to fabrication of components or execution of works. This drawing, the design and information contained within are copyright of ebrdesigns.com ltd and must not be used or reproduced without express permission. ebrdesigns.com ltd shall not be liable if used or reproduced without authorisation.

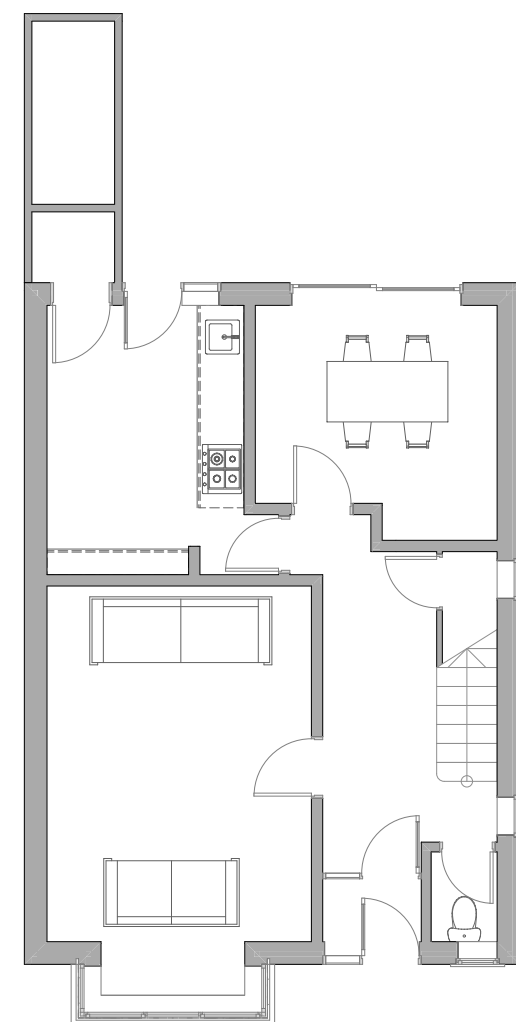

Ground floor

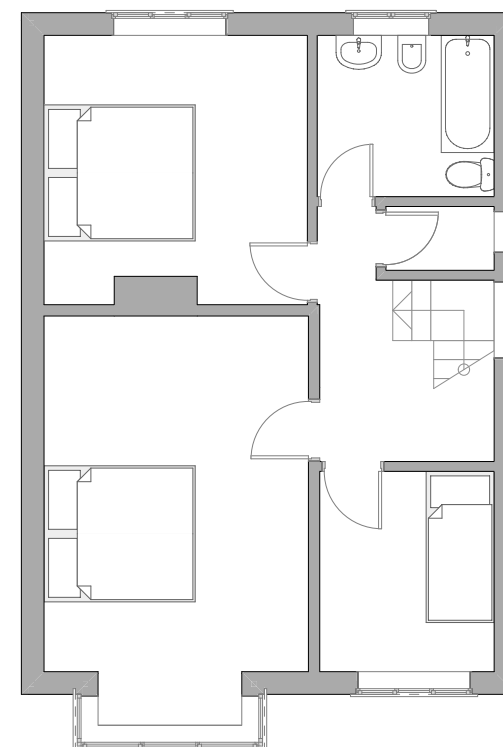

First floor

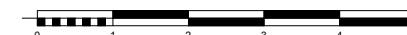

250 Church Road
Urmston
Manchester
M41 6HD

t: 0161 641 2533
e: info@ebrdesigns.com
w: www.ebrdesigns.com

Client

Mr D Albarzinji

Job Title

proposed extension

76 Manley Road
Whalley Range
Manchester
M16 8WB

Drawing Title

Existing elevations

Drawing Status

planning

Drawn by

JMR

Date

October 2025

Scale

1:100 @ A3

Job Number

ebr/001087

Drawing Number


A0.2

Revision	Description	Date
a.	roof tiles updated	11/25

All dimensions to be checked on site prior to fabrication of components or execution of works. This drawing, the design and information contained within are copyright of ebrdesigns.com ltd and must not be used or reproduced without express permission. ebrdesigns.com ltd shall not be liable if used or reproduced without authorisation.



Front elevation

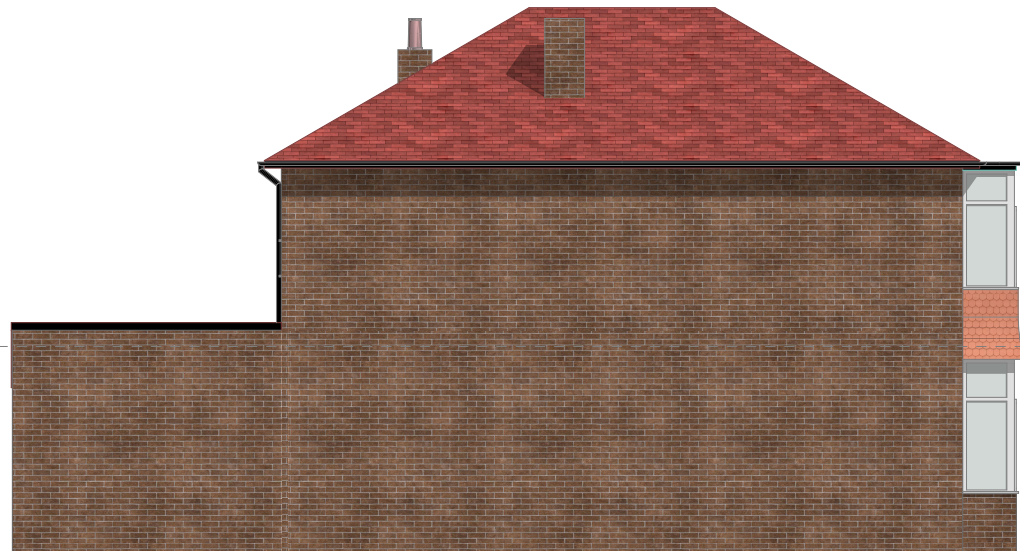

Side elevation




Rear elevation




Side_2 elevation



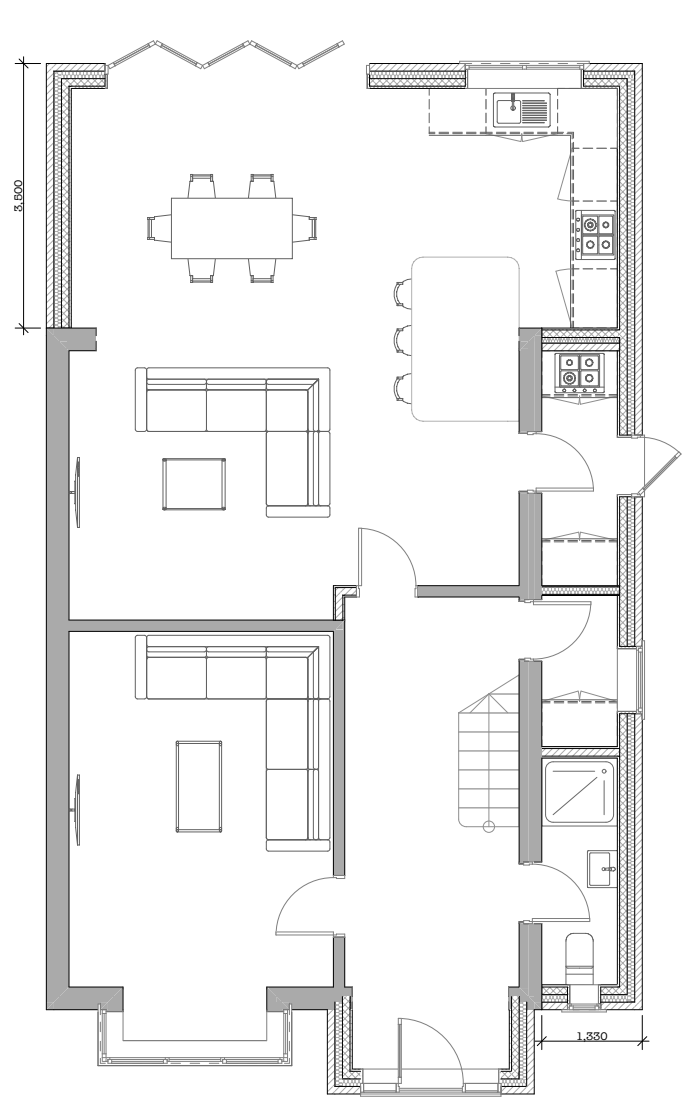

Ground floor

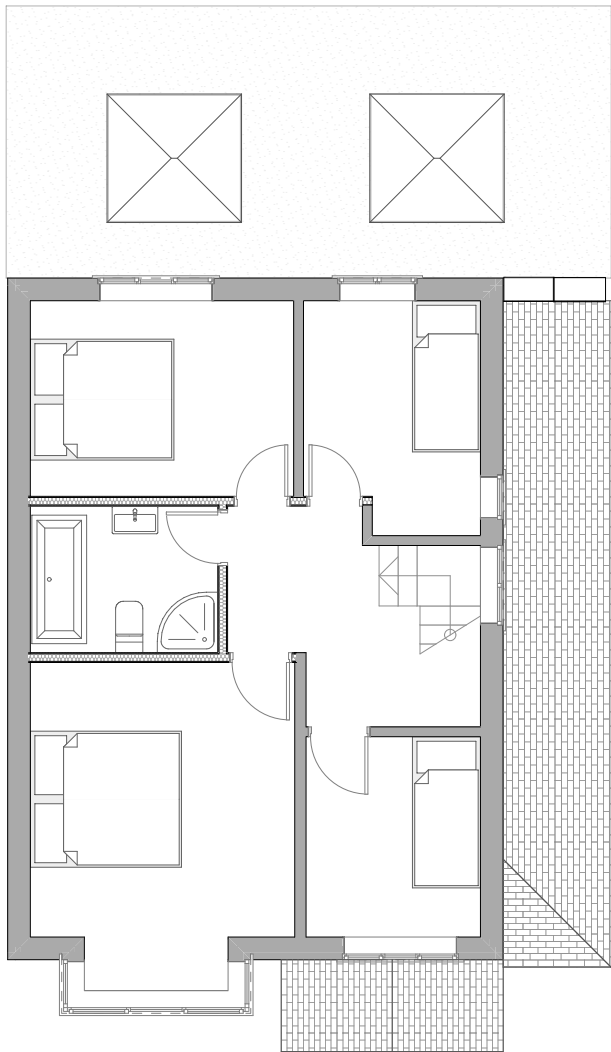

First floor



Client
Mr D Albarzinji

Job Title
proposed extension
76 Manley Road
Whalley Range
Manchester
M16 8WB

Drawing Title
Proposed floor plans

Drawing Status
planning

Drawn by Date
JMR October 2025

Scale
1:100 @ A3


Job Number Drawing Number
ebr/001087 A0.3

Revision	Description	Date
a.	side window removed	11/25

All dimensions to be checked on site prior to fabrication of components or execution of works. This drawing, the design and information contained within are copyright of ebrdesigns.com ltd and must not be used or reproduced without express permission. ebrdesigns.com ltd shall not be liable if used or reproduced without authorisation.

Revision	Description	Date
a	render removed	11/25
b	side window removed & sun tunnel added	11/25
c	roof tiles updated	11/25


All dimensions to be checked on site prior to fabrication of components or execution of works. This drawing, the design and information contained within are copyright of ebrdesigns.com ltd and must not be used or reproduced without express permission. ebrdesigns.com ltd shall not be liable if used or reproduced without authorisation.

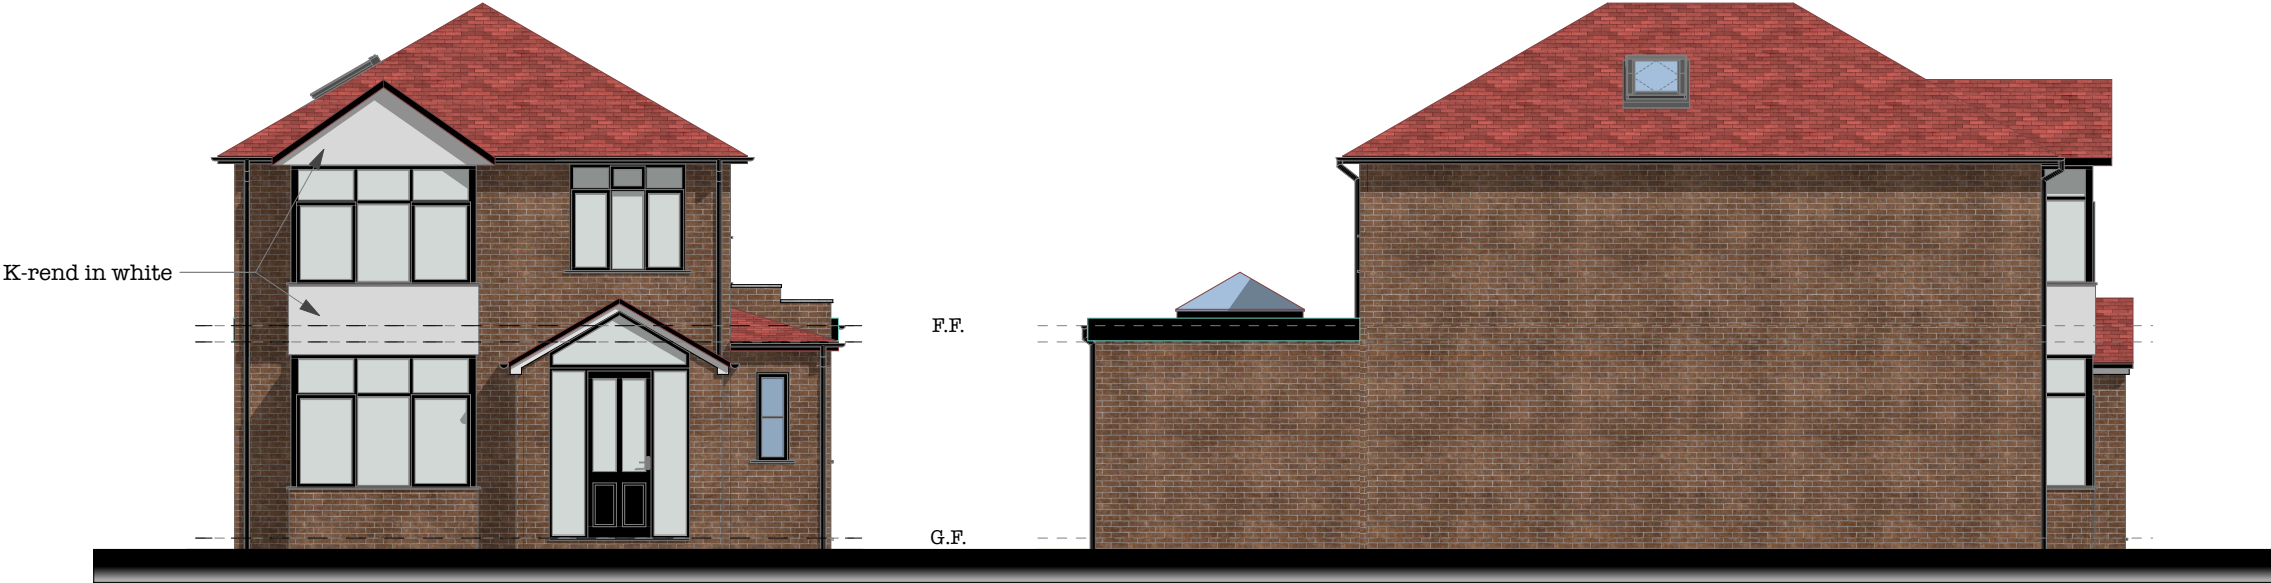

Front elevation



Side elevation

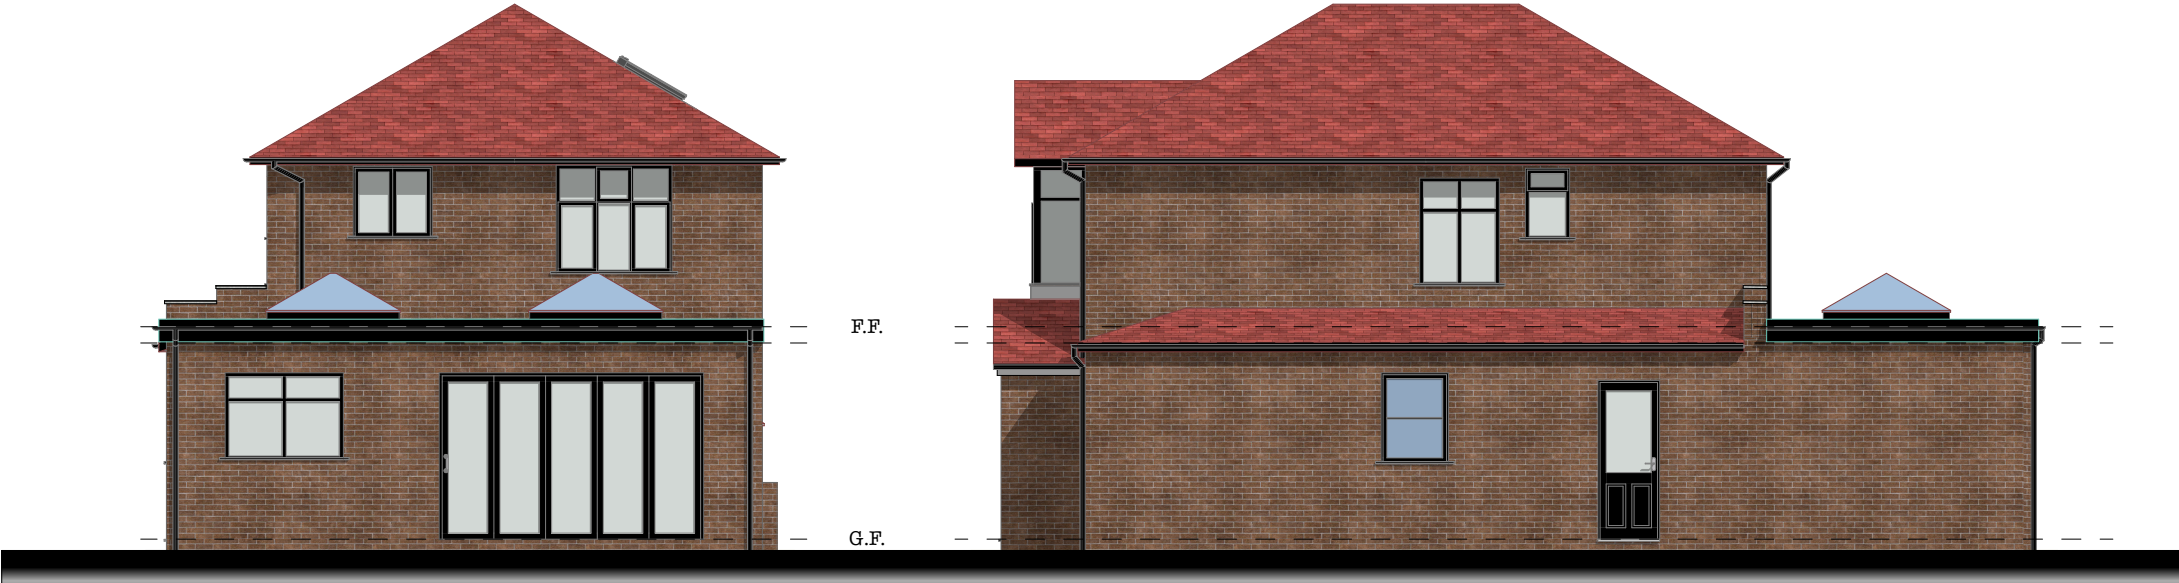

Rear elevation



Side_2 elevation



Client
Mr D Albarzinji

Job Title
proposed extension
76 Manley Road
Whalley Range
Manchester
M16 8WB

Drawing Title
Proposed boundary wall

Drawing Status
planning

Drawn by
JMR

Date
October 2025

Scale
1:100 @ A3

Job Number
ebr/001087

Drawing Number
A0.5


Revision	Description	Date
a.	wall height to max 1.8m	11/25
b	sun tunnel added	11/25

All dimensions to be checked on site prior to fabrication of components or execution of works. This drawing, the design and information contained within are copyright of ebrdesigns.com ltd and must not be used or reproduced without express permission. ebrdesigns.com ltd shall not be liable if used or reproduced without authorisation.



Proposed boundary wall



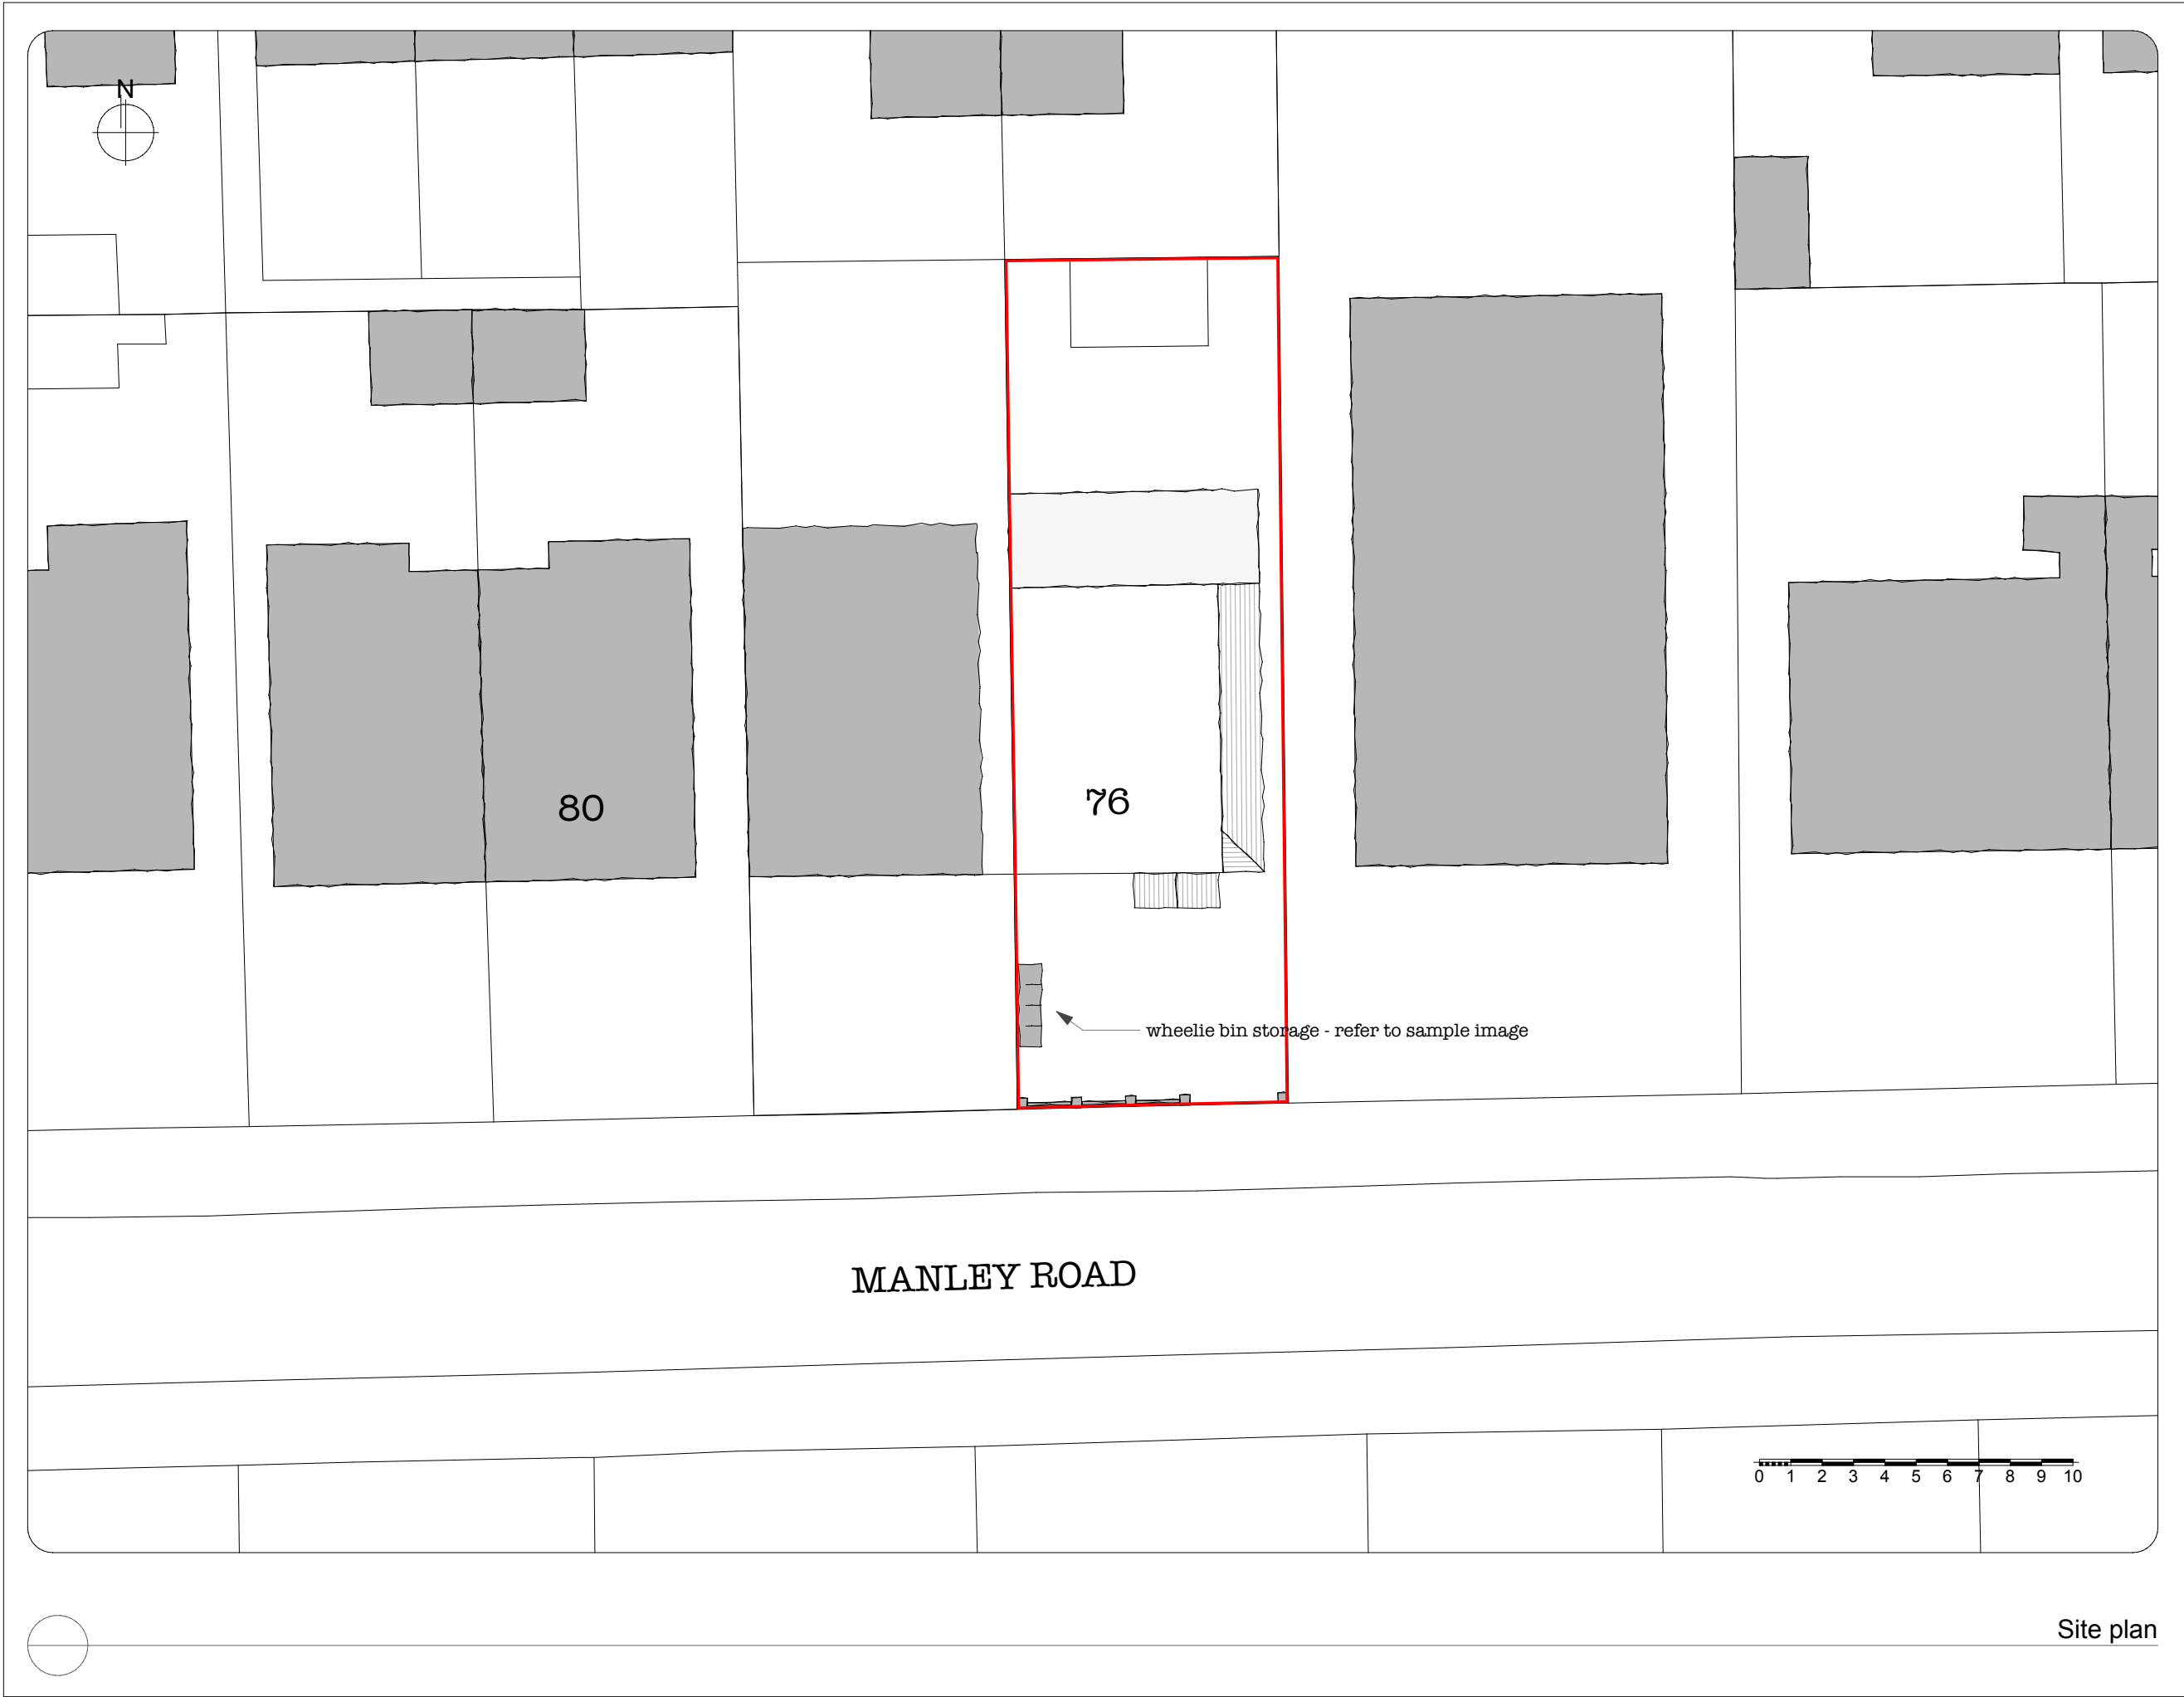

Client	
Mr D Albarzinji	
Job Title	
proposed extension	
76 Manley Road Whalley Range Manchester M16 8WB	
Drawing Title	
Site plan	
Drawing Status	
planning	
Drawn by	Date
JMR	October 2025
Scale	
1:200 @ A3	
Job Number	Drawing Number
ebr/001087	A0.6

Revision	Description	Date
a.	wheelie bin storage added	11/25

All dimensions to be checked on site prior to fabrication of components or execution of works. This drawing, the design and information contained within are copyright of ebrdesigns.com ltd and must not be used or reproduced without express permission. ebrdesigns.com ltd shall not be liable if used or reproduced without authorisation.

Site plan

A0.7

All dimensions to be checked on site prior to fabrication of components or execution of works. This drawing, the design and information contained within are copyright of ebrdesigns.com ltd and must not be used or reproduced without express permission. ebrdesigns.com ltd shall not be liable if used or reproduced without authorisation.

