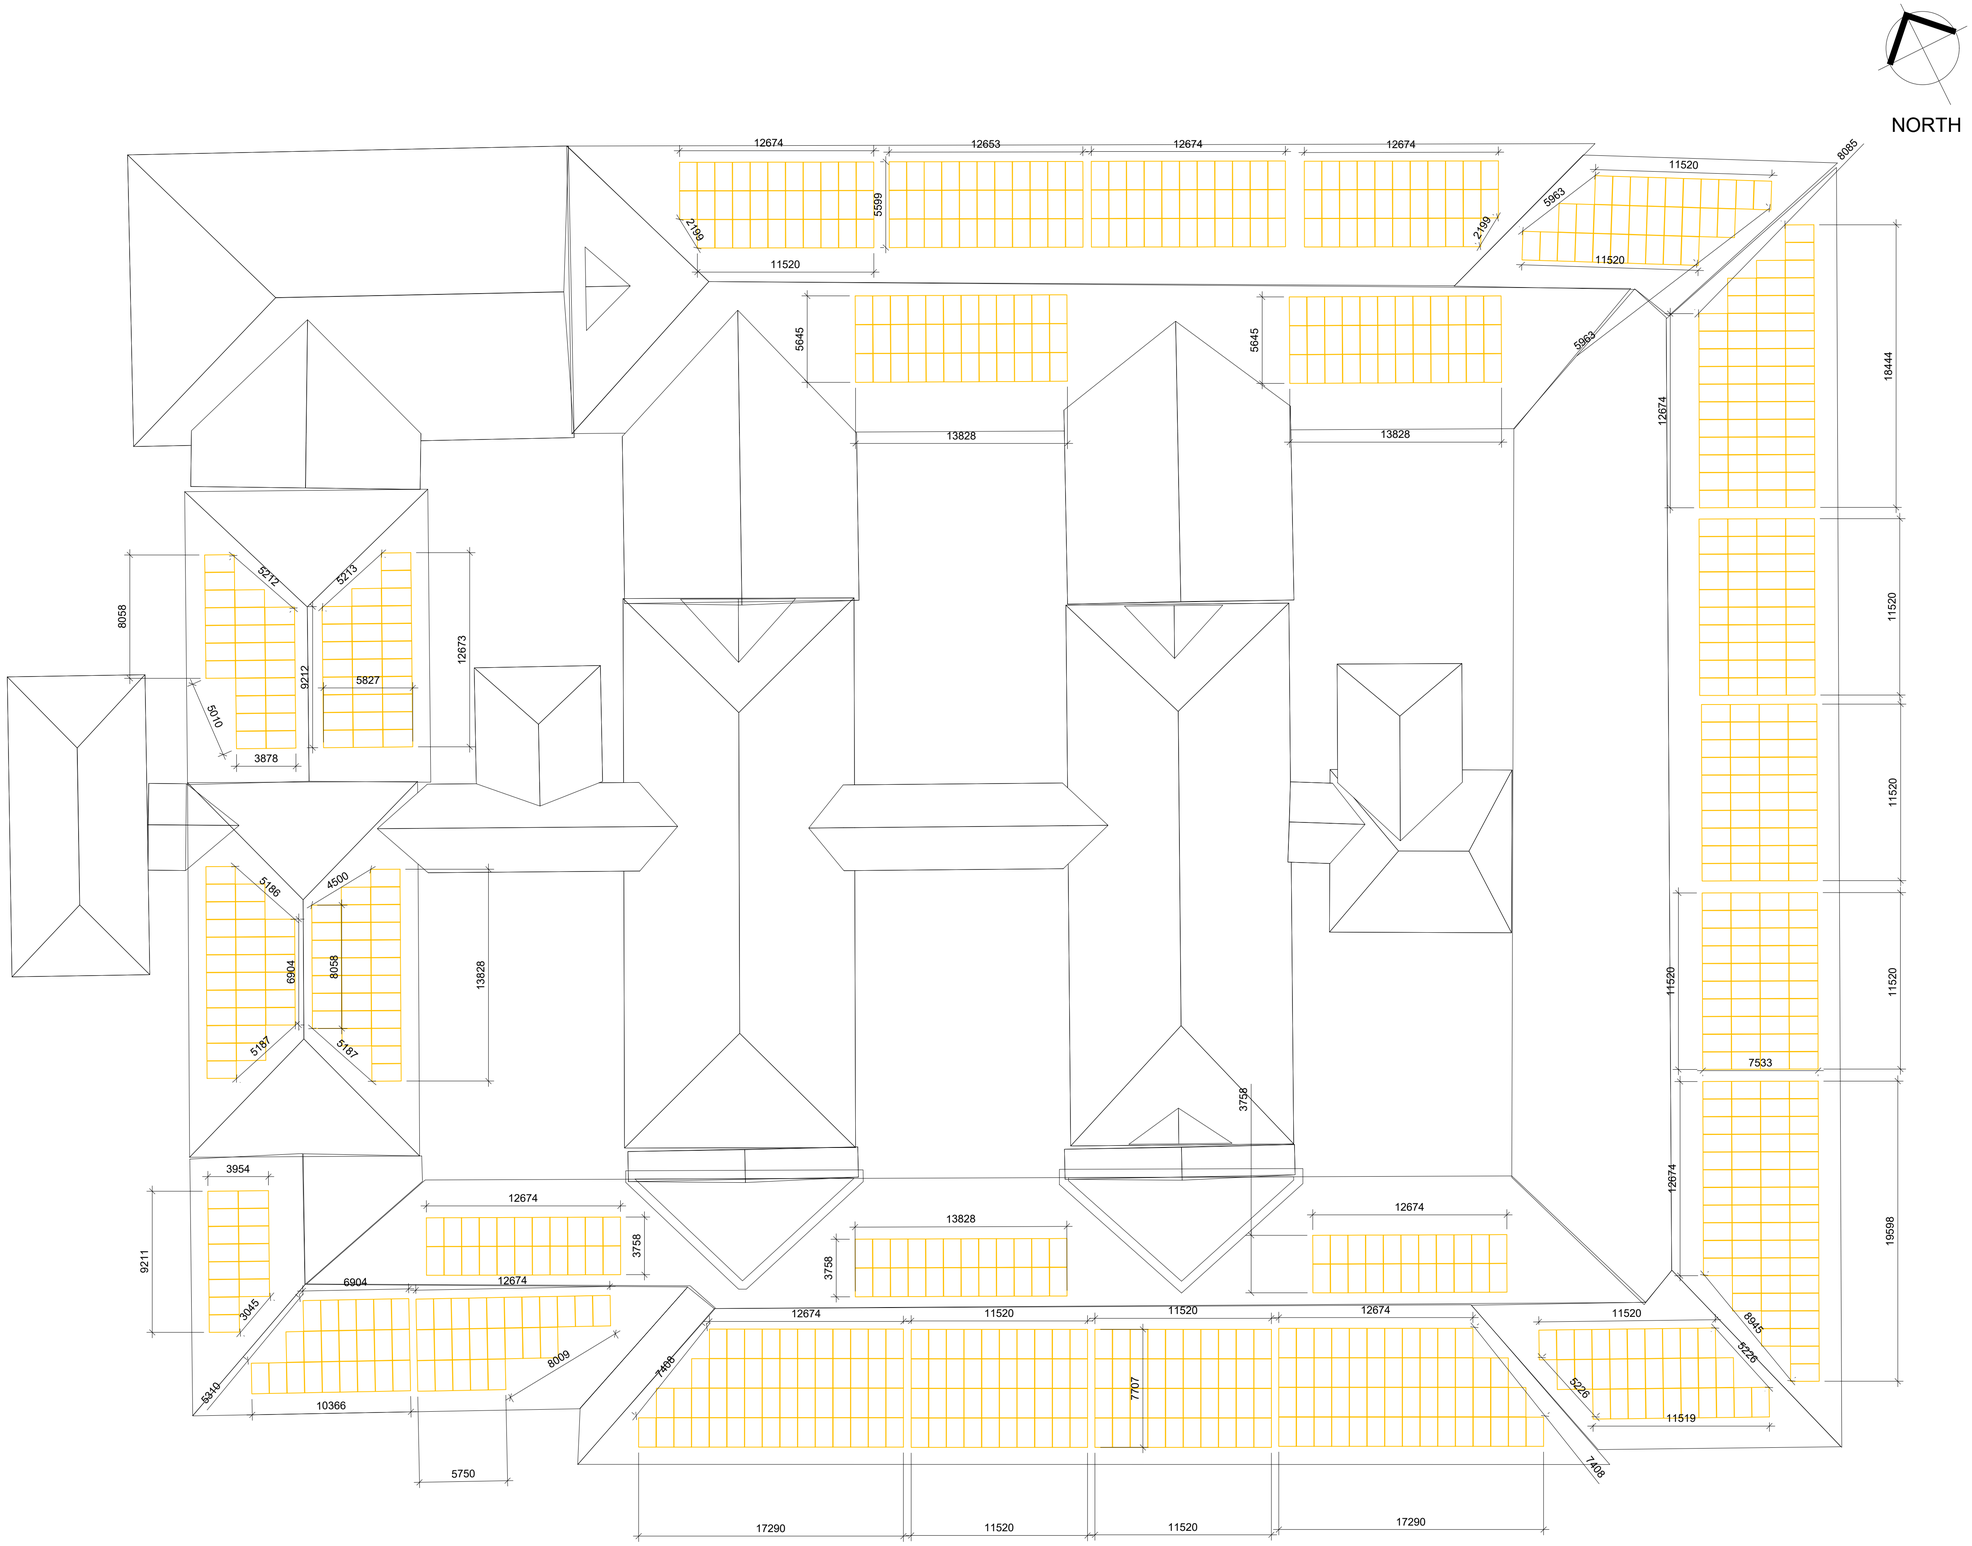


0m 5m 10m 15m 30m

Scale 1:200 @ A1

NOTES

MODULE TYPE

JA Solar JAM60D42 LB - 535Wp
913 No. x 535 Watt, Giving a Total Power of 488.46 kWp

MODULE DIMENSIONS

2063mm x 1134mm x 30 mm

INVERTERS

3 x SOLIS-110K-5G-PRO
1 x SOLIS S5-GC60K

KEY

SOLAR MODULES

rev.	description	date	by	ckd
--	Issued for Information	26.11.25	MF	CR

DO NOT SCALE. Use annotated dimensions only. Any discrepancies to be reported to Sodexo. All dimensions to be checked on site by Contractor prior to construction. Any queries relating to drawings should be discussed with Sodexo drawing office prior to work commencing.

CONTACT: ArchitecturalTeam.SO.UK@sodexo.com
Exchange No.2, 62 Market Street
Aberdeen, AB11 5PJ
01224 324388

sodexo TECH & SERVICES

FOR INFORMATION

client **NHS Foundation Trust**	date 26.11.25
address Acute Building, Wythenshawe Hospital, S'moor Rd, M23 9LT	drawn by M Freeman
title Solar PV Panel Proposed Layout	scale 1:200 @ A1
dwg. no. **DR-A-00-100**	job no. **TSP26-007**

© COPYRIGHT OF TECH & SERVICES - SODEXO LTD.