
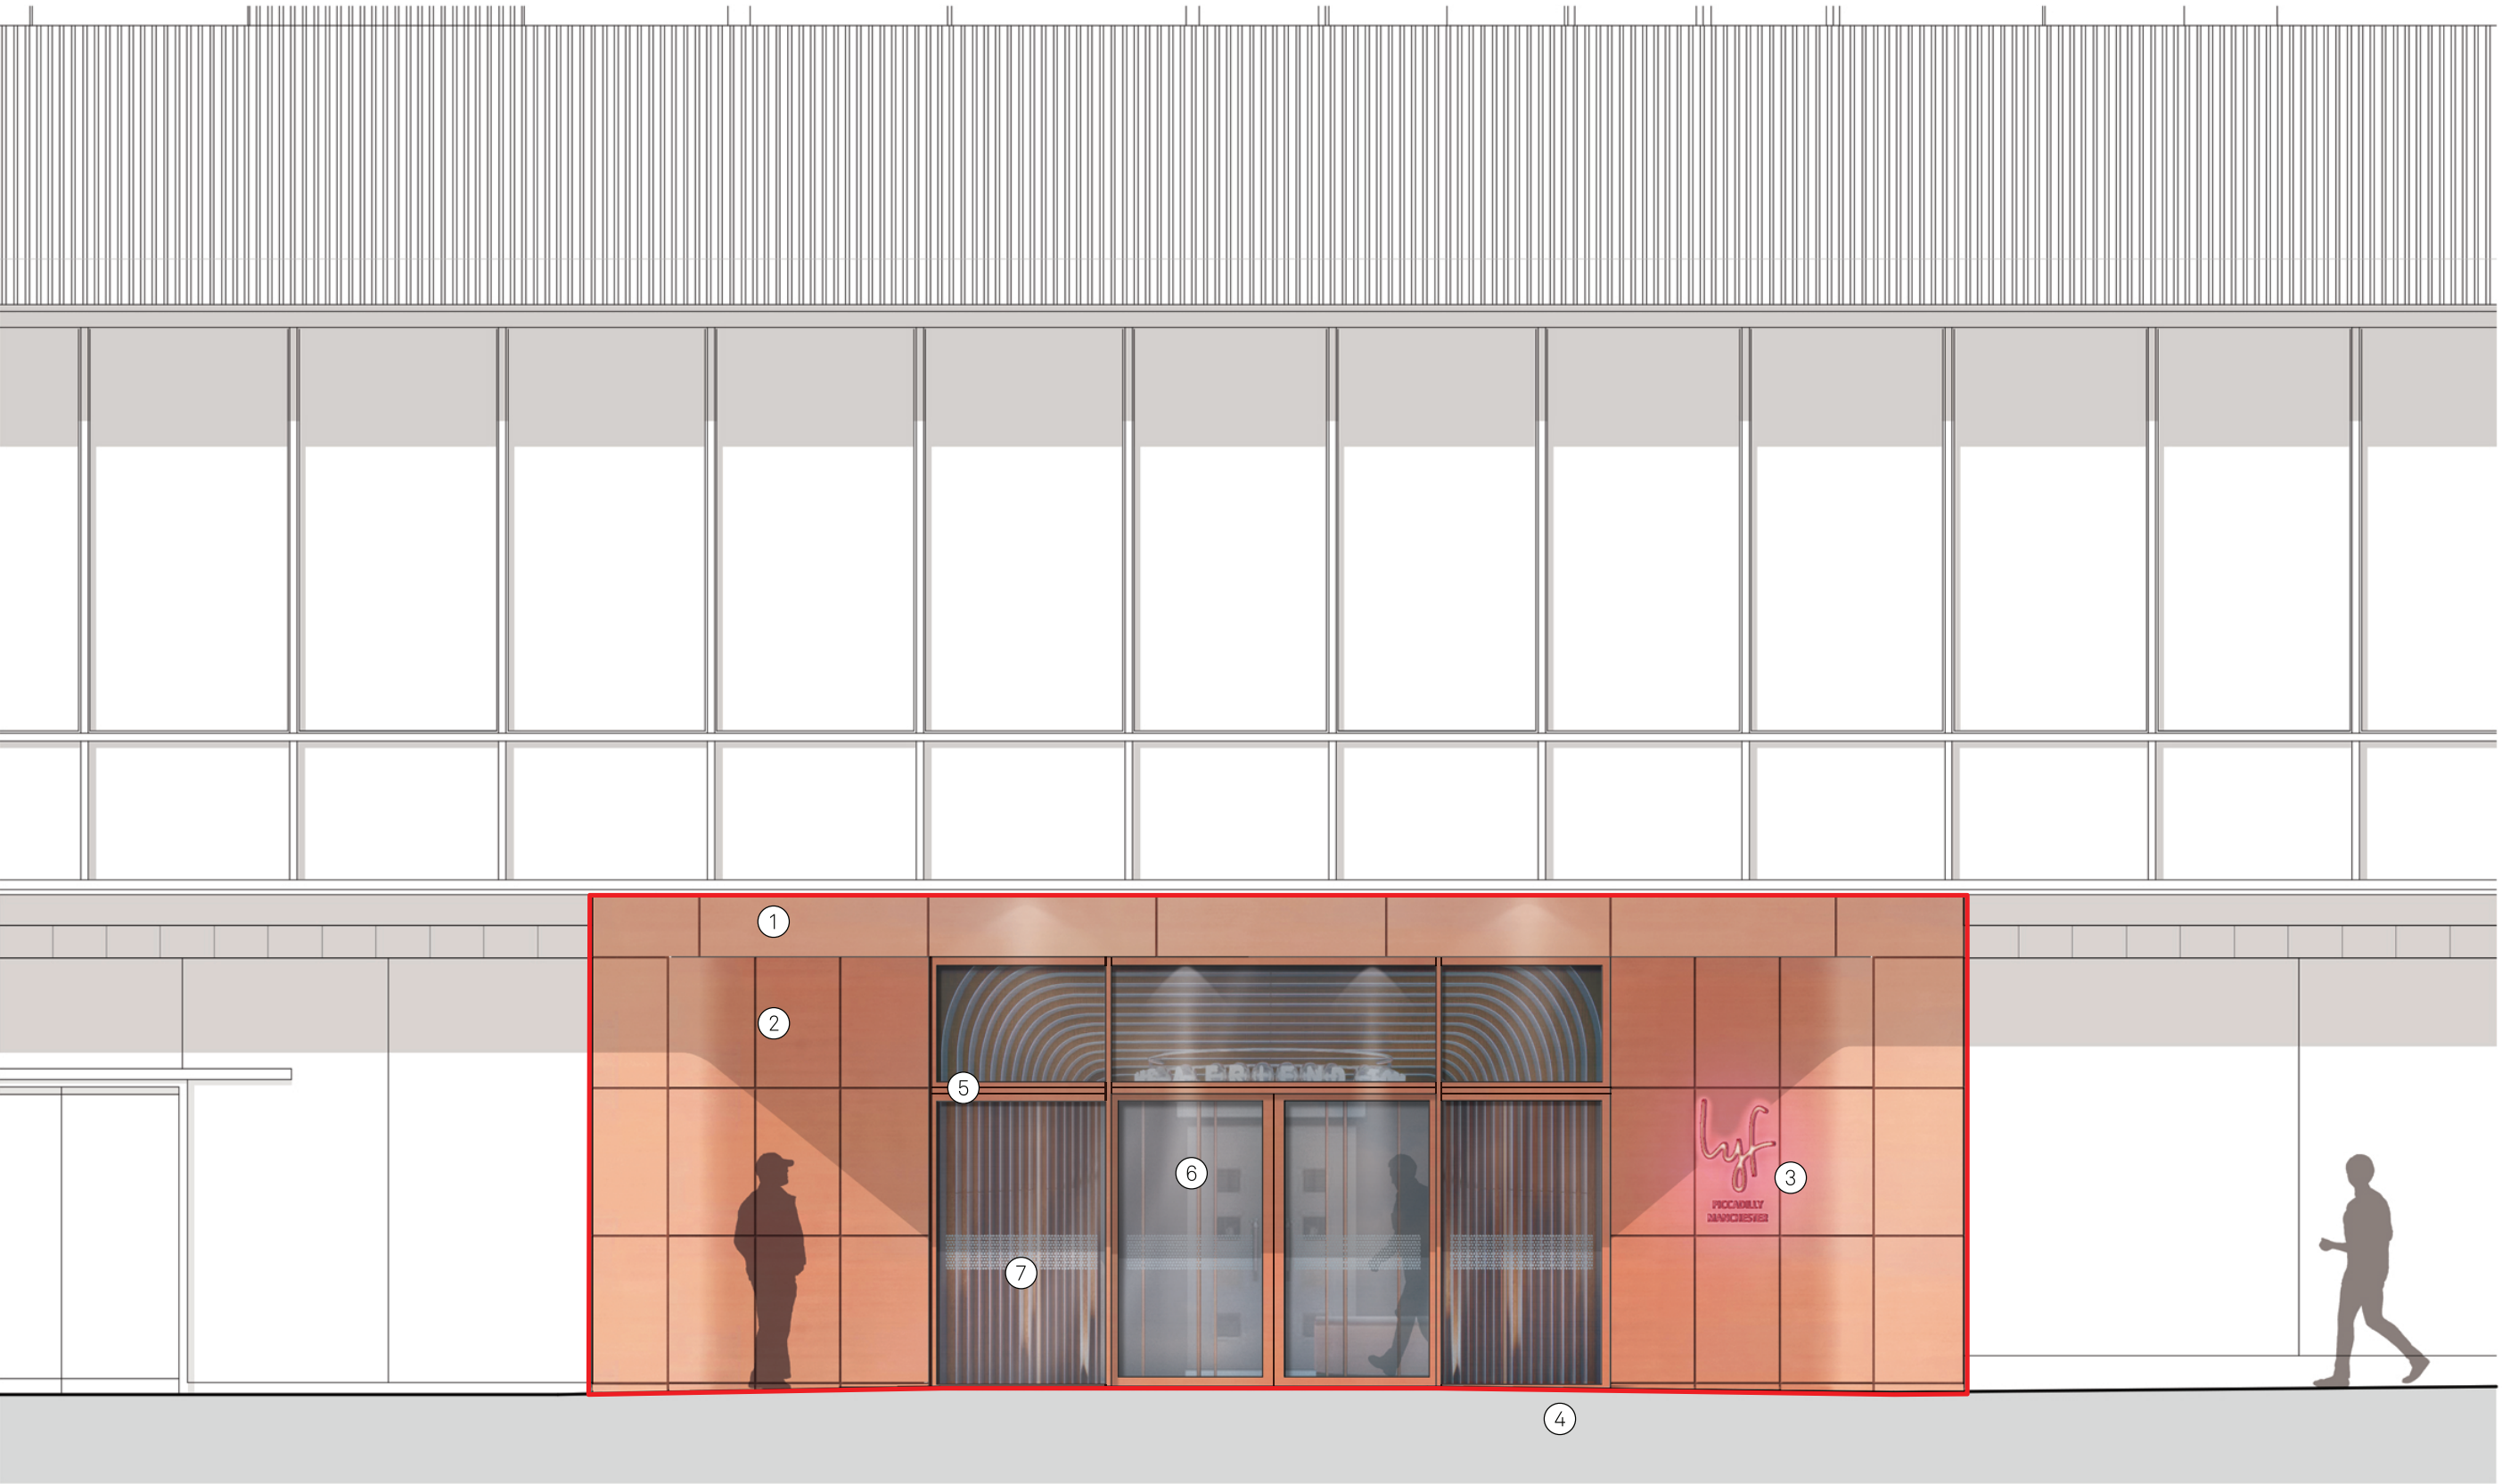


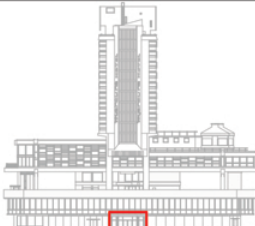

Proposed Ground Floor Entrance
1 : 50

Key: 	1. Re-clad existing bulkhead 2. New metal cladding in tile formation. Anodised copper metal finish. Secret fixed 3. Location for illuminated signage. Final review to be confirmed via advertisement consent application 4. Existing paving. Retained 5. Existing frame to be retained and finished to match proposed metal cladding 6. Internals not included for planning. Indicative only 7. Window vinyl is catagorised as interior. Indicative only		North:	Project: Lyf Hotel Refurbishment		Title: Planning_Entrance Study		Jon Matthews Architects Union, 2-10 Albert Square, Manchester, M2 6LW 0161 974 3690	
	Status: Planning	Scale: As Indicated @ A3	Date: 09.10.25	Drawing No: 220-JMA-00-ZZ-VS-A-184001	Rev: PO 1	Copyright of this drawing is vested in Jon Matthews Architects and it must not be copied or reproduced without written consent. Figured dimensions only are to be taken from this drawing. Do not scale from this drawing. For full company disclosure please visit www.jonmatthewsarchitects.com			