



GROSVENOR | 4TH FLOOR SHIP CANAL HOUSE , MANCHESTER

MEETING ROOM FEATURE WALLS


This drawing is the property of Bluesky Design Interiors Limited and must not be copied or otherwise reproduced. All dimensions must be checked on site before commencing work. This drawing was produced using AutoCAD 2025.

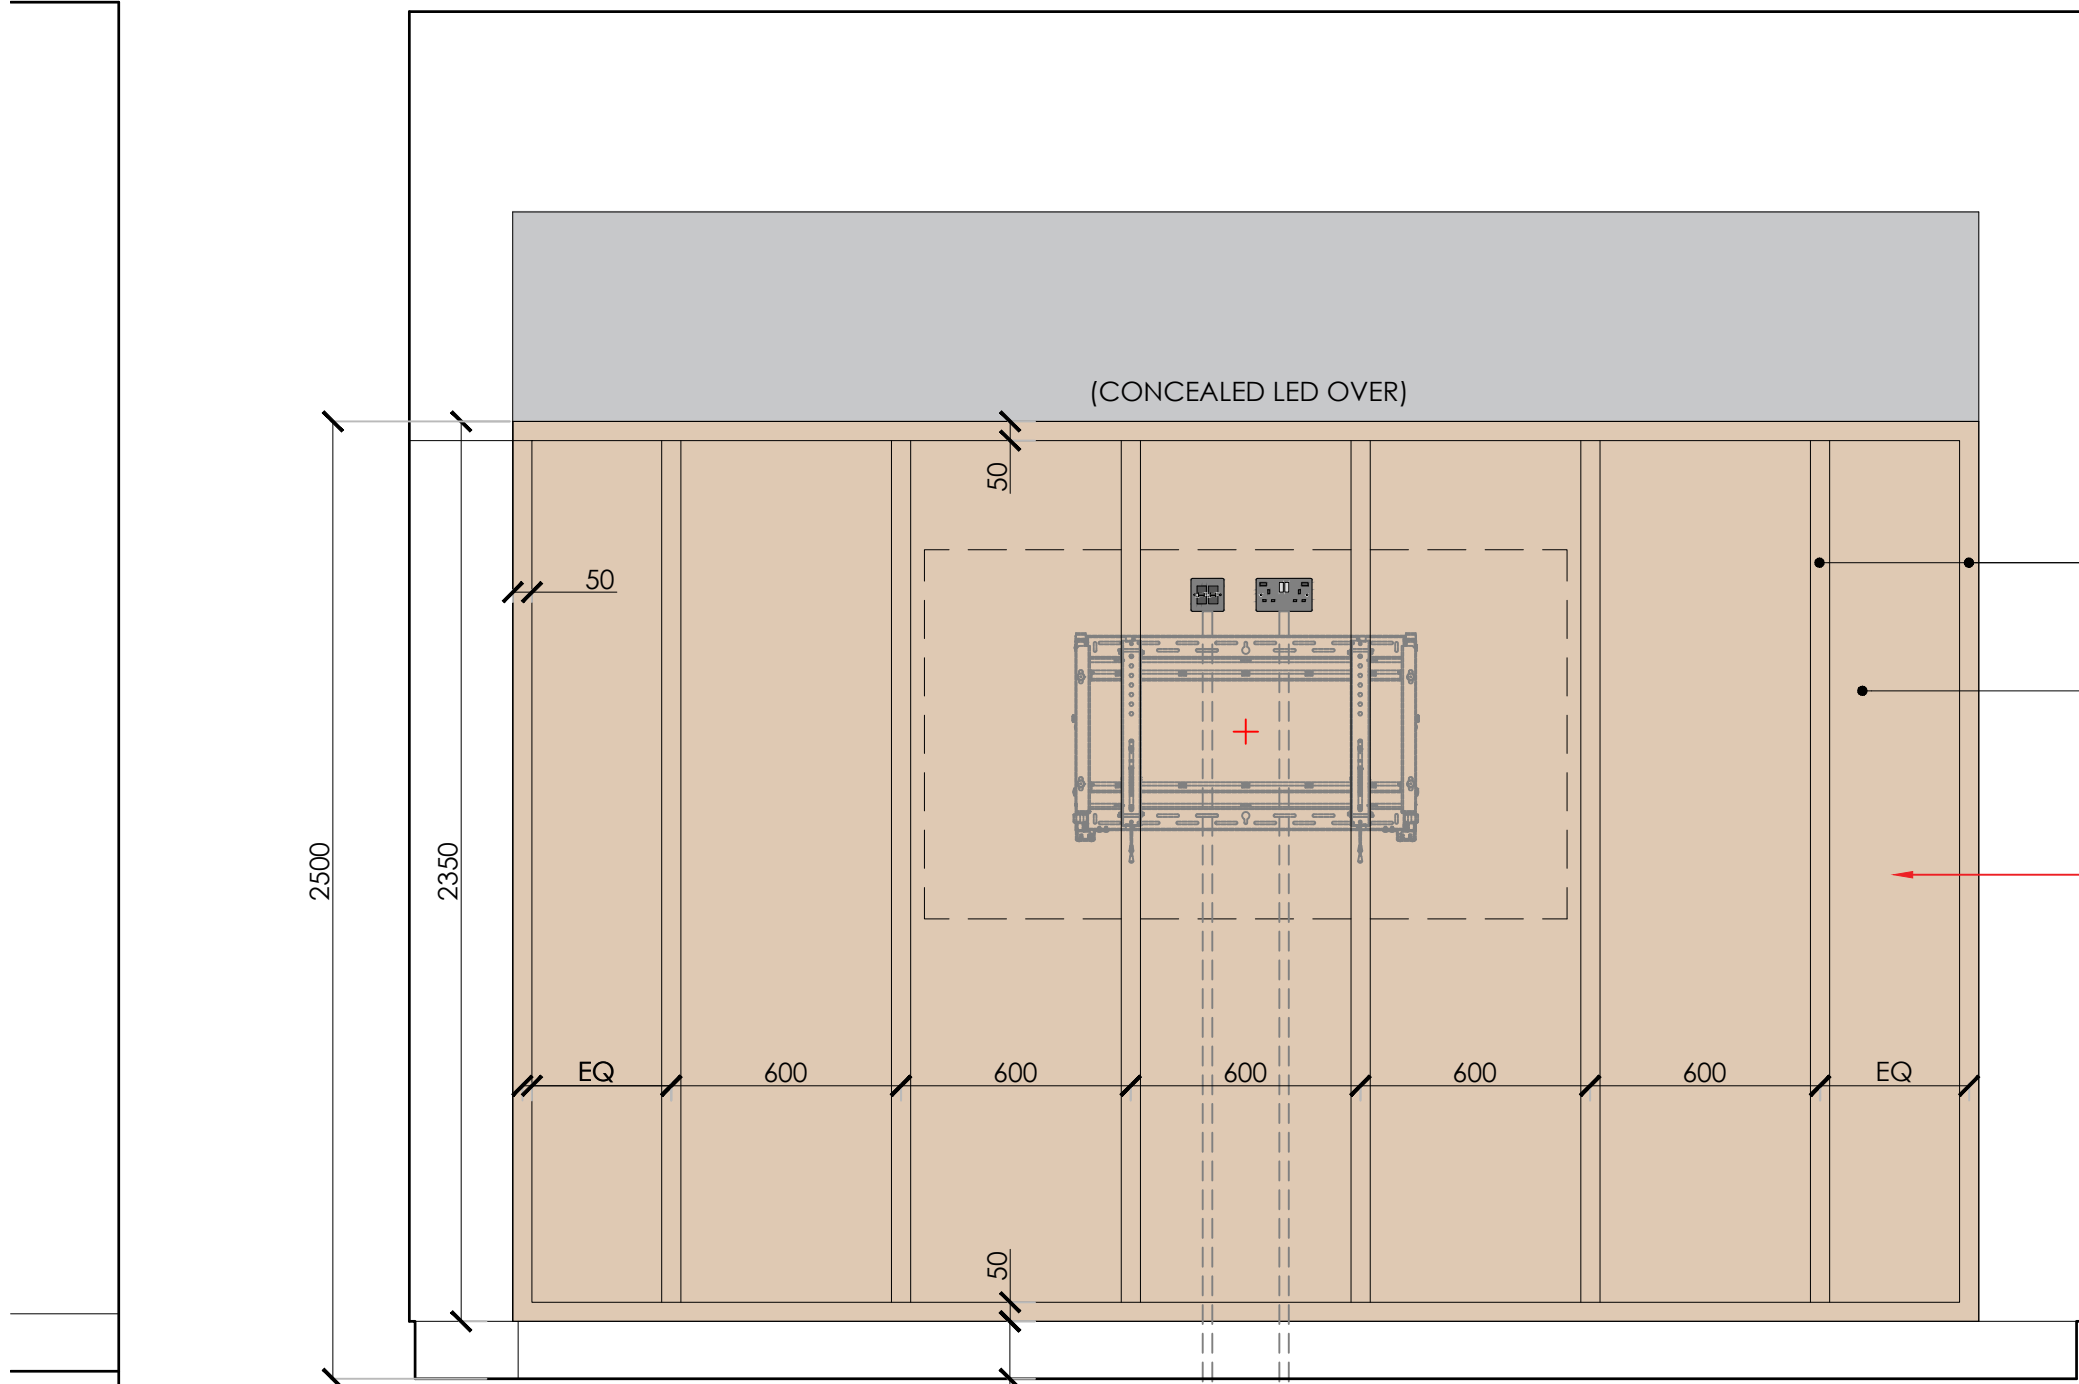

C ELEVATION C
Scale 1:20

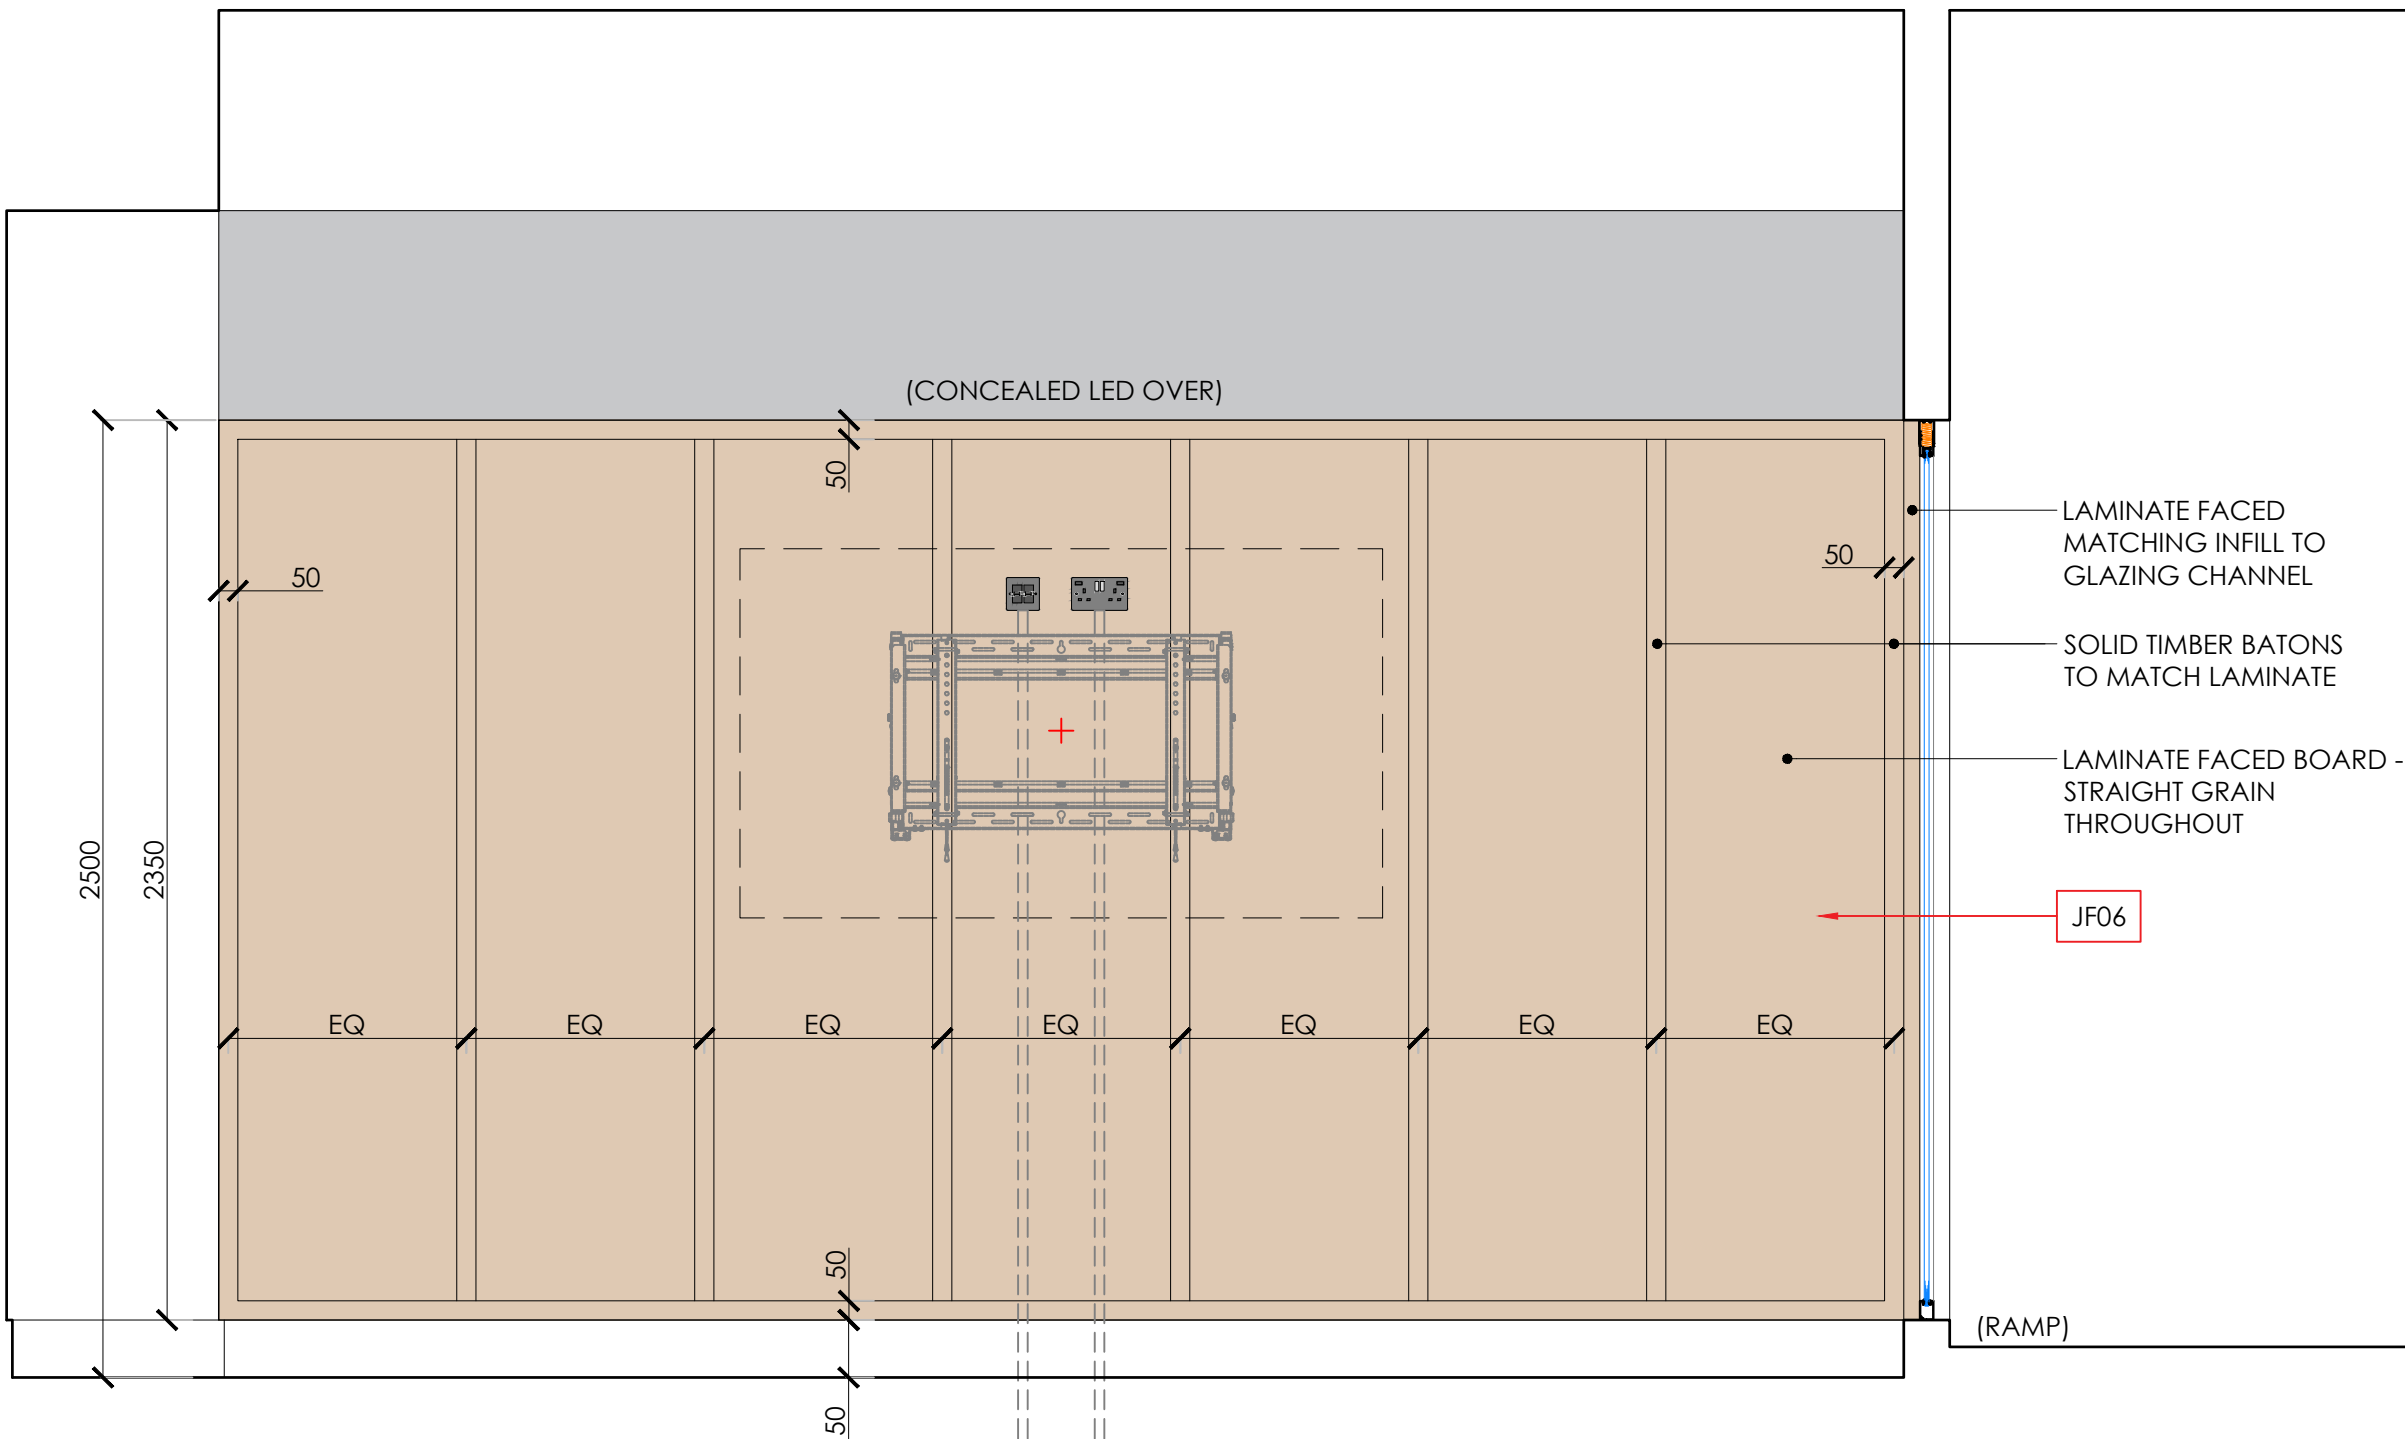


A ELEVATION A
Scale 1:20

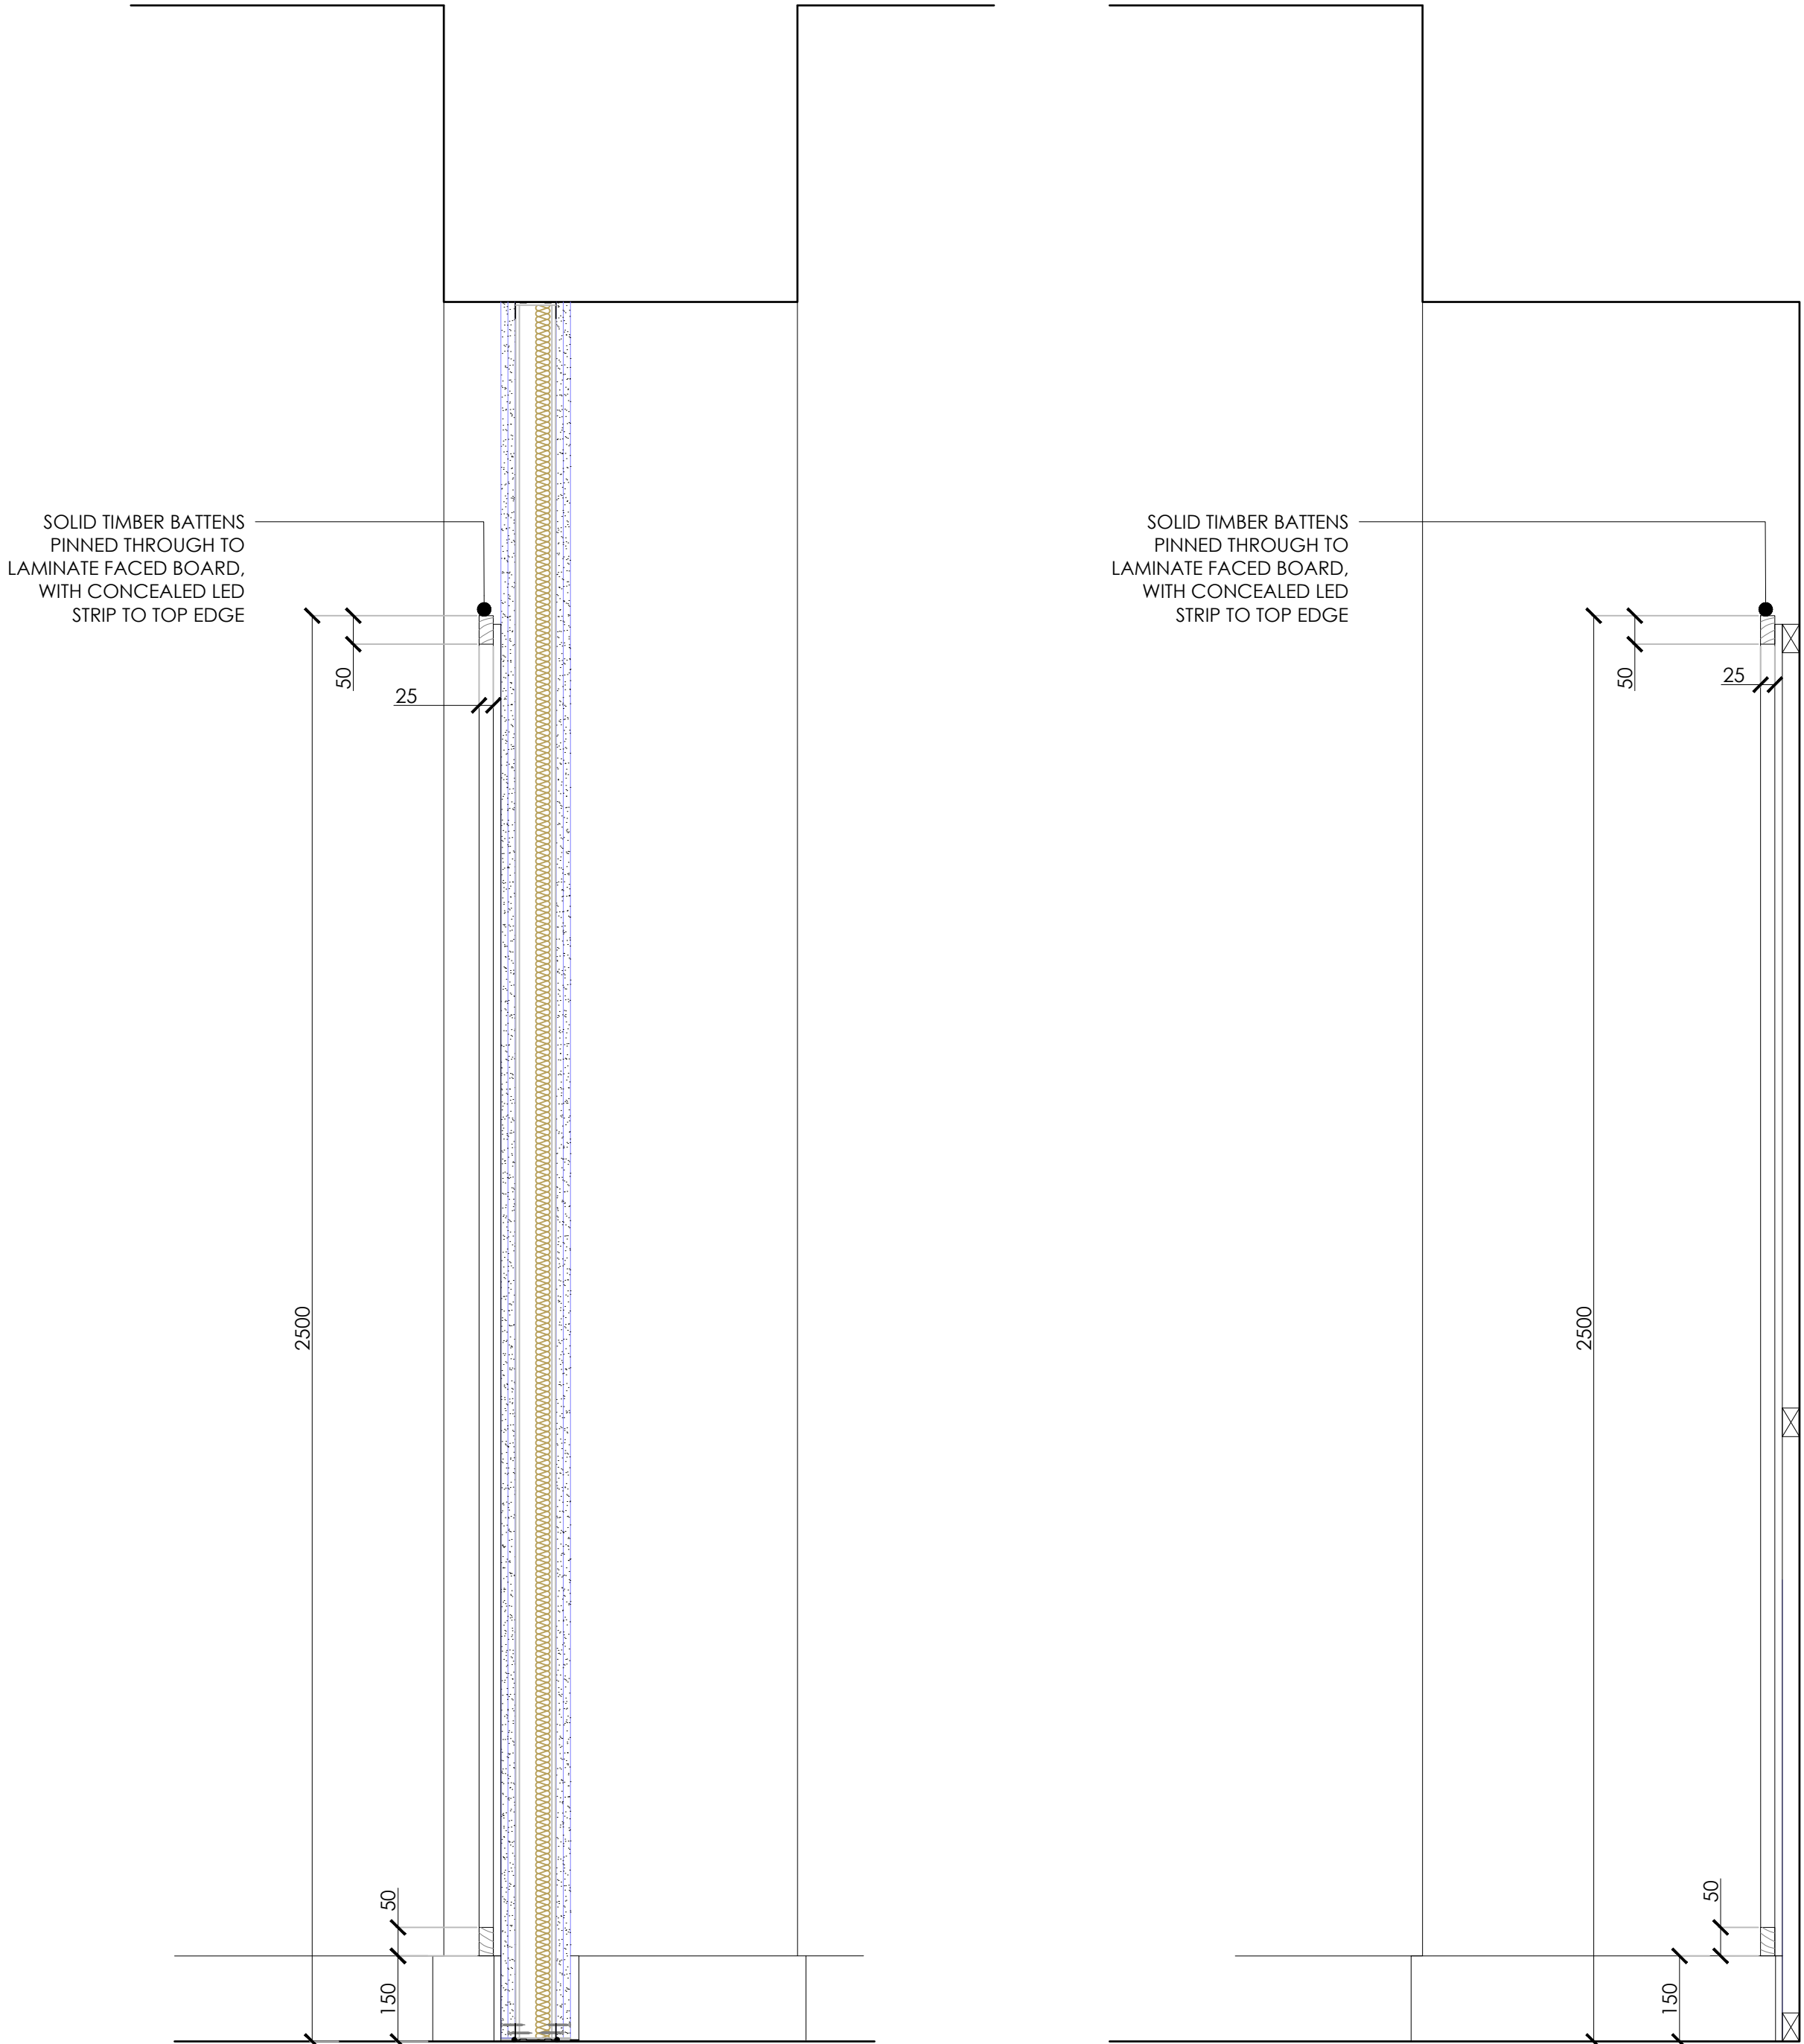

B SECTION B
Scale 1:10

D SECTION D
Scale 1:10

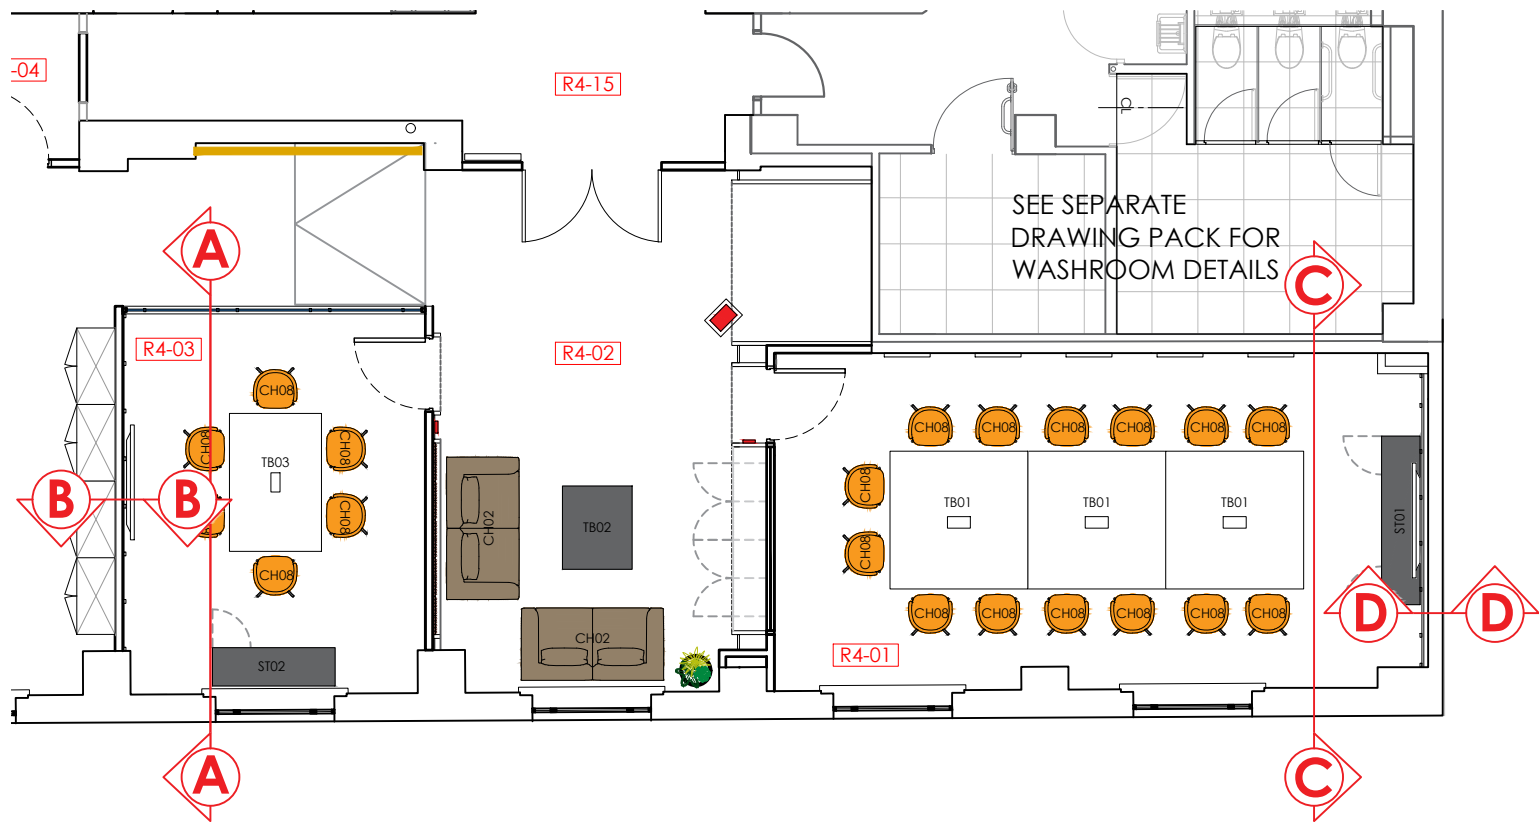

1 LOCATION PLAN
Scale 1:100

NOTES

DRAWING IS DESIGN INTENT ONLY & APPROXIMATE IN MANUFACTURE. FINAL DETAILS ARE TO FABRICATOR'S RECOMMENDATIONS AND SHOP DRAWINGS WILL BE REQUIRED FOR SIGN-OFF BY THE DESIGN TEAM. ALL SPECIFIED SURFACE FINISHES ARE TO BE RETAINED AND PRICED FOR AT TENDER STAGE.

ALL DIMENSIONS PRIOR TO FABRICATION MUST BE CHECKED ON SITE AND TEMPLATES USED IF REQUIRED.

FIXINGS TO EXISTING BUILDING TO BE CONFIRMED WITH LANDLORD

REFER TO 1427-04-JL-01 FOR LOCATION
REFER TO 1427-04-FN-01 FOR FINISHES

REFER TO FINISHES
SCHEDULE FOR
LAMINATE
SPECIFICATION

TIMBER WALL LININGS TO HAVE
FIRE-COATING TREATMENT TO
ENSURE SURFACE SPREAD OF
FLAME ACHIEVES A MINIMUM OF
EUROCLASS C-s3, d2 (D-s3, d2 TO
SMALL ROOMS <30m²)

C	26.09.25	Surface spread of flame notes indicated	CRH
B	07.09.25	General notes indicated, veneer joinery changed to laminate	HEK
A	27.6.25	FIRST FULL ISSUE FOR COMMENT	FLC
Rev	Date	Description	By

Client	GROSVENOR
Project	4TH FLOOR SUITE
Address	SHIP CANAL HOUSE
Drawing Title	MEETING ROOM FEATURE WALLS

Date	26.06.2025	Scale	1:100 / 1:20 / 1:10 @ A1	By	FLC
Drawing No				Status	

bluesky Design
INTERIORS LIMITED

Studio 1 | 169 High Street
Boston Spa | Leeds | LS23 6BH
01937 845 399
www.blueskydesigninteriors.co.uk