




Scale Bars to be used as guidance only - refer to sheet size below									
1:100	mm	1000	2000	3000	4000	5000	6000	7000	8000
1:200	mm	1500	3000	4500	6000	7500	9000	10500	12000
1:500	m	15	30	45	60	75	90	105	120
1:1250	m	10	20	30	40	50	60	70	80

Notes:
Drawings are based on survey data and may not accurately represent what is physically present.
Do not scale from this drawing. All dimensions are to be verified on site before proceeding with the work.
All dimensions are in millimeters unless noted otherwise.
Purcell shall be notified in writing of any discrepancies.


Key Plan

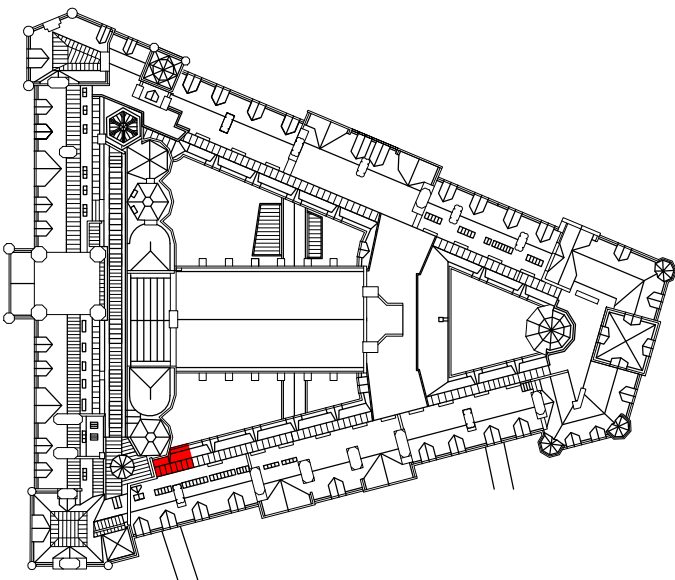


KEY

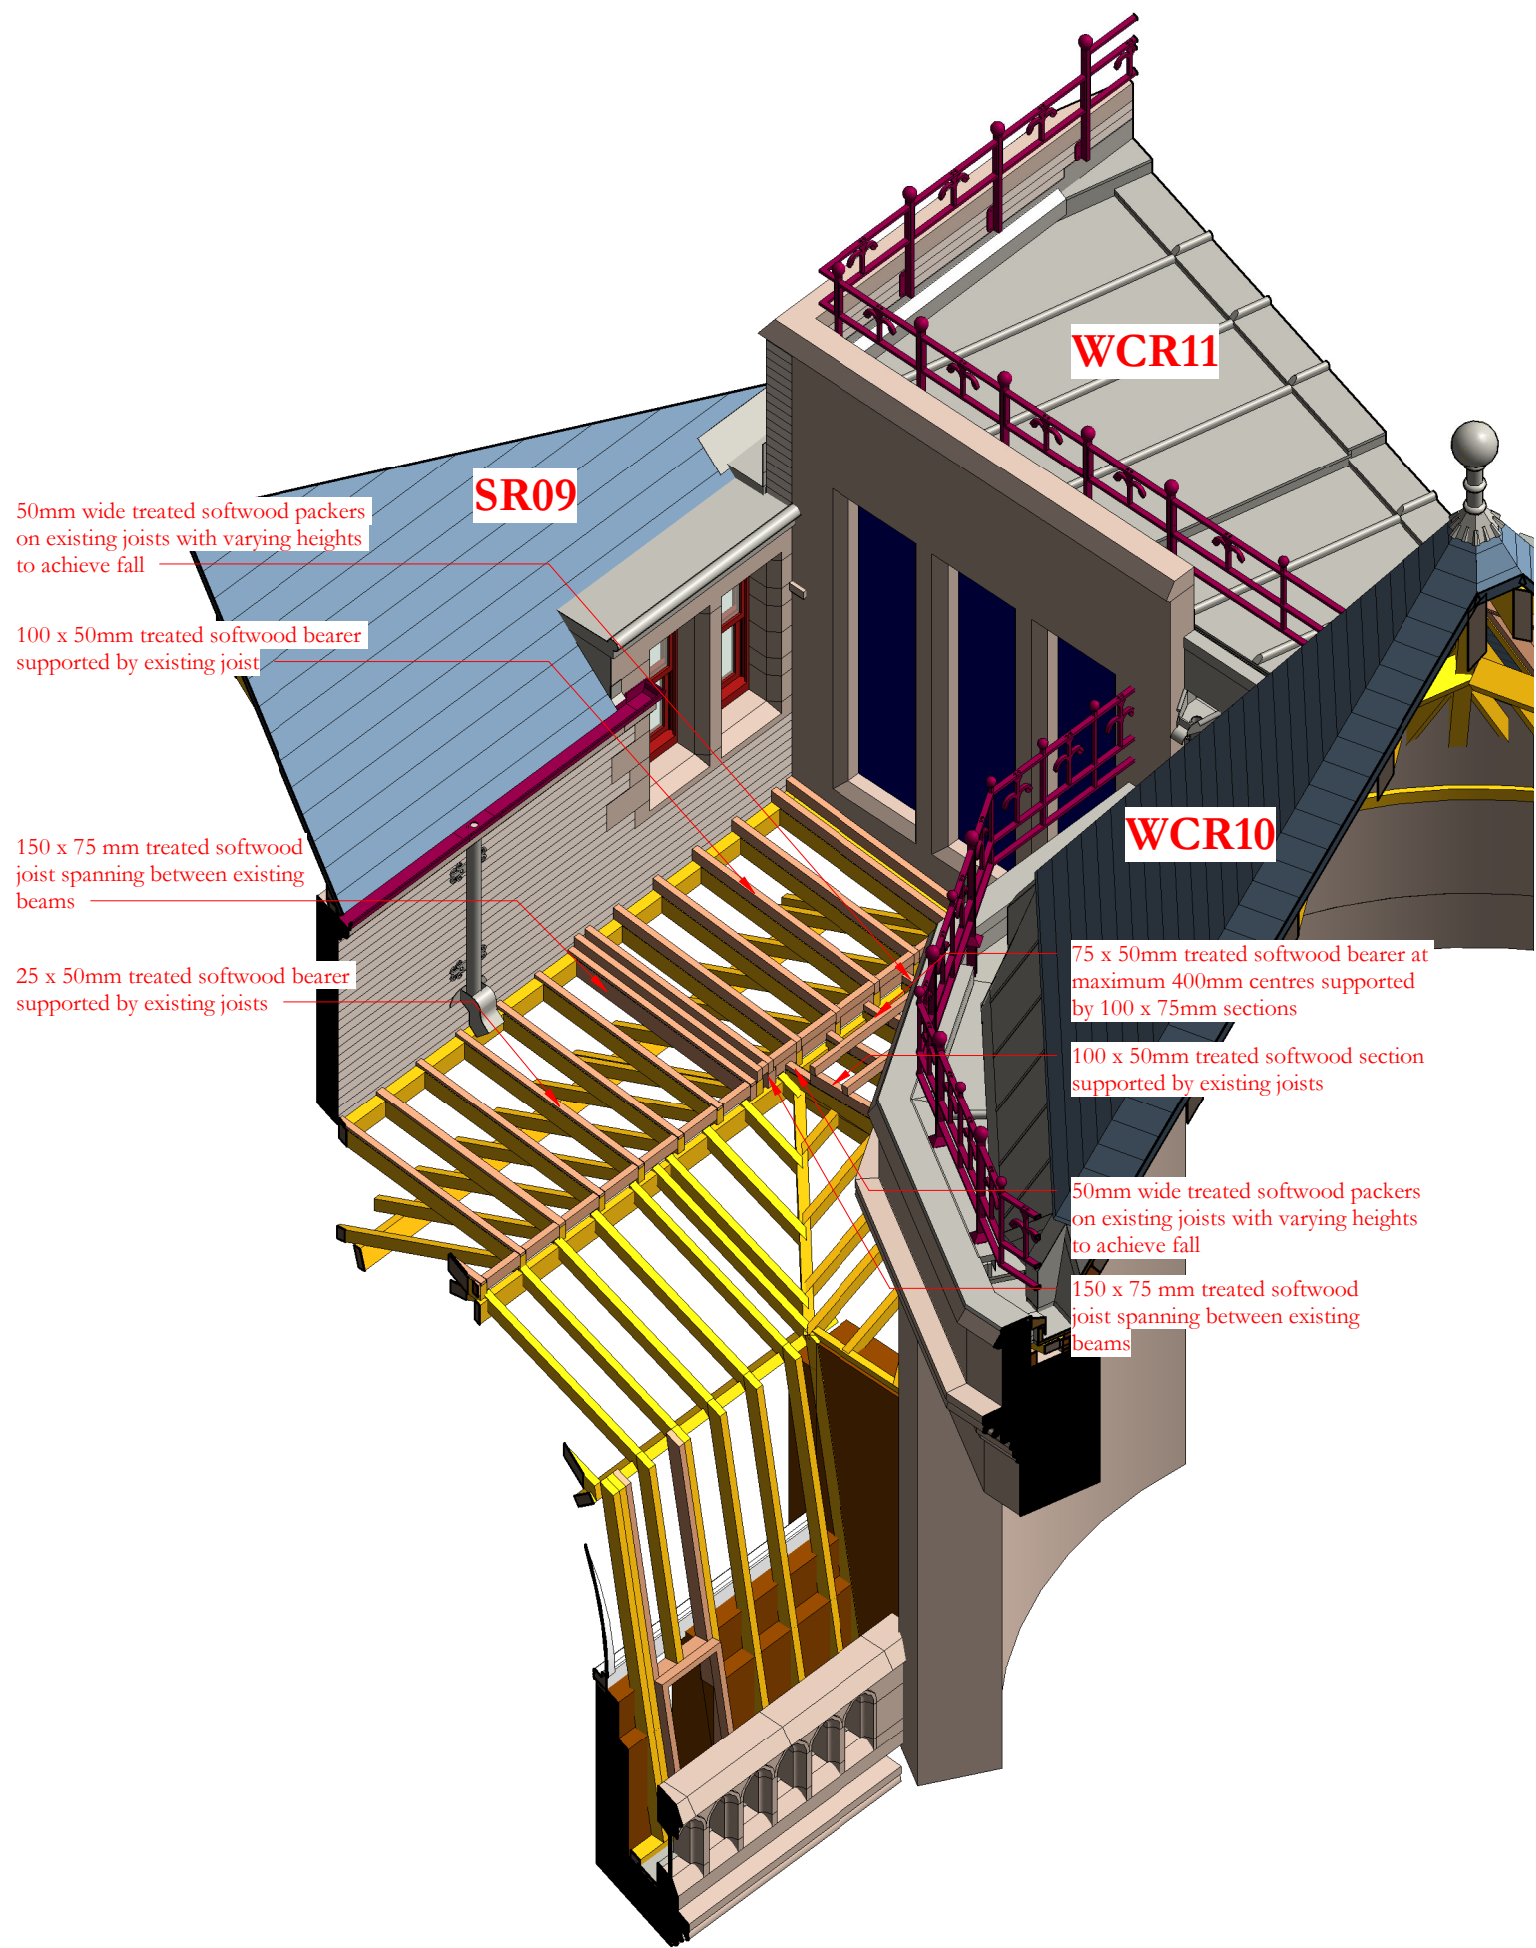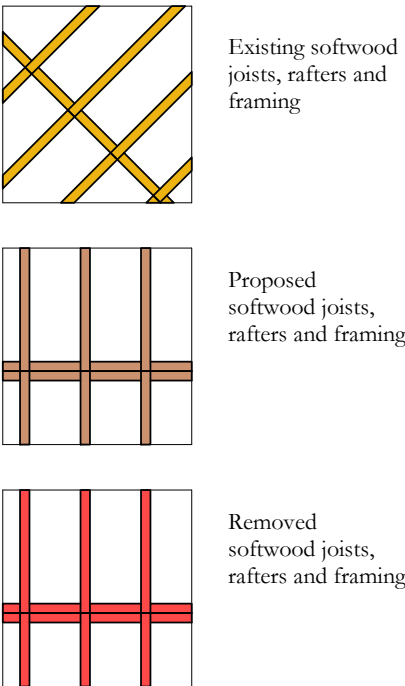


View from North-East showing proposed new structure

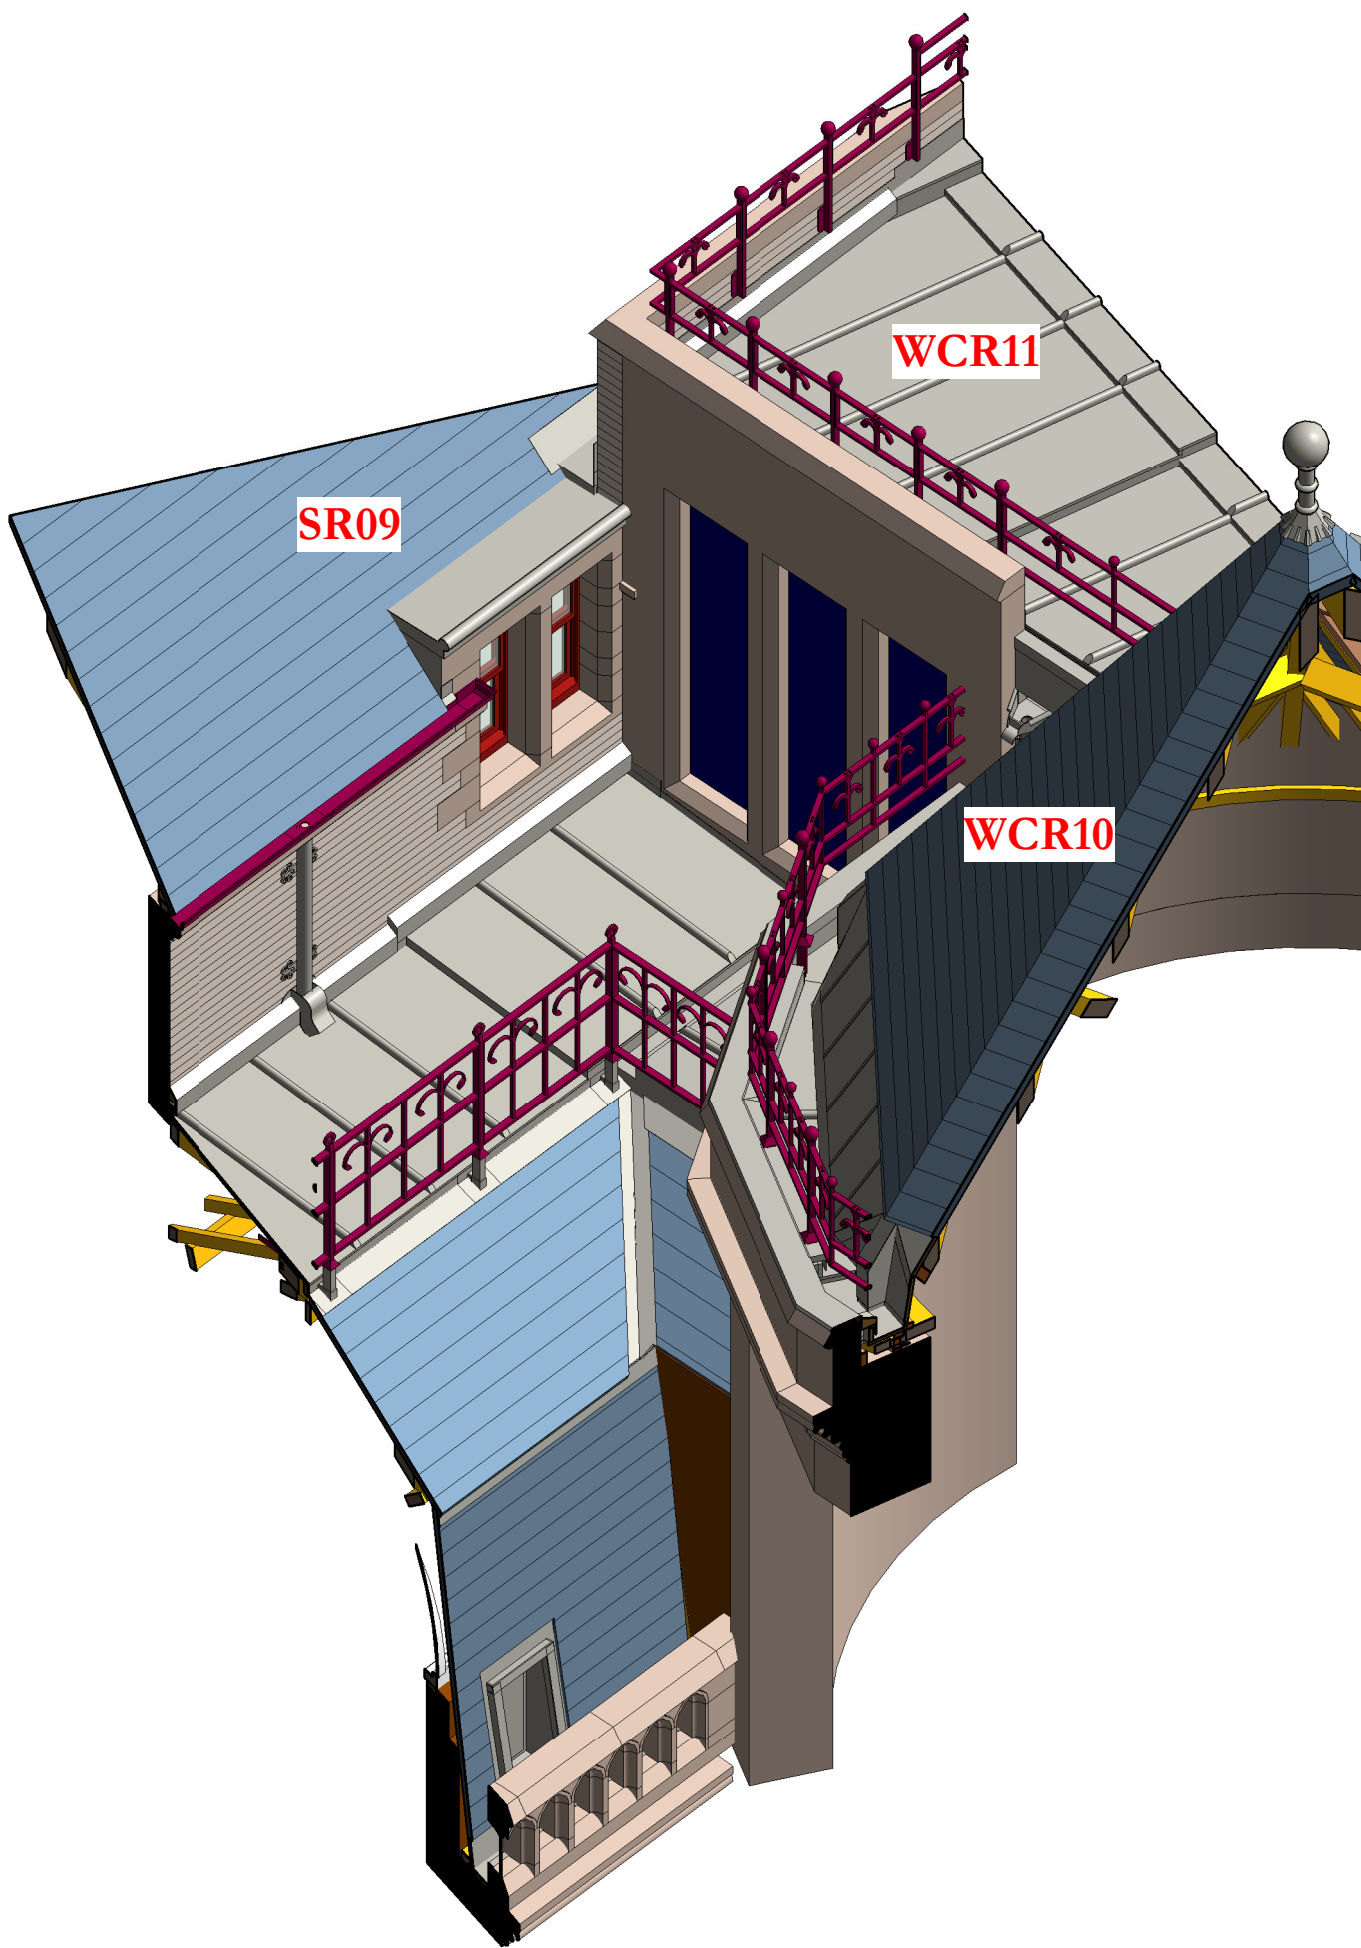


View from North-East showing proposed new roof coverings

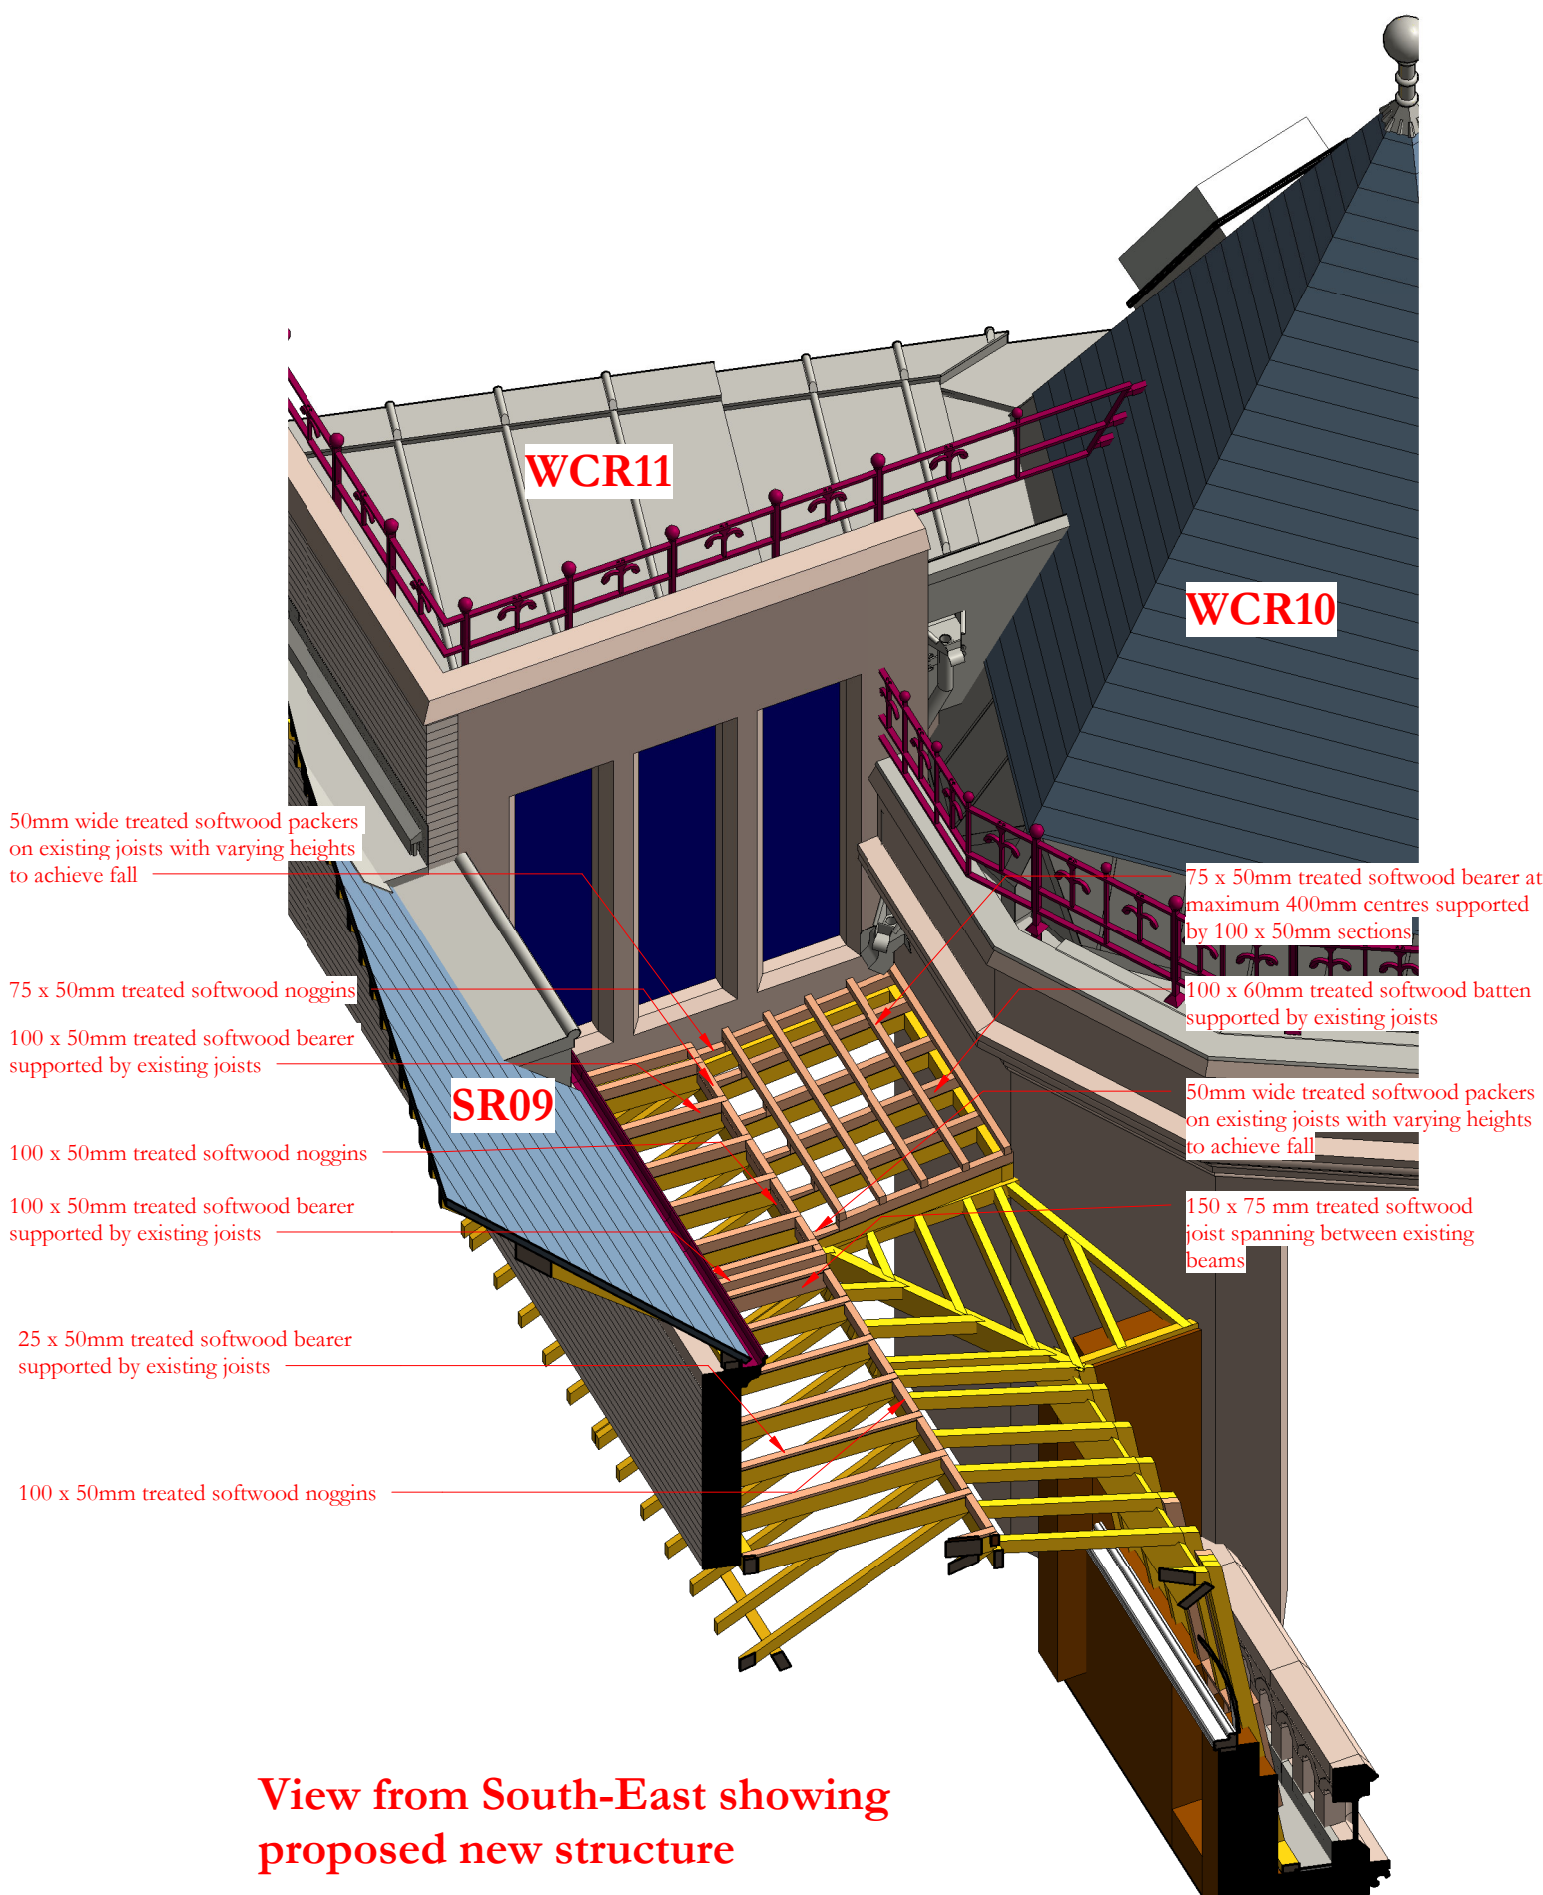

View from South-East showing proposed new structure

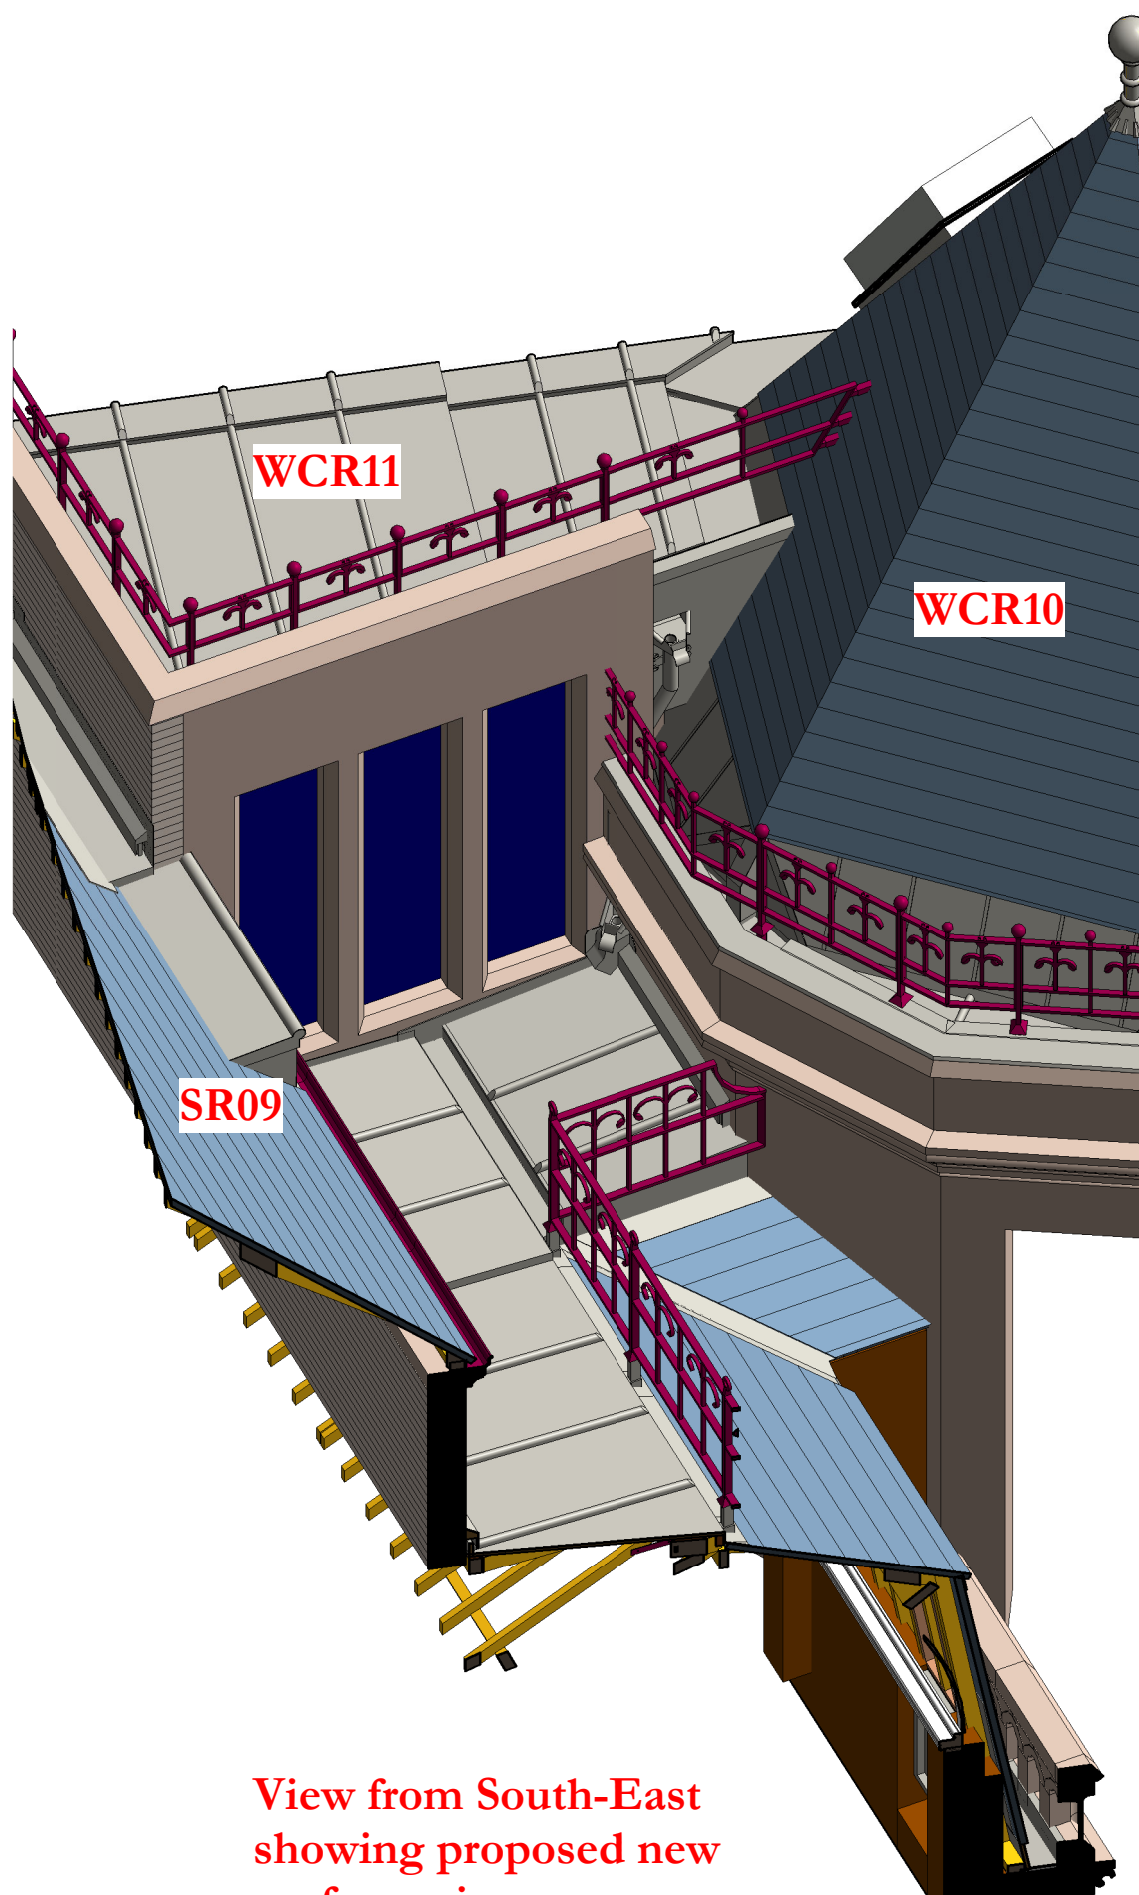

View from South-East showing proposed new roof coverings

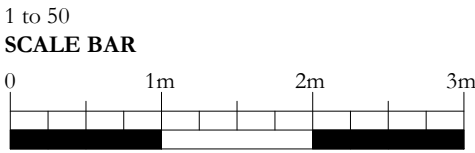

-	18/11/2024	GR	JRC	First Issue
ISSUE	DATE	APPROVED	DRAWN	DESCRIPTION



Project Office, Town Hall, MANCHESTER M60 2L1
+44 (0) 7970 097 432
www.purcelluk.com

PROJECT STATUS RIBA Stage 5

CLIENT Manchester City Council

PROJECT Our Town Hall

DRAWING TITLE Roof SCR01 3d views of proposed roof alterations and coverings at west end
SIZE & SCALE A1:As indicated

DRAWING STATUS S4 - Construction

JOB NUMBER 236959

DRAWING NO. REV
OTH-PUR-TH-RF-DWG-A-4464 -

© PURCELL 2019. PURCELL IS THE TRADING NAME OF PURCELL ARCHITECTURE LTD.

18/11/2024 16:14:06