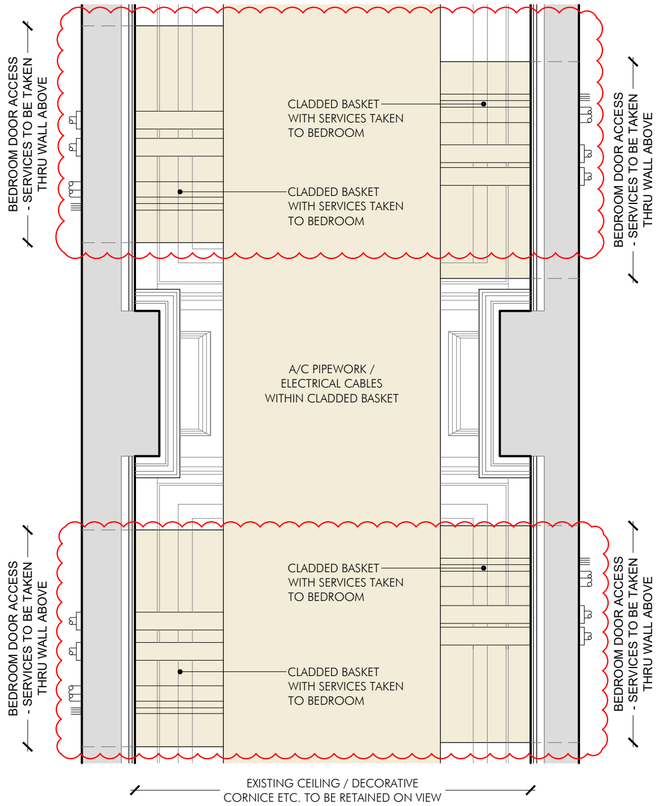

TYPICAL CEILING PLAN (VIEW A) - 1:20

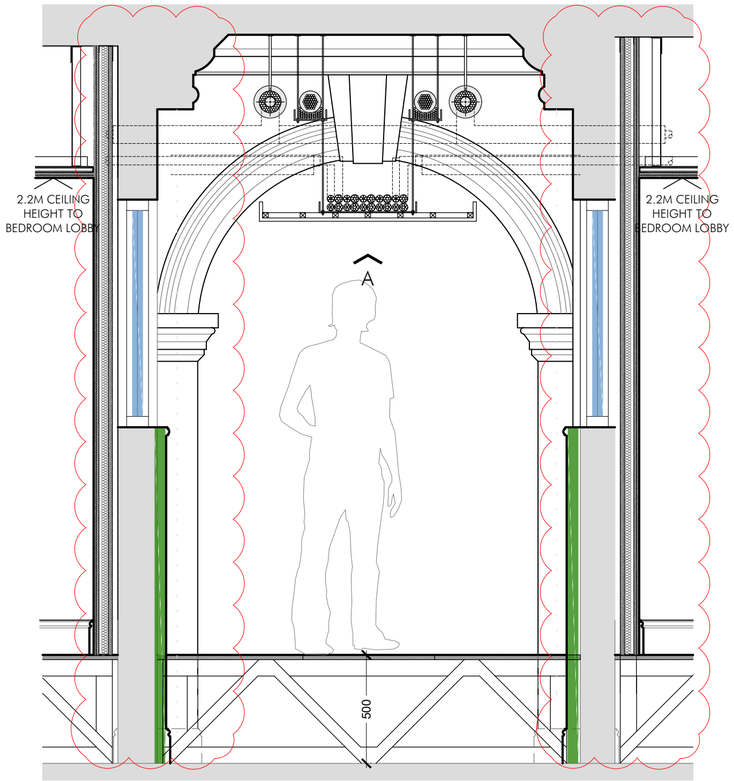

SECOND FLOOR CORRIDOR SECTION X-X - 1:20

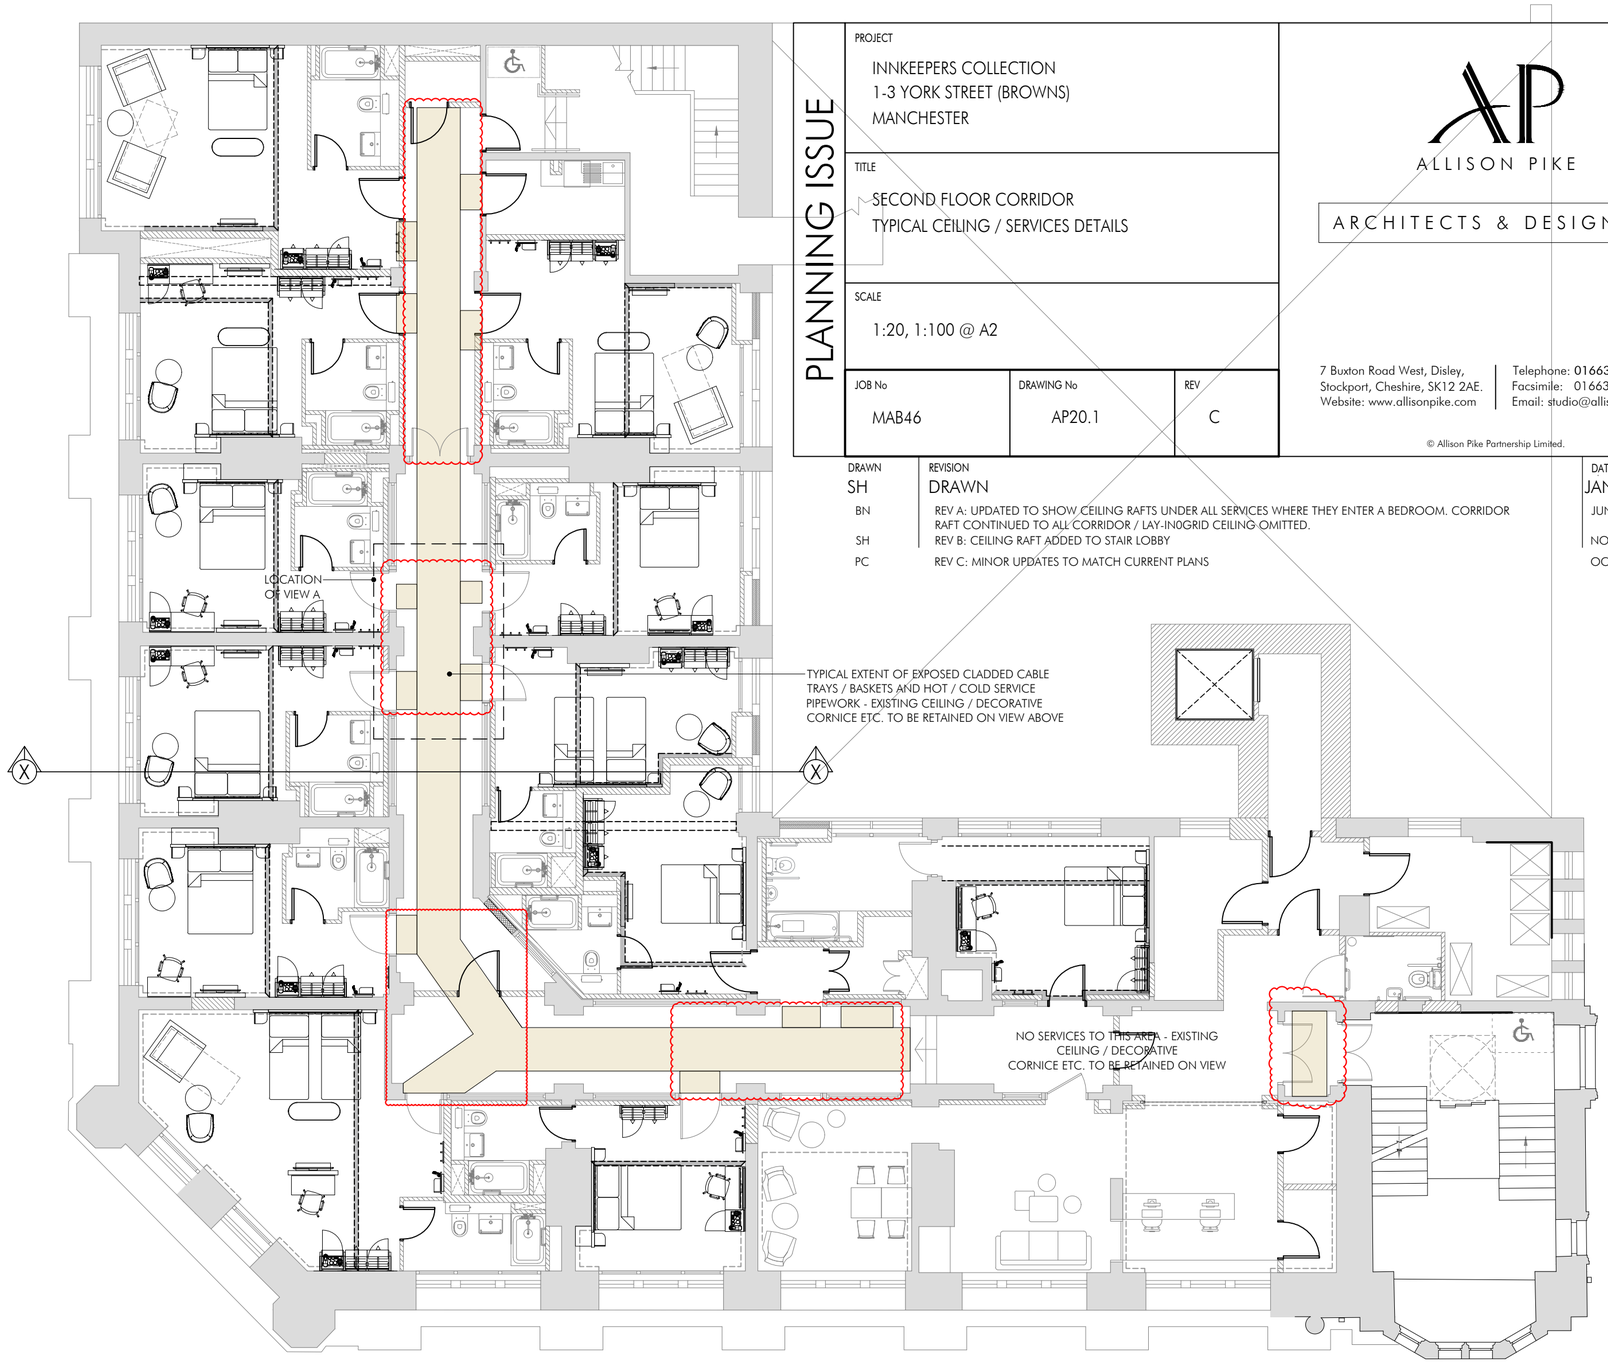

PROPOSED SECOND FLOOR PLAN - 1:100

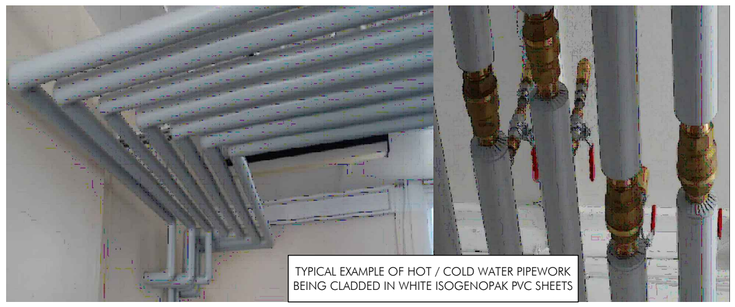

TYPICAL EXAMPLE OF HOT / COLD WATER PIPEWORK BEING CLADDED IN WHITE ISOGENOPAK PVC SHEETS

PLANNING ISSUE

PROJECT
INNKEEPERS COLLECTION
1-3 YORK STREET (BROWNS)
MANCHESTER

TITLE
SECOND FLOOR CORRIDOR
TYPICAL CEILING / SERVICES DETAILS

SCALE
1:20, 1:100 @ A2

JOB No	DRAWING No	REV
MAB46	AP20.1	C

ALLISON PIKE
ARCHITECTS & DESIGNERS

7 Buxton Road West, Disley,
Stockport, Cheshire, SK12 2AE.
Website: www.allisonpike.com

Telephone: 01663 763000
Facsimile: 01663 766772
Email: studio@allisonpike.com

© Allison Pike Partnership Limited.

DRAWN	REVISION	DATE	VER
SH	DRAWN	JAN 23	
BN	REV A: UPDATED TO SHOW CEILING RAFTS UNDER ALL SERVICES WHERE THEY ENTER A BEDROOM. CORRIDOR RAFT CONTINUED TO ALL CORRIDOR / LAY-IN0GRID CEILING OMITTED.	JUN 23	
SH	REV B: CEILING RAFT ADDED TO STAIR LOBBY	NOV 23	
PC	REV C: MINOR UPDATES TO MATCH CURRENT PLANS	OCT 25	