




**BRATTISHING PANELS**  
All components are to be hot dip galvanised following fabrication as clause Q50.540 specification number OTH-PUR-TH-ZZ-SPE-A-0022 and painted as clause M60.137 before fitting

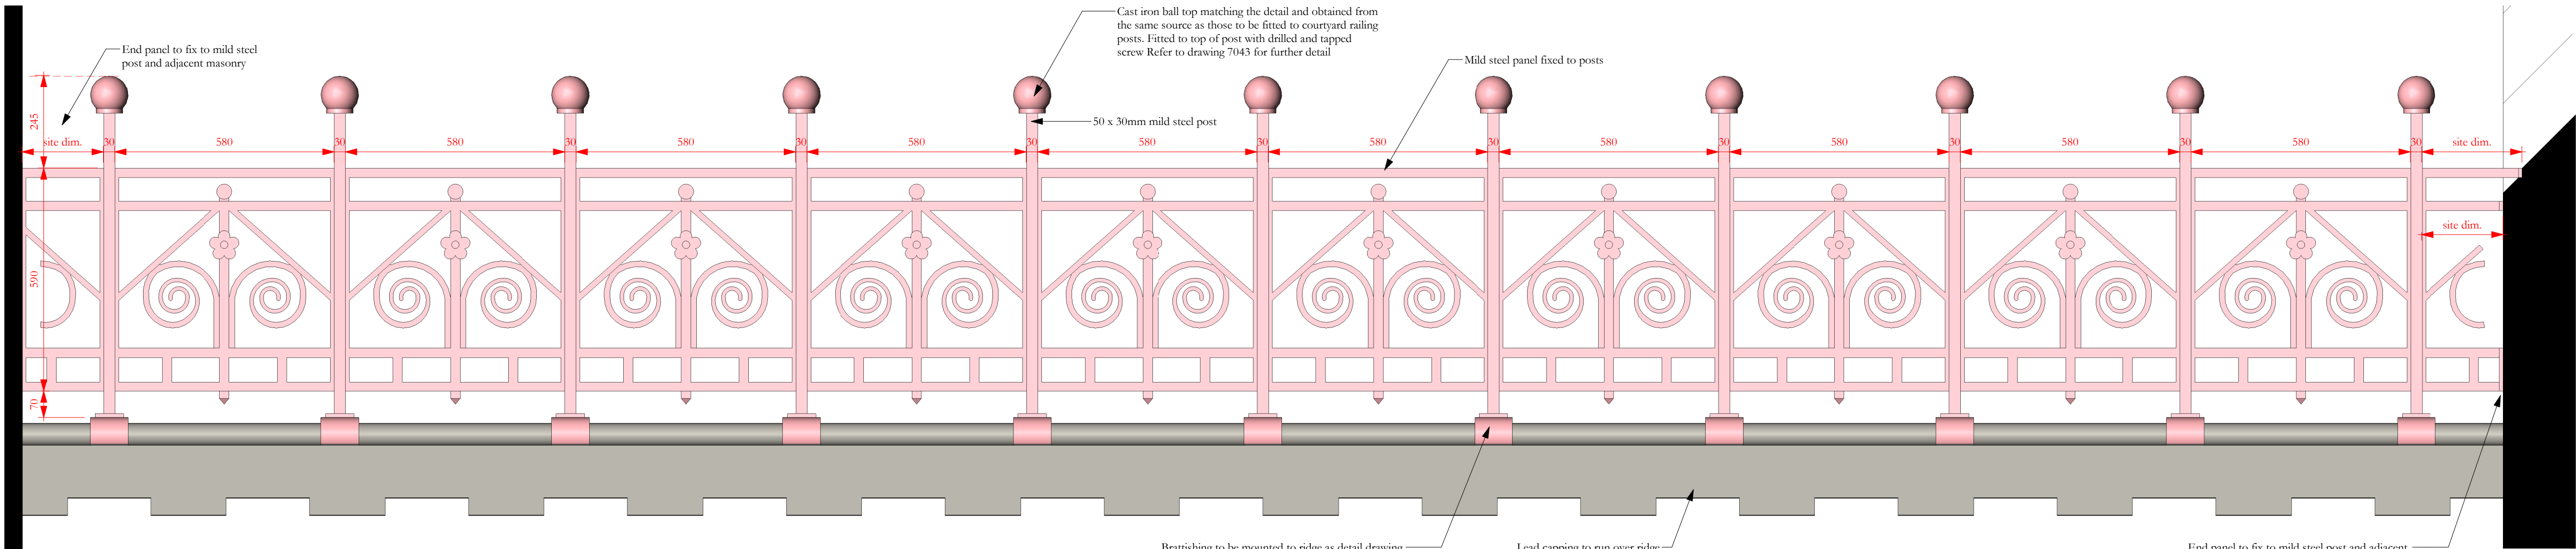



**Elevation**  
Scale 1:10

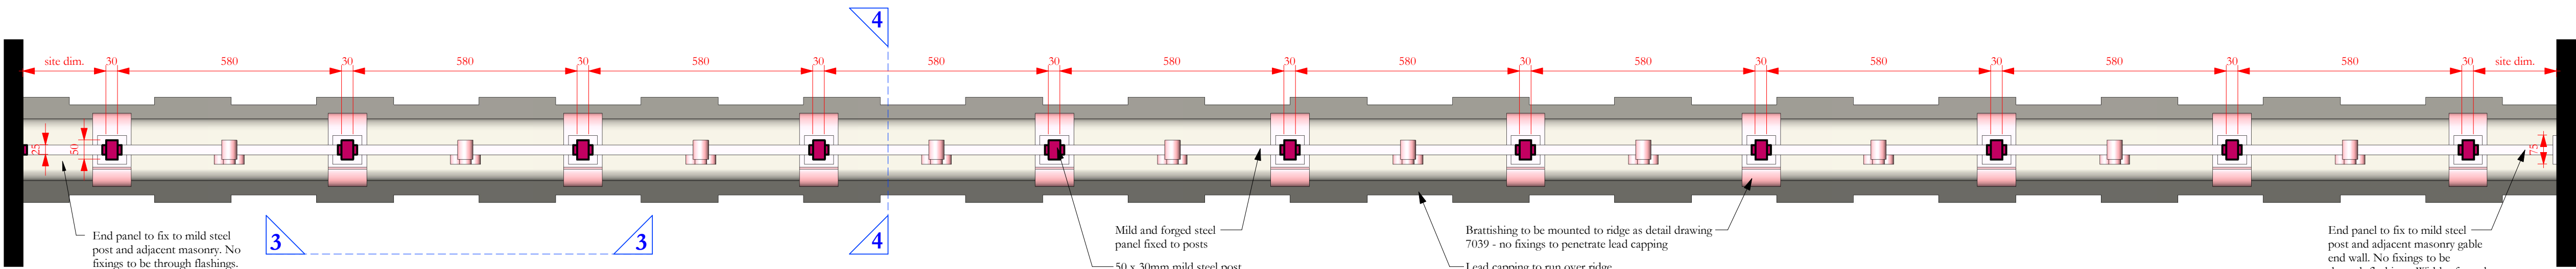


**Plan**  
Scale 1:10

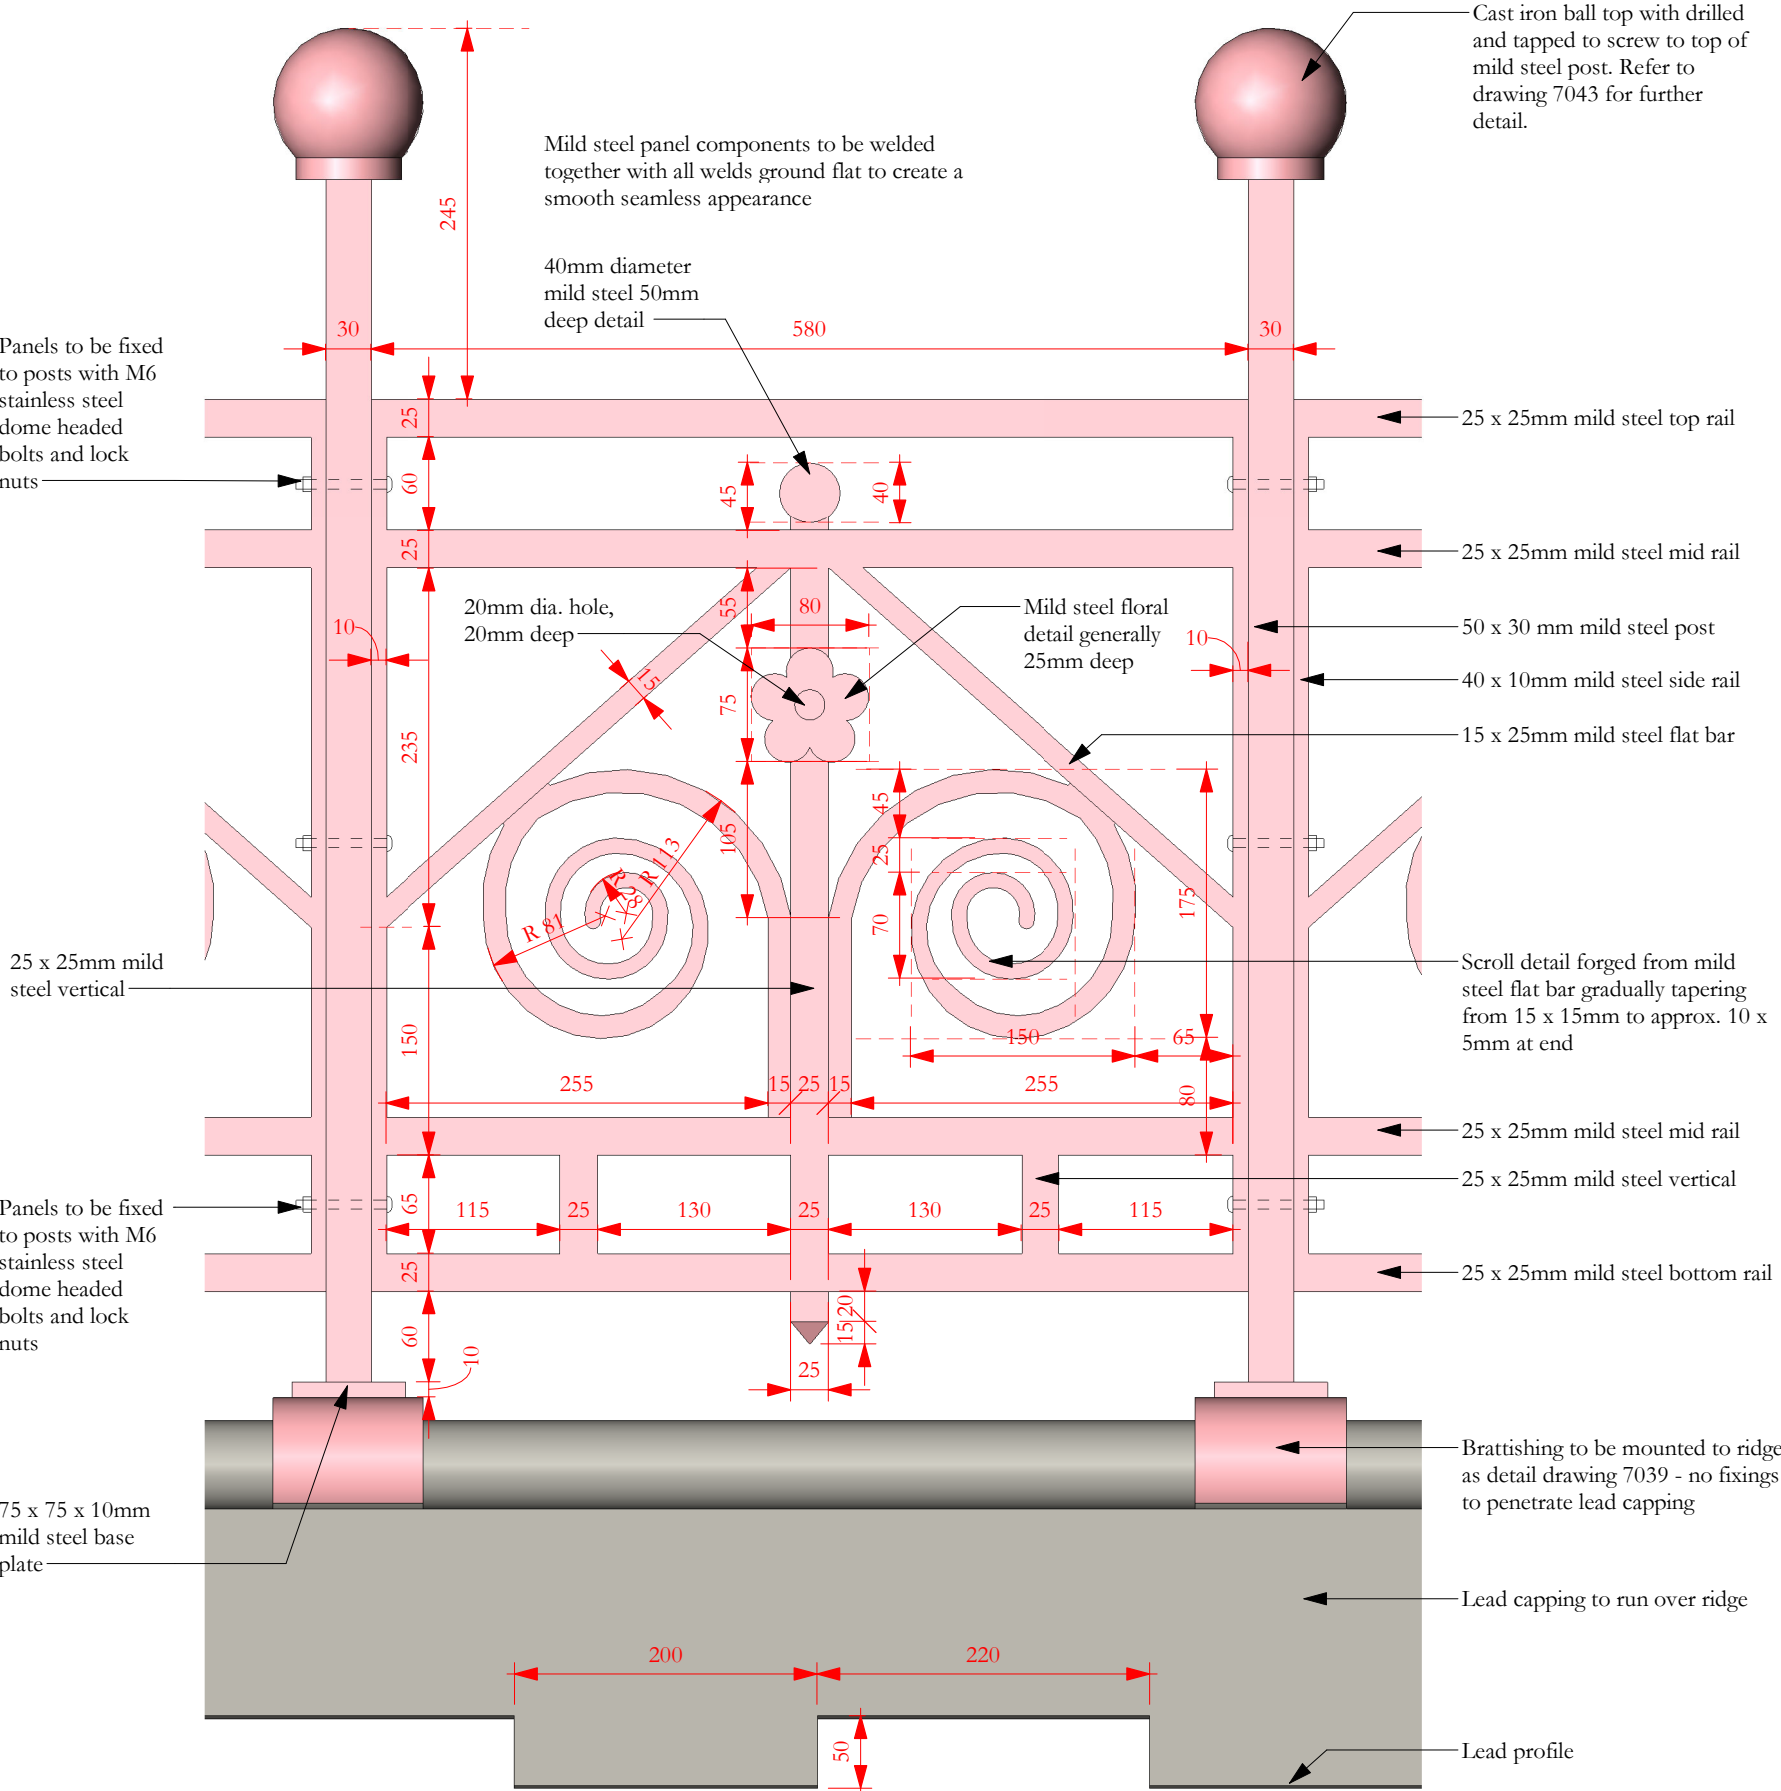


**Detail elevation**  
Scale 1:5

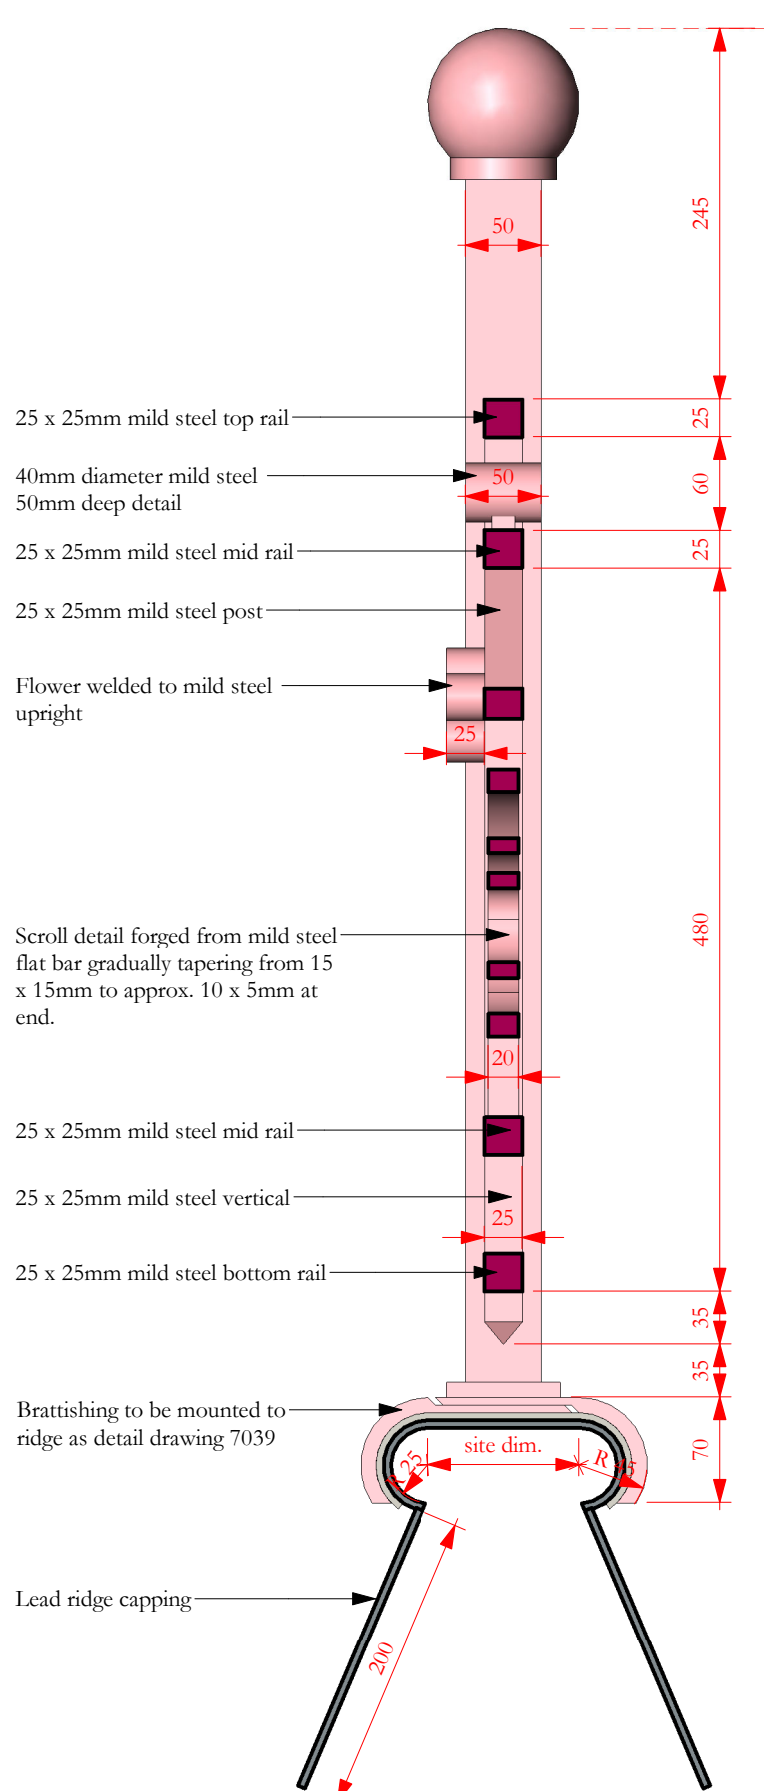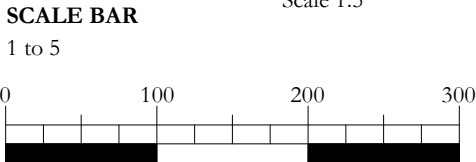

**Section**  
Scale 1:5

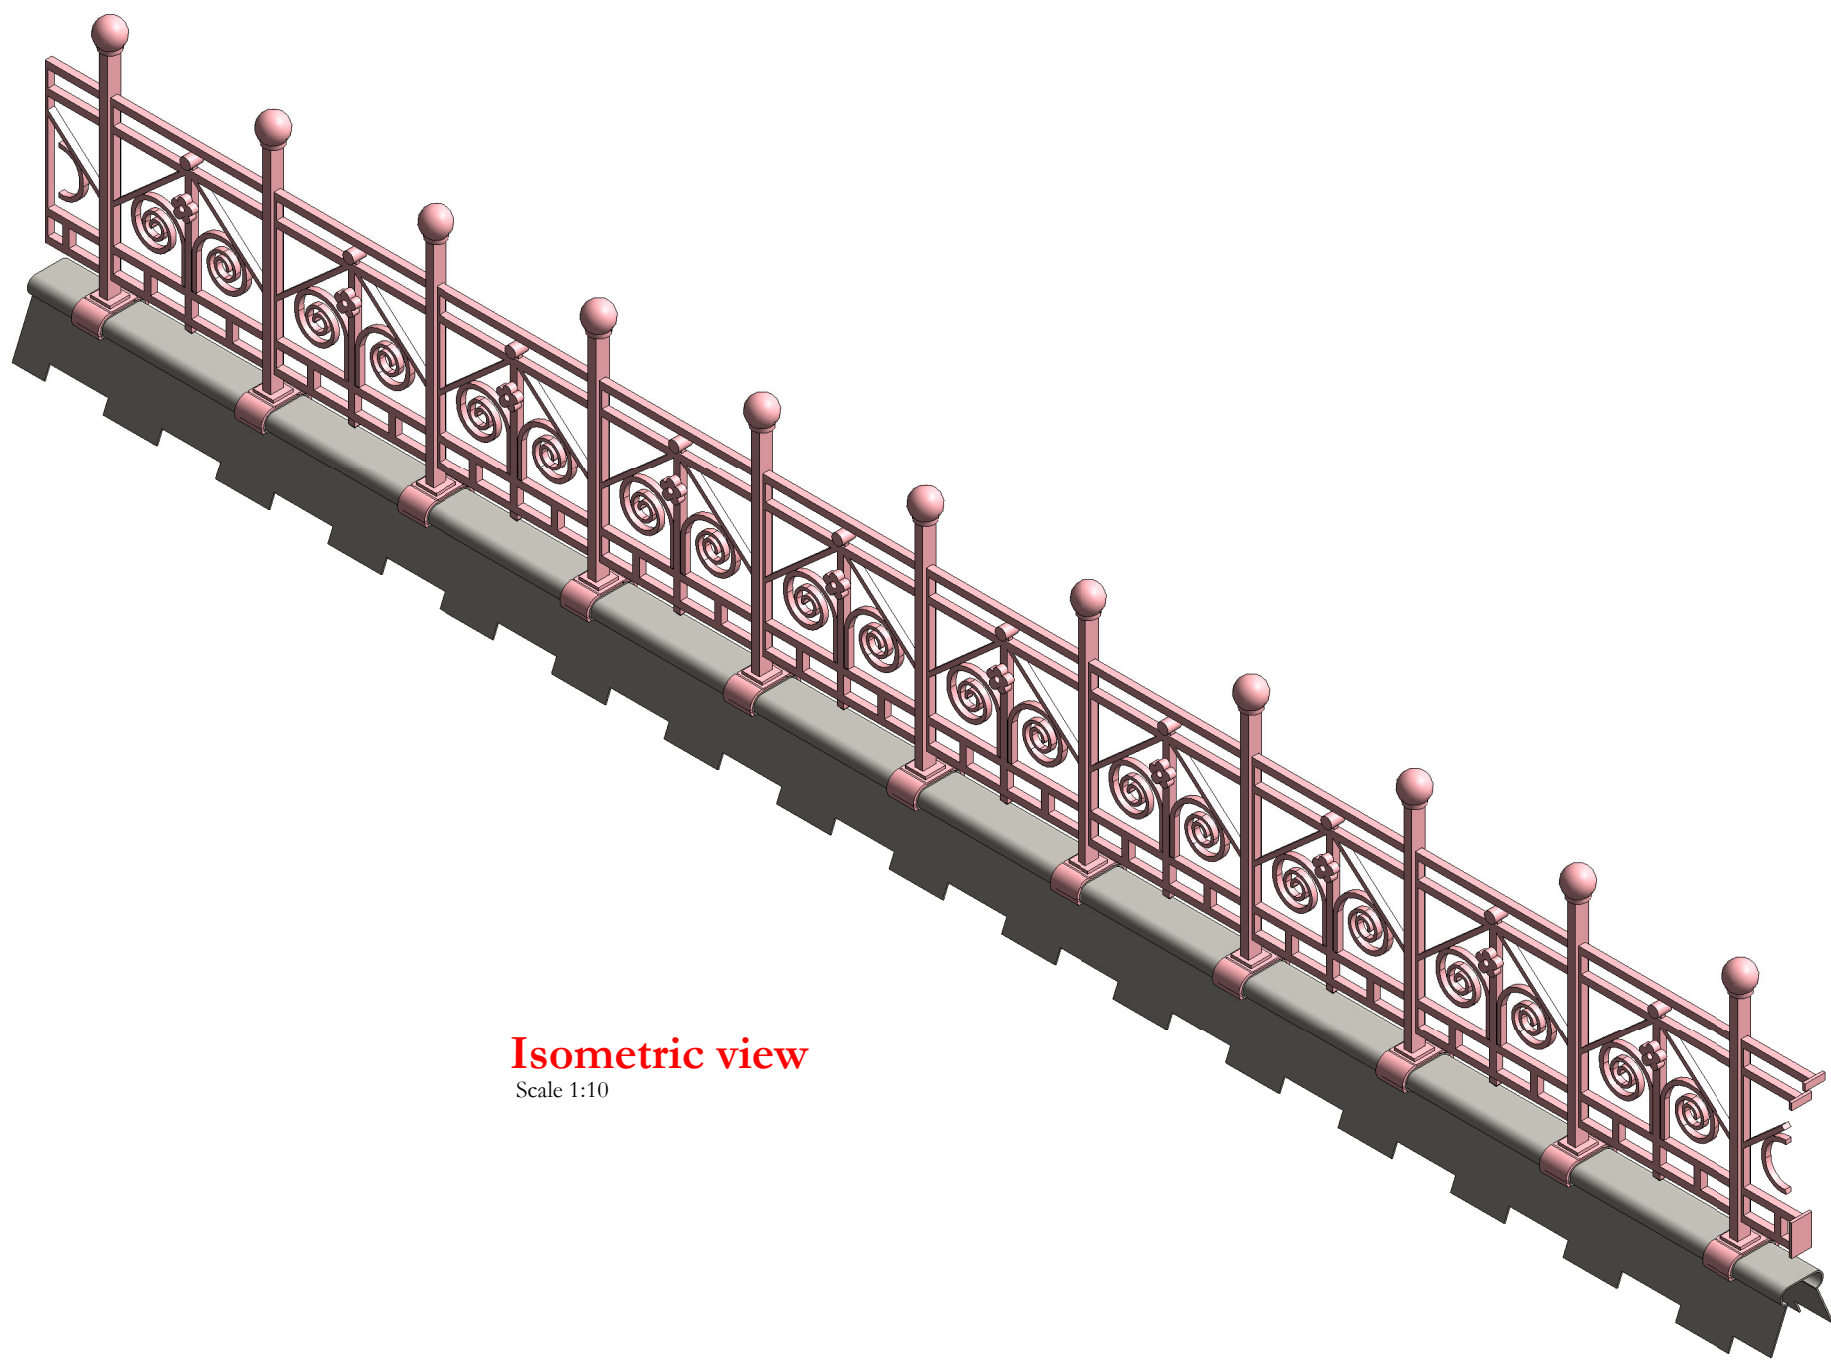

**Isometric view**  
Scale 1:10

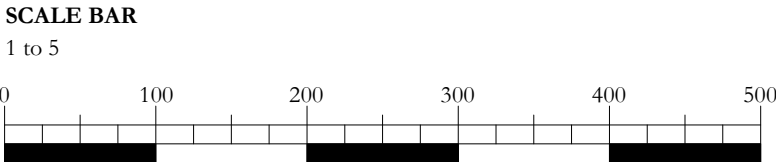

Scale Bars to be used as guidance only - refer to sheet size below

|        |    |      |      |      |      |      |      |      |      |
|--------|----|------|------|------|------|------|------|------|------|
| 1:100  | mm | 1000 | 2000 | 3000 | 4000 | 5000 | 6000 | 7000 | 8000 |
| 1:200  | mm | 1000 | 2000 | 3000 | 4000 | 5000 | 6000 | 7000 | 8000 |
| 1:500  | m  | 10   | 20   | 30   | 40   | 50   | 60   | 70   | 80   |
| 1:1250 | m  | 10   | 20   | 30   | 40   | 50   | 60   | 70   | 80   |

**Notes:**  
Drawings are based on survey data and may not accurately represent what is physically present.  
Do not scale from this drawing. All dimensions are to be verified on site before proceeding with the work.  
All dimensions are in millimeters unless noted otherwise.  
Purcell shall be notified in writing of any discrepancies.

|            |      |                |             |
|------------|------|----------------|-------------|
| 08/08/2023 | GR   | TK             | First Issue |
| ISSUE      | DATE | APPROVED DRAWN | DESCRIPTION |



Project Office, Town Hall, MANCHESTER M60 2L1  
+44 (0) 7970 097 432  
www.purcelluk.com

|                |                                               |
|----------------|-----------------------------------------------|
| PROJECT STATUS | RIBA stage 5                                  |
| CLIENT         | Manchester City Council                       |
| PROJECT        | Our Town Hall                                 |
| DRAWING TITLE  | Replacement brattishing to ridge of roof NR12 |
| SIZE & SCALE   | A1 As indicated                               |
| DRAWING STATUS | S4 Construction                               |

JOB NUMBER 236959

DRAWING NO. OTH-PUR-TH-RF-DWG-A-7049 -