




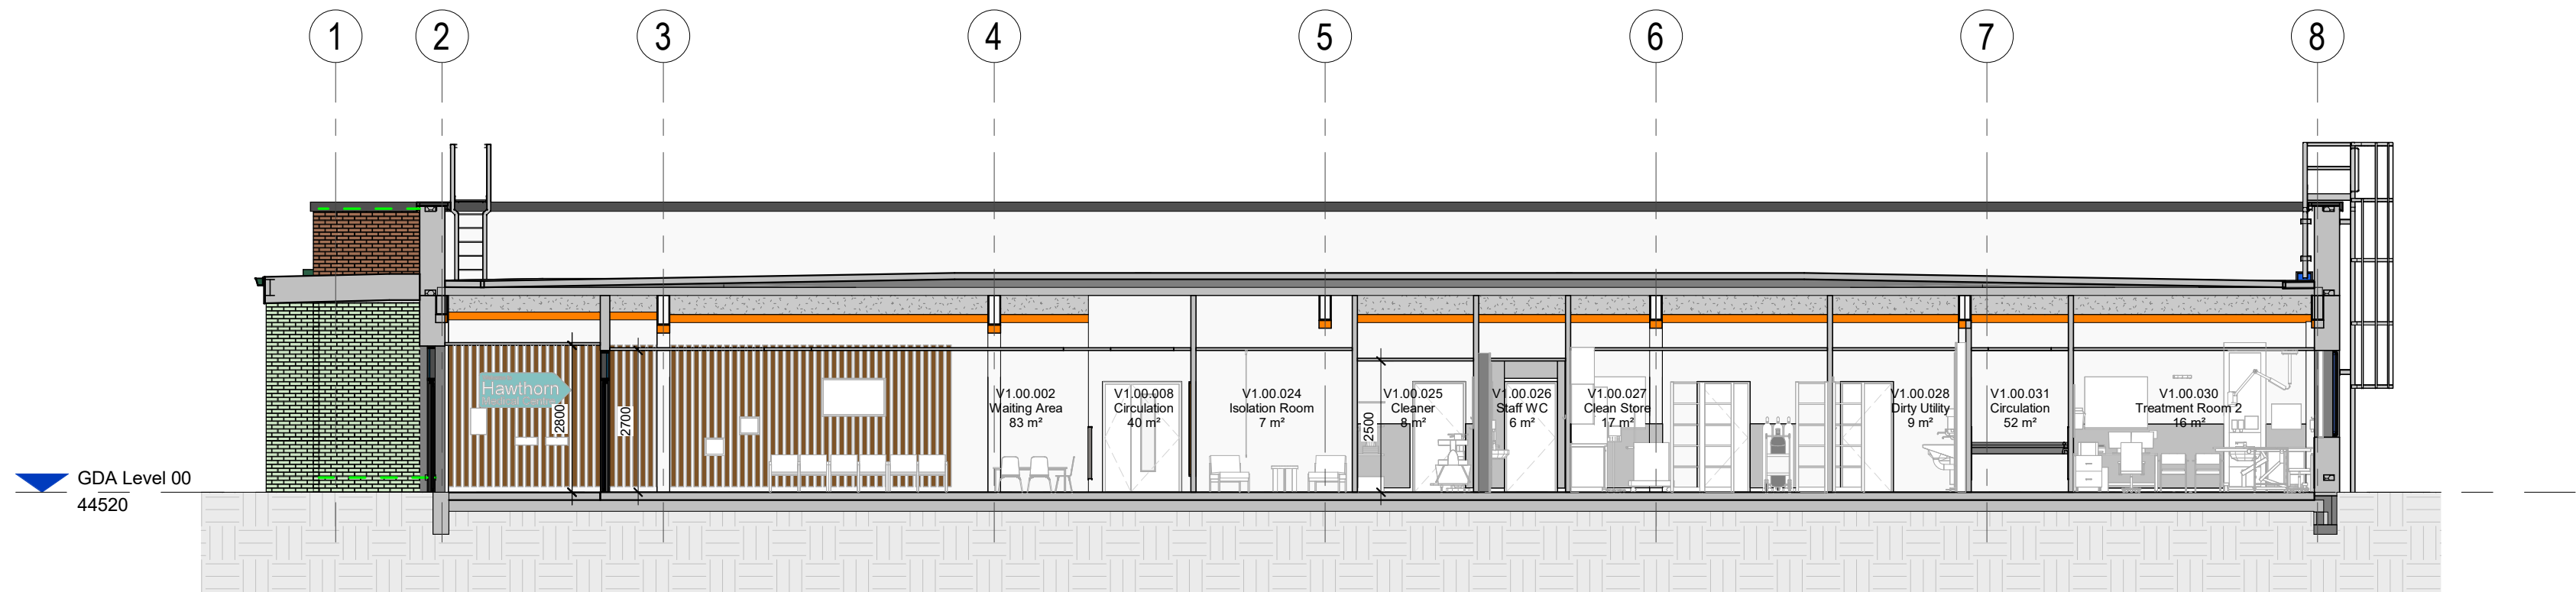


1 Section 1
1 : 100

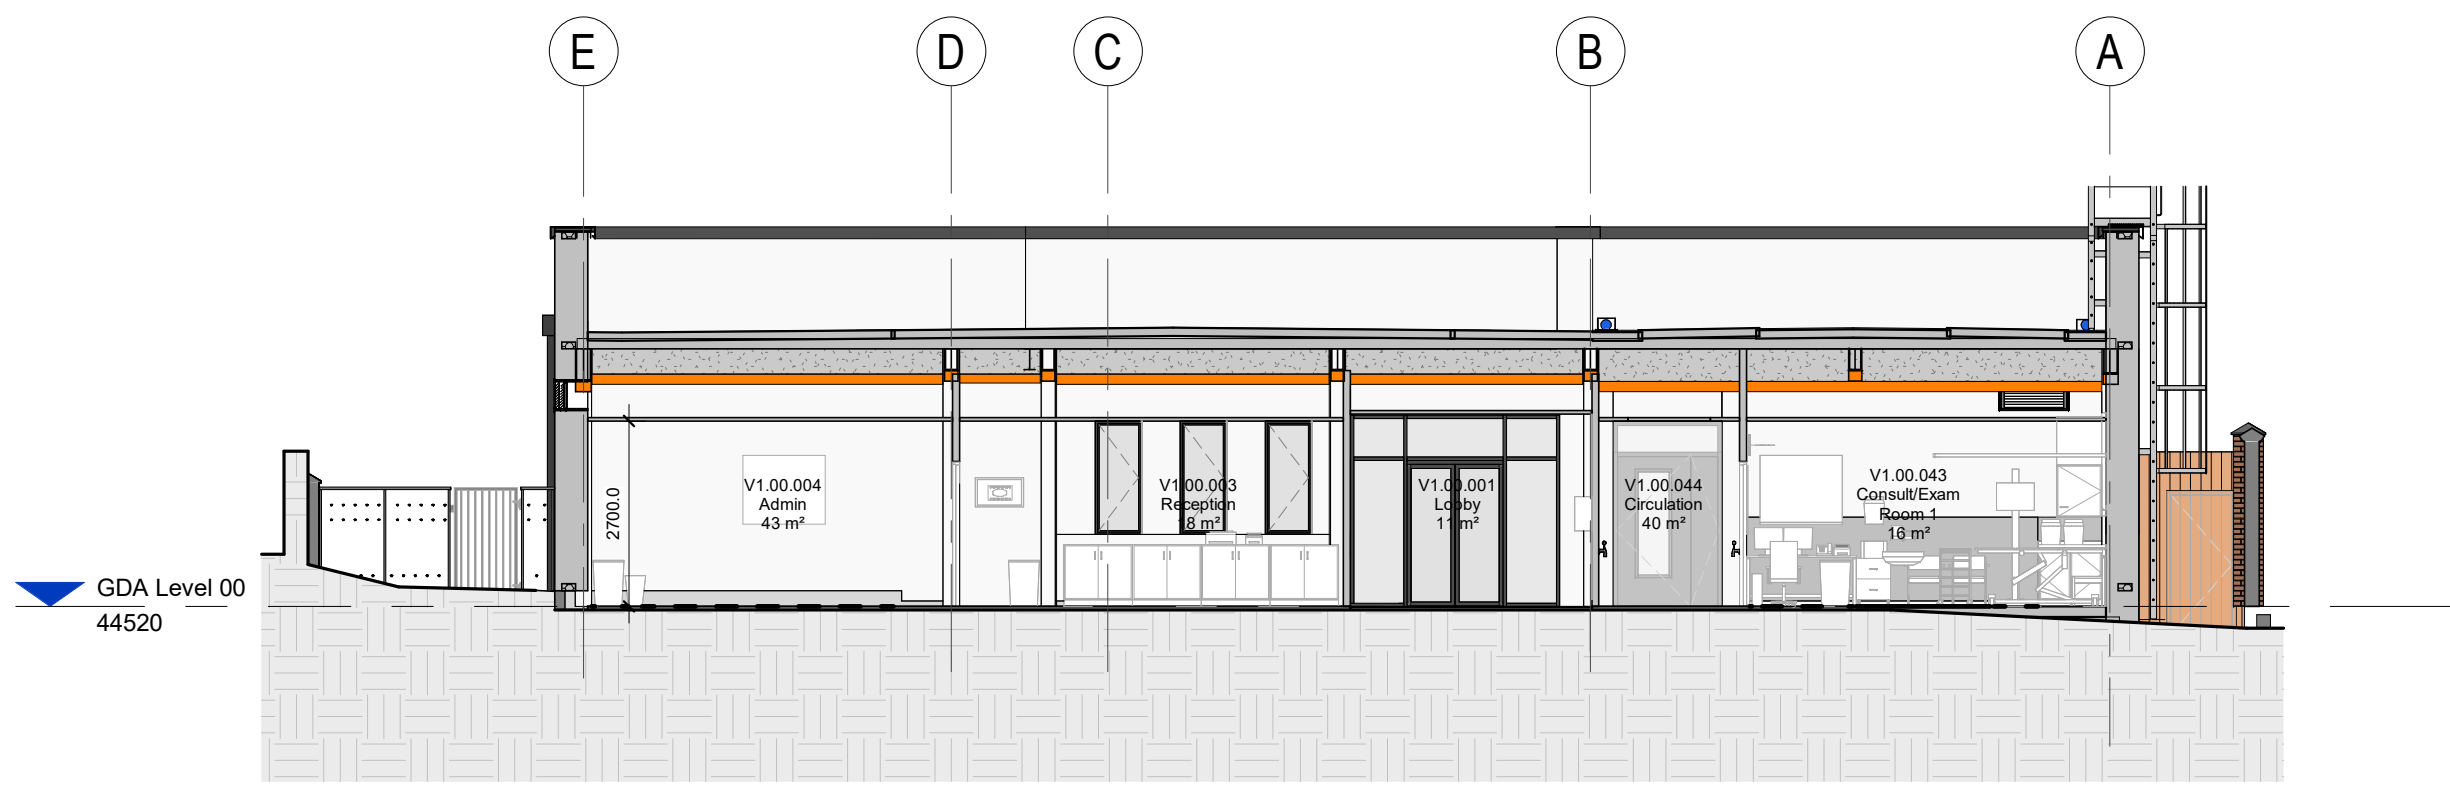


6 Section 2
1 : 100

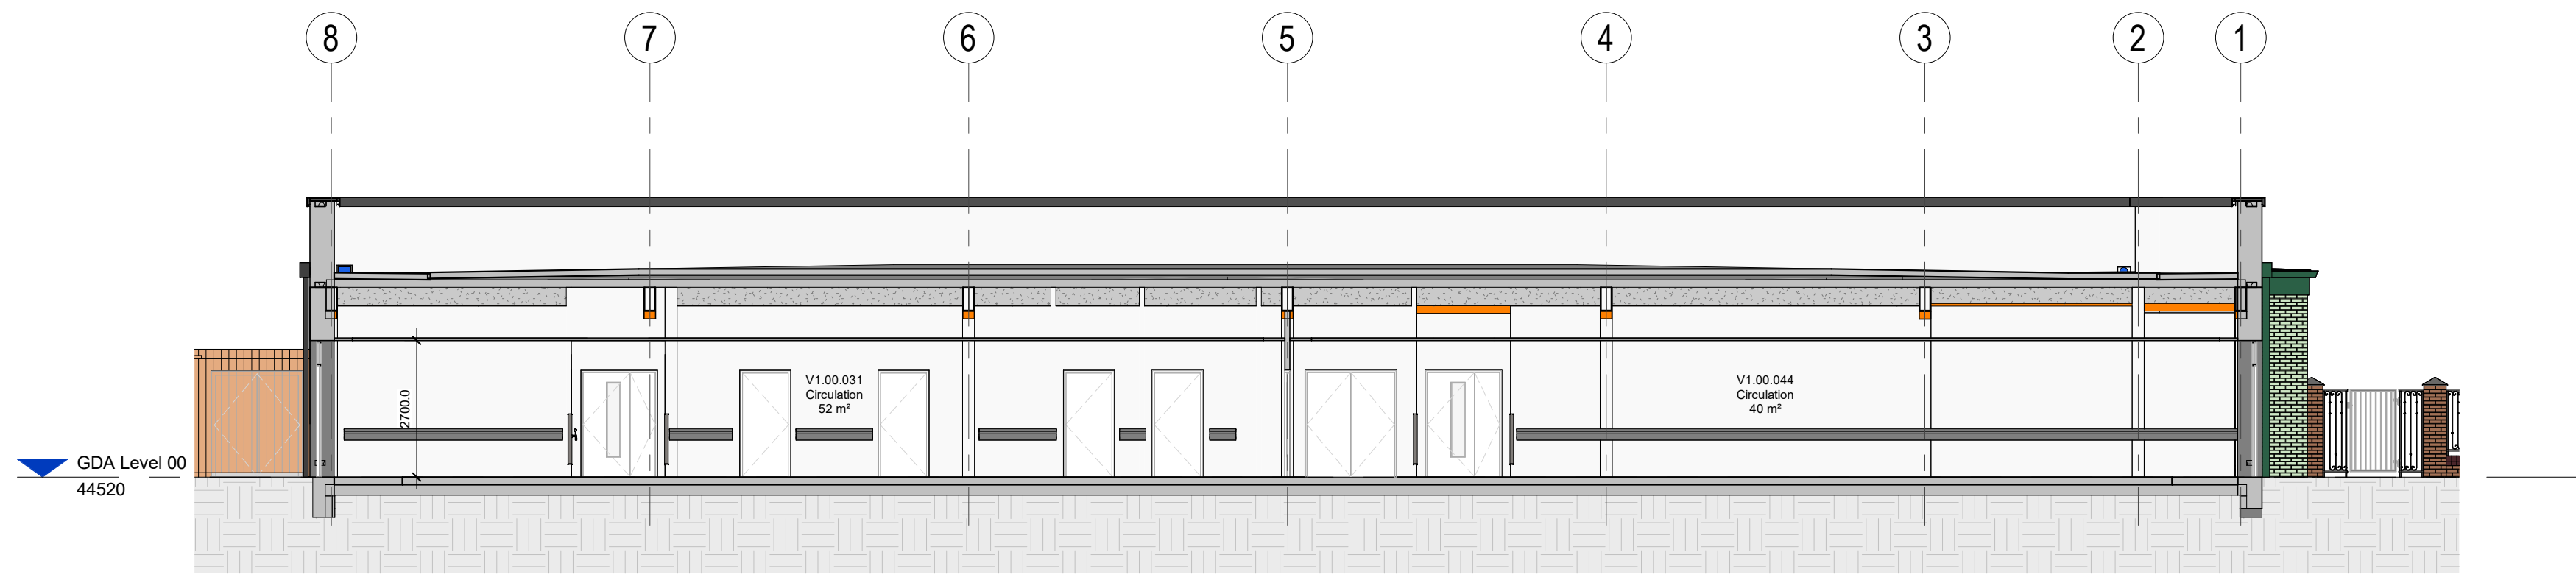

3 Section 3
1 : 100

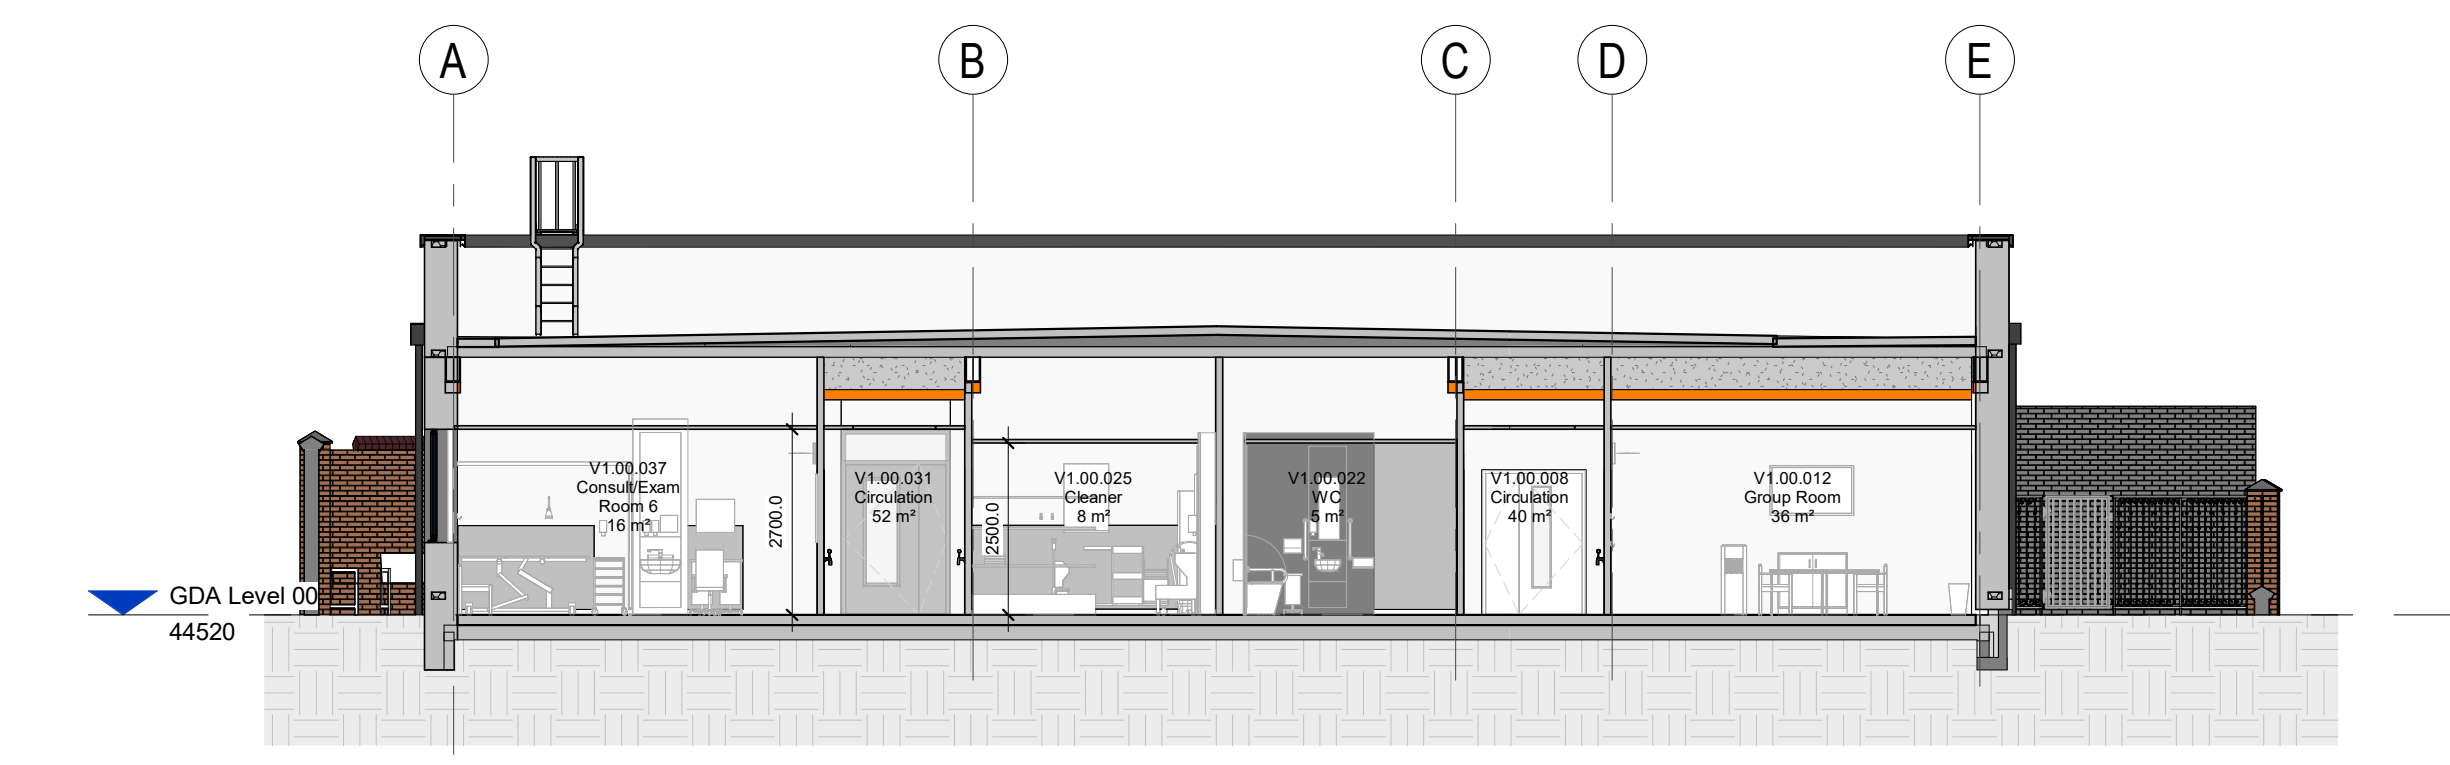

4 Section 4
1 : 100

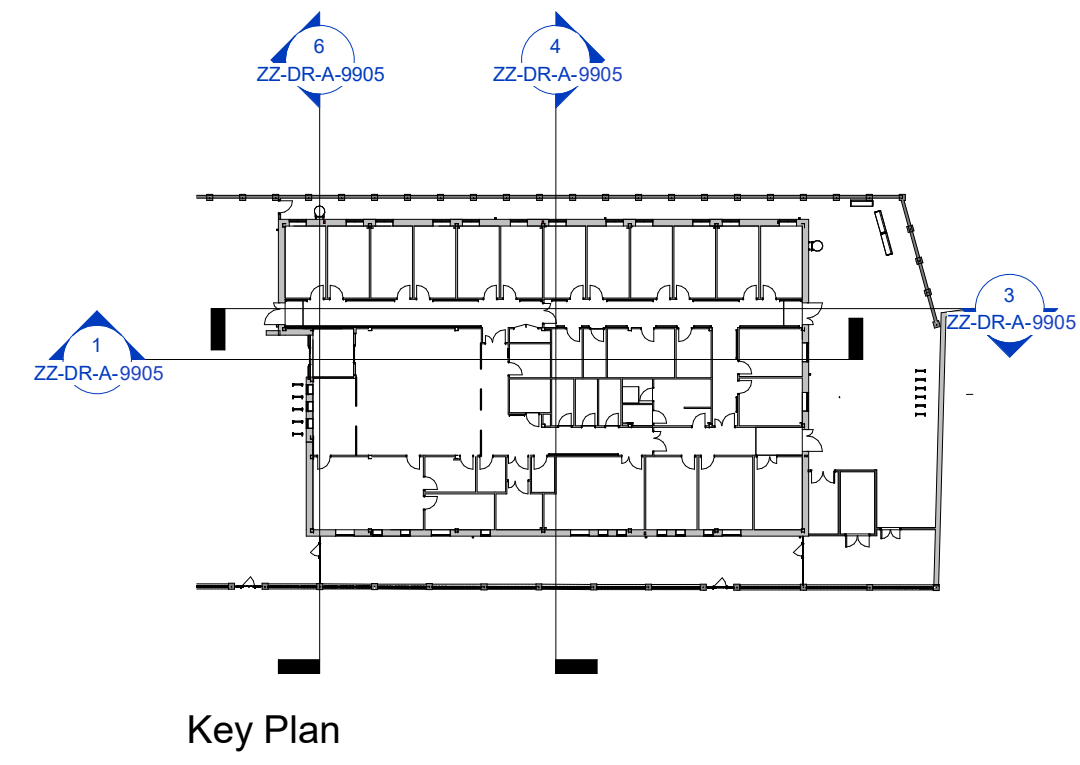

THIS DRAWING (OR ANY PART THEREOF) MAY NOT BE COPIED, TRANSMITTED OR DISCLOSED TO ANY THIRD PARTY OR UNAUTHORISED PERSON WITHOUT THE PRIOR WRITTEN PERMISSION OF GILLING DOD.

THIS DRAWING IS TO BE READ IN CONJUNCTION WITH ALL OTHER RELEVANT DRAWINGS PREPARED BY CONSULTANTS AND SUB-CONTRACTORS.

REPORT ANY DISCREPANCIES TO THE ARCHITECT OR REPRESENTATIVES THEREOF.

© ALL RIGHTS RESERVED. NO PART OF THIS DRAWING MAY BE REPRODUCED OR TRANSMITTED IN ANY FORM OR BY ANY MEANS WITHOUT THE WRITTEN PERMISSIONS OF THE COPYRIGHT HOLDER.

ONCE PRINTED AND DISTRIBUTED THIS DOCUMENT IS ASSUMED UNCONTROLLED.

THIS DRAWING IS INTENDED TO BE PRINTED AT THE PAPER SIZE INDICATED IN THE INFORMATION BELOW.

DO NOT SCALE FROM THIS DRAWING. WORK ONLY TO PRINTED DIMENSIONS.

NOTES:

All relevant specialist details & reports to be referred to where relevant.

Drawing to be read in conjunction with Planning drawing pack & details.

All details are to be referred to for Planning Approval purposes only and should at no point be considered as construction information.

P02	MB	Updated to reflect comments received	23/09/2025
P01	SM	First Issue - Planning	16/09/2025
Rev	By	Description	Date

Gilling Dod

The Cruck Barn, Dukinry Park, Chorley, Lancashire, PR7 4AT
+44 1257 280070 | contact@gillingdod.com | gillingdod.com

Client Name:
NHS Property Services

Site Name:
Moseley Road, Fallowfield,
Manchester, M14 6PD

Project Name:
Hawthorn Medical Centre

Drawing Title:
Proposed Sections

Project No: HMCNMC	Sheet Size: A1	Scale: As indicated
Drawn by: SM	Checked by: MB	Approved by: CLS
		Revision: P02

Drawing Number:
Project Code / Originator / Volume / Level / Type / Discipline / System-Number
HMCNMC-GDA-V1-ZZ-DR-A-9905