



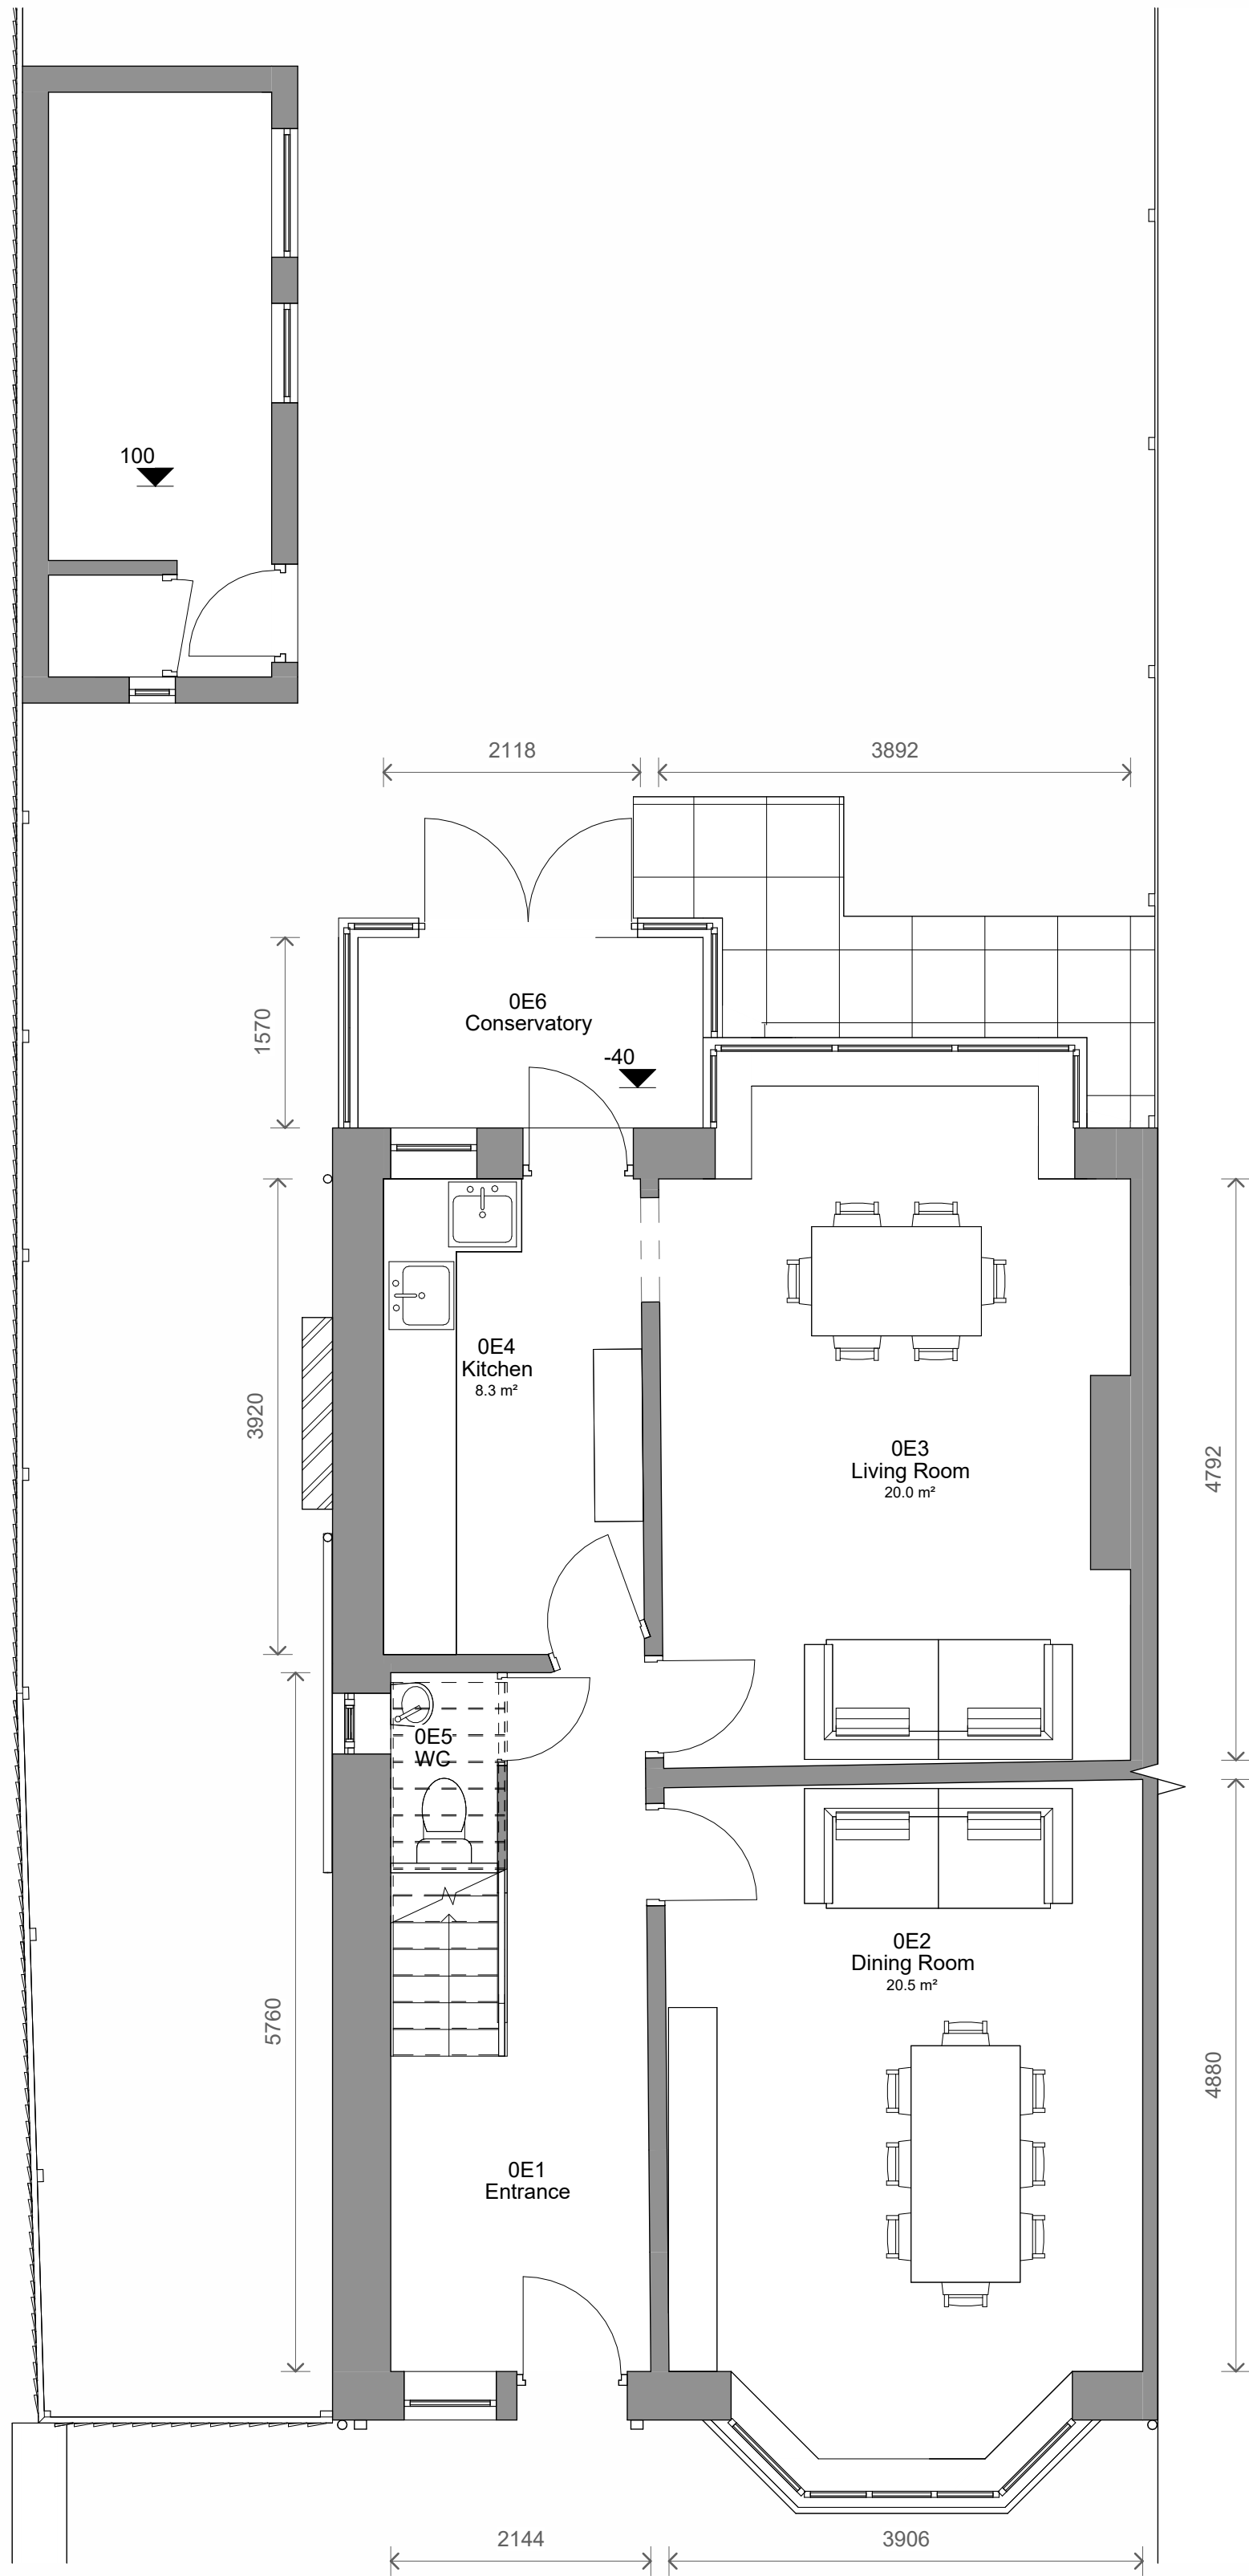

1 Level 0 - Existing
1 : 50

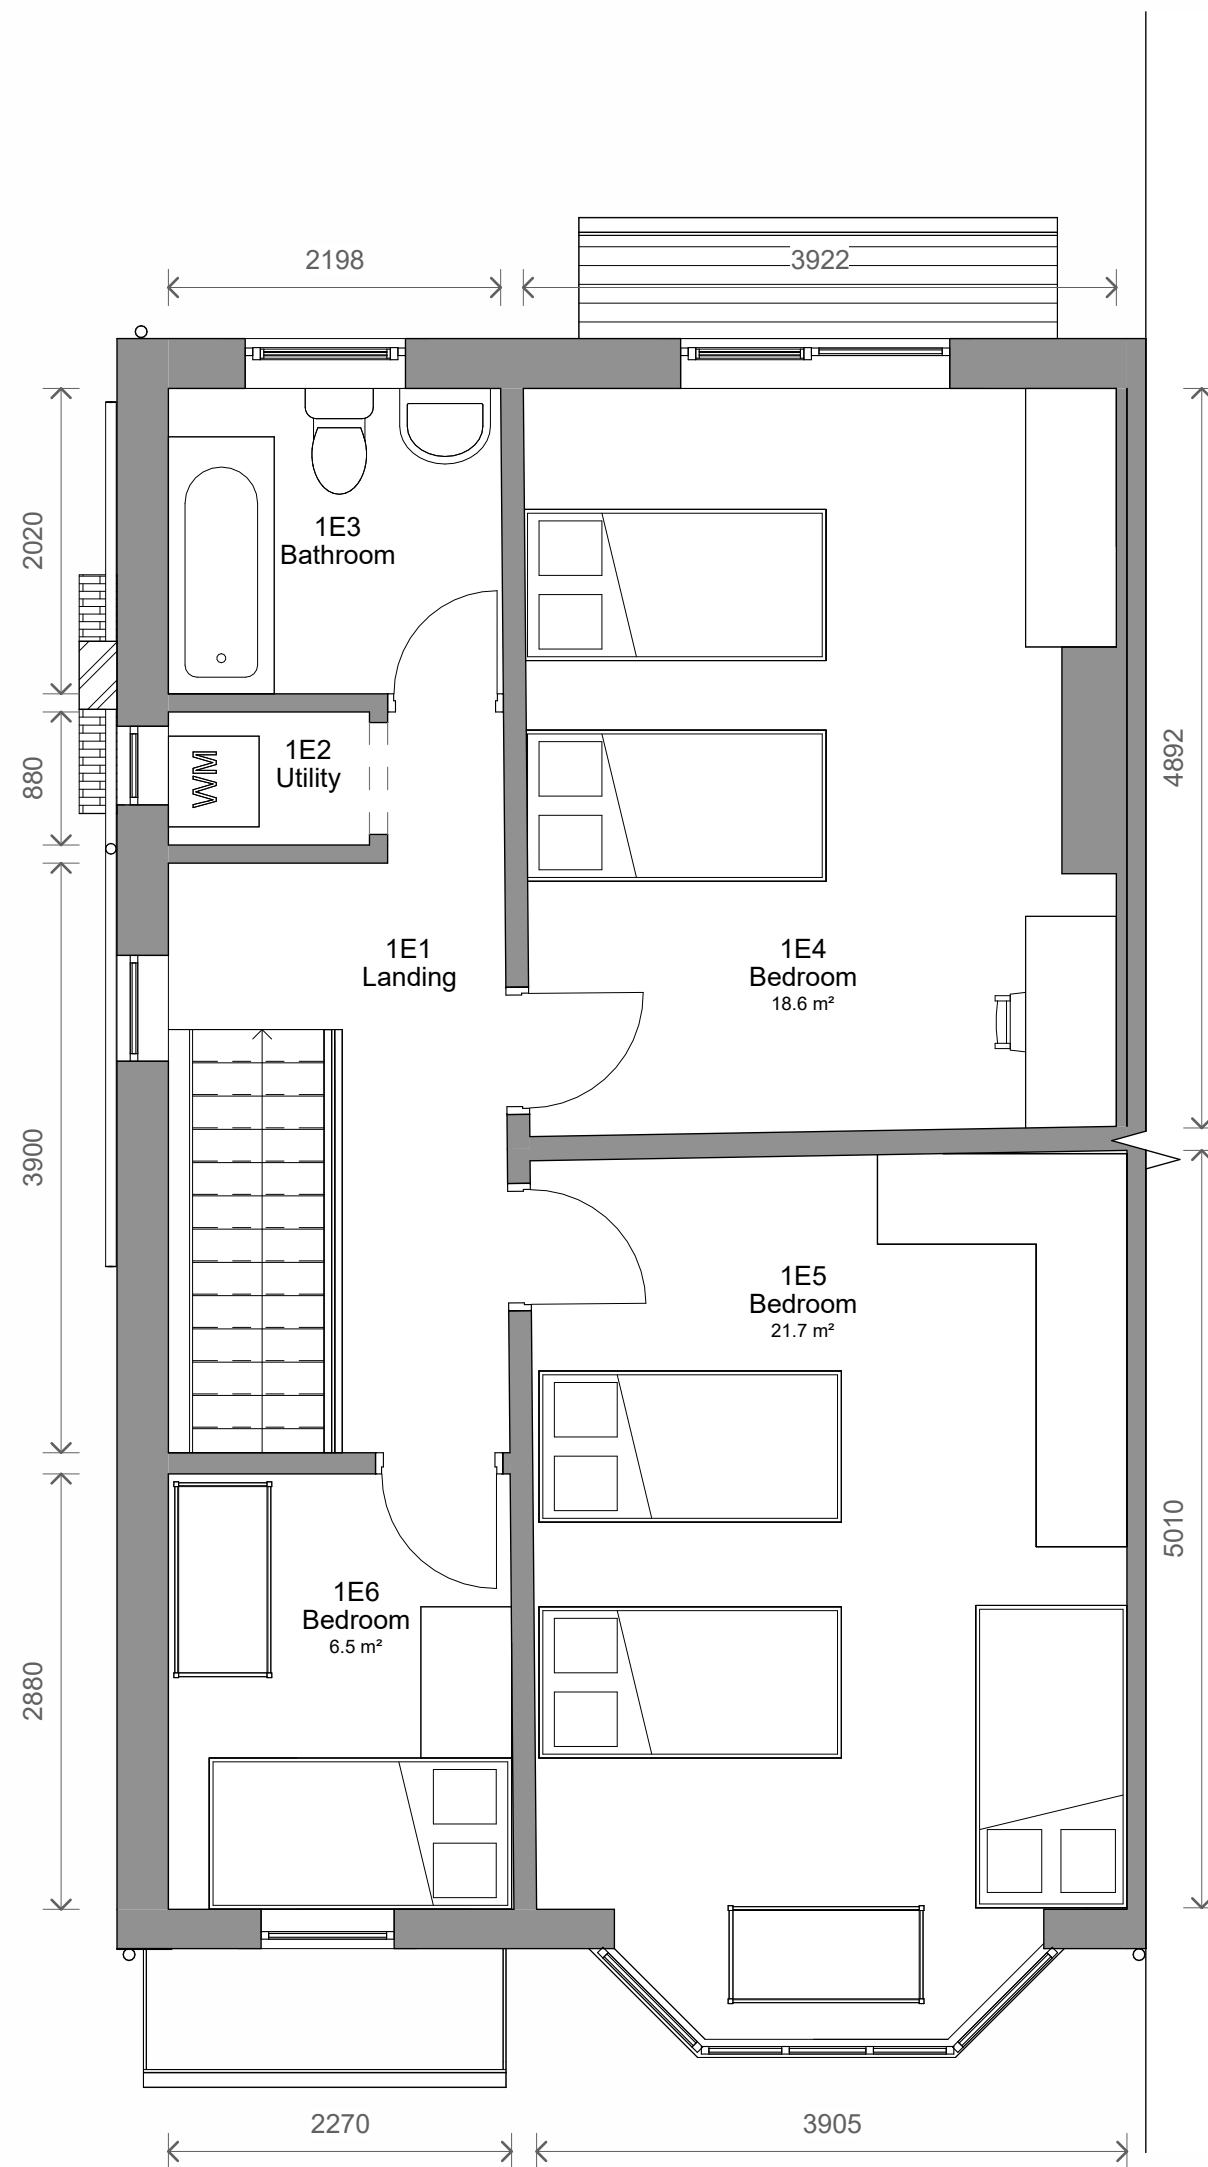

2 Level 1 - Existing
1 : 50




3 Front - Existing
1 : 100




4 Left Side - Existing
1 : 100



5 Rear - Existing
1 : 100

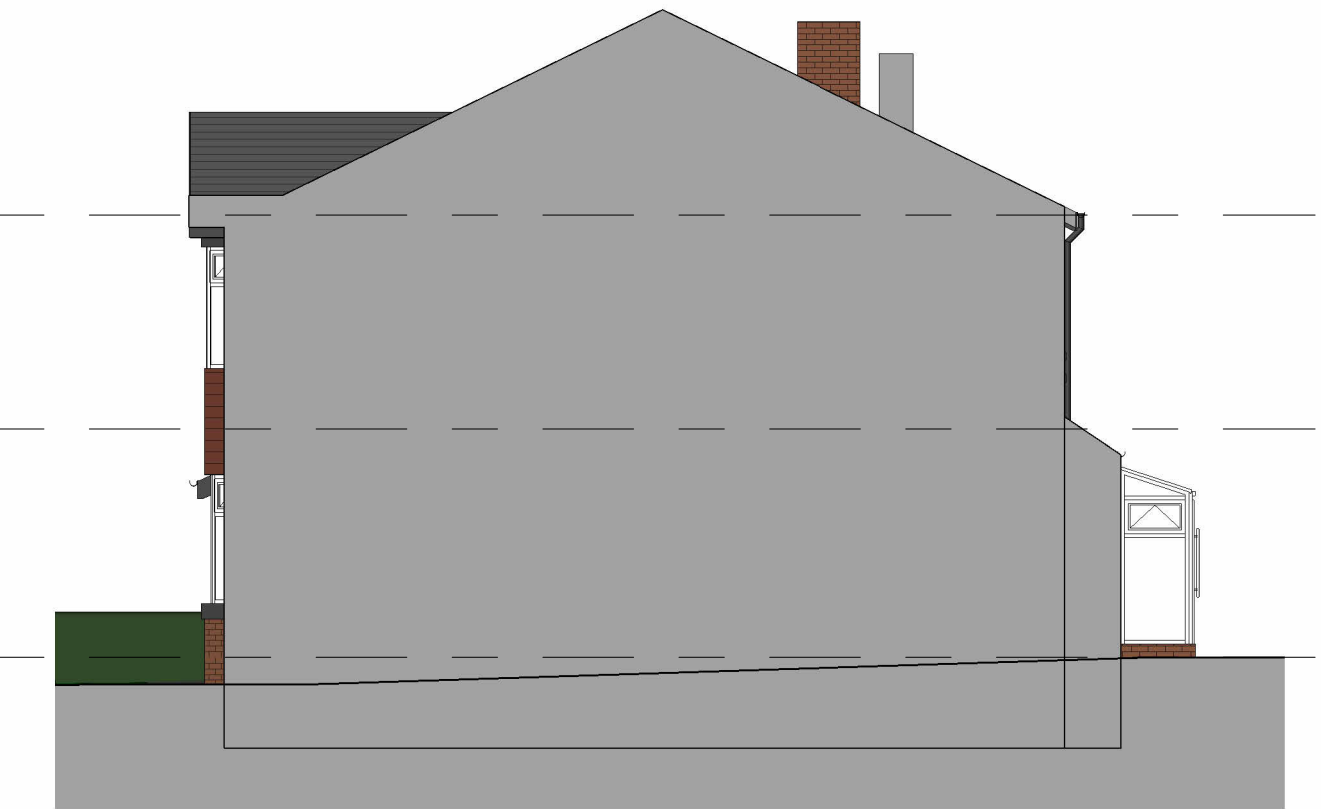

6 Right Side - Existing
1 : 100

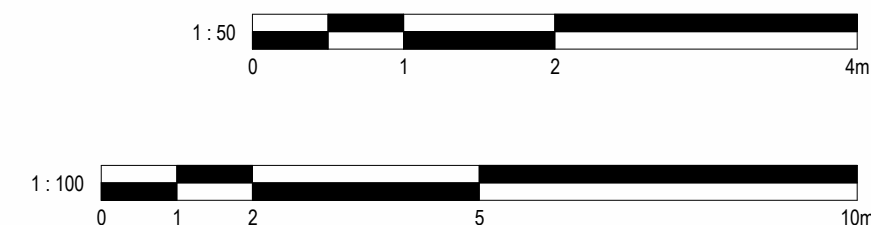

No. Description		Date	Initial
PROJECT		38 Wilton Road	
TITLE		Existing Plans and Elevations	
STATUS		DESIGN	
DRAWN BY	DATE	SCALE (@ A1)	
JB	04/07/2025	As indicated	
PROJECT NUMBER	DRAWING NUMBER	REV	
GSS25107	002		
 S T U D I O S www.goldsketch.co.uk info@goldsketch.co.uk 0161 792 9595			
NOTES: ©COPYRIGHT - ALL RIGHTS RESERVED THIS DRAWING SHALL NOT BE REPRODUCED WITHOUT PRIOR WRITTEN CONSENT. DRAWING TO BE USED FOR THE STATUS INDICATED ONLY. ALL DIMENSIONS AND SETTING OUT SHALL BE CHECKED AND CONFIRMED ON SITE. ANY DISCREPANCIES TO BE REPORTED TO THE ARCHITECT IMMEDIATELY. THIS DRAWING IS THE PROPERTY OF GOLD SKETCH. ALL DIMENSIONS AND MATERIALS TO BE IN ACCORDANCE WITH CURRENT BUILDING REGULATION, RELEVANT CODES OF PRACTICE AND BRITISH STANDARDS. ALL DIMENSIONS ON THIS DRAWING ARE IN MILLIMETRES (UNLESS OTHERWISE STATED).			