



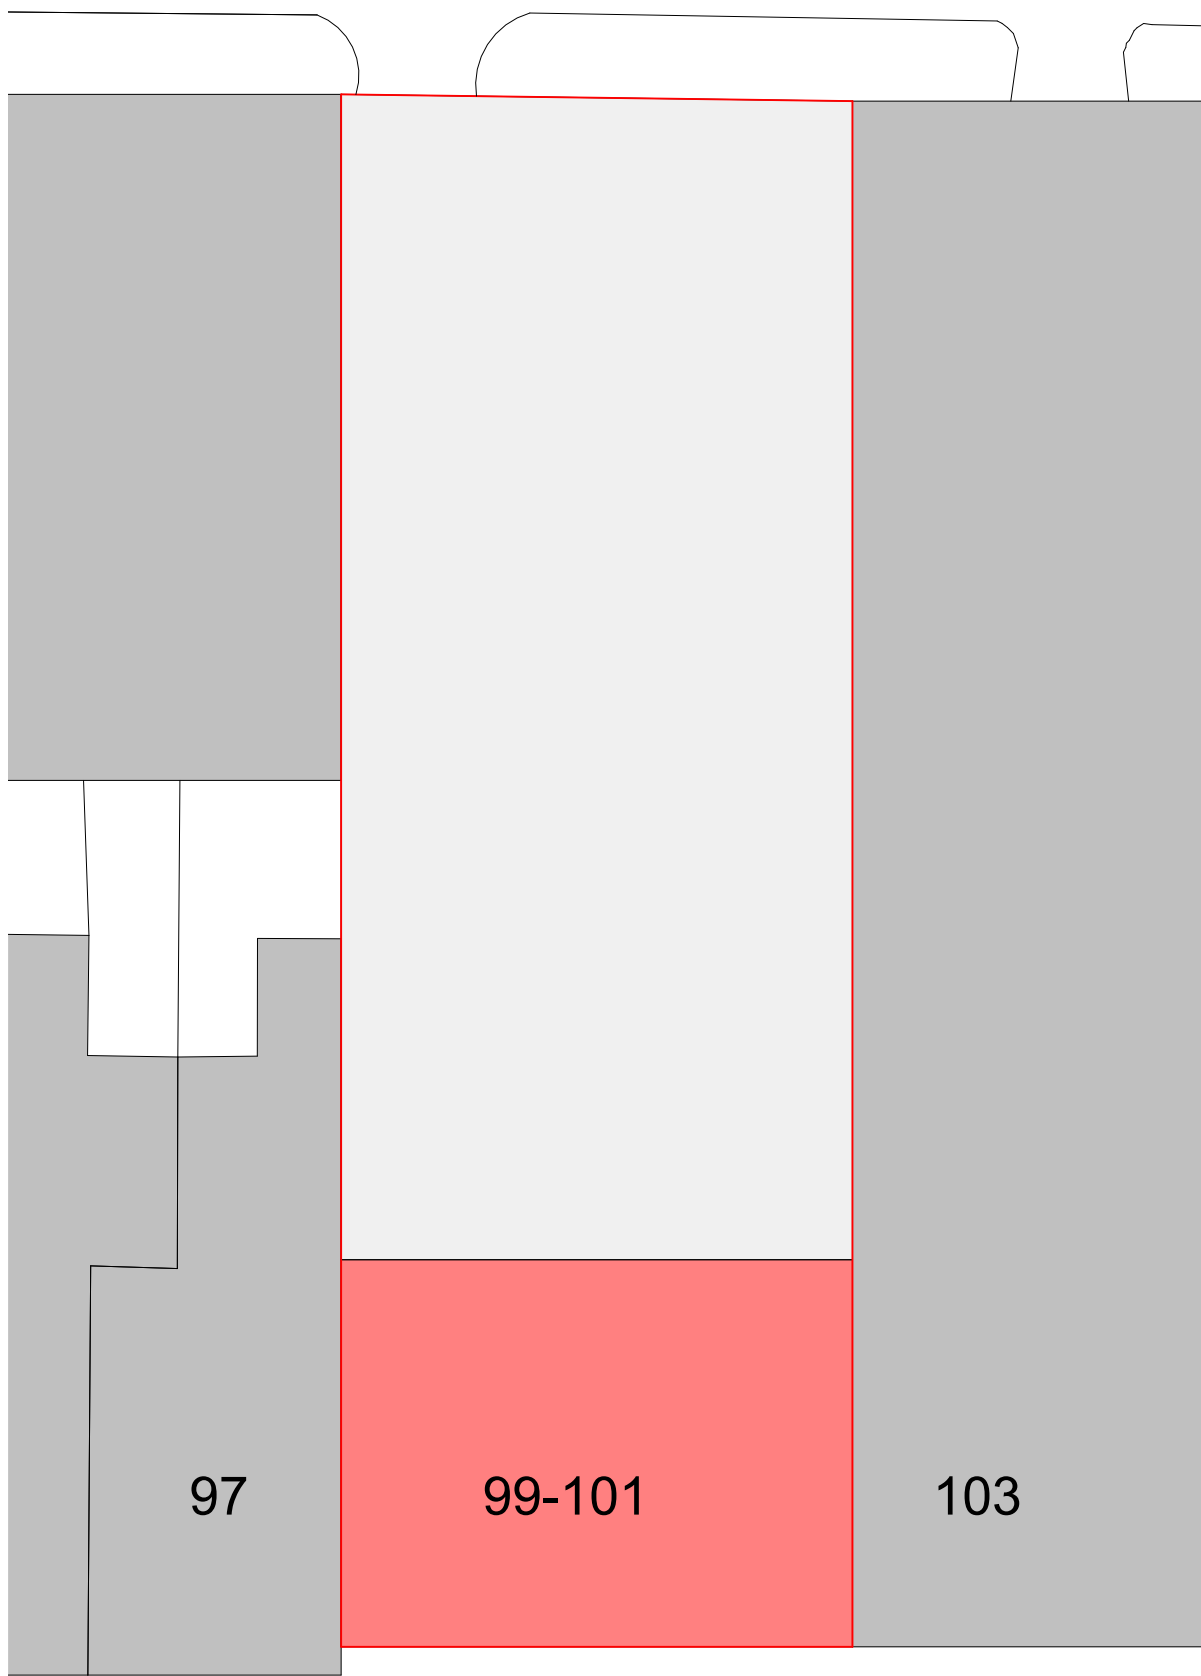

CHEETHAM HILL ROAD

1 Site - Existing
1 : 200

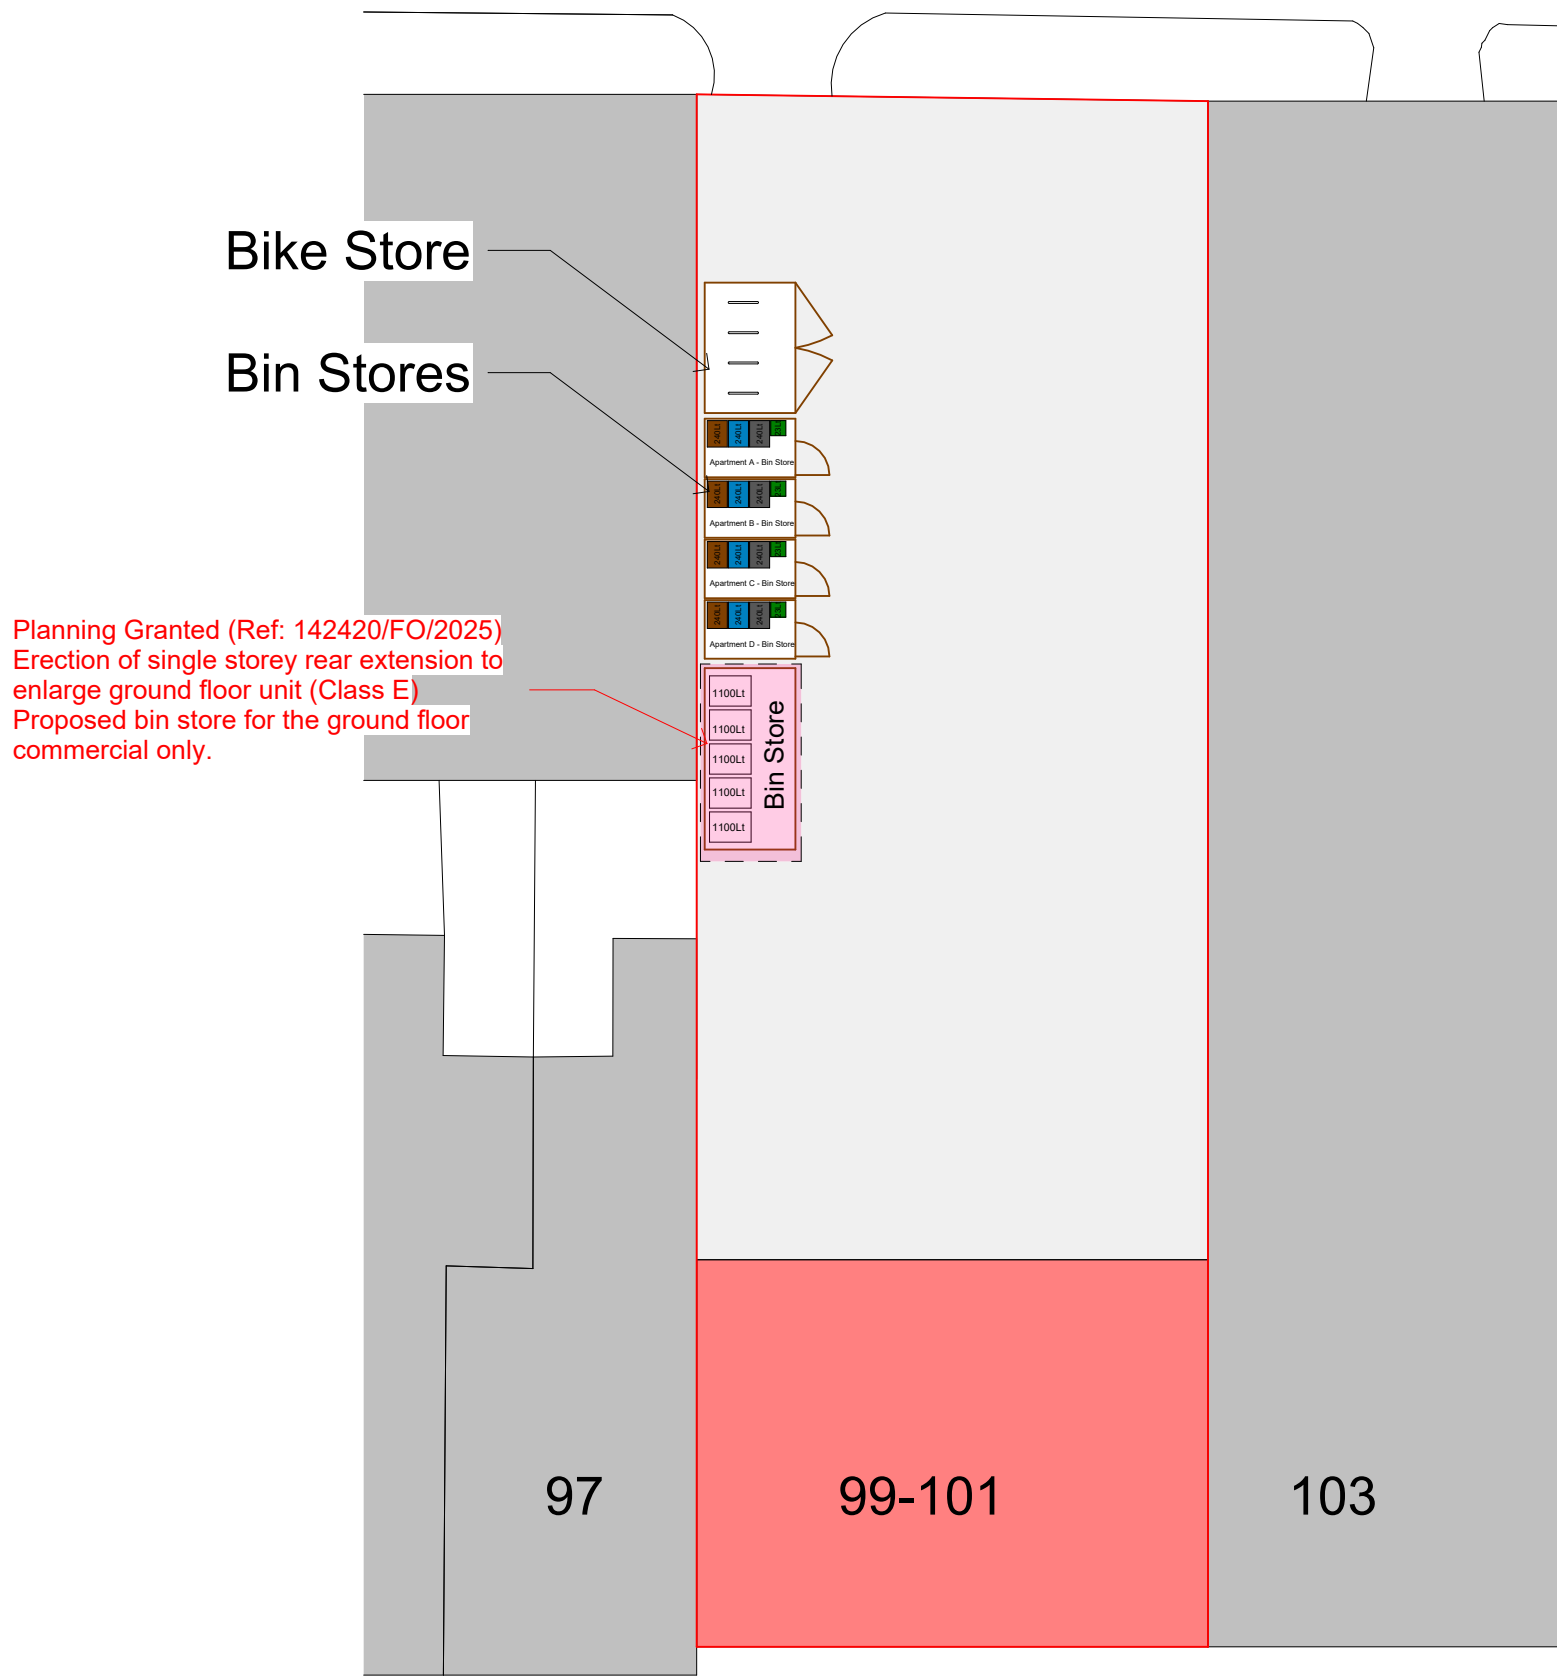

CHEETHAM HILL ROAD

2 Site - Proposed
1 : 200

- Bin Stores**
- 4 x 240L General Waste
 - 4 x 240L Cardboard Recycling
 - 4 x 240L Mixed Recycling
 - 4 x 23L Food Waste

Bike Stores

8 Bikes Stores

Bike store will be fully enclosed and equipped with lockable doors, managed by a fob system or lock.

2350mm Depth
3450mm Width
2150mm High
4 Sheffield cycle stand inside

Refer to document attached for propose bike store information
- 20230922-12-20-03_scs-trinity-timber-cycle-shelter

- Site Key
- Grass
 - Paving Stones
 - Pavements
 - Timber Fencing
 - Brickwork
 - Hedges
 - Trees
 - Parking
 - Existing Building
 - Proposed Building



1	DoC - Revised	20/10/2025	JB
No.	Description	Date	Initial

PROJECT 99-101 Cheetham Hill Road		
TITLE Site - Existing & Proposed		
STATUS DESIGN		
DRAWN BY JB	DATE 27/05/2025	SCALE (@ A1) As indicated
PROJECT NUMBER GSS24140.2	DRAWING NUMBER 502	REV 1
GOLD SKETCH S T U D I O S www.goldsketch.co.uk info@goldsketch.co.uk 0161 792 9595		
NOTES © COPYRIGHT - ALL RIGHTS RESERVED. THIS DRAWING SHALL NOT BE REPRODUCED WITHOUT PRIOR WRITTEN CONSENT. DRAWING TO BE USED FOR THE STATUS INDICATED ONLY. ALL DIMENSIONS AND SETTING OUT SHALL BE CHECKED AND CONFIRMED ON SITE. ANY DISCREPANCIES TO BE REPORTED TO THE DESIGNER PRIOR TO THE COMMENCEMENT OF ANY WORK. ALL WORK AND MATERIALS TO BE IN ACCORDANCE WITH CURRENT BUILDING LEGISLATION RELEVANT CODES OF PRACTICE AND BRITISH STANDARDS. ALL DIMENSIONS ON THIS DRAWING ARE IN MILLIMETRES UNLESS OTHERWISE STATED.		

