



BAFFLE TYPE 2

BAFFLE SECTIONAL / ELEVATION
1:20

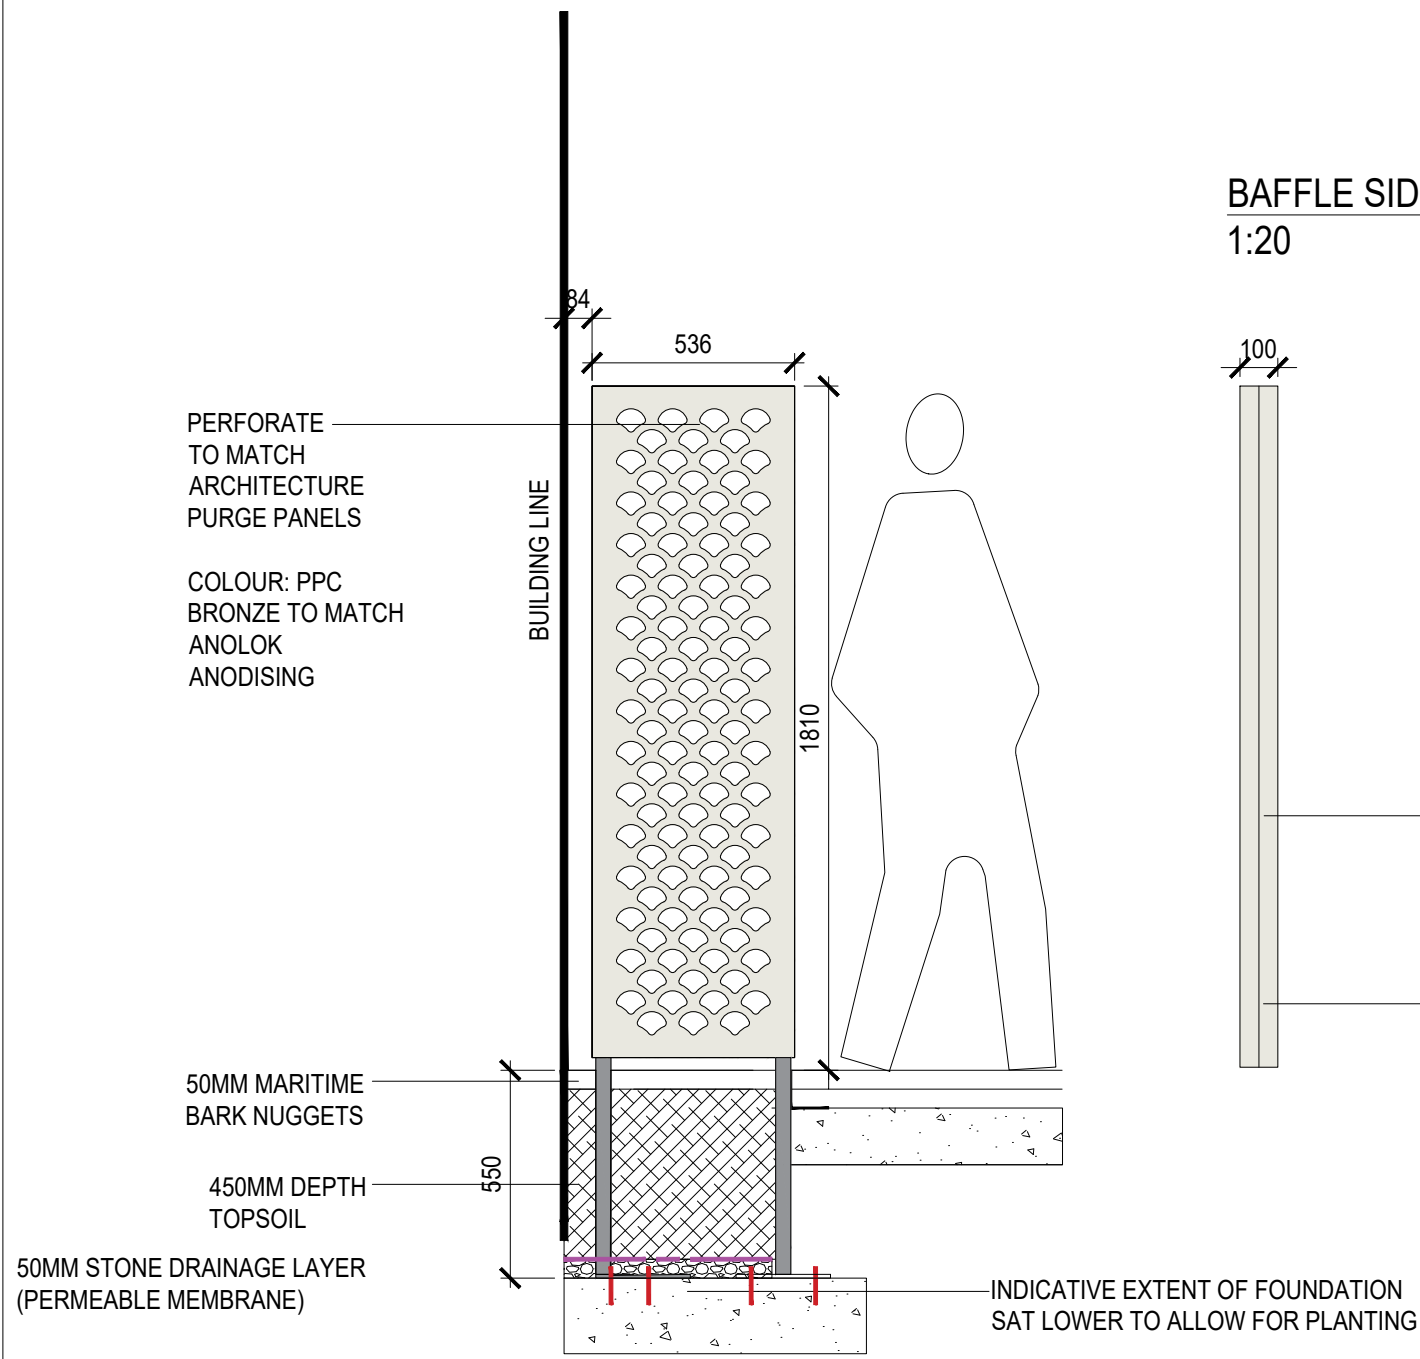


BAFFLE PLAN
1:20

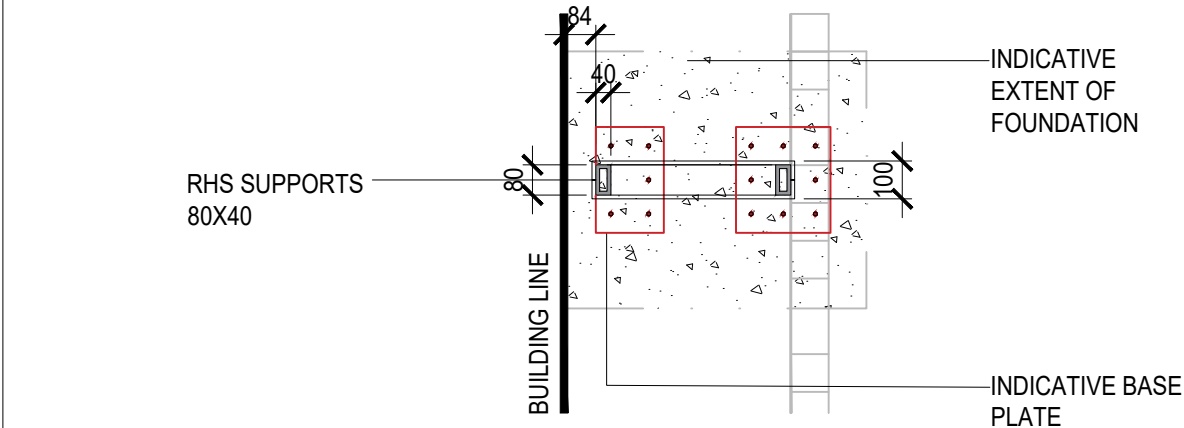


BAFFLE TYPE 3


BAFFLE FRAME
1:20

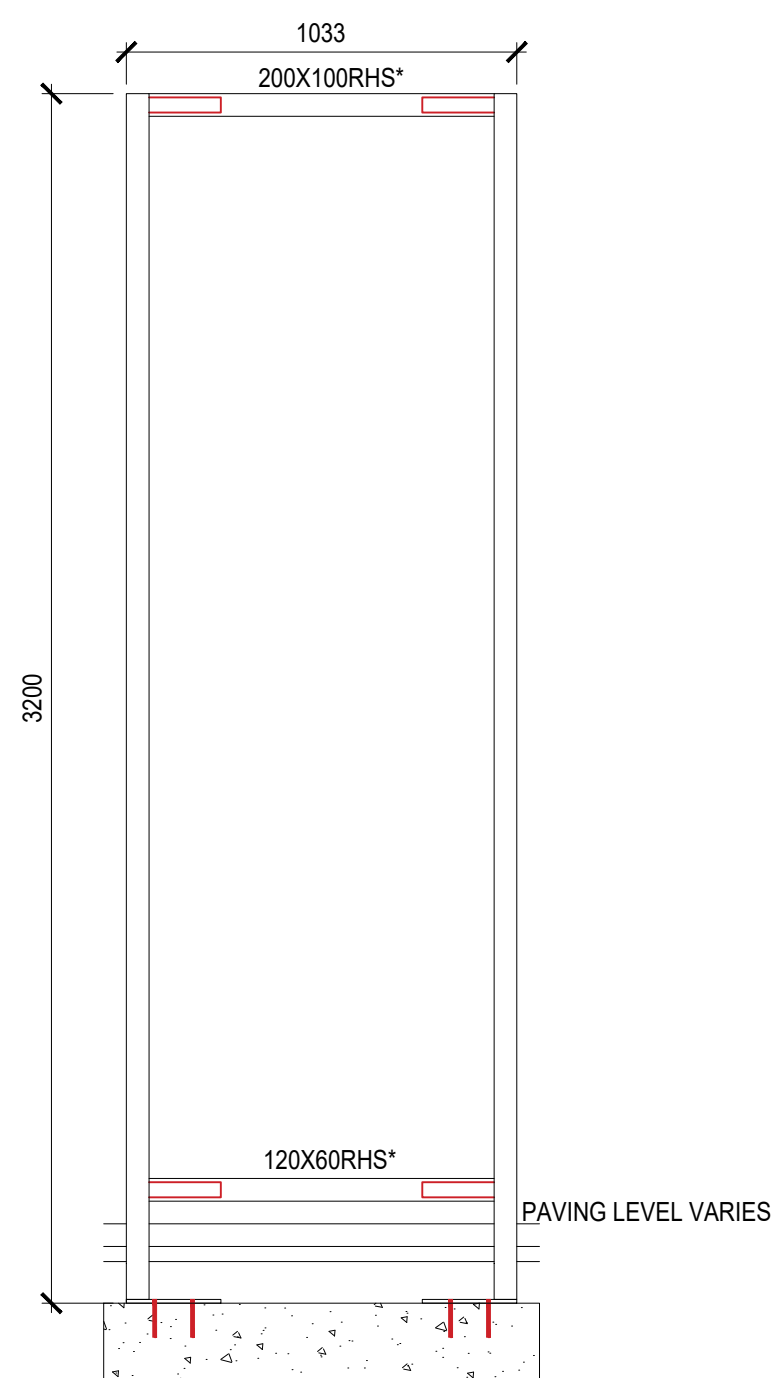


BAFFLE PLAN
1:20

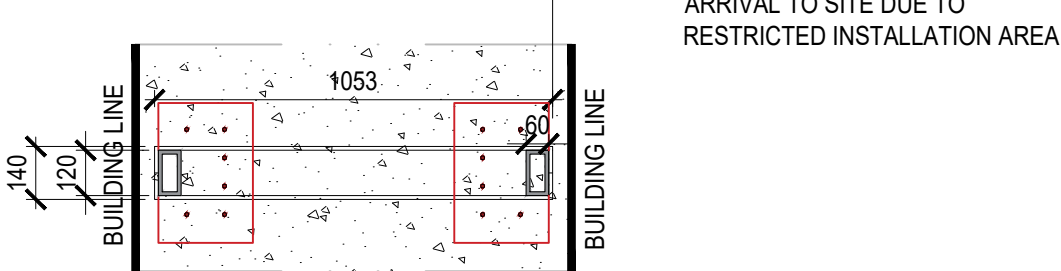


BAFFLE ELEVATION
FRONT / BACK SHEET
1:20

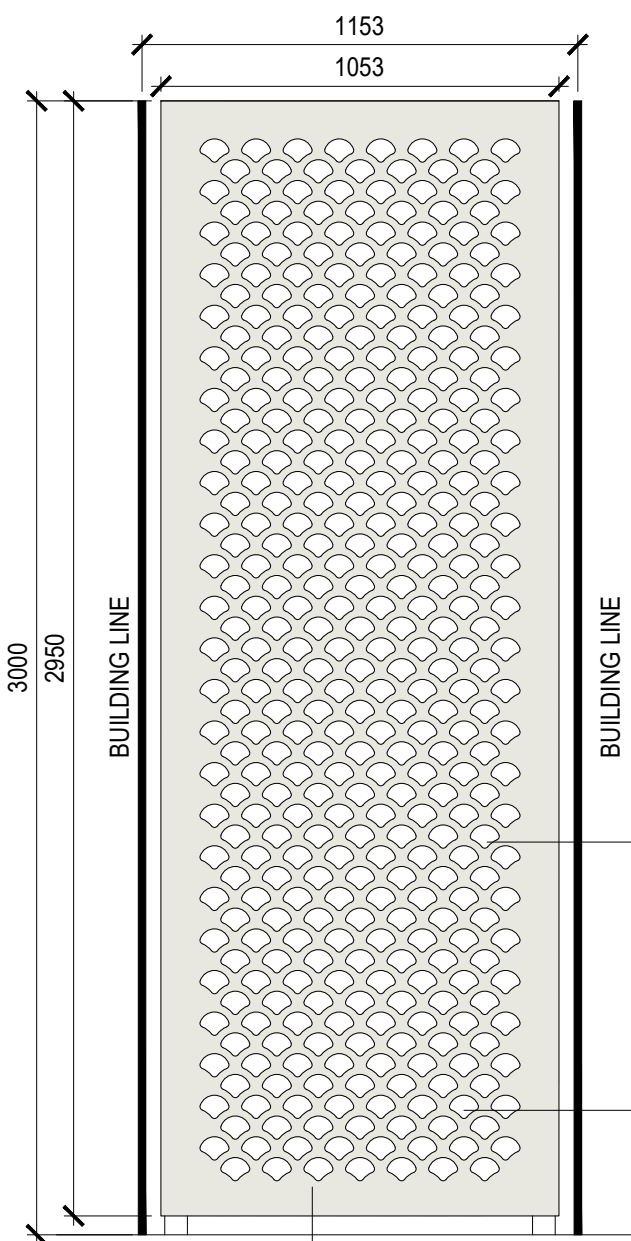


BAFFLE SIDE SHEETS
1:20

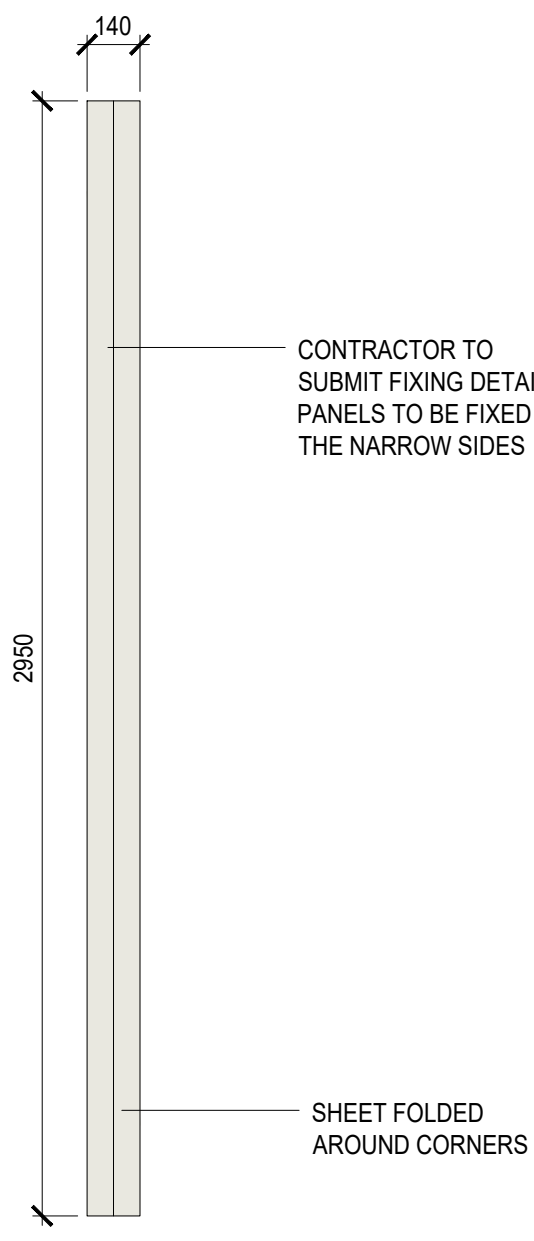


LOCATION PLAN
(NTS)

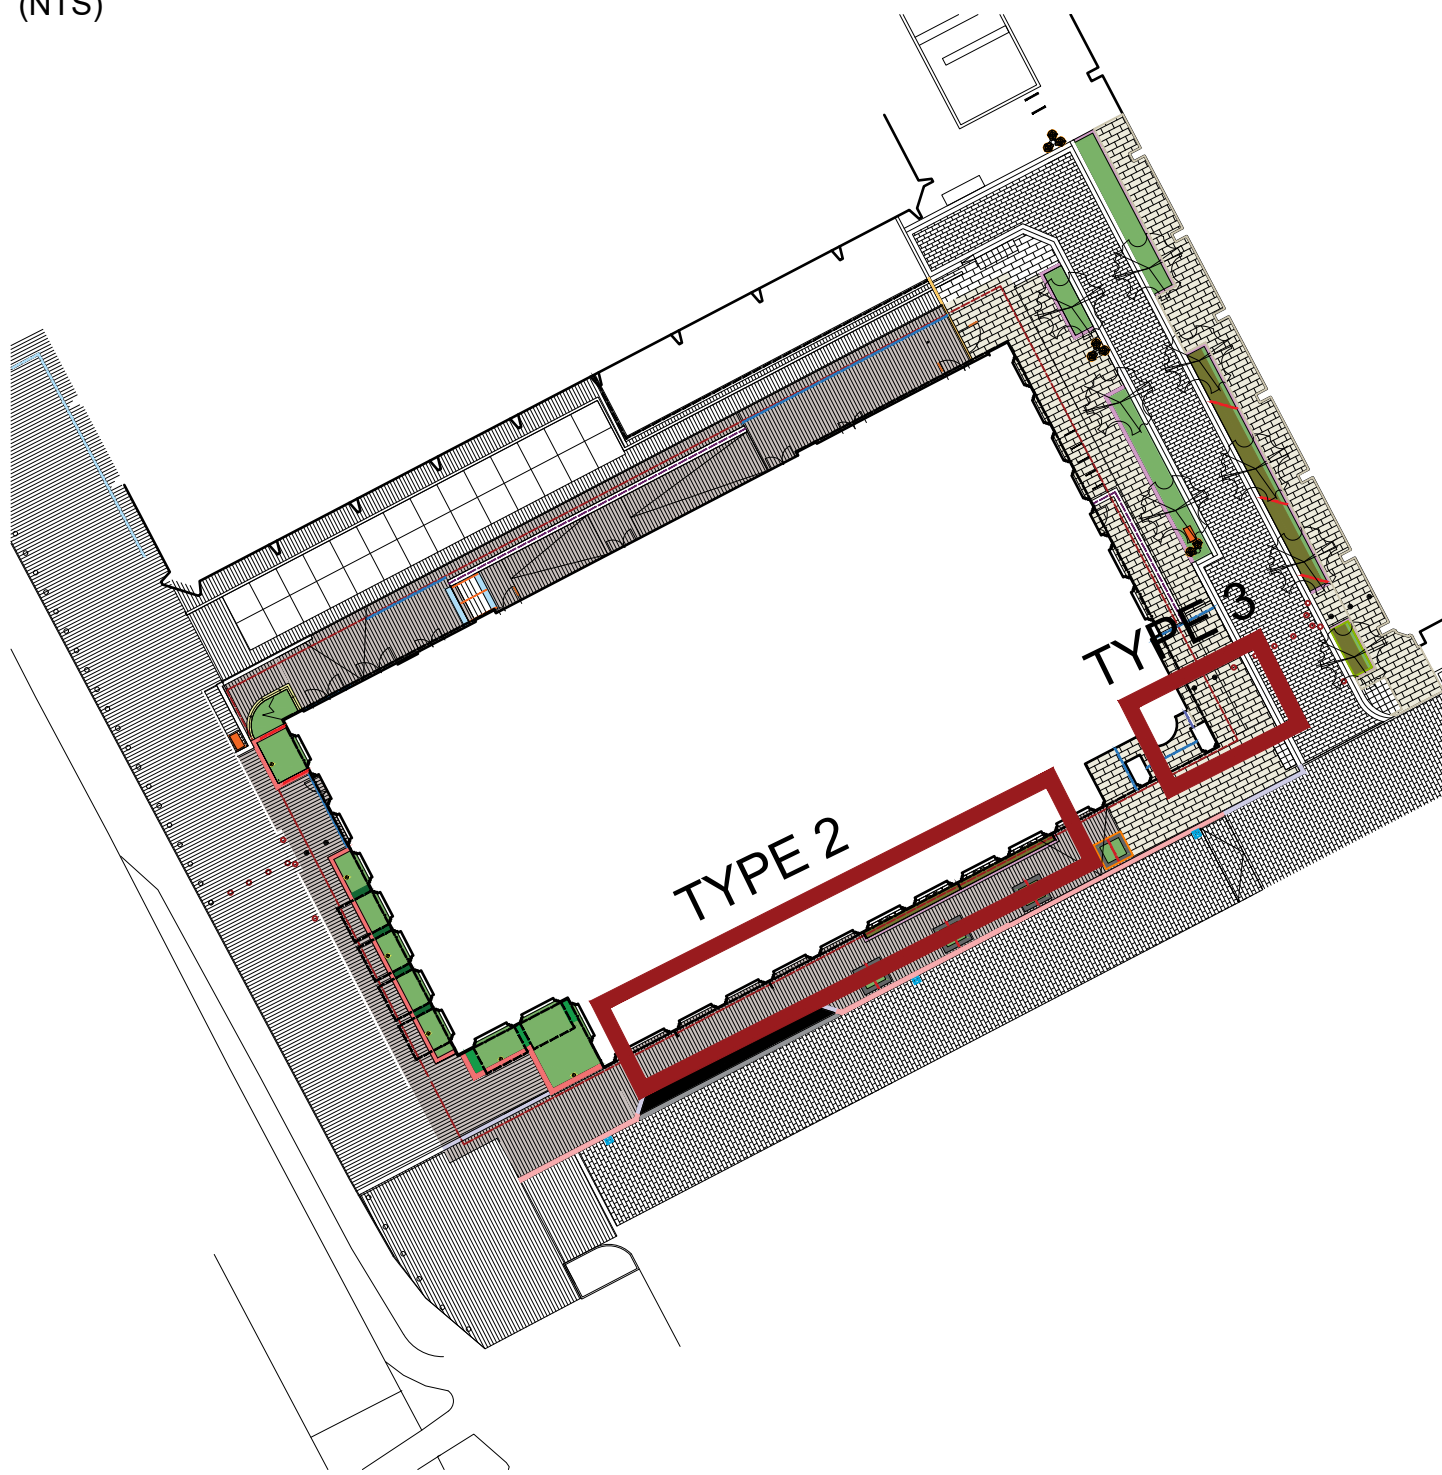

PERFORATE PATTERN
1:10

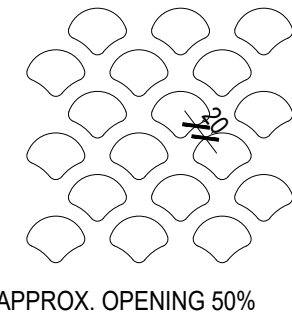

PERFORATE PATTERN
1:5

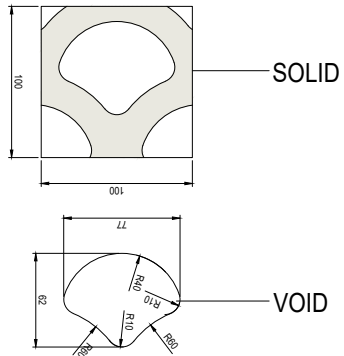

S Q U A R E Y A R D

Landscape Architecture - Urban Design - Masterplanning

Email - studio@yd2.co.uk
Web - www.squareyard.info
Tel - 0161 943 6053

Address:
SQR YRD LTD.
Hardman Business Centre,
New Hall Hey Road, Rossendale

GENERAL NOTES:

- DIMENSIONS GOVERN
- ALL DIMENSIONS ARE IN MILLIMETERS UNLESS NOTED OTHERWISE ON THE DRAWINGS
- ALL DIMENSIONS SHALL BE VERIFIED ON SITE PRIOR TO ANY CONSTRUCTION
- SQUAREYARD SHALL BE NOTIFIED OF ANY DISCREPANCIES

DRAWING NOTES:

P1	FIRST ISSUE	KH	KH	14/11/25
REV	DESCRIPTION	DRAWN	CHECKED	DATE

PROJECT TITLE

PLOT 9B

DRAWING TITLE

PUBLIC REALM
BAFFLE TYPE 2&3

PROJECT NUMBER

SY_25_028

DRAWING No.

VS9B-SQY-G710-DE-XX-0014

SCALE

@ A1
VARIES

DATE

NOV 25

REVISION

P1