


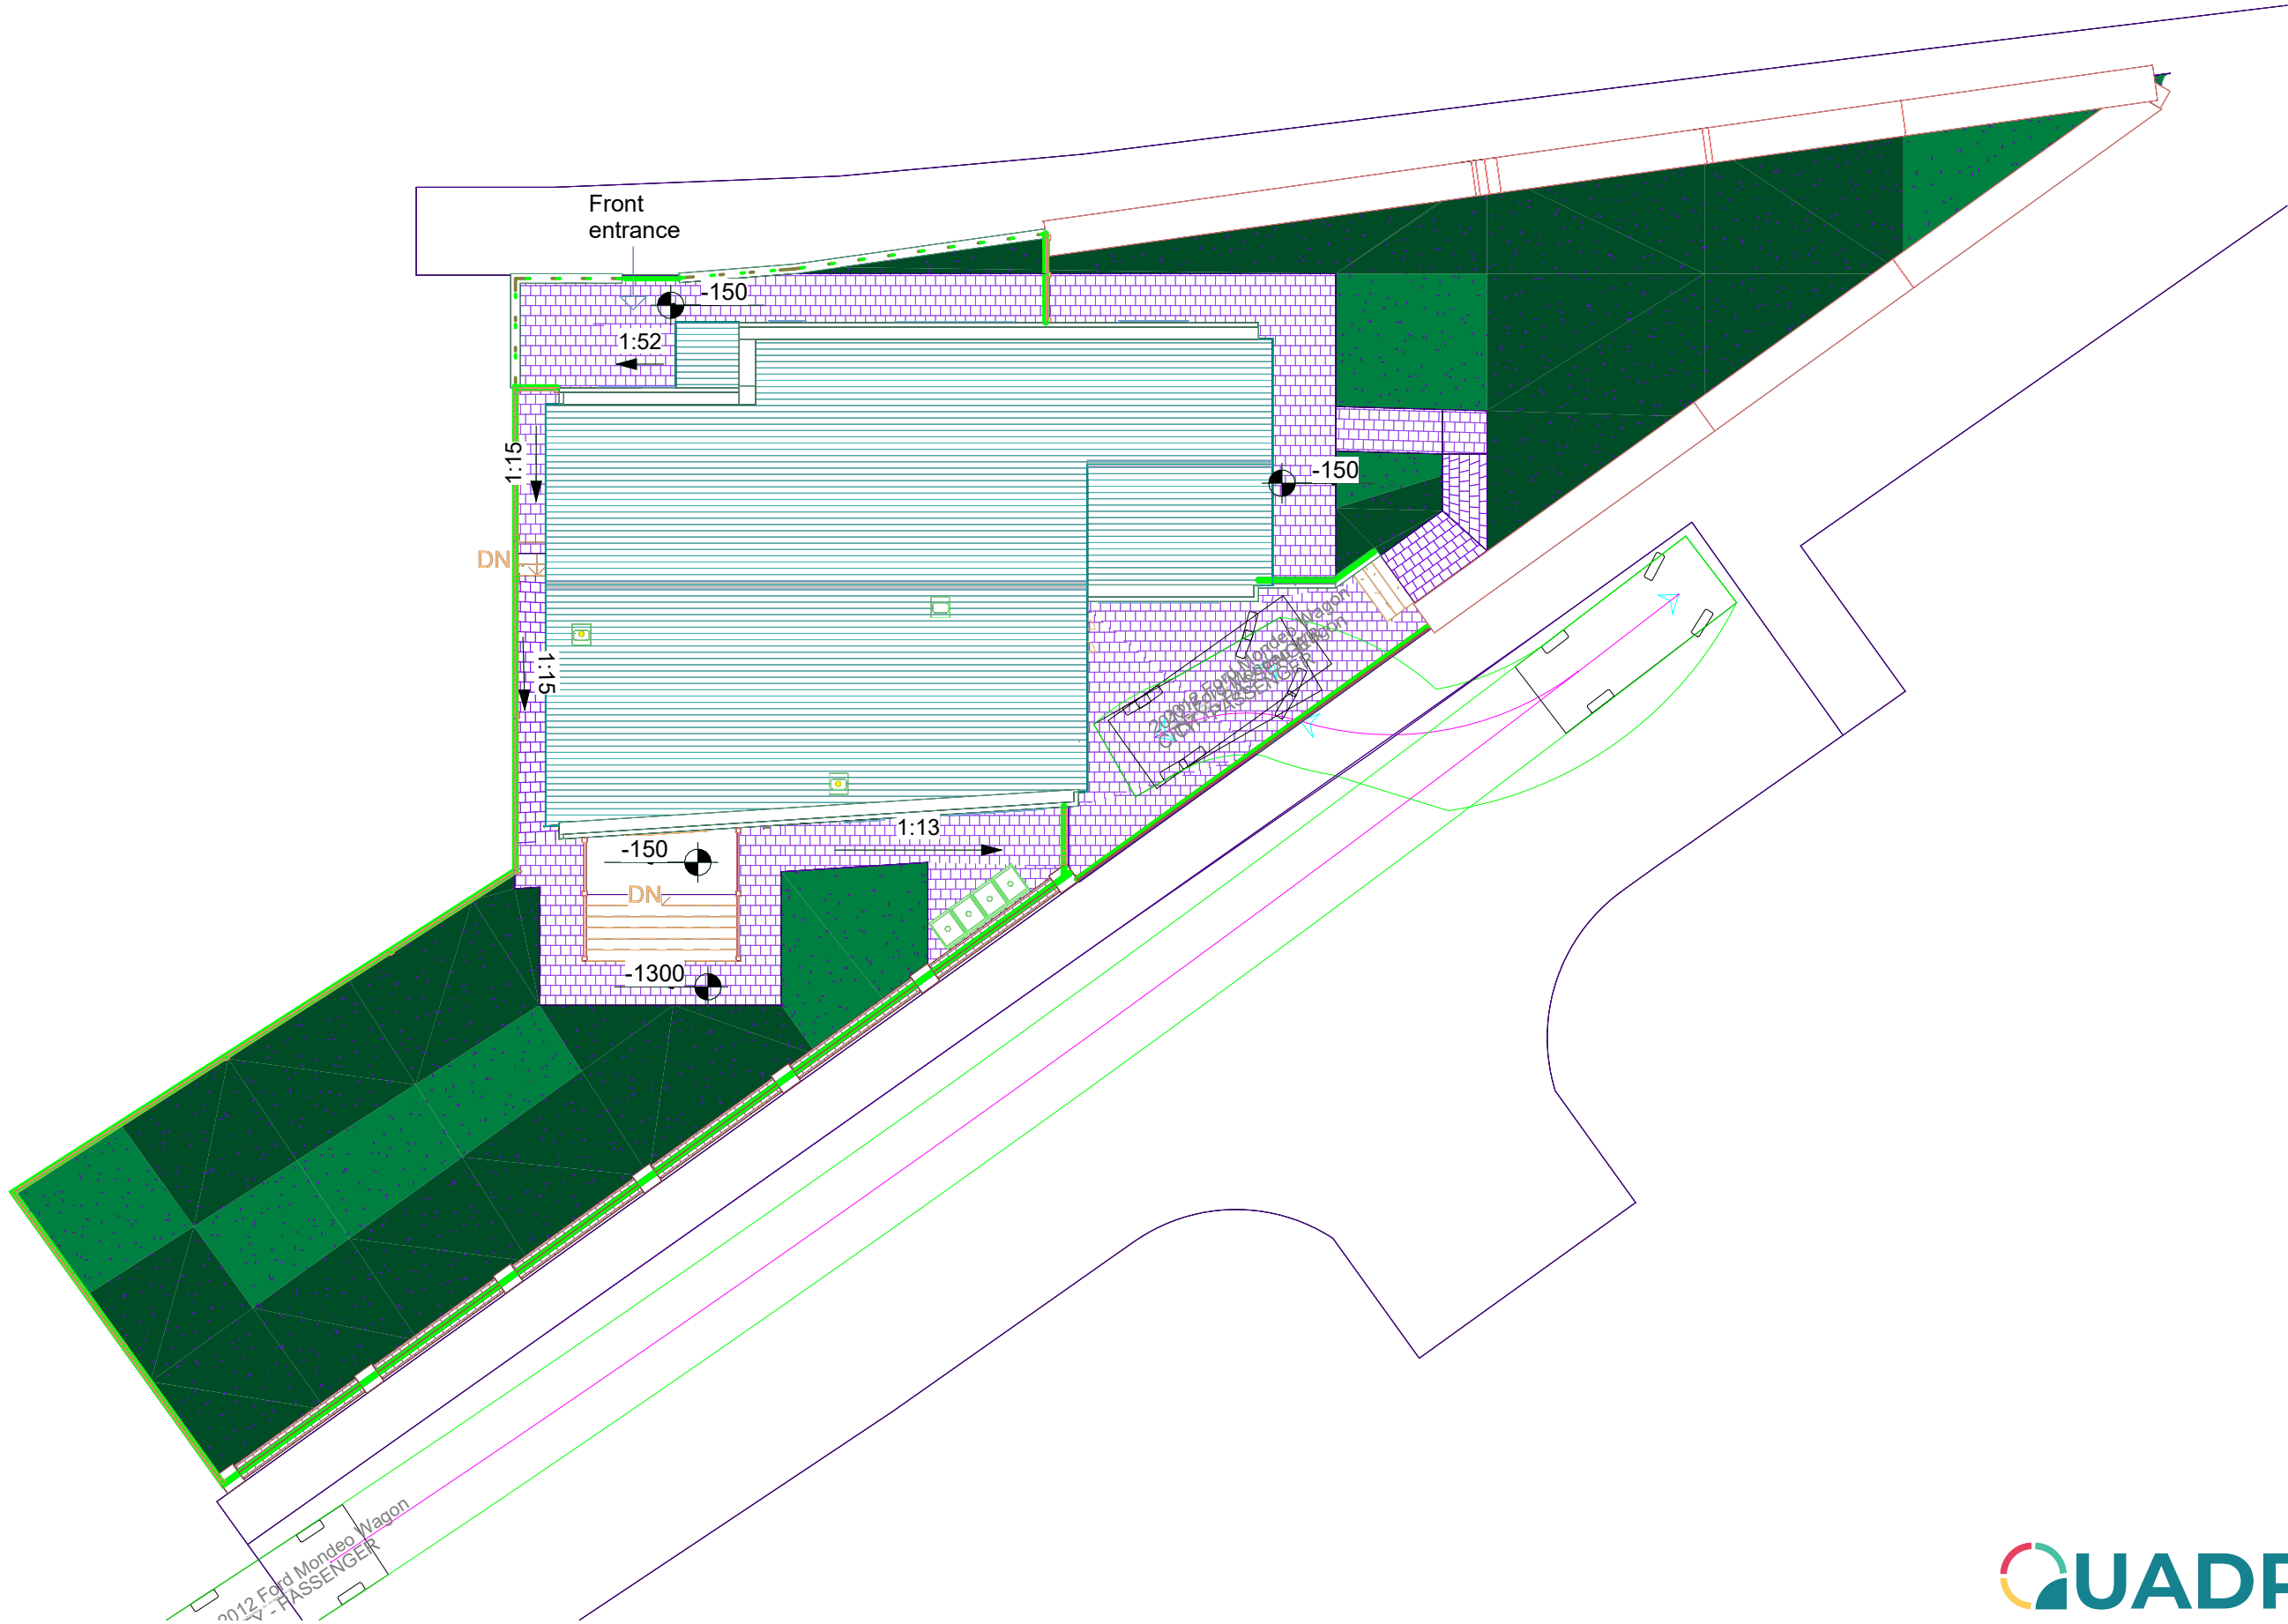

Rev	Date	Description



t: +383 49627733 t: +447931029662 e: info@quadrantatelier.com

Do not scale from this drawing. All dimensions must be checked and verified before preparing drawings or commencing works. This drawing and design is the copyright of Quadrant Atelier LLC and may not be reproduced in any form whatsoever without their prior express written consent.

Client	Arjan Kadriu		
Job	Old Market Street, Blackley- BUILDING REGULATIONS		
Drawing title	Vehicle Tracking V 2		
Project number	A1020	BR27 B	Rev
Scale	1 : 150	@ A3	
Date	11/21/25		
Drawn by	Author	Checked by	Checker