




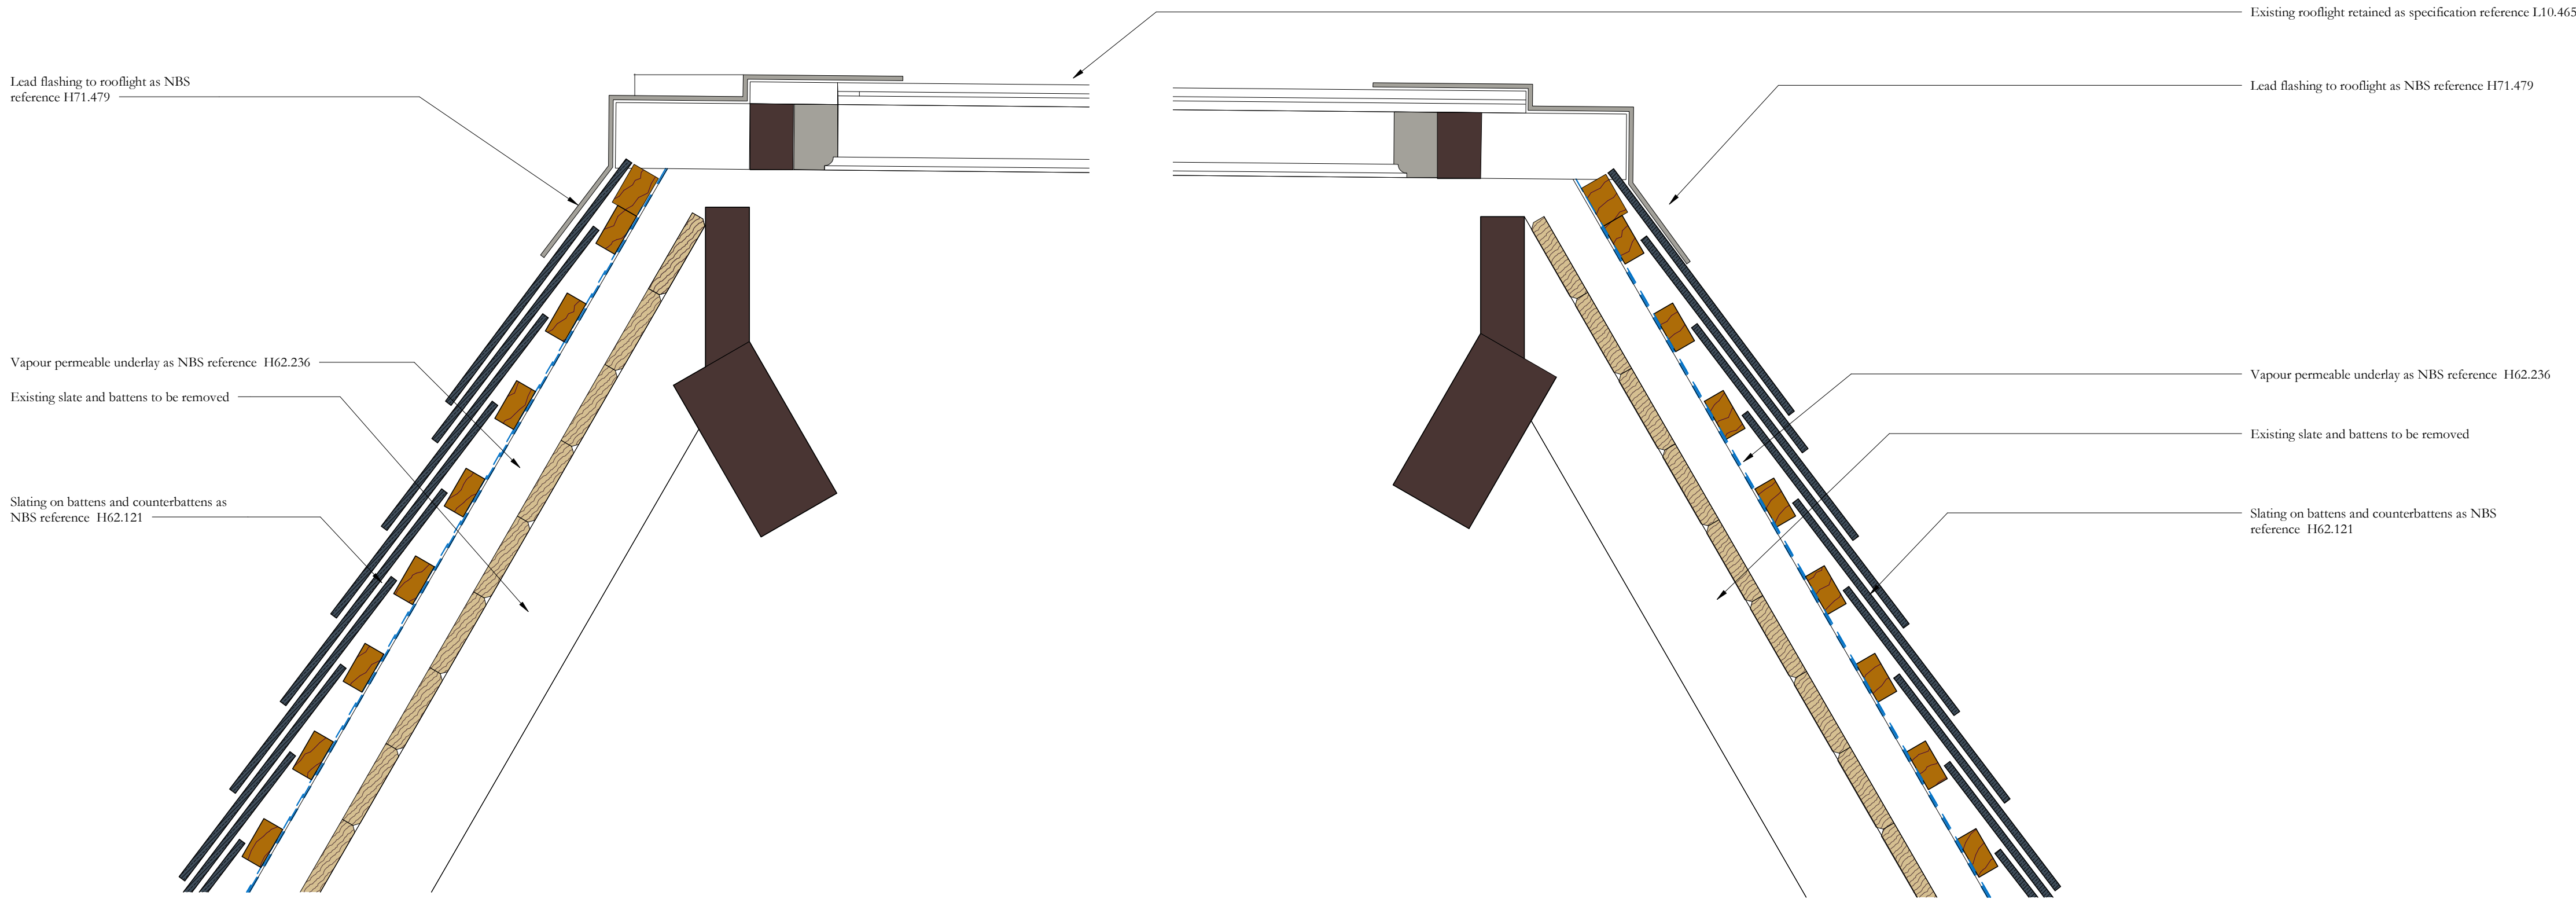

1 Princess Street Courtyard corridor roof with rooflight Albert Square Side
1 : 5

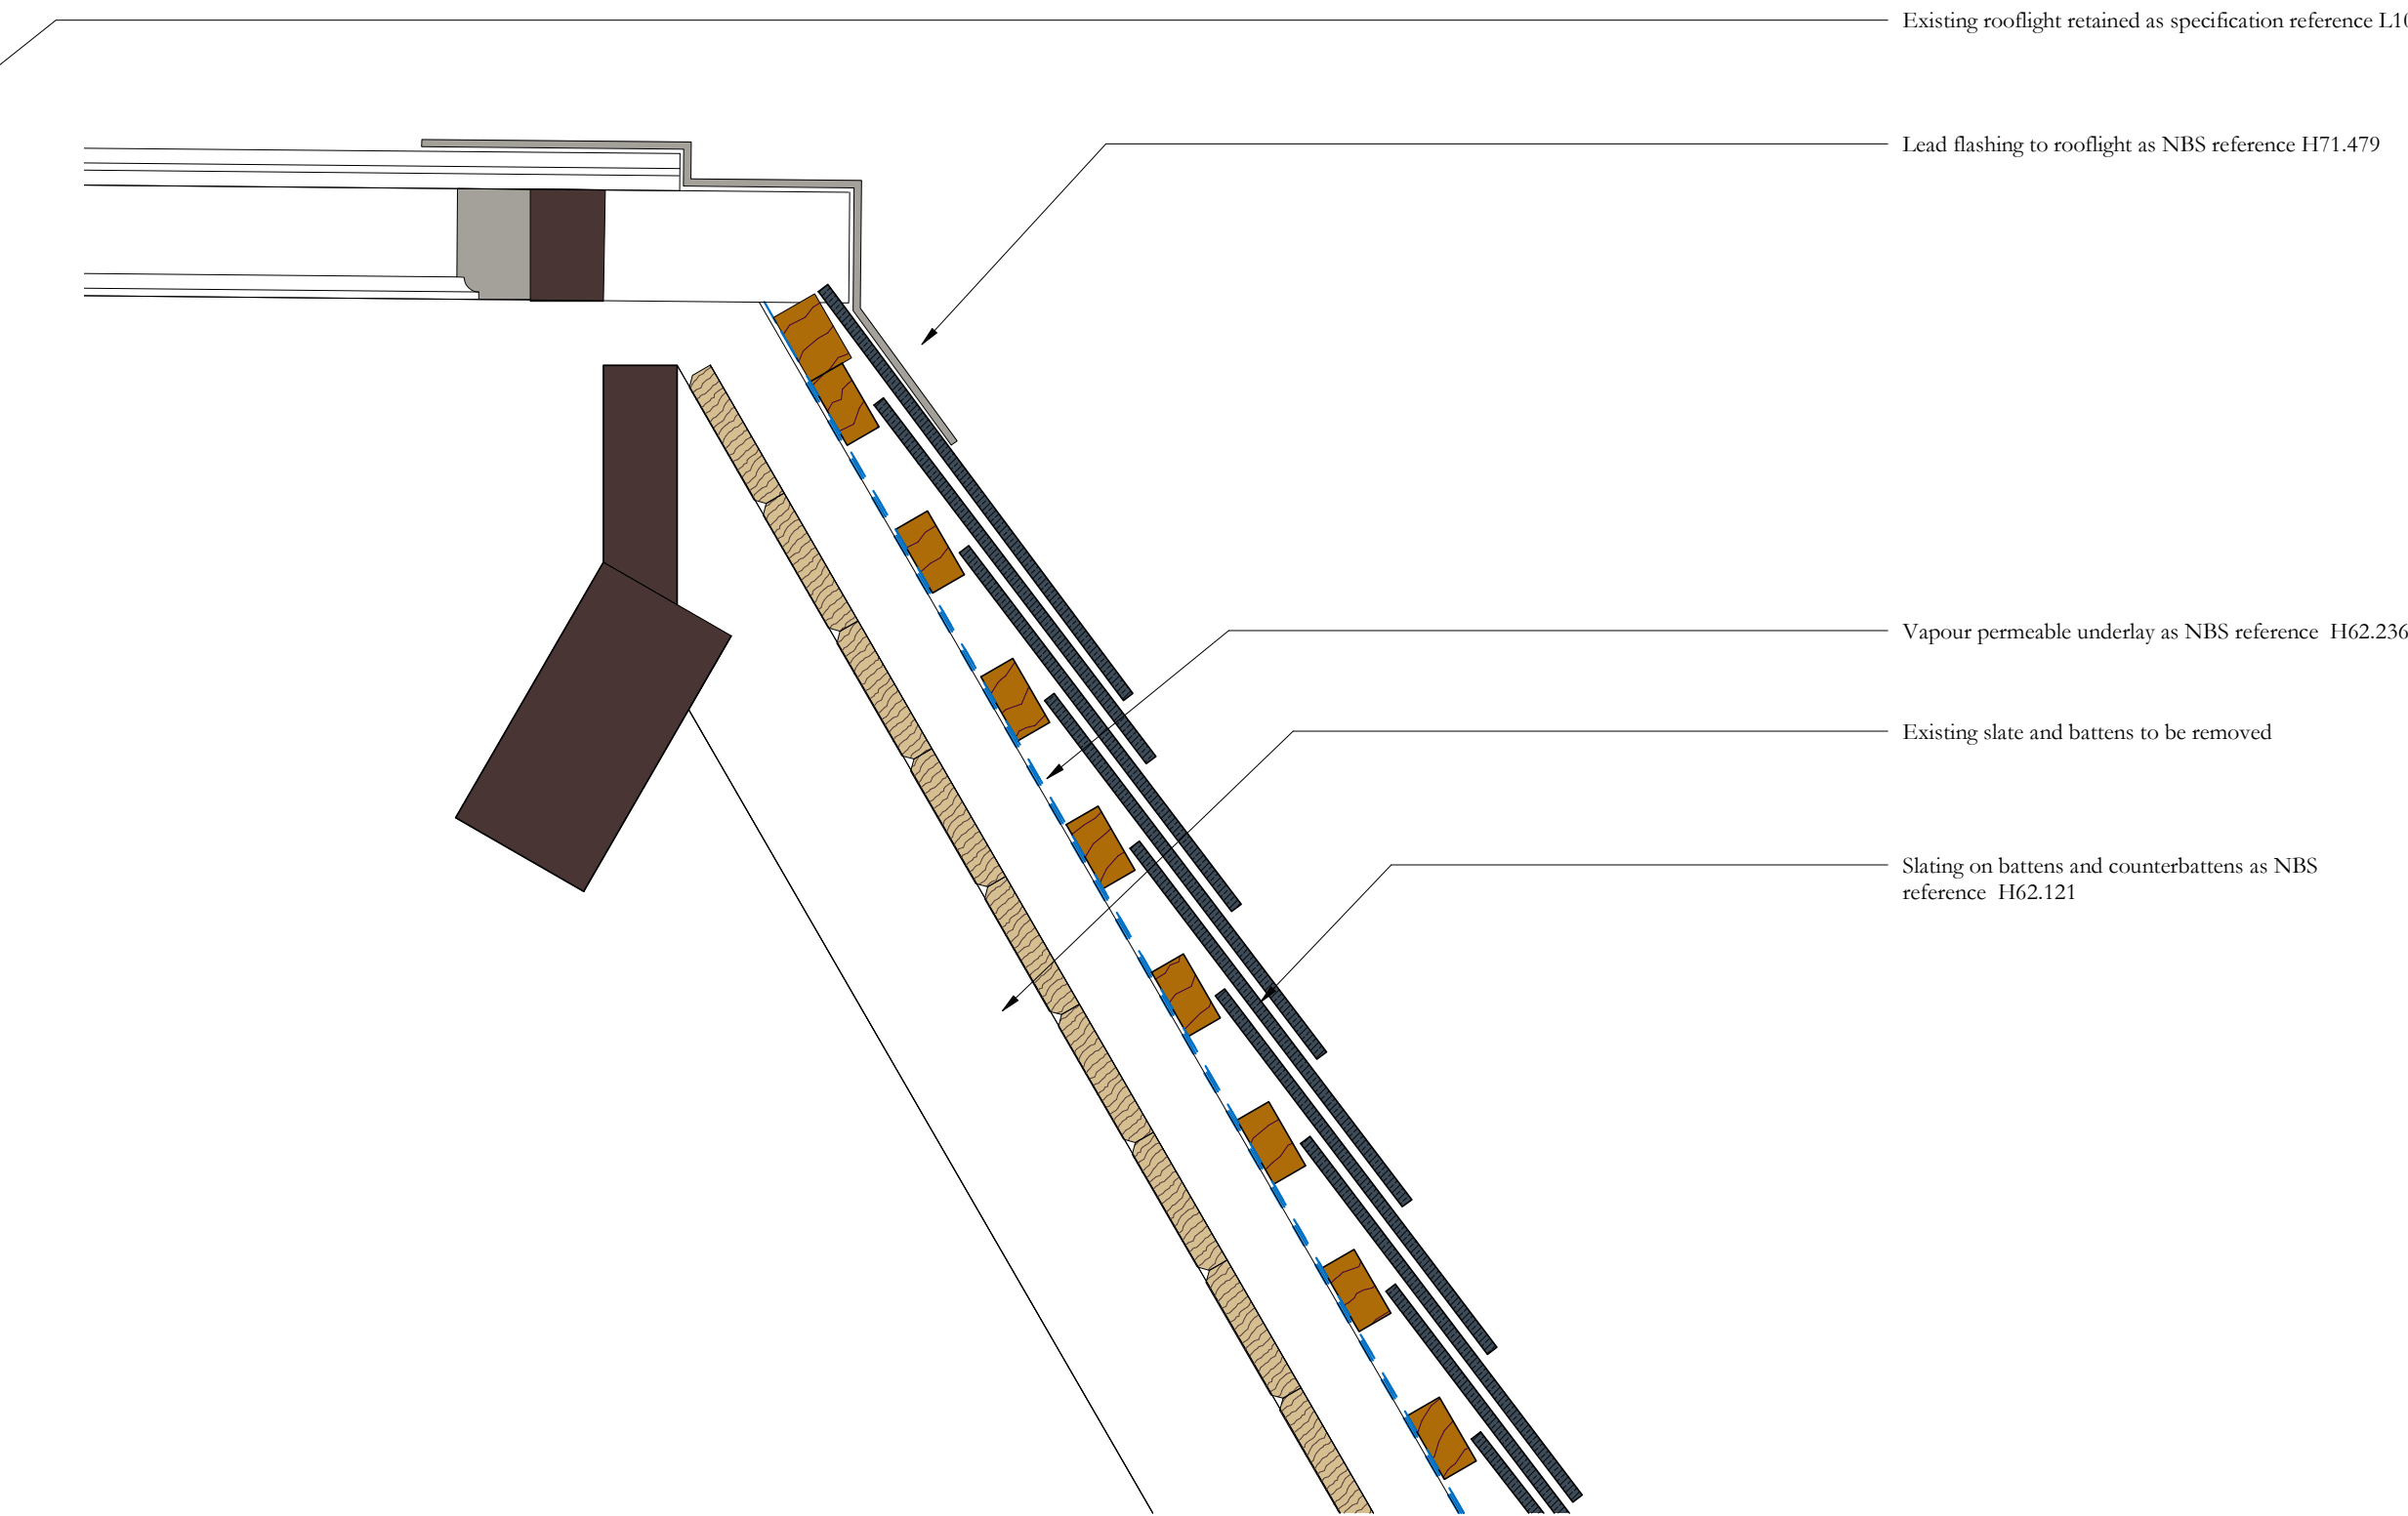

2 Princess Street Courtyard corridor roof with rooflight courtyard side
1 : 5

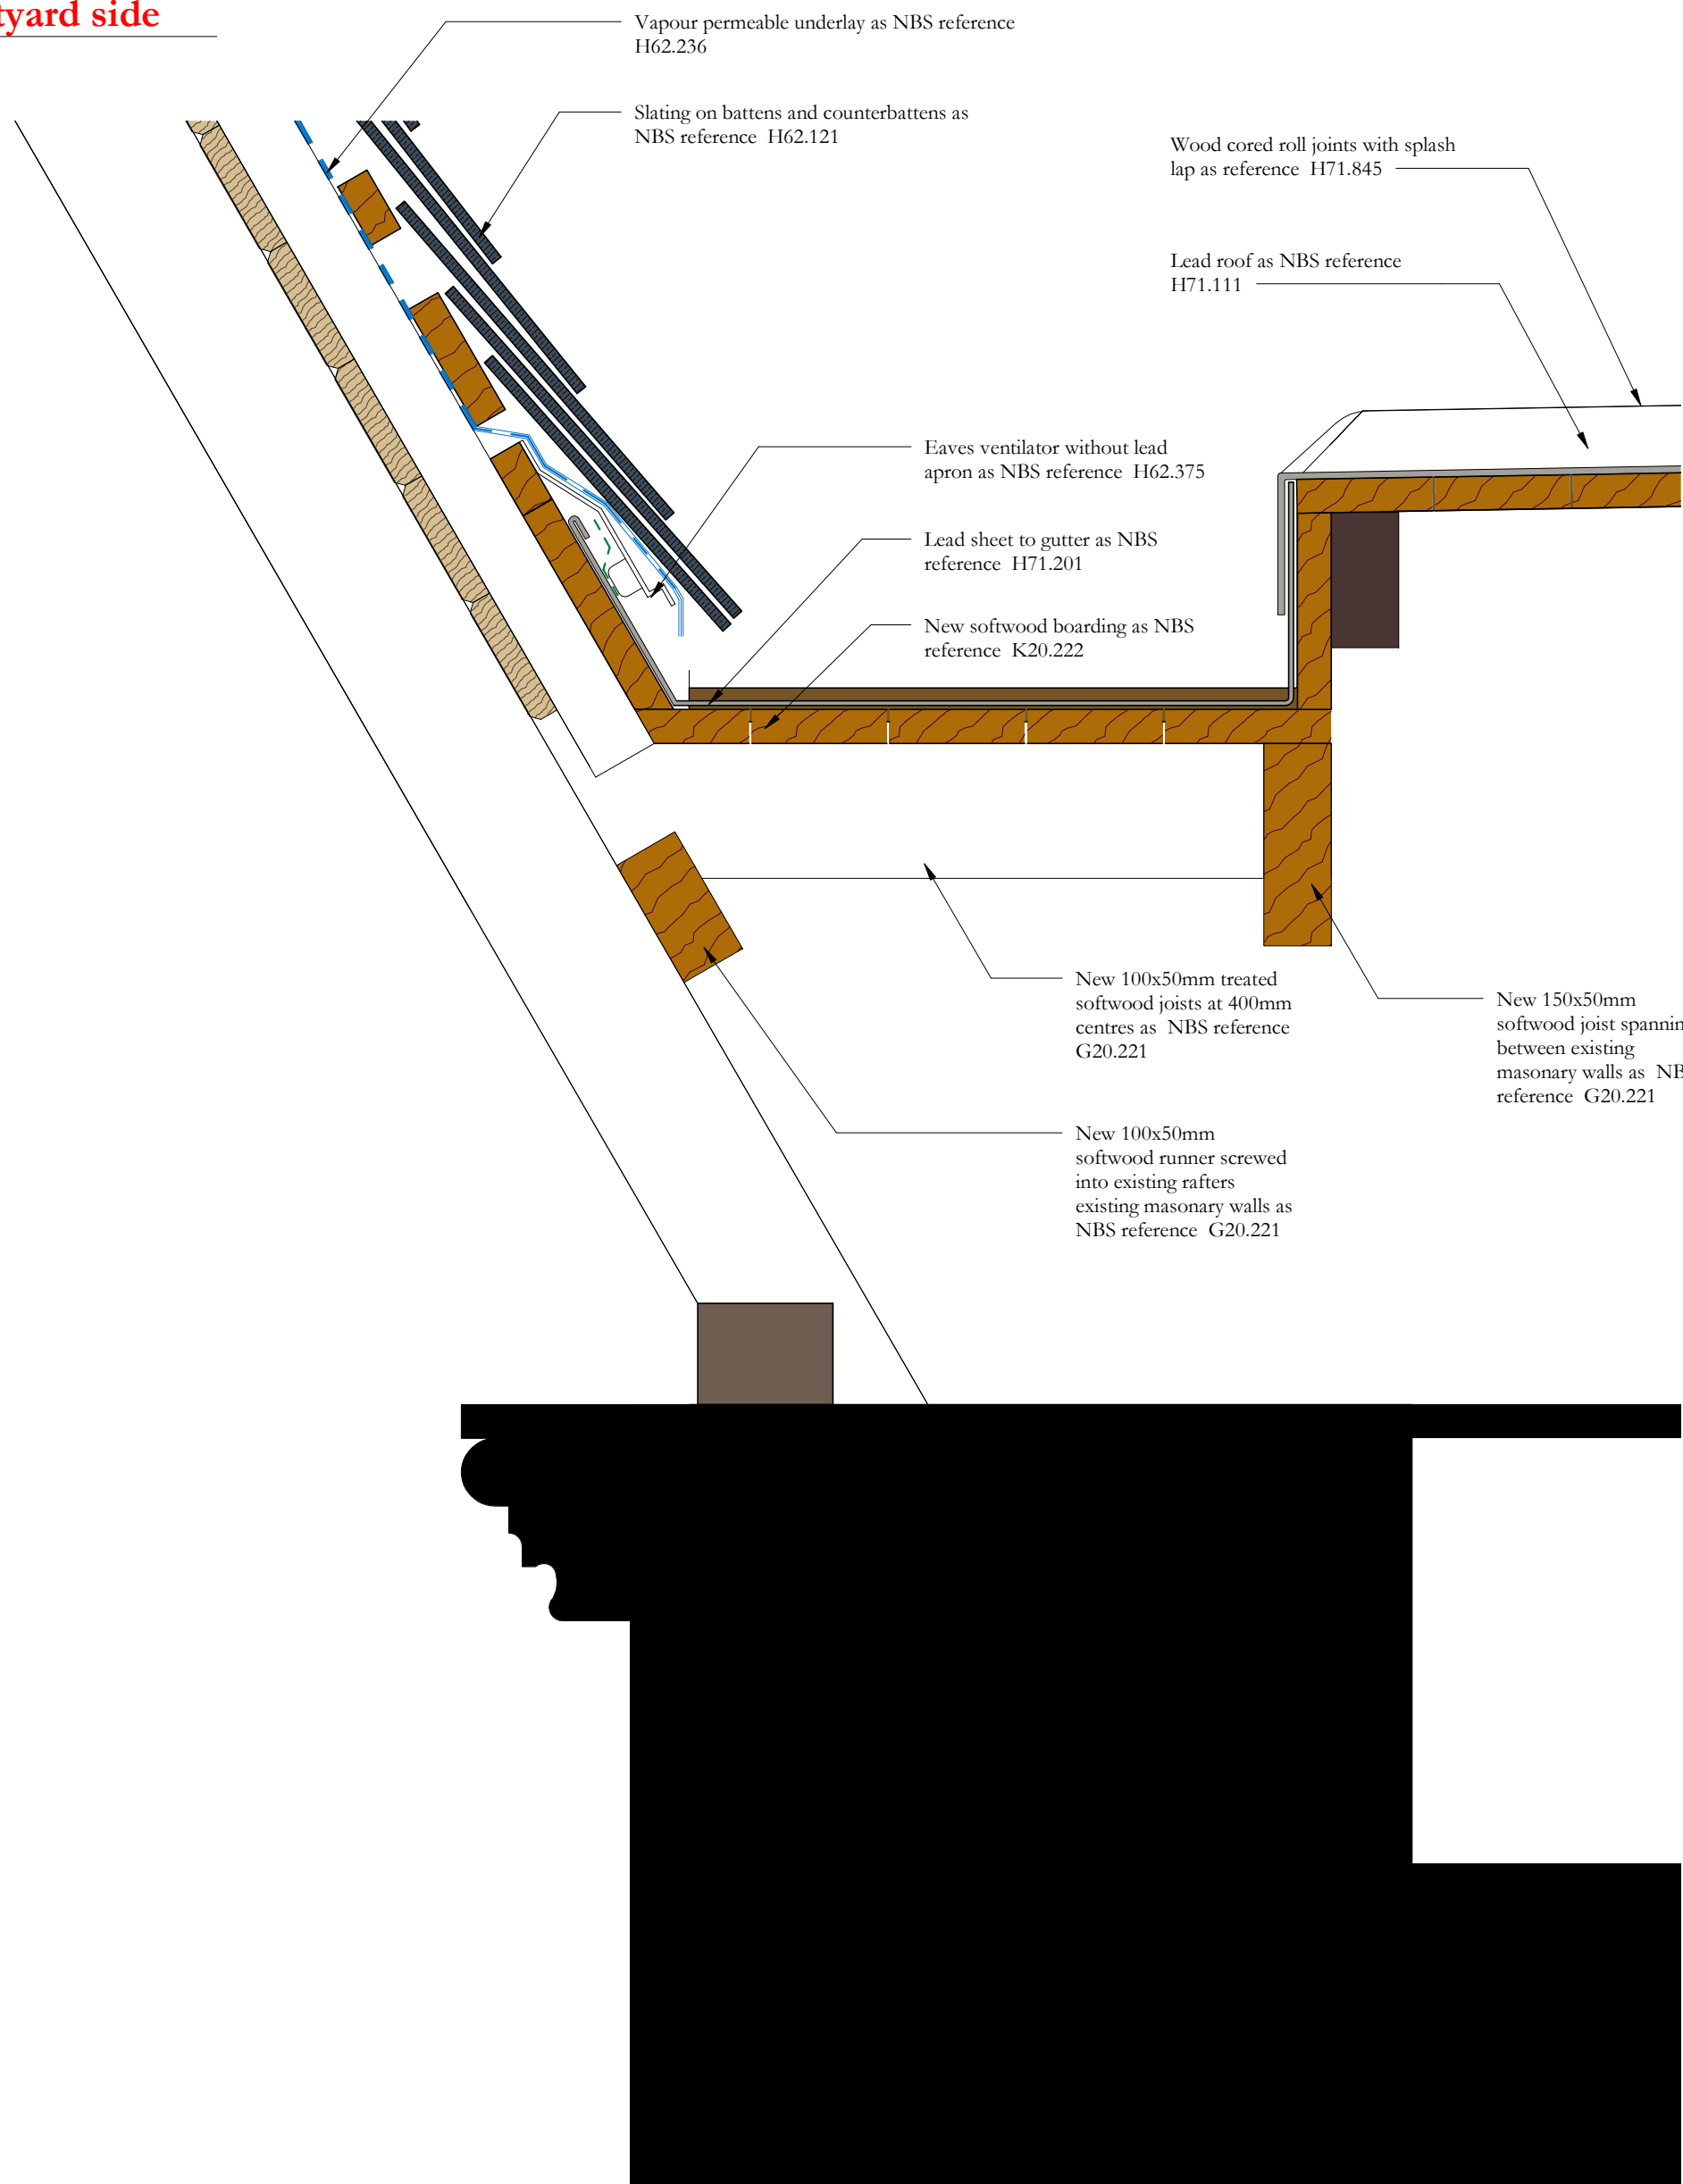

3 Princess Street Courtyard corridor roof with rooflight lead gutter
1 : 5



RF_2_PUR_Bird
guano bliley to be
encountered in roof
spaces



RF_1_PUR_No
in-situ leadwelding
permitted

Scale Bars to be used as guidance only - refer to sheet size below

1:100	mm	1000	2000	3000	4000	5000	6000	7000	8000
1:200	mm	1000	2000	3000	4000	5000	6000	7000	8000
1:500	m	15	30	45	60	75	90	105	120
1:1250	m	10	20	30	40	50	60	70	80

Notes:

Drawings are based on survey data and may not accurately represent what is physically present.
Do not scale from this drawing. All dimensions are to be verified on site before proceeding with the work.
All dimensions are in millimeters unless noted otherwise.
Purcell shall be notified in writing of any discrepancies.

Key Plan

Revision 01:
Reissued for construction - No Change

01	06/04/2021	GR	TK	See note in revision cloud
-	30/09/2019	GR	TK	First issue
ISSUE	DATE	APPROVED	DRAWN	DESCRIPTION



OUR
TOWN
HALL
PROJECT



Project Office, Town Hall, MANCHESTER M60 2L1
+44 (0) 7970 097 432
www.purcelluk.com

PROJECT STATUS Riba Stage 5

CLIENT Manchester City Council

PROJECT Our Town Hall

DRAWING TITLE Level 5 corridor roof with
roof light

SIZE & SCALE A1: 1 : 5

DRAWING STATUS S4 - Construction

JOB NUMBER 236959

DRAWING NO. REV

OTH-PUR-TH-RF-DWG-A-7019 01

© PURCELL 2019. PURCELL ® IS THE TRADING NAME OF PURCELL ARCHITECTURE LTD.

06/04/2021 10:41:44