

Scale Bars to be used as guidance only - refer to sheet size below

1:100	mm	1000	3000	5000	7000	
1:200	mm	5000	8000	10000	12000	
1:500	M	5	15	25	35	
1:1250	M	10	30	50	70	90

Notes:

Drawings are based on survey data and may not accurately represent what is physically present.
Do not scale from this drawing. All dimensions are to be verified on site before proceeding with the work.
All dimensions are in millimeters unless noted otherwise.
Purcell shall be notified in writing of any discrepancies.

-	31/01/2020	JC	GR	First issue
01	04/01/2021	JC	GR	See note in revision cloud
ISSUE	DATE	APPROVED	DRAWN	DESCRIPTION



Project Office, Room 308, Town Hall, MANCHESTER M60 2L1
+44 (0) 7970 097 432
www.purcelluk.com

PROJECT STATUS **RIBA stage 4**

CLIENT **Manchester City Council**

PROJECT **Our Town Hall**

DRAWING TITLE **Ridge brattishing to Lloyd Street, Cooper Street and Princess Street ridges**


SIZE & SCALE **A2: 1 : 5**

DRAWING STATUS **S4 Construction**

JOB NUMBER **236959**

DRAWING NO. **OTH-PUR-TH-RF-DWG-A-7048** REV **01**

© PURCELL 2019. PURCELL ® IS THE TRADING NAME OF PURCELL ARCHITECTURE LTD.

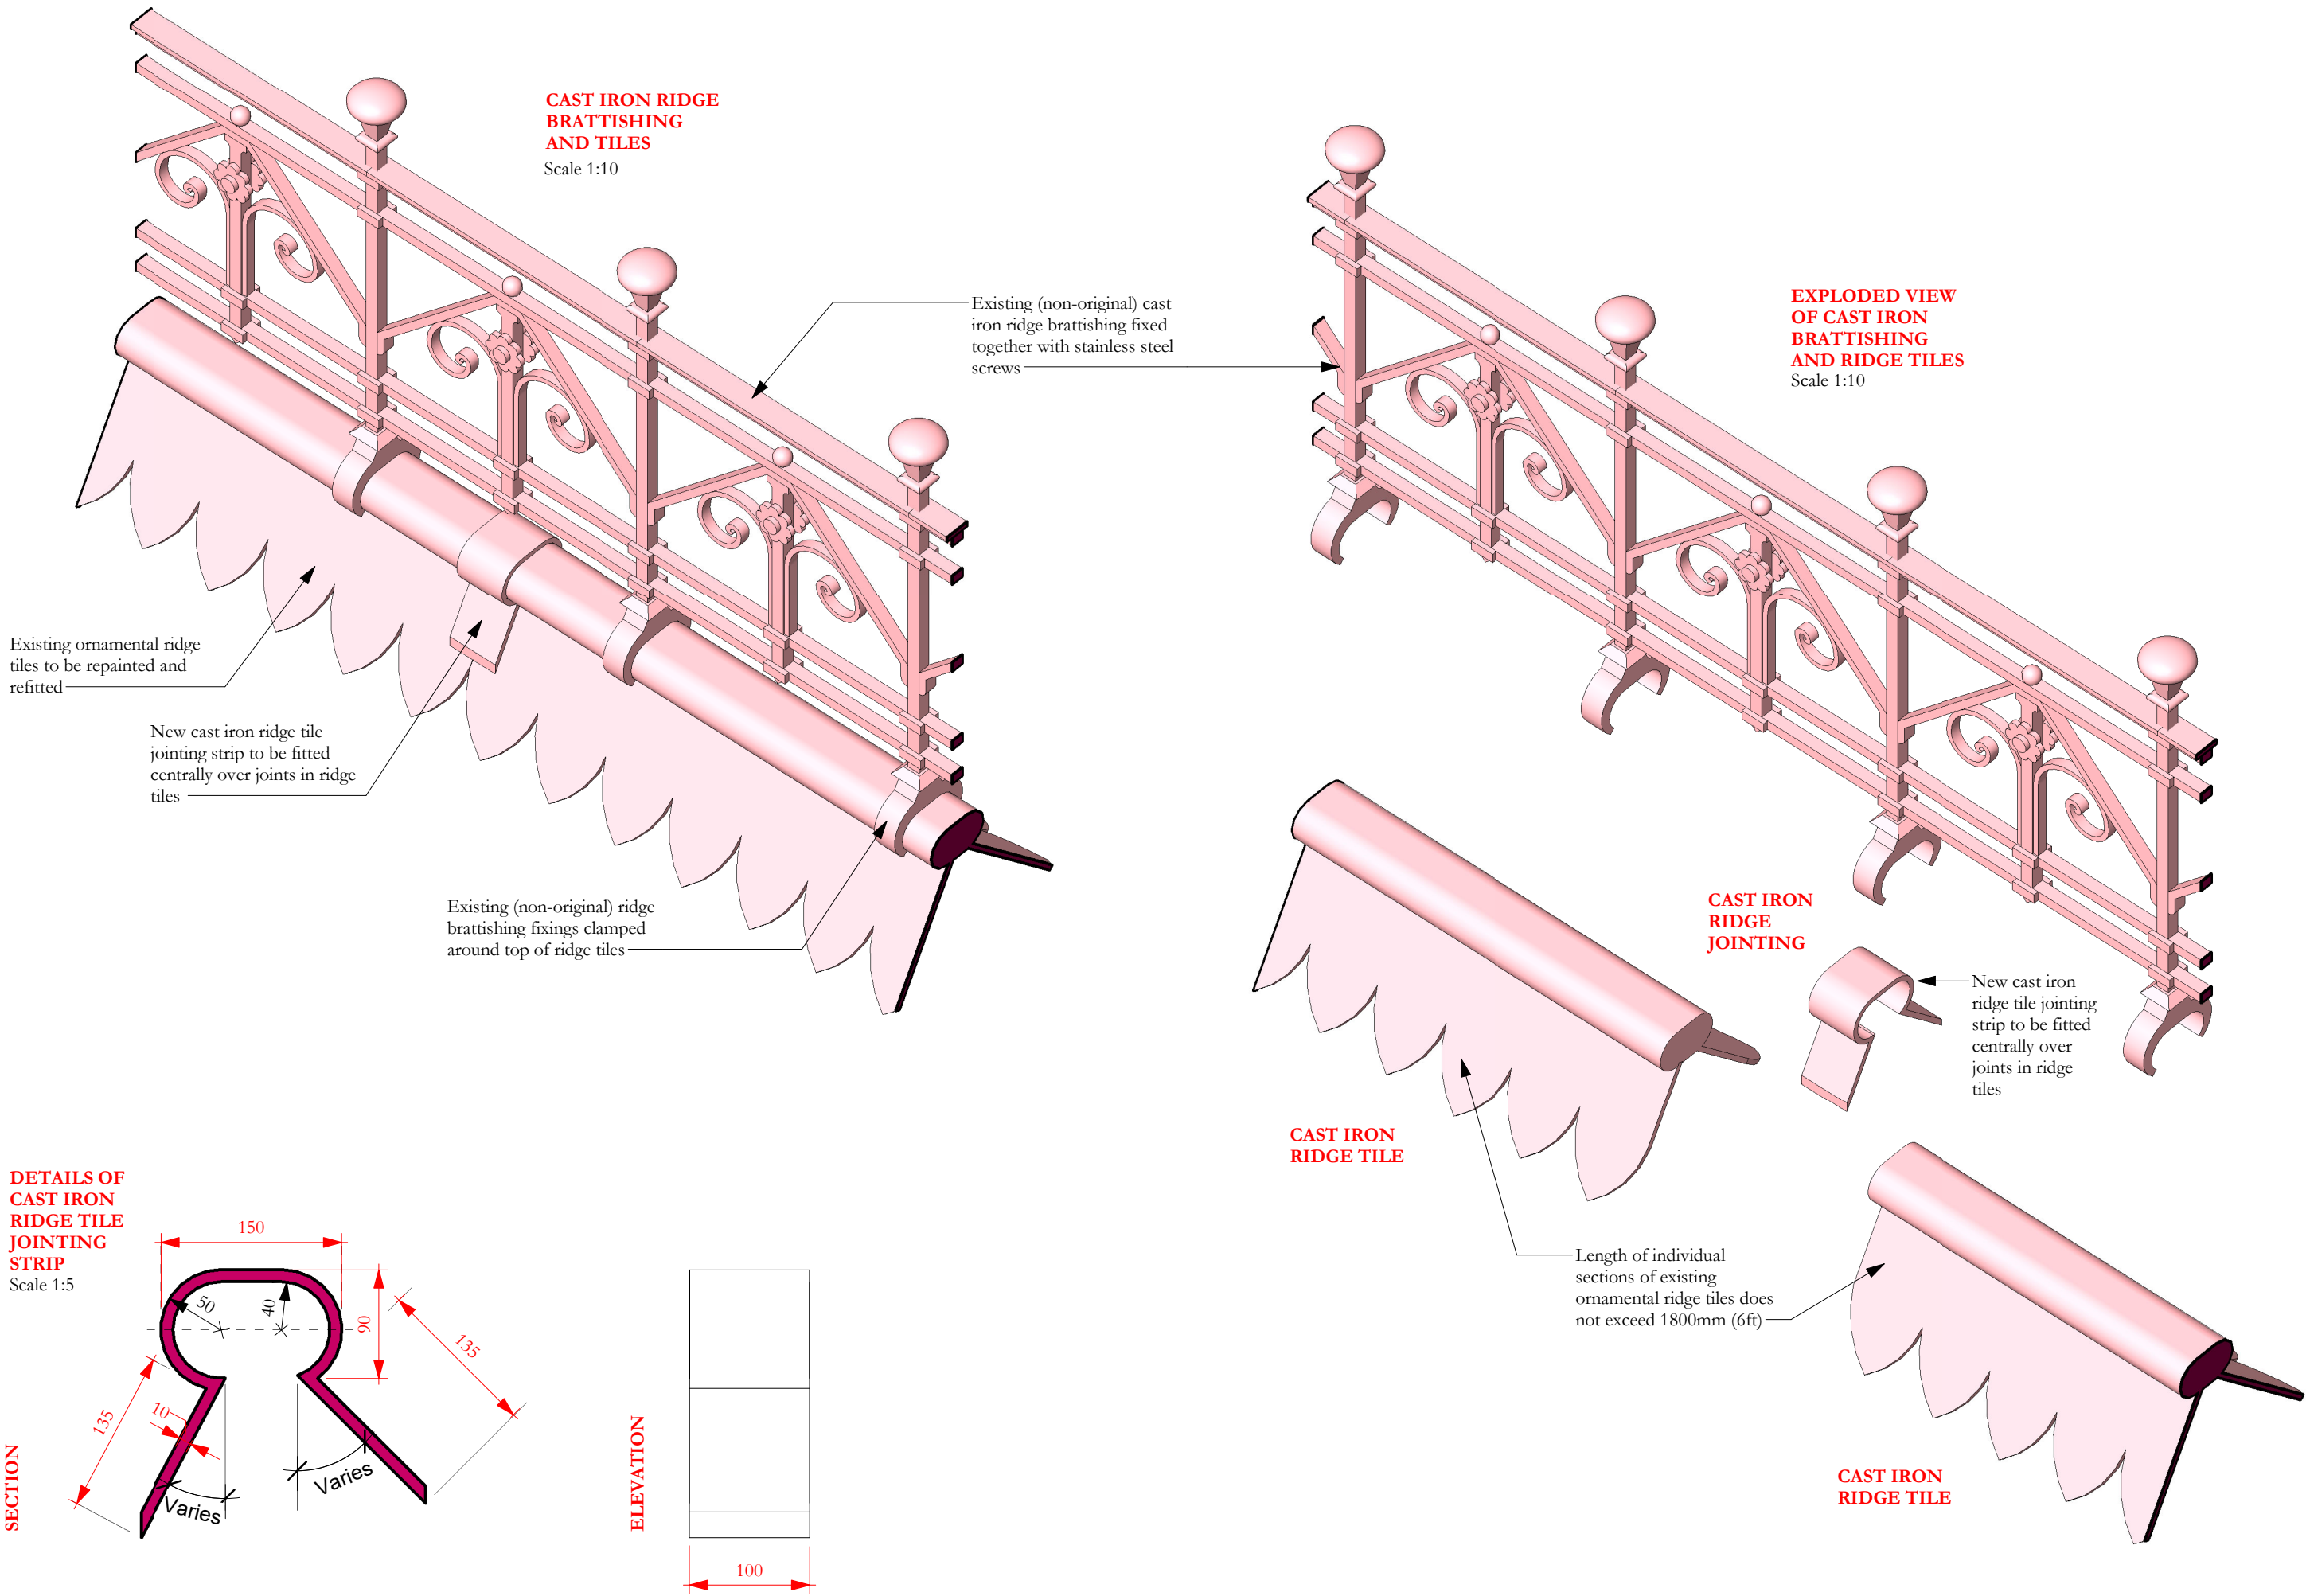

New cast iron ridge capping joint strips to be made to fit tightly over top of ridge tiles. Profile of existing ridge tiles including internal angles is to be carefully checked and template manufactured to test fit and tolerance before production commences

Revision 01: Drawing re-issued for construction no amendments to details. 4 January 2021