



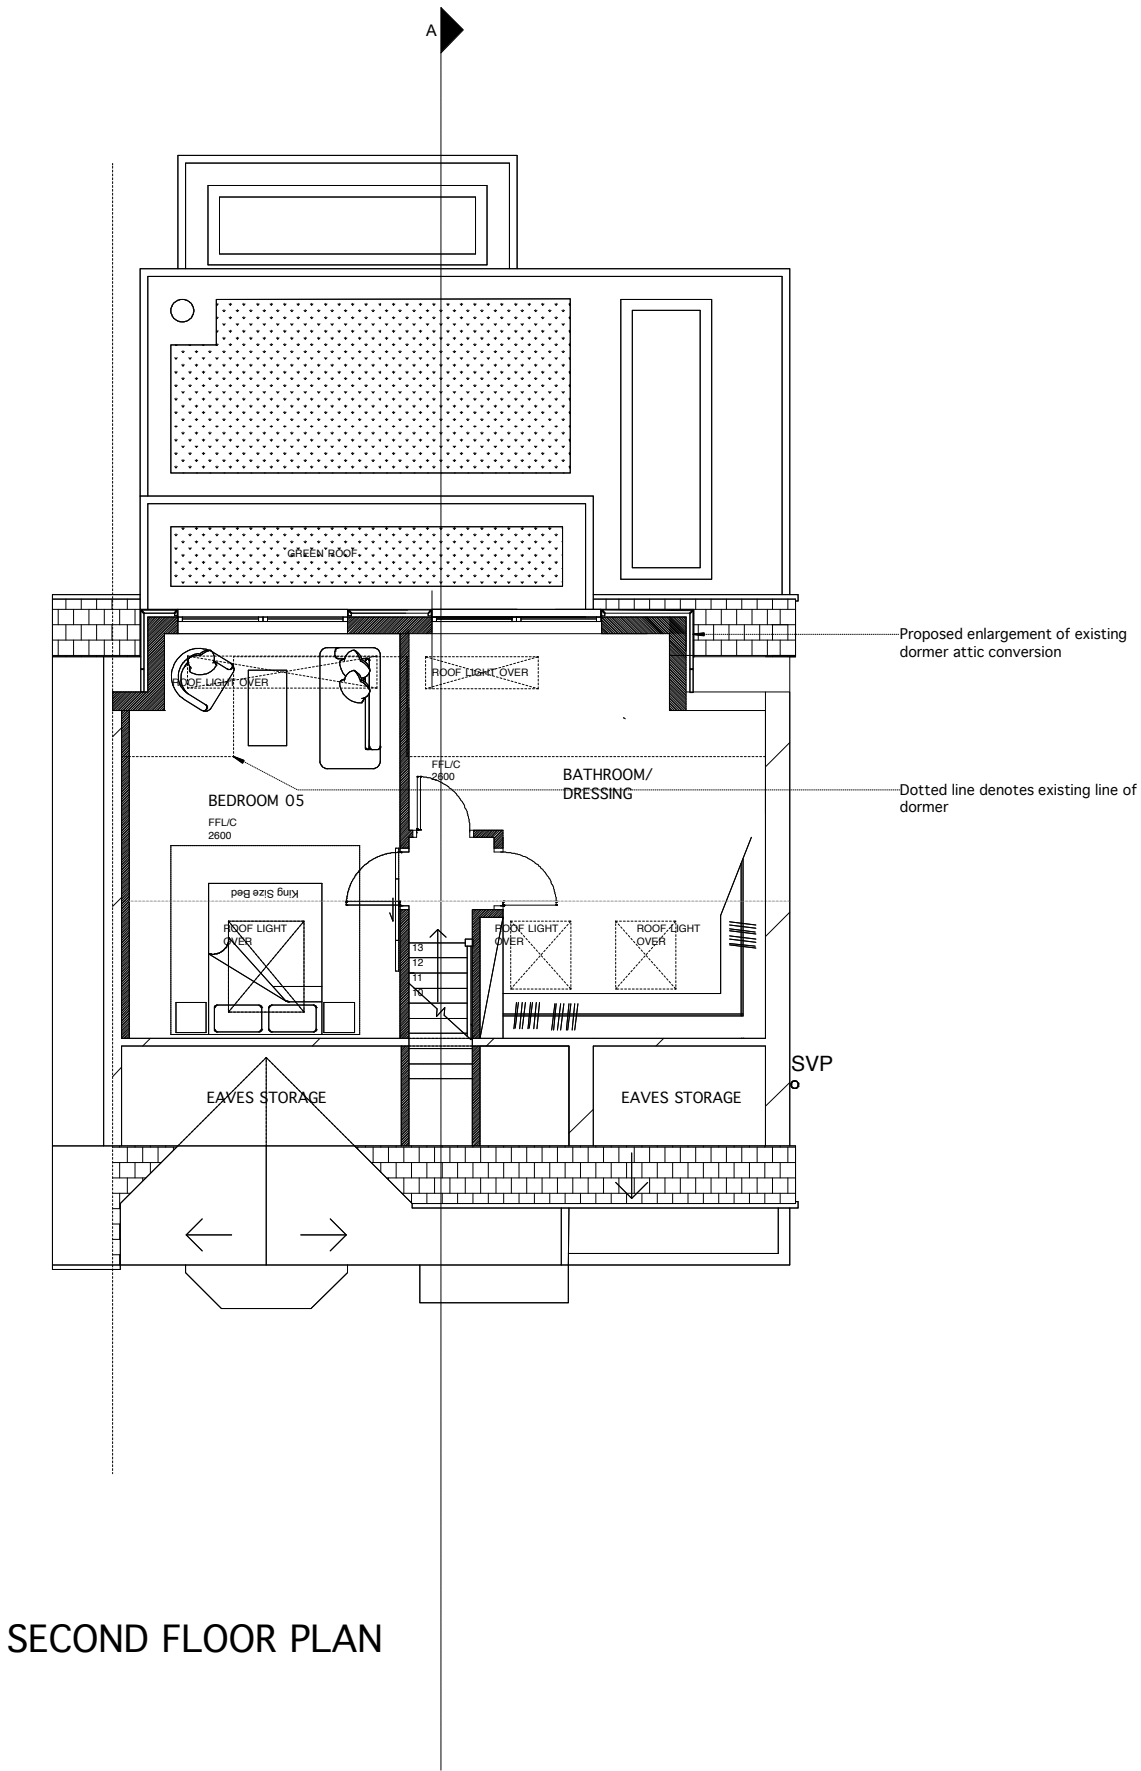

SECOND FLOOR PLAN

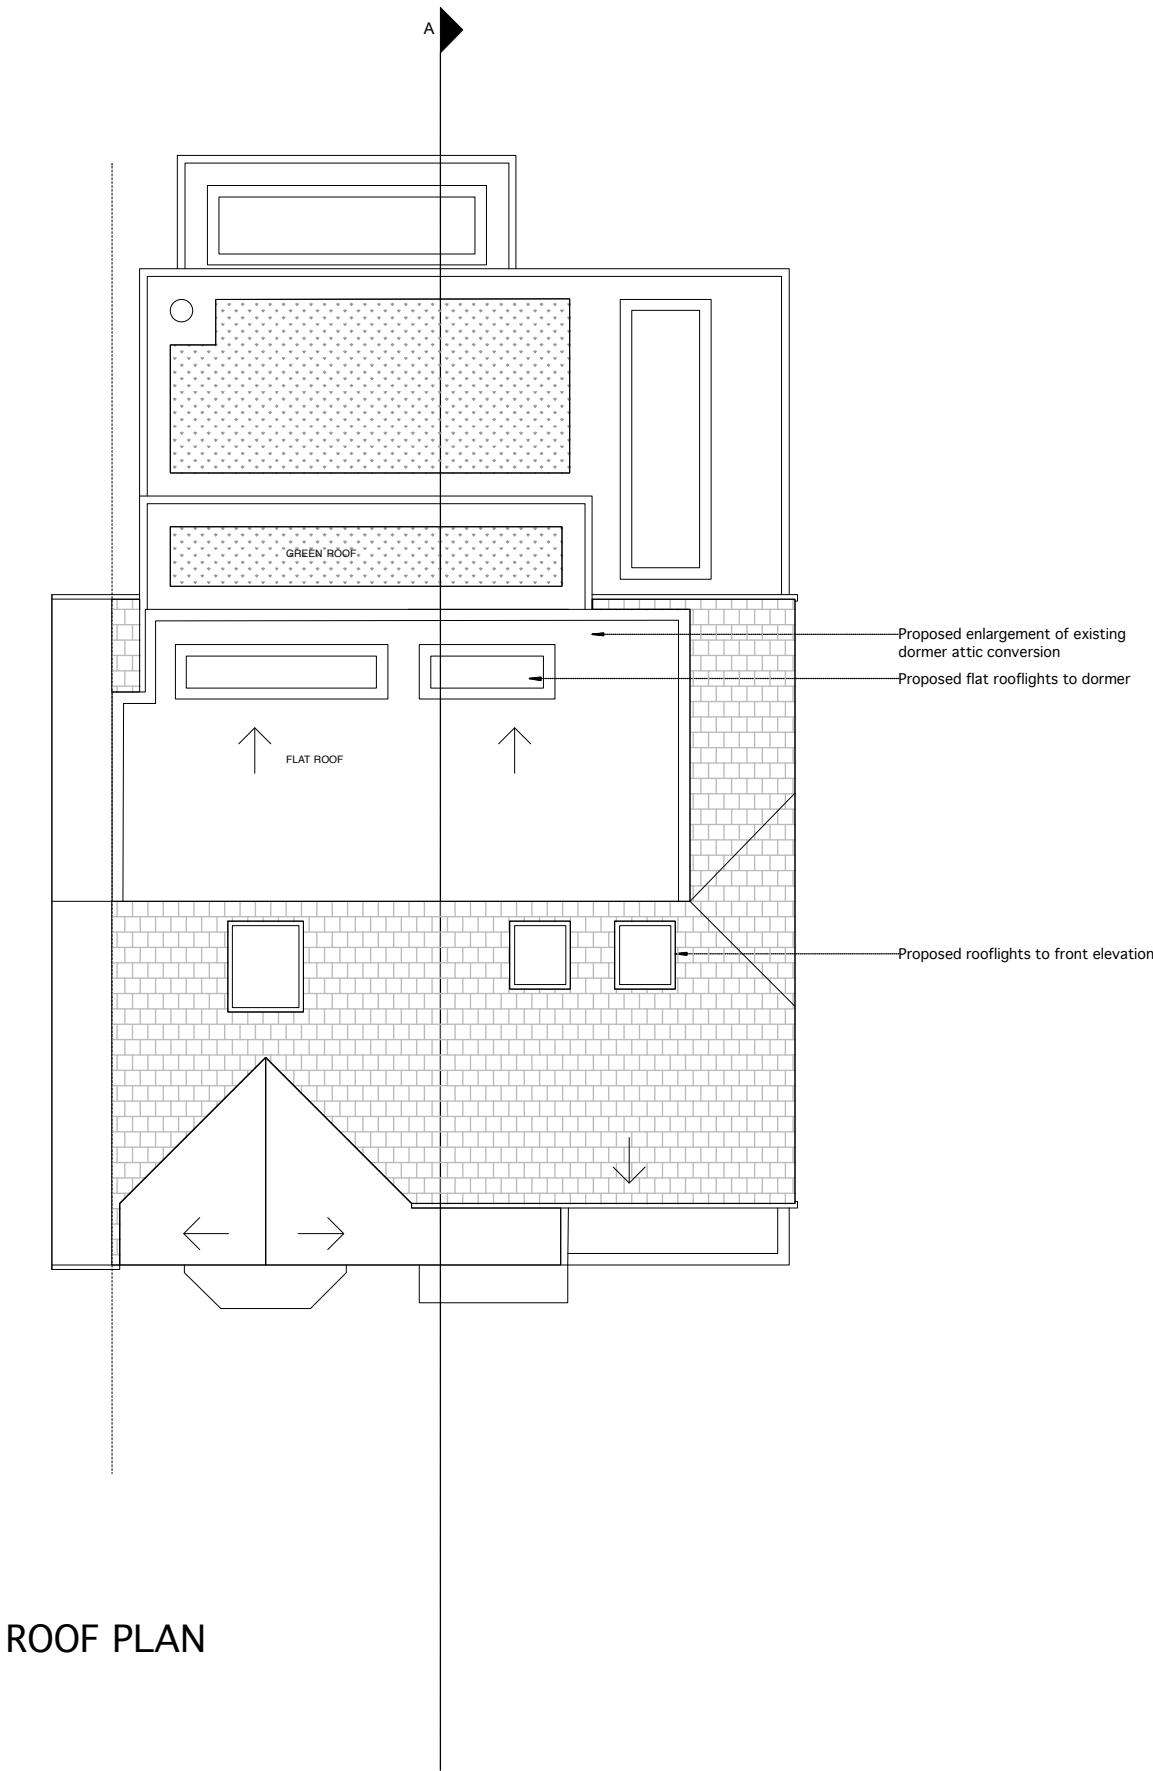

ROOF PLAN

TITLE		
PROPOSED SECOND FLOOR & ROOF PLAN		
DWG.NO.		
2285 - PL - PR - 101		
SCALE	1:100 @ A3	
ISSUE	PLANNING	
DATE	03-06-2023	
REVISION	JOB NO.	
04A	2285	
NOTES		
Rev	Date	Description
00	20.06.23	Issued to Client for Approval
01	01.08.23	Issued to CLIENT
02	02.10.23	Issued to PLANNING
03	21.11.23	Issued to PLANNING
04A	30.11.23	Issued to PLANNING