

Schedule						
Symbol	Label	Quantity	Catalog Number	Description	Lumens Per Lamp	Wattage
	A	8	DWL.1.LA014.HN.W007	Denver iD Wall mounted at 3m AFFL	897	6.5
	B	2	DWL.1.LA034.FW.W018	Denver iD Wall mounted at 4m AFFL	2489	18

Statistics				
Description	Symbol	Avg	Min	Min/Avg
Car Park 10Lux 0.25Uo	+	10 lux	5 lux	0.50
Cycle Store 10Lux 0.25Uo	+	10 lux	8 lux	0.80
Building Perimeter 5Lux 0.25Uo	+	8 lux	2 lux	0.25

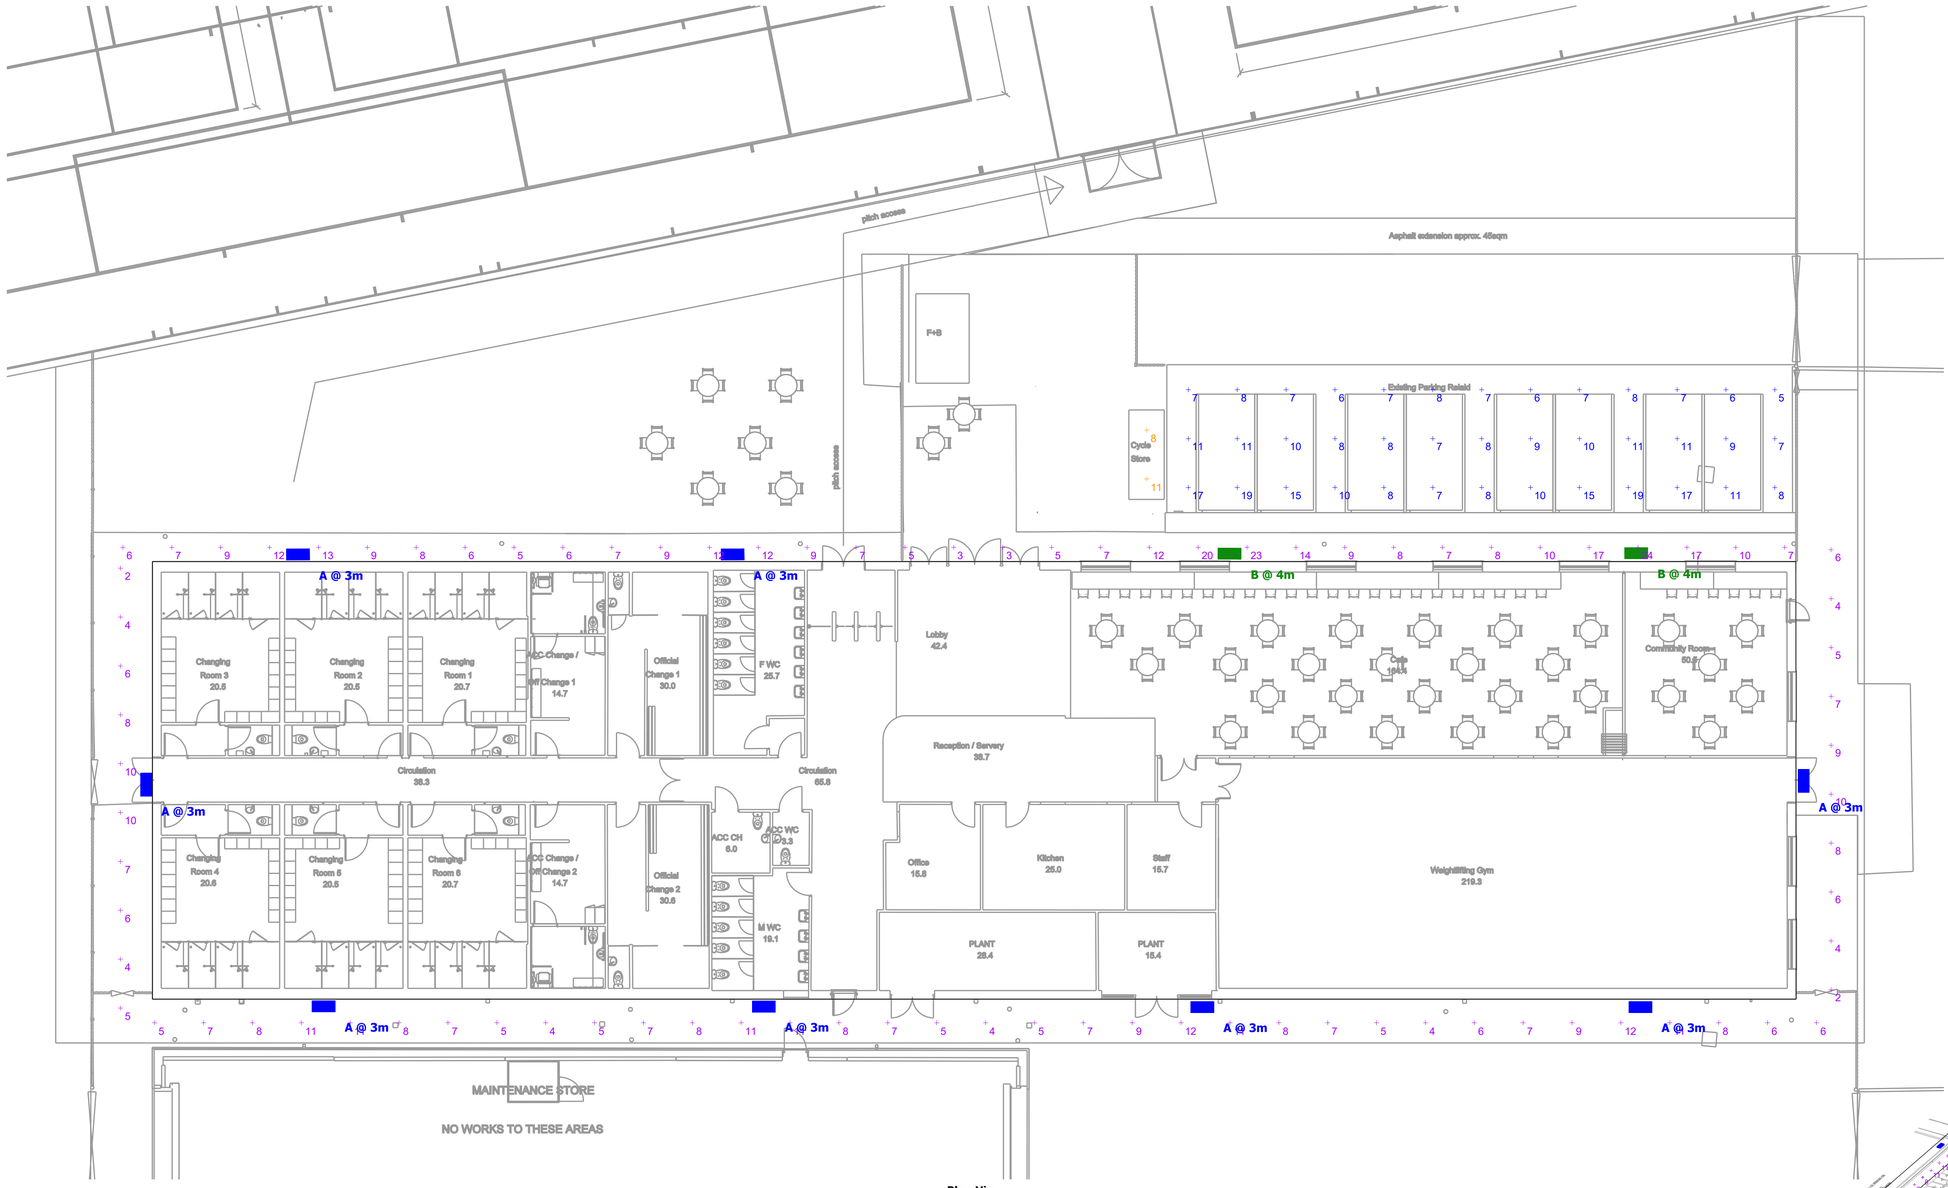

Plan View
Scale - 1 : 125

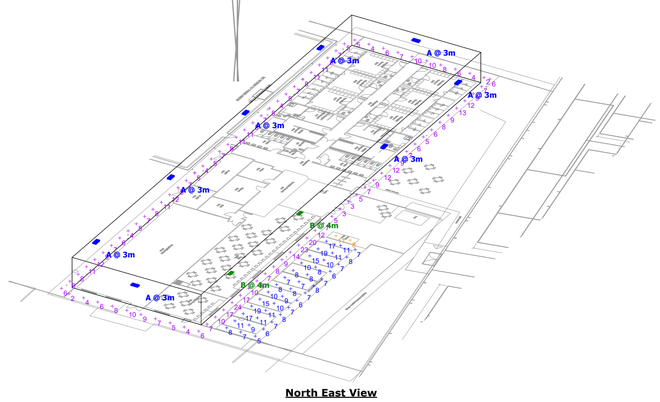

North East View

Note

Holophane Europe Ltd offer a Lighting Design Service in good faith and without charge, every effort is made to ensure we interpret the design specification accurately. All illuminance values shown are the result of theoretical computer calculations; summated by luminaires positioned in a fixed relationship to each other and the statistical zone. In practice the values may vary due to tolerances in column installation, luminaire orientation, surface reflectance and fluctuations in power supply (voltage).Results provided within this design are derived from product specific photometry, the substitution of alternative luminaires will not produce comparable results.
For any solar solution, prior to installation the location must be free from daytime shadows with the orientation of the solar array facing the equator at an angle equal to the latitude plus 15 degrees.
Holophane Europe Ltd does not assume responsibility and disclaims liability for damage, loss, or expense arising from improper use, operation, or installation of any products included in this design. Holophane Europe Ltd assumes such position due to the inability to control the conditions and methods of installation and use of said product. Unless specifically informed by a project specific specification, all areas are illuminated in line with current industry guidelines and best practice. (V3)

HOLOPHANE
LEADER IN LIGHTING SOLUTIONS
experience lighting's best.

Wythenshawe Sports Ground

Designer
Tom Watson
Date
05.11.2025
Scale
1 : 125 @ A0
Drawing No.
P197-222-A