© RoCp Ltd.

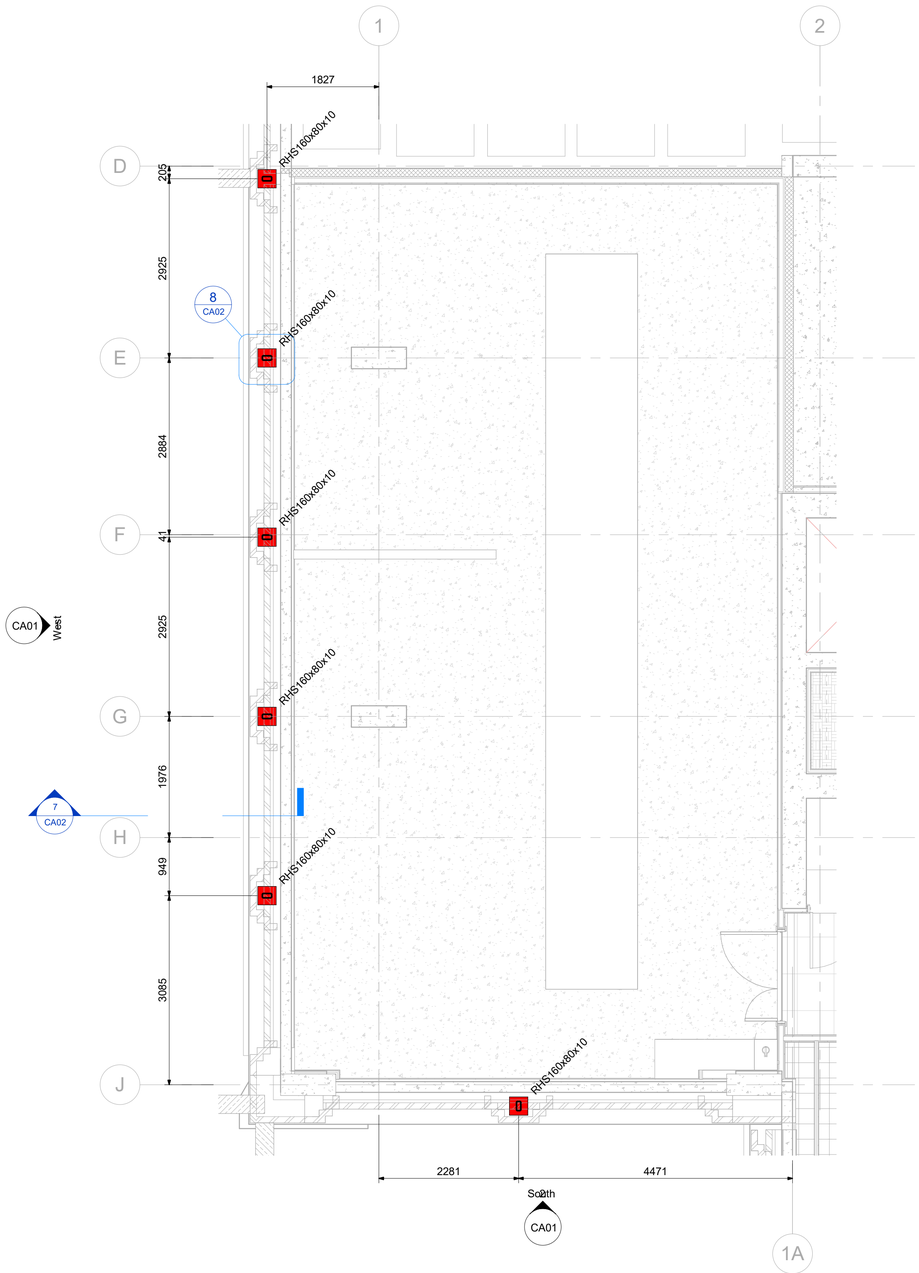

1 CANOPY FOUNDATION
1 : 50

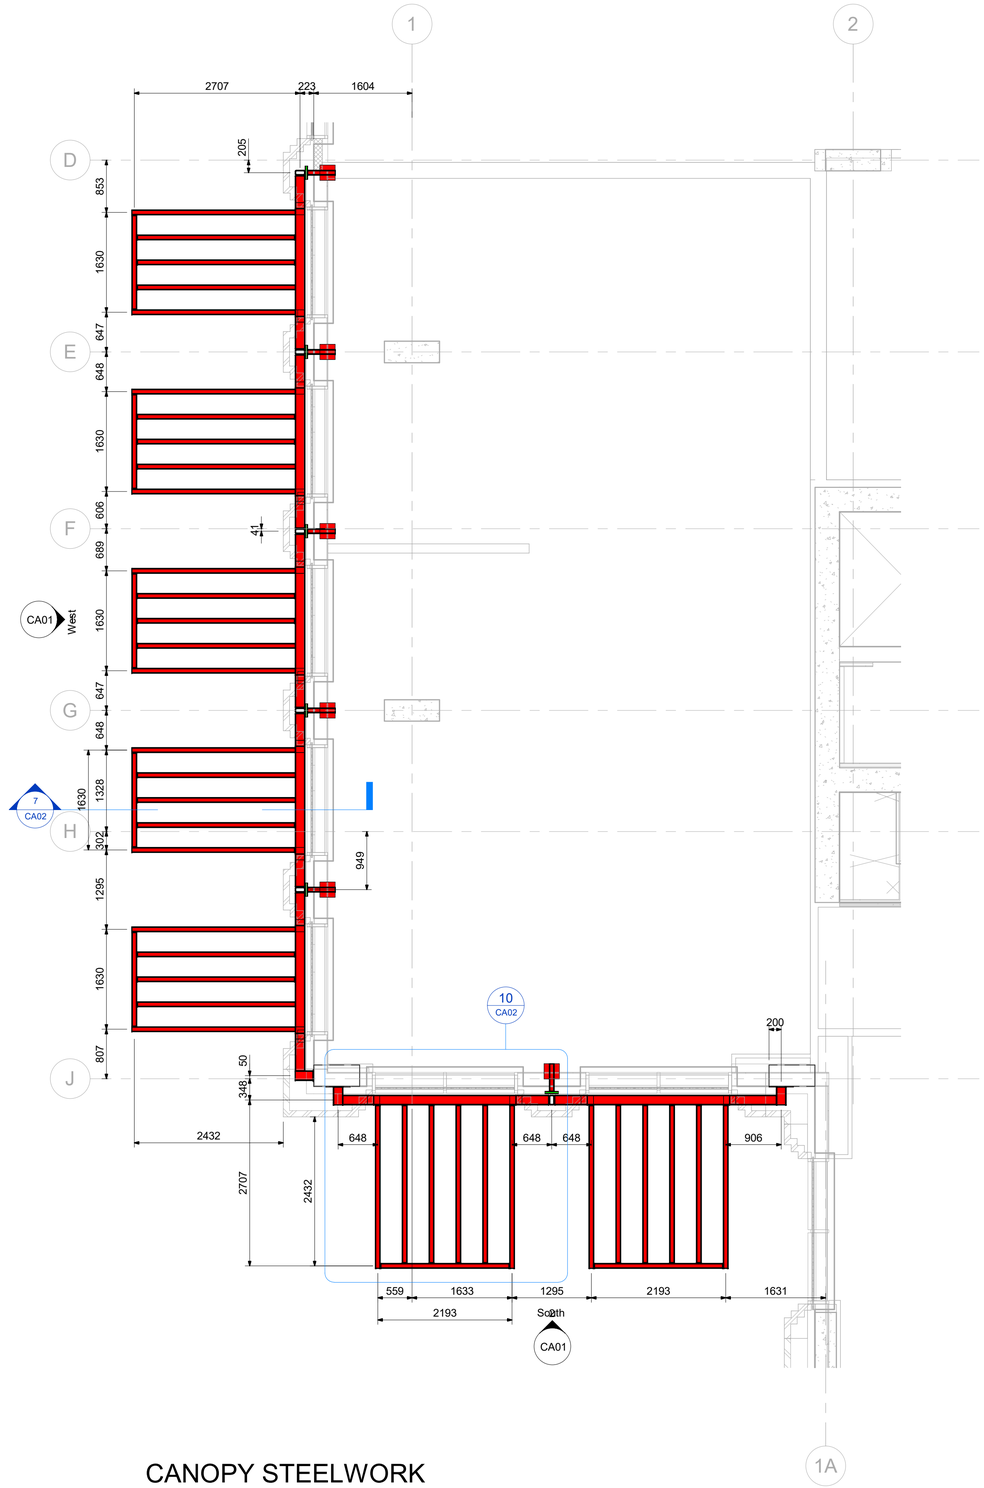

2 CANOPY STEELWORK G.A
1 : 50

THIS DRAWING IS THE PROPERTY OF RoCp. COPYRIGHT IS RESERVED BY THEM AND THE DRAWING IS ISSUED ON THE CONDITION THAT IT IS NOT COPIED, REPRODUCED, RETAINED OR DISCLOSED TO ANY UNAUTHORISED PERSON EITHER WHOLLY OR IN PART WITHOUT THE WRITTEN CONSENT OF RoCp

NOTES

1. RoC drawings are to be read in conjunction with relevant documents, specifications, architectural and services drawings, including approved builders work drawings. The contractor should notify CA of any discrepancies between the structural drawings and specifications or other drawings.
2. Do not scale from the drawings or the computer digital date. Only figured dimensions are to be used.
3. It is the responsibility of the lead consultant (architect) to check the setting out provided on these drawings and the co-ordination of the frame with the envelope & other elements of the building.
4. All dimensions are in millimetres unless noted otherwise.
5. All levels are in metres above Ordnance Datum unless noted otherwise.
6. This drawing is to be read in conjunction with General Notes Drawing. NT-01

REV	DATE	DETAILS	DRN	CHK
P01	28.02.2025	INITIAL ISSUE	SJB	AS

DRAWING STATUS
PRELIMINARY

RIBA STAGE
STAGE 4

RoC CONSULTING
Fourways House
RoC Consulting
3rd Floor, 57 Hilton Street
Manchester M1 2EJ
T 0161 214 5390
W rocconsulting.com

DRAWN	DATE	SCALES
SJB	02.2025	1 : 50
CHECKED	DATE	THE ABOVE SCALES APPLY WHEN PLOTTED AT A1 SIZE -DO NOT SCALE-
AS	02.2025	
APPRVD	DATE	EMAIL FOR DRAWINGS:
JAS	02.2025	info@rocconsulting.com

CLIENT
VITA MEADOW LTD

PROJECT TITLE
PLOT 9B FIRST ST

DRAWING TITLE
CANOPY STEELWORK PLANS

DRAWING No.	REV.
VS9B-ROC-G251-PL-XX-CA00	P01

C:\Users\User\OneDrive - RSK Group\Desktop\ROC\4770 Plot 9B\ROC\Model\4770-ROC-XX-XX-M3-S-0002.rvt