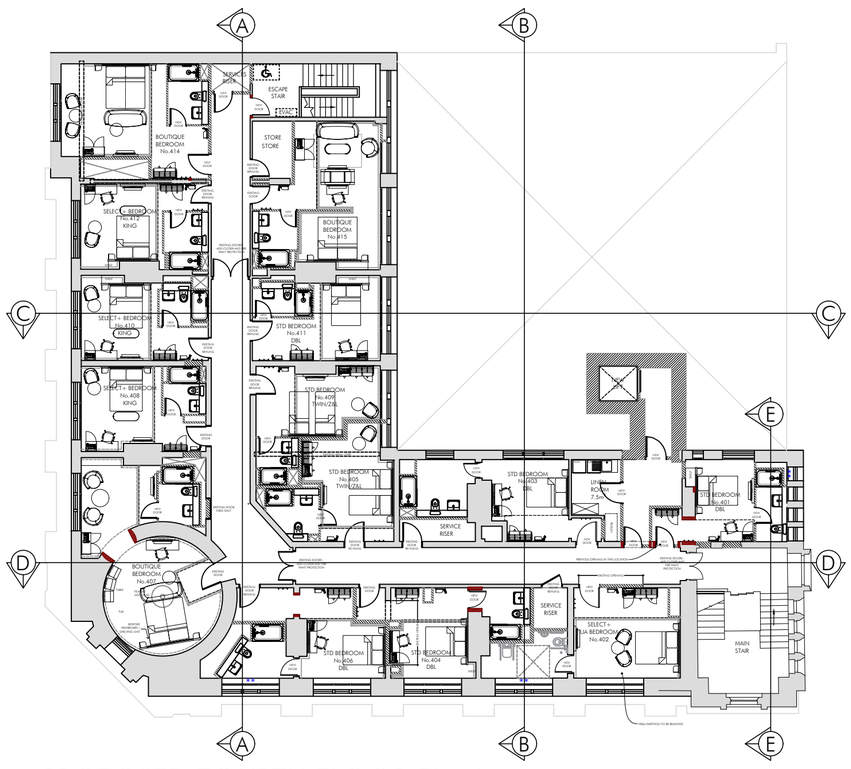

PROPOSED FOURTH FLOOR PLAN

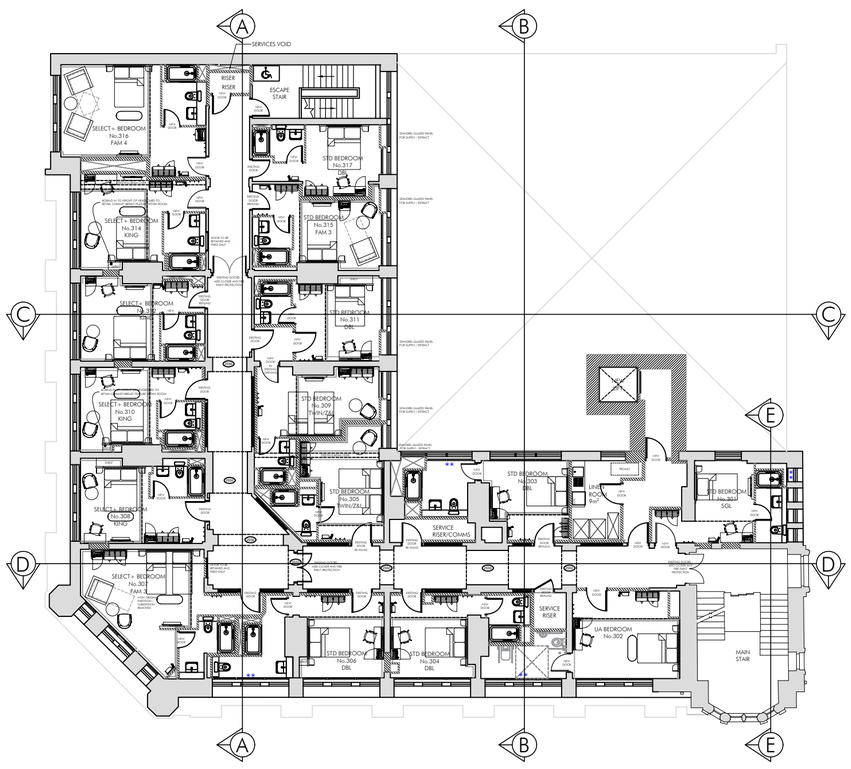

PROPOSED THIRD FLOOR PLAN

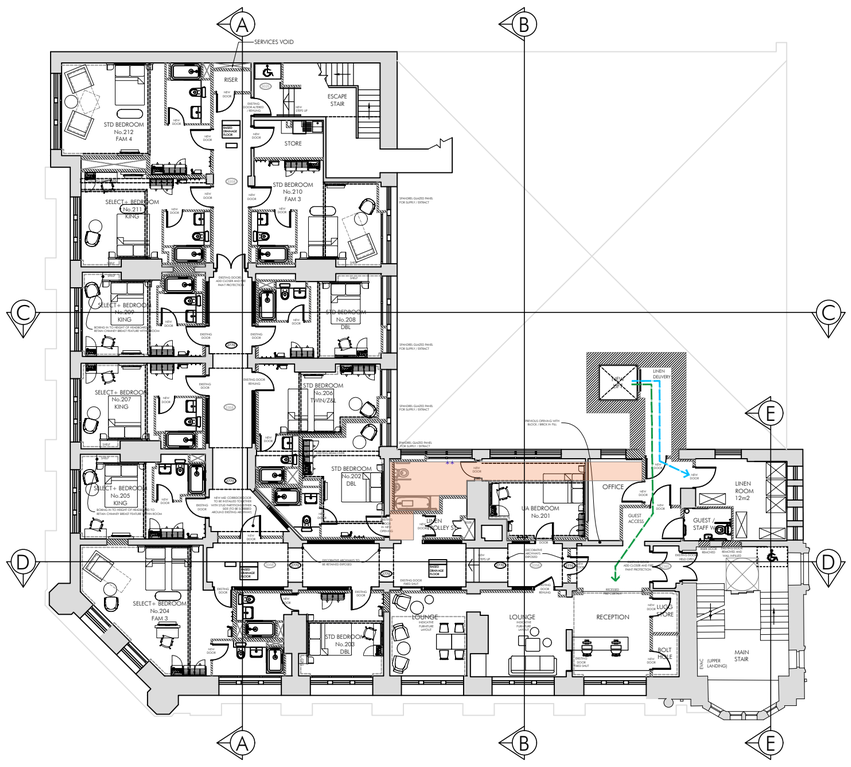

PROPOSED SECOND FLOOR PLAN

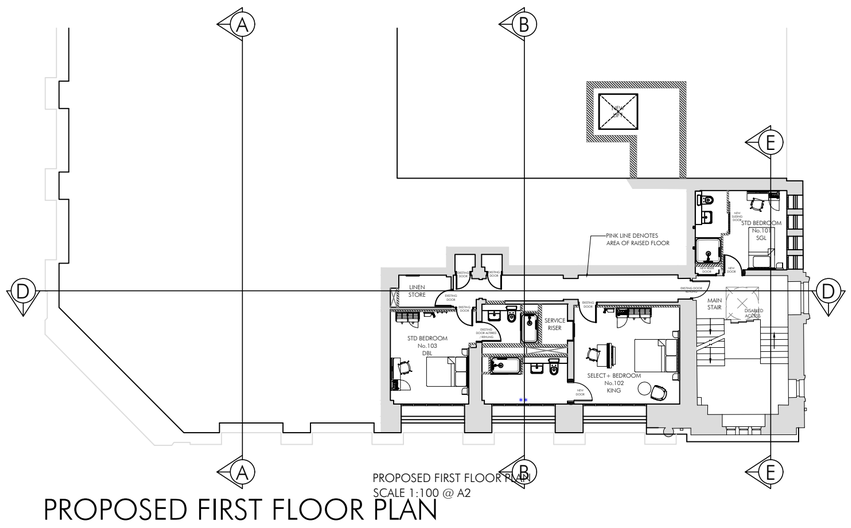

PROPOSED FIRST FLOOR PLAN

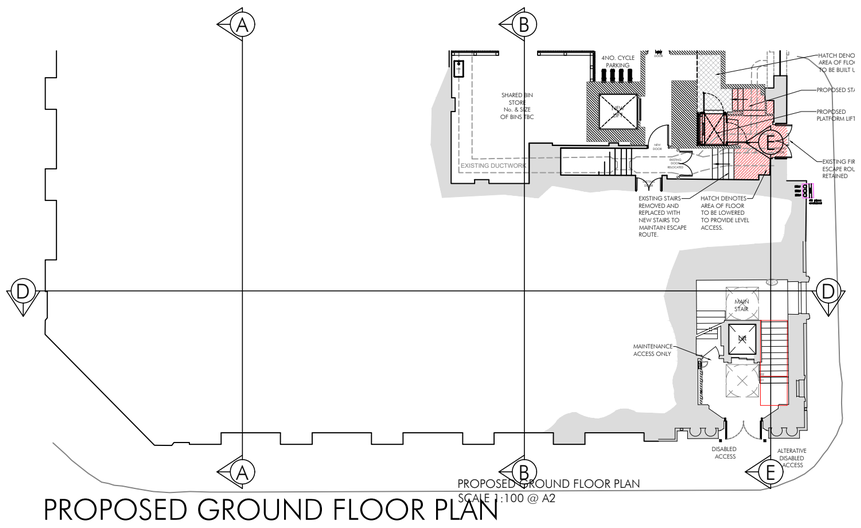

PROPOSED GROUND FLOOR PLAN

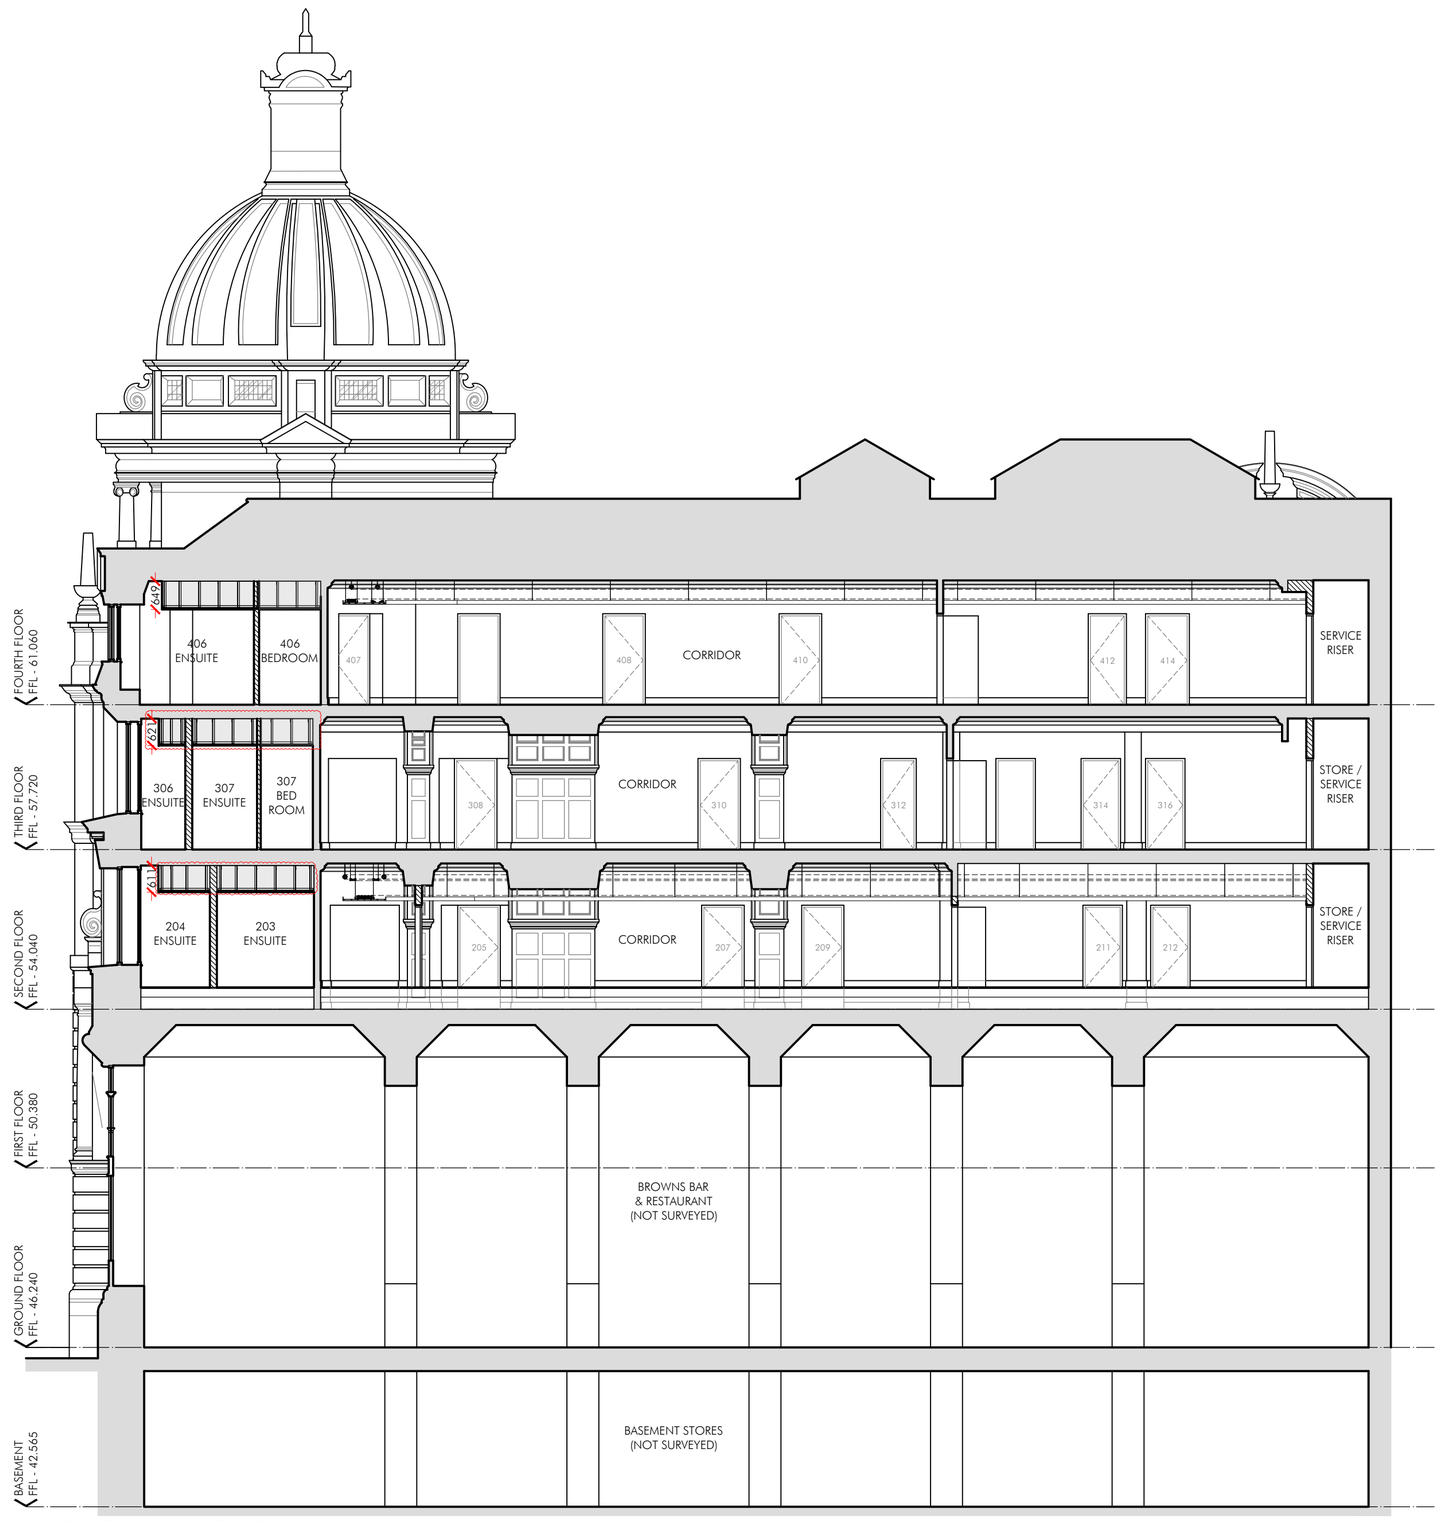

PROPOSED SECTION A-A

PROPOSED SECTION B-B

SH	DRAWN	SEPT 21	
DRAWN	REVISION	DATE	VER

PC	REV E - CEILING RAFTS REMOVED IN ALL BEDROOMS	OCT 25
SH	REV D - AMOUNT OF SUSPENDED CEILING REDUCED ON SECOND FLOOR PLAN AND SECTION B-B	NOV 23
BN	REV C - UPDATED AS PER PLANNERS COMMENTS	JUN 23
SH	REV B - SUSPENDED CEILING OMITTED TO 2ND & 4TH FLOORS, ELEVATIONS UPDATED TO CONCUR WITH DWG AP11	JAN 23
AM	REV A - SECTION OF 2ND FLOOR CORRIDOR CEILING MOULDING/ FEATURE ARCHES RETAINED	JULY 22

PLANNING ISSUE

PROJECT
INNKEEPERS COLLECTION
1-3 YORK STREET (BROWNS)
MANCHESTER

TITLE
PROPOSED BUILDING SECTIONS
A-A & B-B

SCALE
1:100 @ A1

JOB No	DRAWING No	REV
MAB46	AP14	E

ALLISON PIKE
ARCHITECTS & DESIGNERS

7 Buxton Road West, Disley,
Stockport, Cheshire, SK12 2AE.
Website: www.allisonpike.com

Telephone: 01663 763000
Facsimile: 01663 766772
Email: studio@allisonpike.com

© Allison Pike Partnership Limited.