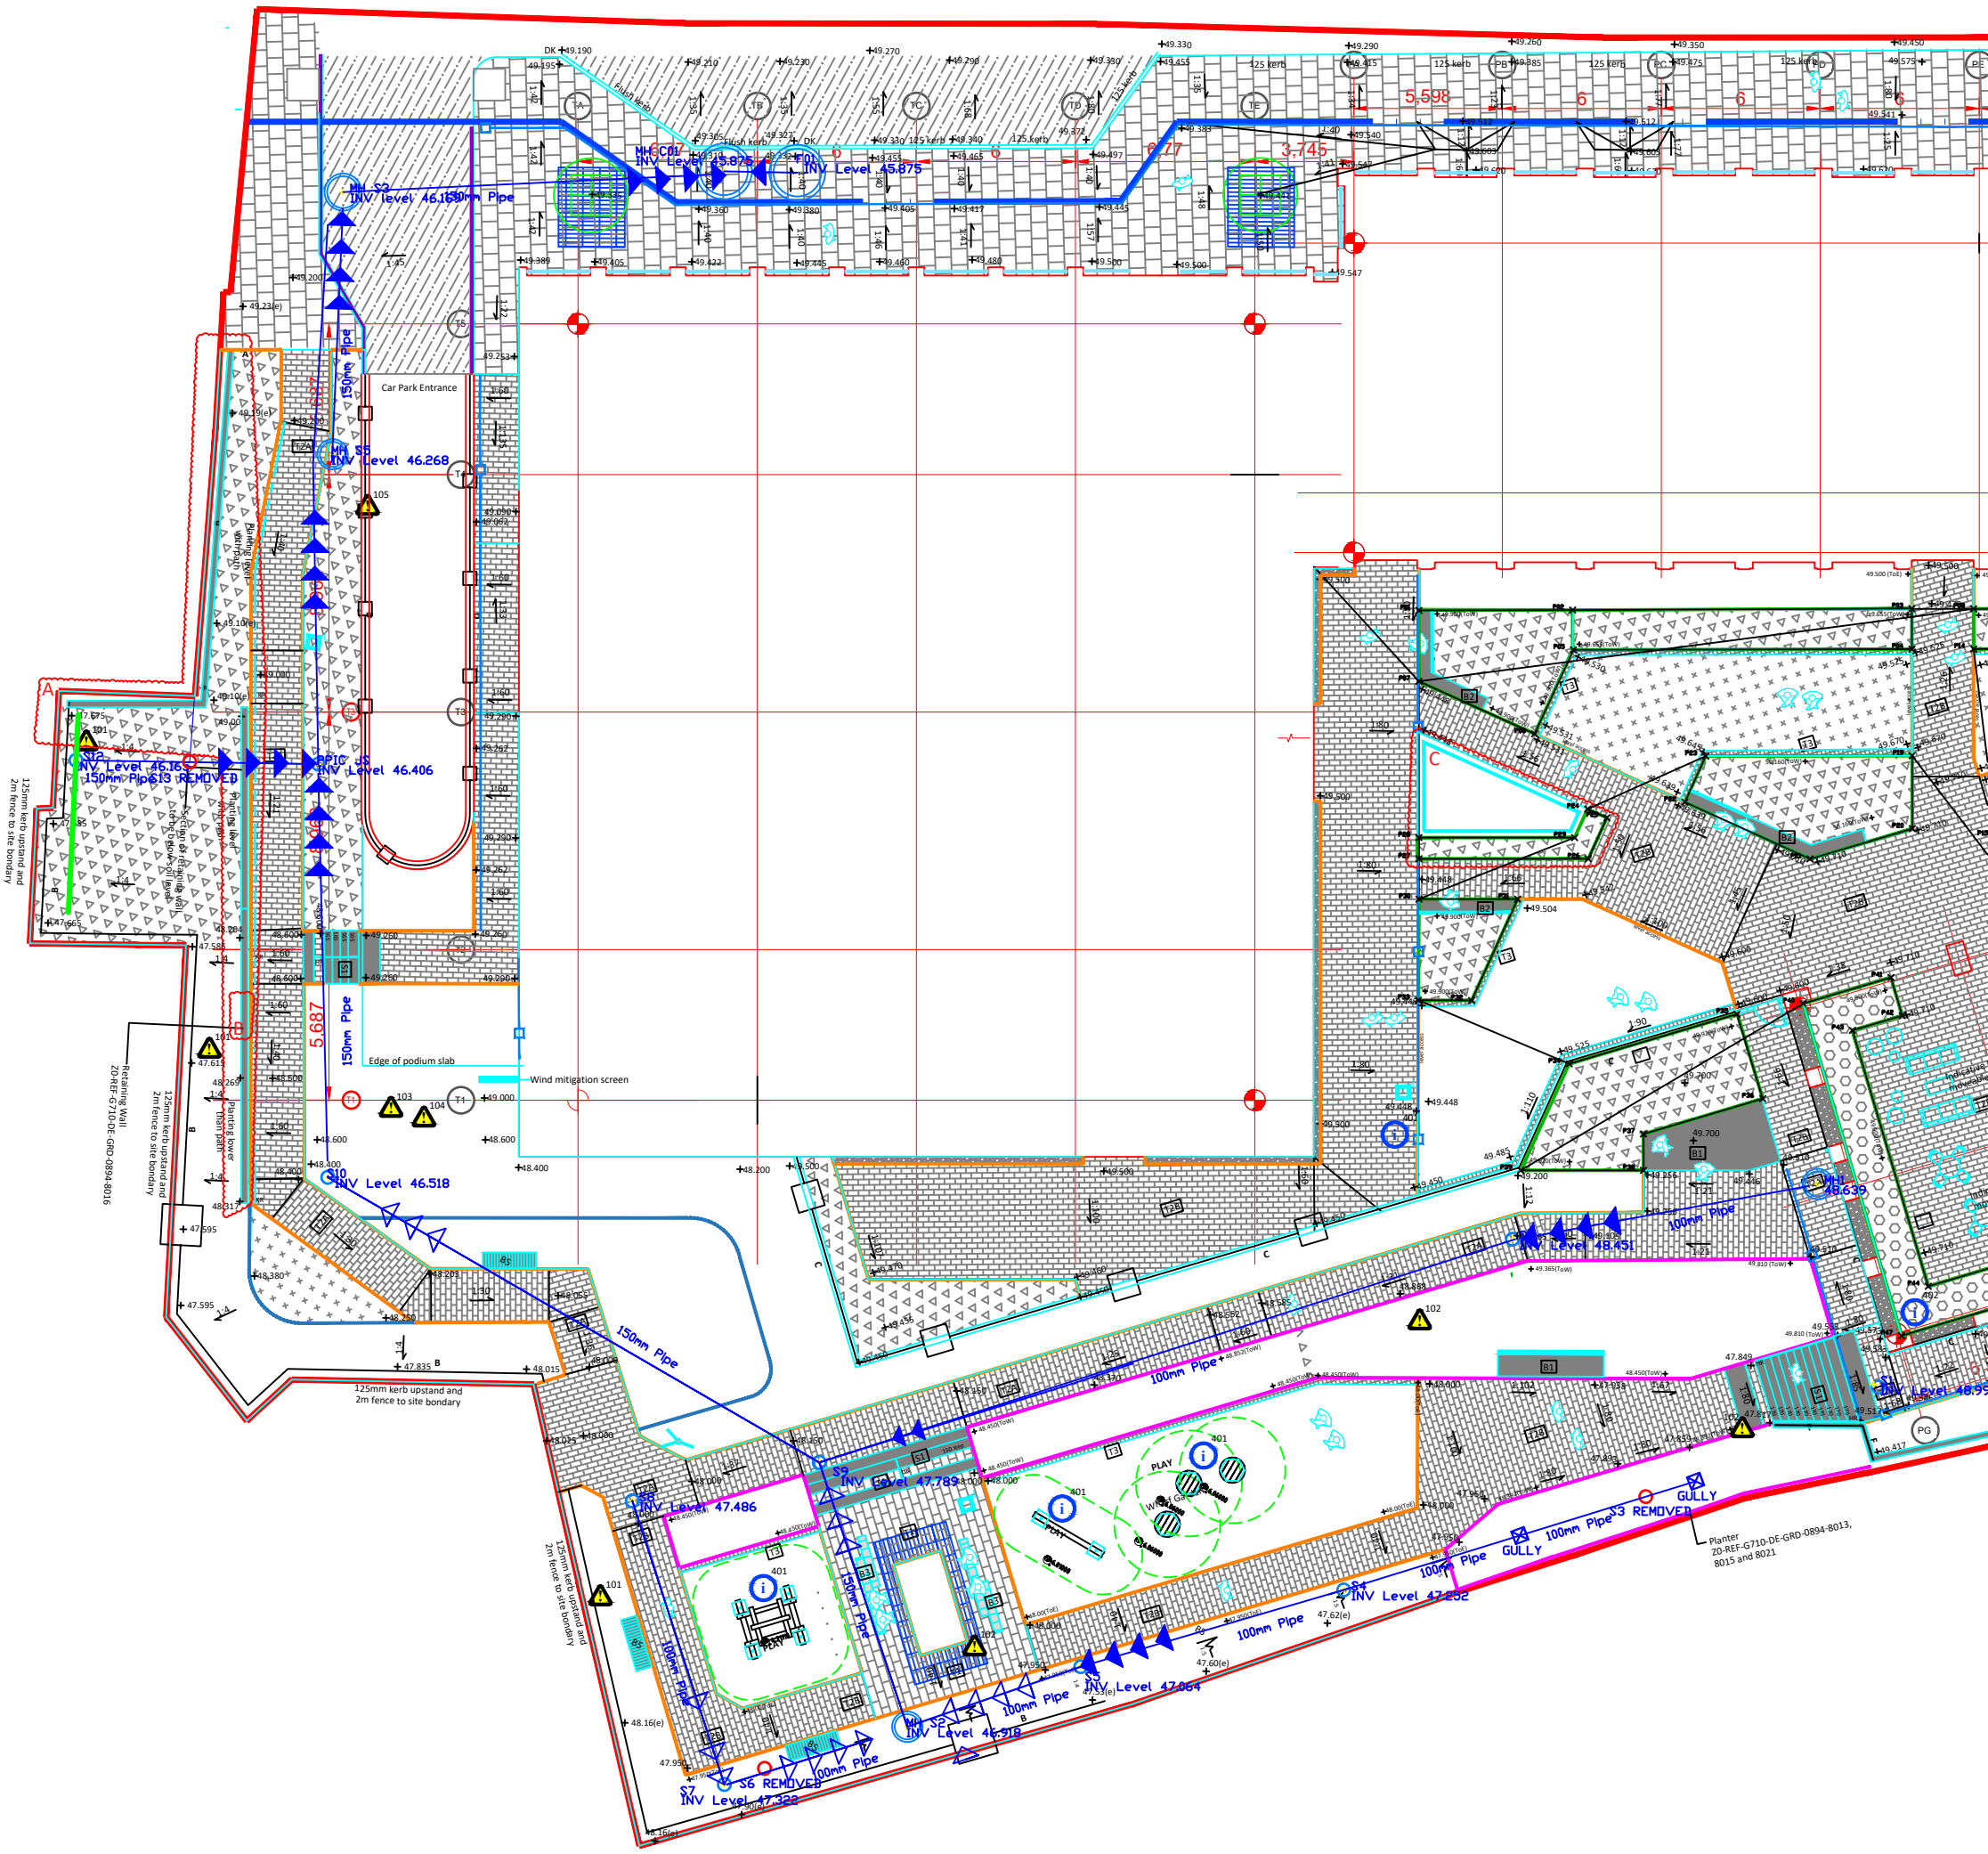

MH C01
INV Level 45.875
MH S2
INV level 46.150mm Pipe
MH S3
INV Level 46.268
150mm Pipe
Car Park Entrance
MH S2
INV Level 46.16
150mm Pipe S13 REMOVED
MH S3
INV Level 46.406
5.687
150mm Pipe
Edge of podium slab
Wind mitigation screen
MH S10
INV Level 46.518
125mm kerb upstand and 2m fence to site bondary
Retaining Wall ZO-REF-G710-DE-GRD-0894-8016
Planting lower than path
Section of retaining wall to be below ground level
Flush kerb
125 kerb
5.598
6.77
3.745
MH S9
INV Level 47.789
MH S10
INV Level 47.486
MH S8
INV Level 47.064
MH S7
INV Level 47.322
S6 REMOVED
MH S2
INV Level 46.918
MH S4
INV Level 47.252
MH S3 REMOVED
GULLY
100mm Pipe
MH S4
INV Level 48.451
MH S5
INV Level 48.599
Planter ZO-REF-G710-DE-GRD-0894-8013, 8015 and 8021
PLAY
Indicative moveable planter
Indicative moveable seating