




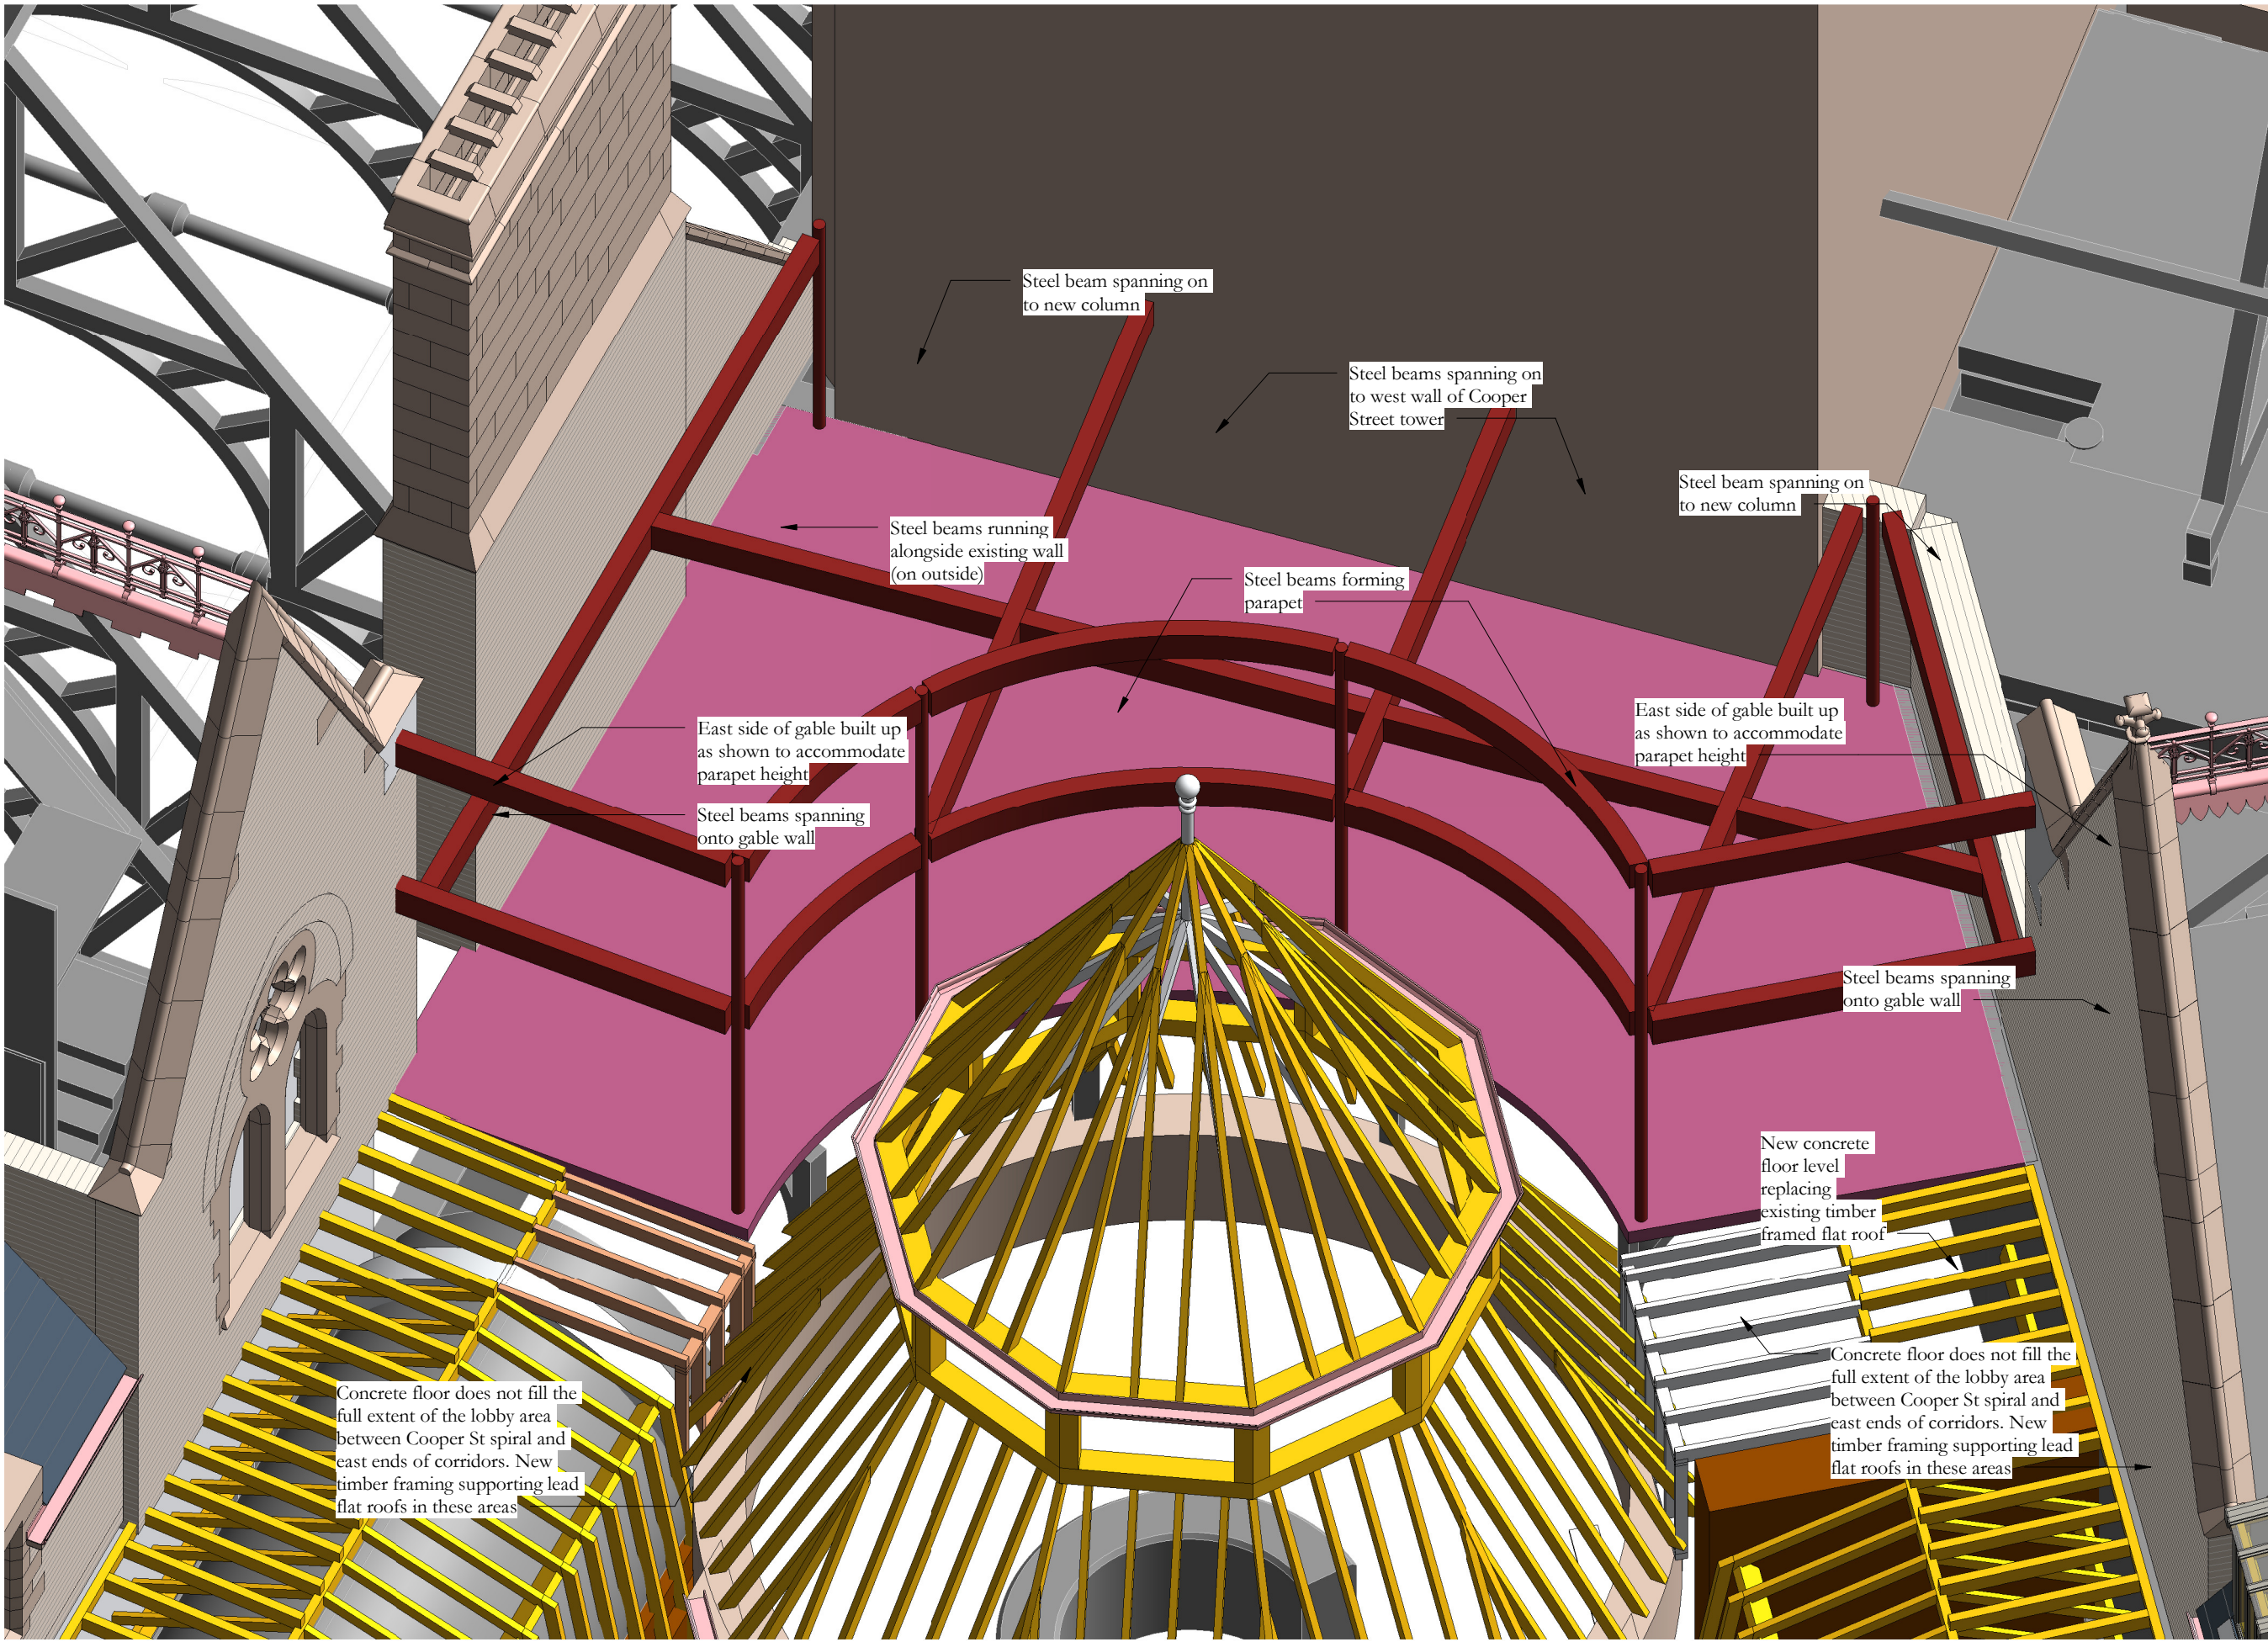


1 Link structure - Steel frame only

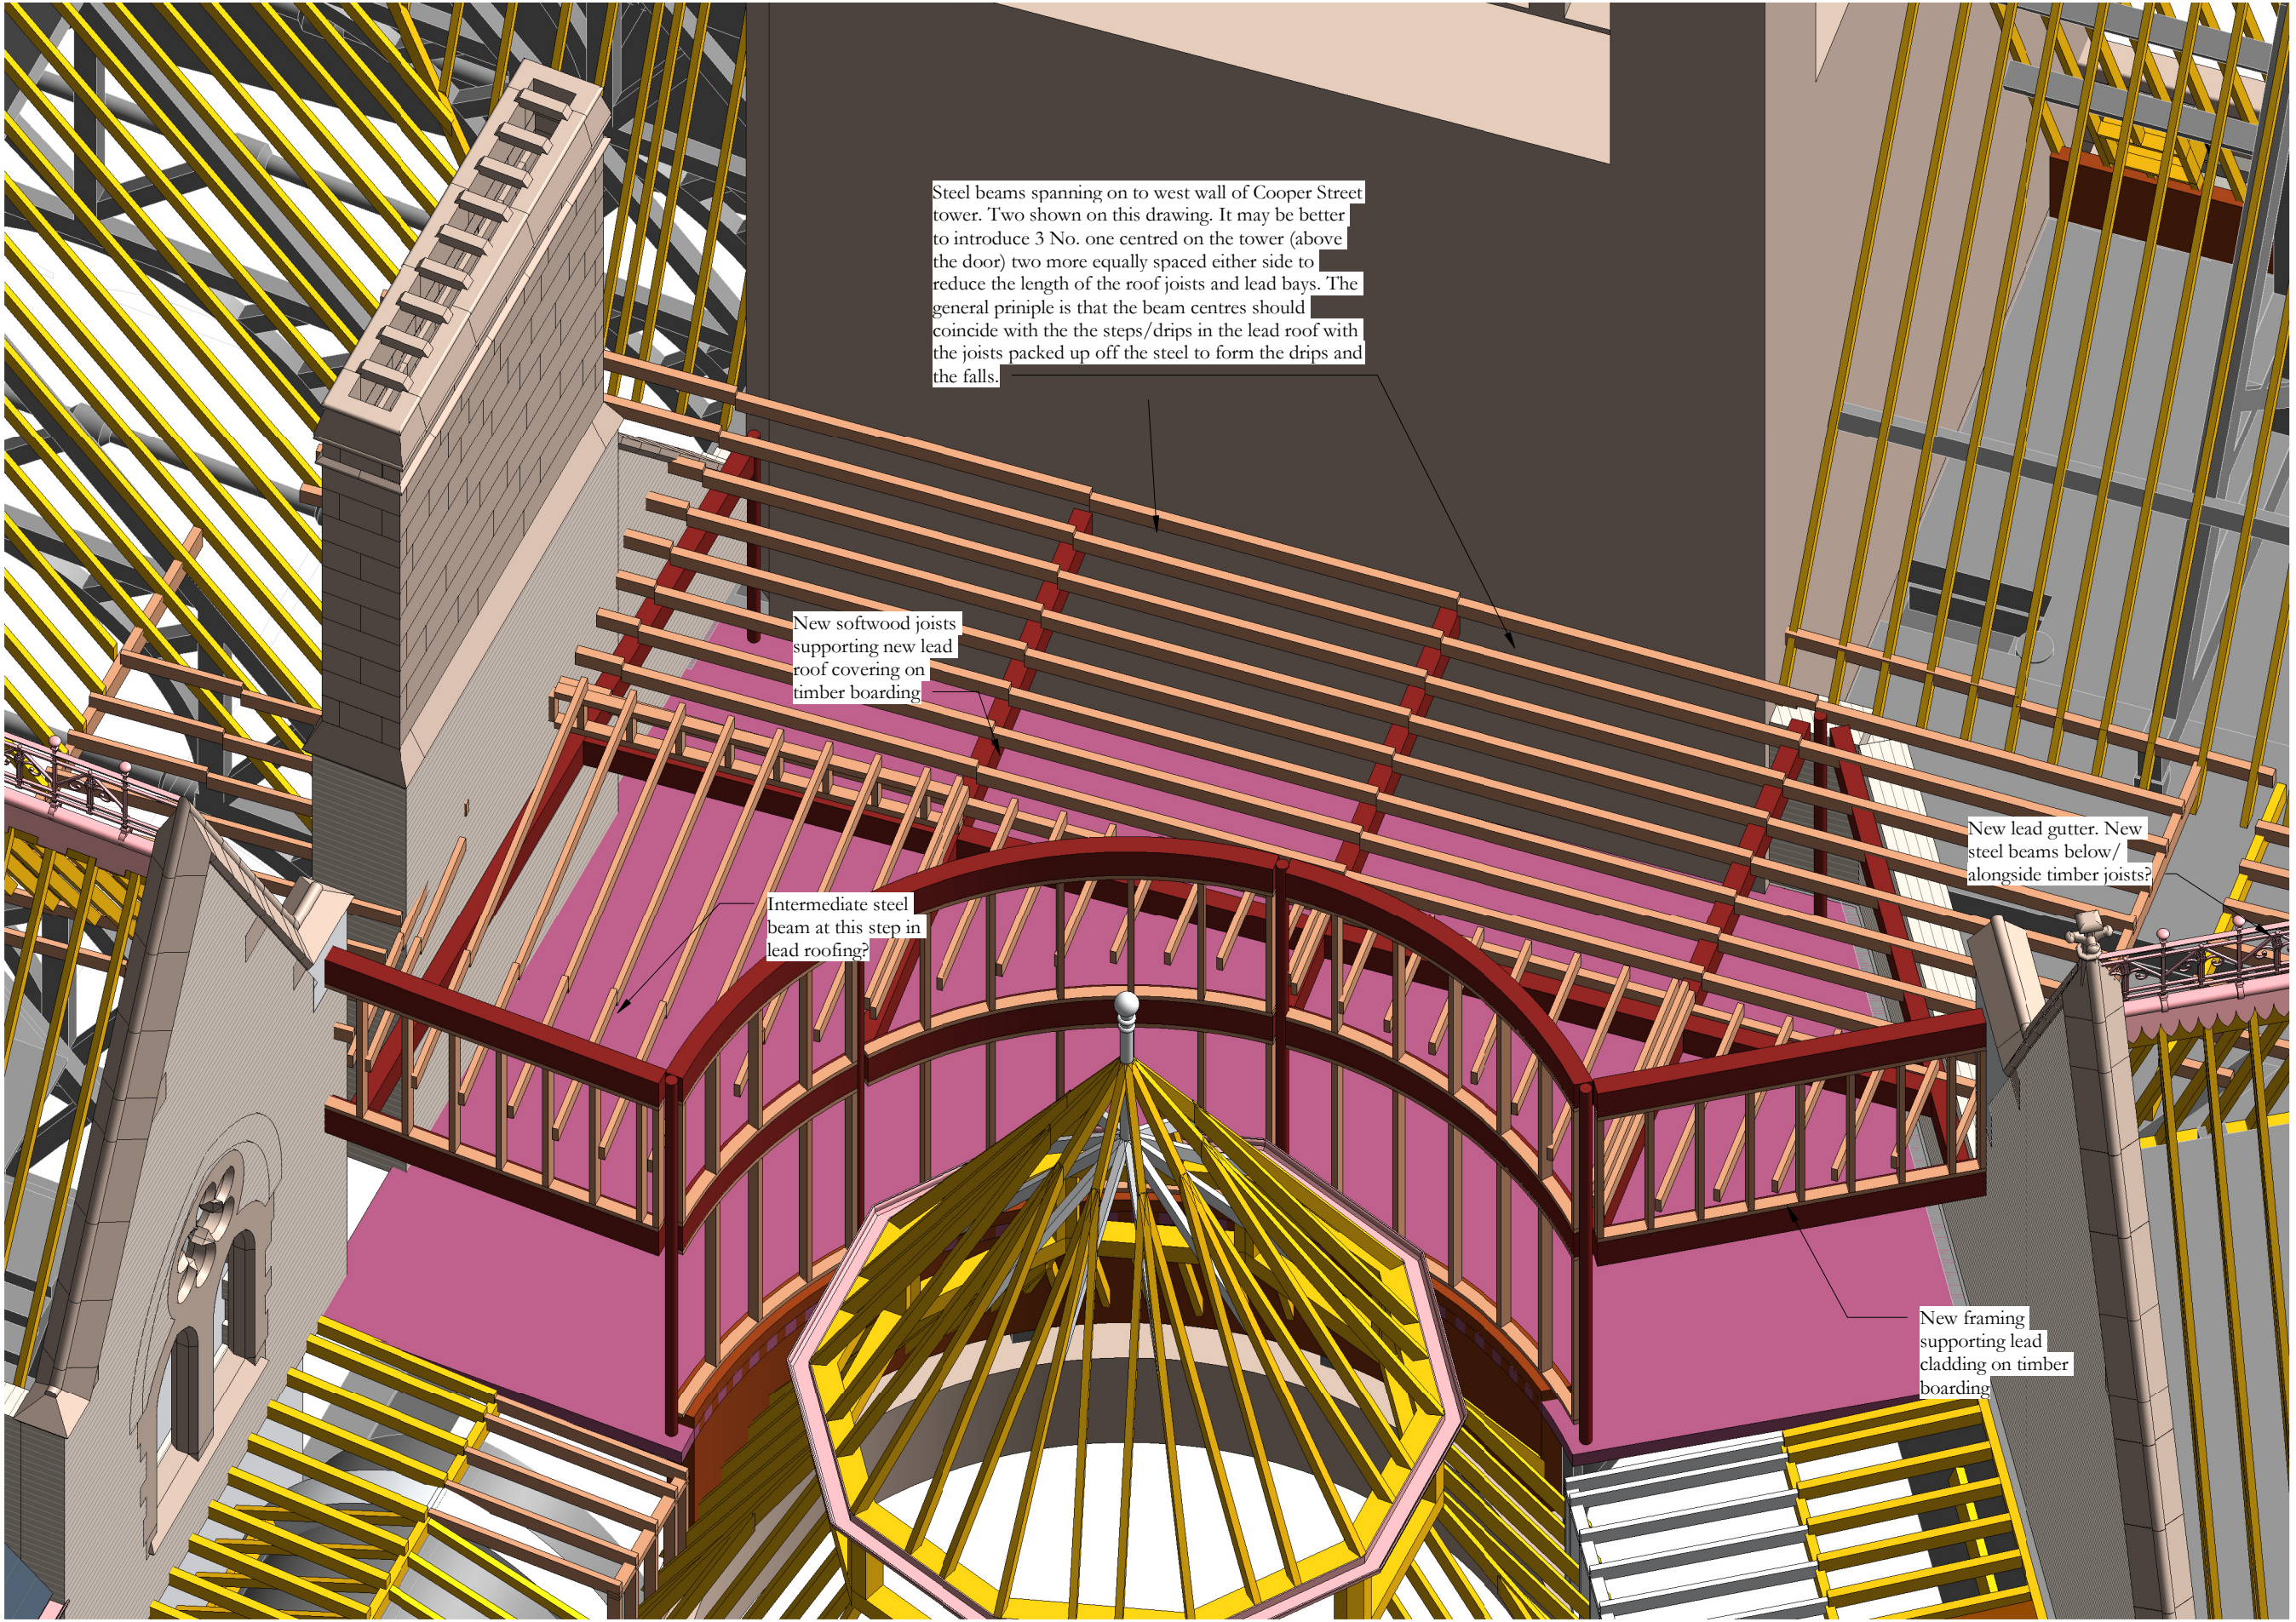

2 Link structure - Steel and timber frame

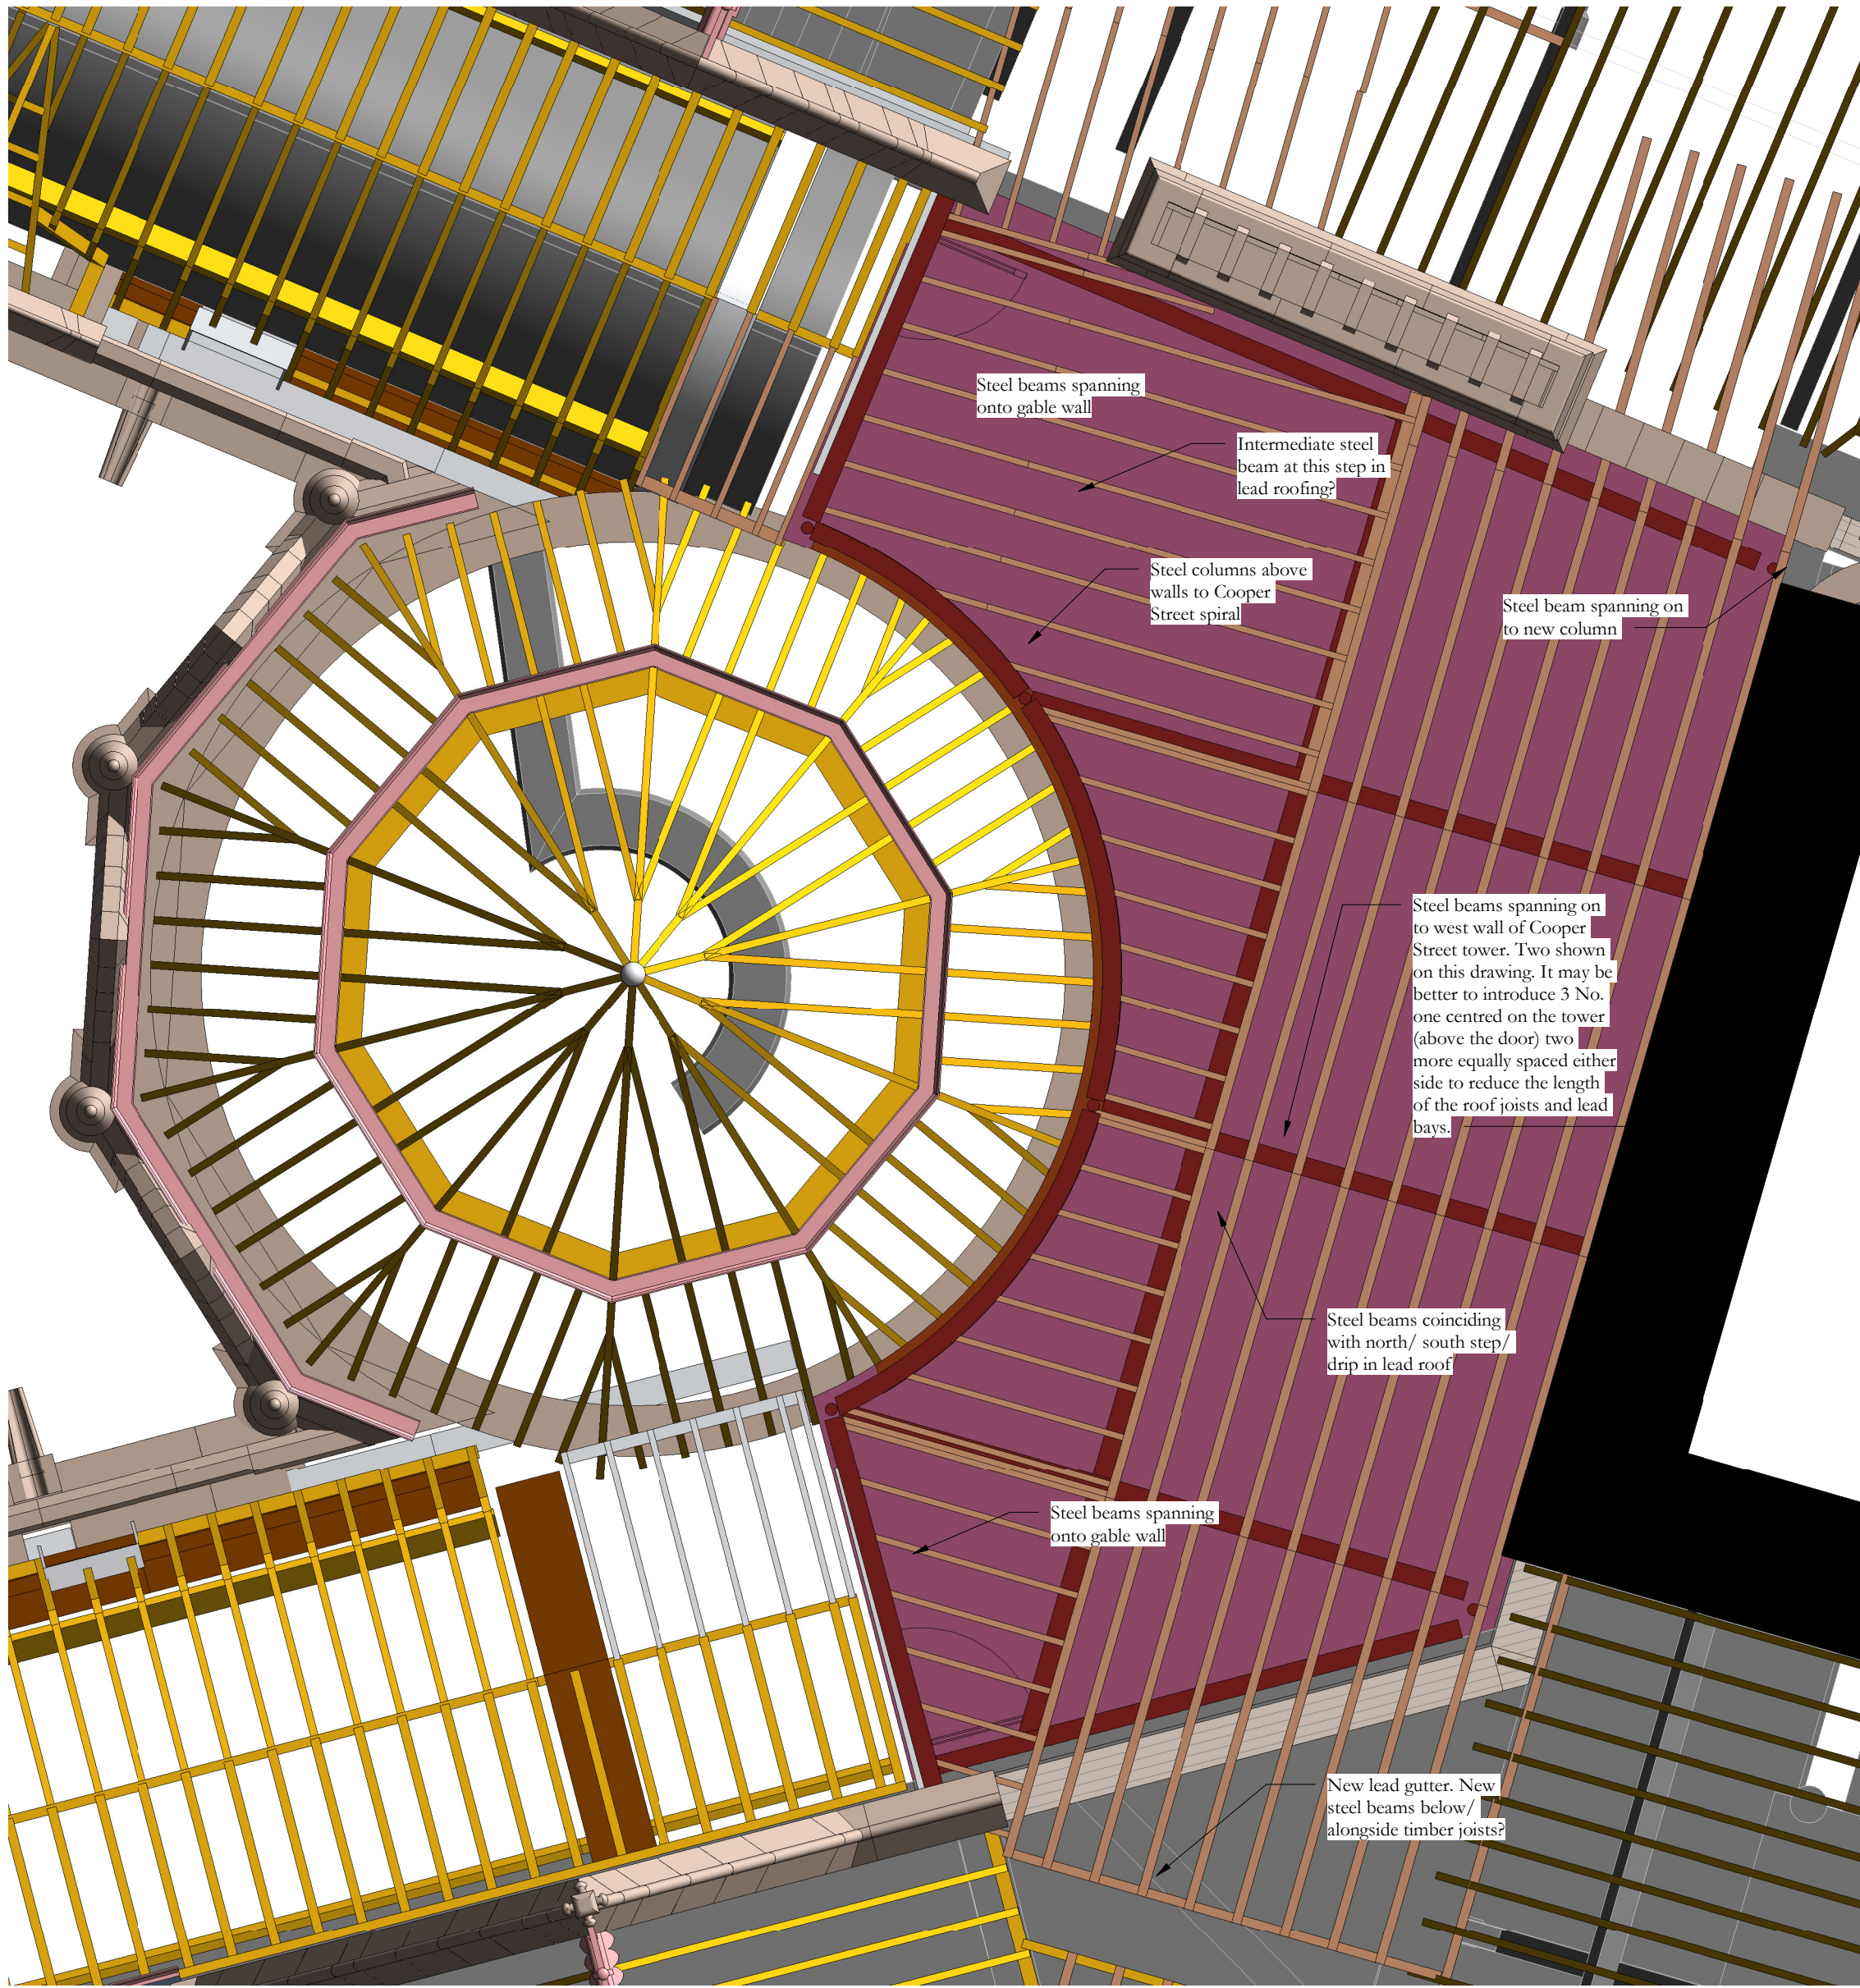

3 Link plan
1:50

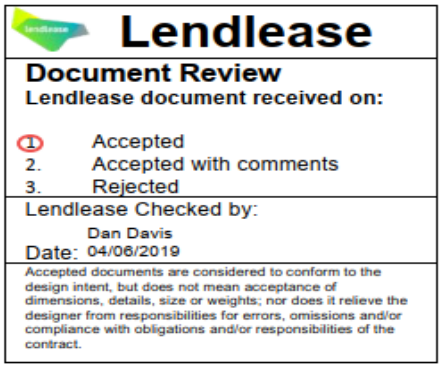

Scale Bars to be used as guidance only - refer to sheet size below

1:100	mm	1000	2000	3000	4000	5000	6000	7000	8000
1:200	mm	1000	2000	3000	4000	5000	6000	7000	8000
1:500	M	15	30	45	60	75	90	105	120
1:1250	M	10	20	30	40	50	60	70	80

Notes:
Drawings are based on survey data and may not accurately represent what is physically present.
Do not scale from this drawing. All dimensions are to be verified on site before proceeding with the work.
All dimensions are in millimeters unless noted otherwise.
Purcell shall be notified in writing of any discrepancies.

09/05/2019 JC GR First Issue
ISSUE DATE APPROVED DRAWN DESCRIPTION

Project Office, Room 308, Town Hall, MANCHESTER M60 2L1
+44 (0) 7970 097 432
www.purcelluk.com

PROJECT STATUS	RIBA STAGE 4
CLIENT	MANCHESTER CITY COUNCIL
PROJECT	OUR TOWN HALL
DRAWING TITLE	Outline proposals for new link at level 6 behind Cooper Street tower
SIZE & SCALE	A1: 1 : 50
DRAWING STATUS	For information
JOB NUMBER	236959
DRAWING NO.	OTH-PUR-TH-RF-DWG-A-9468 -
REV	

© PURCELL 2012. PURCELL IS THE TRADING NAME OF PURCELL MILLER TRITTON LLP