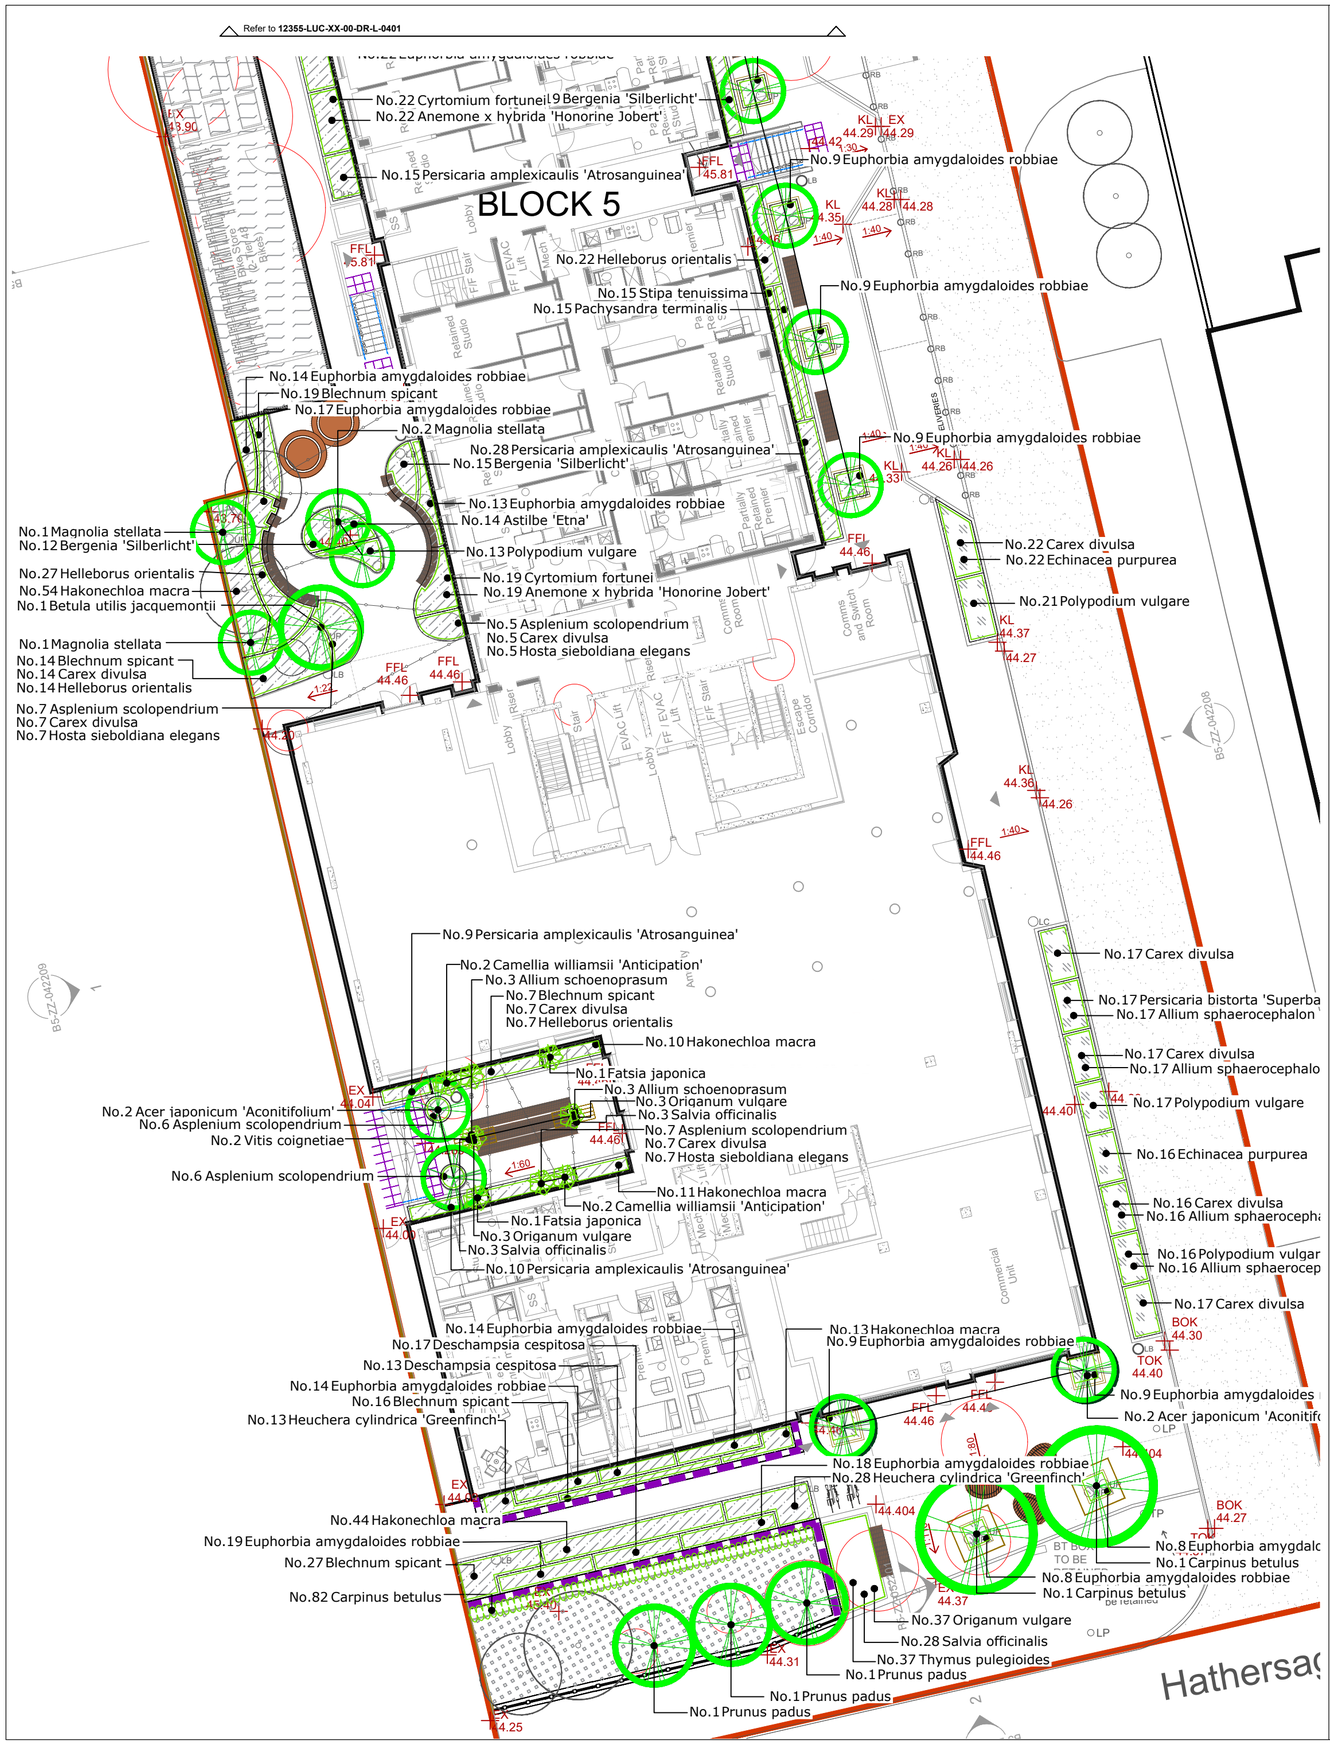


Victoria Point Planting Schedule

Trees				
Number	Species	Height	Girth	Specification
17	Acer campestre	350-425cm	12-14cm	Heavy Standard: 5 brks: 3x: B: Clear Stem min. 200cm
1	Acer campestre 'Elsrijk'	400-450cm	14-16cm	Extra Heavy Standard: 5 brks: 3x: RB: Clear Stem min. 200cm
11	Amelanchier lamarckii	300-350cm	12-14cm	Heavy Standard: 5 brks: 3x: RB: Clear Stem 175-200cm
22	Betula utilis jacquemontii	250-300cm		Multi-Stemmed: Bushy: 2 Stems: 3x: RB
2	Carpinus betulus	400-450cm	14-16cm	Extra Heavy Standard: 5 brks: 3x: RB: Clear Stem 175-200cm
3	Crataegus laevigata 'Paul's Scarlet'	300-350cm	10-12cm	Selected Standard: 4 brks: 2x: RB: Clear Stem 175-200cm
9	Crataegus monogyna	350-425cm	12-14cm	Heavy Standard: 5 brks: 3x: RB: Clear Stem 175-200cm
10	Prunus padus	400-450cm	14-16cm	Extra Heavy Standard: 5 brks: 3x: RB: Clear Stem 175-200cm
13	Prunus serrula tibetica	350-425cm	12-14cm	Heavy Standard: 5 brks: 3x: RB: Clear Stem 175-200cm
6	Robinia pseudoacacia 'Umbraculifera'	200-300cm	10-12cm	Selected Standard: 4 brks: 2x: RB: Clear Stem 175-200cm
20	Sorbus aucuparia	350-425cm	12-14cm	Heavy Standard: 5 brks: 3x: RB: Clear Stem 175-200cm

Hedges					
Number	Species	Height	Pot Size	Specification	Density
174	Carpinus betulus	80-100cm	2L	1+1: Transplant - seed raised: Branched: 3 brks: C	0.4Ctr Double Staggered at 0.4m offset
26	Hedera helix 'Woerner' - Green Screen				0.8/m

Shrubs						
Number	Species	Height	Pot Size	Specification	Density	
4	Acer japonicum 'Aconitifolium'	125-150cm	25-35L	Branched: 3 brks: C	Counted	
4	Camellia williamsii 'Anticipation'	80-100cm	15-20L	3 brks :C	Counted	
86	Cistus 'Silver Pink'	20-30cm	2L	Bushy: 3 brks: C	5/m²	
2	Fatsia japonica	80-100cm	15-20L	3 brks :C	Counted	
27	Lavandula angustifolia 'Munstead'	20-30cm	3L	5 brks :C :Bushy	7/m²	
243	Lonicera nitida 'Maigrün'		2L	Bushy: 3 brks: C	5/m²	
4	Magnolia stellata	125-150cm	35-45L	Branched: 5 brks: C	Counted	
2	Magnolia x soulangeana	350-425cm	45-85L	Heavy Standard: 5 brks: C: Clear Stem 150-175cm	Counted	
40	Pachysandra terminalis				5/m²	
73	Skimmia confusa 'Kew Green'	30-40cm	3L	3 brks :C	5/m²	

Herbaceous				
Number	Species	Pot Size	Specification	Density
138	Achillea 'Walther Fünckе'	3L	Full Pot: C	5/m²
105	Anemone hupehensis 'Prinz Heinrich'	2L	Full Pot: C	5/m²
104	Anemone x hybrida 'Honorine Jobert'	3L	Full Pot: C	5/m²
160	Astilbe 'Etna'	2L	Full Pot: C	5/m²
112	Bergenia 'Silberlicht'	2L	Full Pot: C	5/m²
38	Echinacea purpurea	2L	Full Pot: C	5/m²
74	Erysimum 'Bowles' Mauve'	2L	Full Pot: C	5/m²
664	Euphorbia amygdaloides robbiae	2L	Full Pot: C	5/m²
24	Geranium macrorrhizum 'Ingwersen's Variety'	3L	Full Pot: C	7/m²
146	Geranium macrorrhizum 'Ingwersen's Variety'	3L	Full Pot: C	5/m²
100	Geum 'Mrs J. Bradshaw'	3L	Full Pot: C	5/m²
96	Helenium 'Sahin's Early Flowerer'	3L	Full Pot: C	5/m²
308	Helleborus orientalis	3L	Full Pot: C	5/m²
120	Heuchera cylindrica 'Greenfinch'	2L	Full Pot: C	5/m²
50	Iris sibirica	2L	Full Pot: C	4/m²
37	Origanum vulgare	2L	Full Pot	4/m²
6	Origanum vulgare	0.5L	Full Pot :C	8/m²
256	Persicaria amplexicaulis 'Atrosanguinea'	3L	Full Pot: C	5/m²
148	Persicaria bistorta 'Superba'	2L	Full Pot: C	5/m²
61	Salvia nemorosa 'Caradonna'	3L	Full Pot: C	5/m²
28	Salvia officinalis	2L	Full Pot	3/m²
6	Salvia officinalis	0.5L	Full Pot :C	8/m²
37	Thymus pulegioides	2L	Full Pot	4/m²
24	Verbena bonariensis	3L	Full Pot: C	5/m²
59	Veronicastrum virginicum	2L	Full Pot: C	4/m²

Climbers				
Number	Species	Pot Size	Specification	Density
26	Hedera helix 'Woerner' - Green Screen		0.8/m	
2	Vitis coignetiae	5-7.5L	Branched :3/5 brks :Caned	Counted

Conifers				
Number	Species	Pot Size	Specification	Density
6	Pinus sylvestris		Leader with Laterals: 5x: RB	Counted

Bulbs					
Number	Species	Pot Size	Bulb Size	Specification	Density
87	Allium schoenoprasum	1L		Full Pot: C	4/m²
6	Allium schoenoprasum	1L		Full Pot: C	8/m²
301	Allium sphaerocephalon	1L		Full Pot: C	5/m²

Ferns				
Number	Species	Pot Size	Specification	Density
84	Asplenium scolopendrium	3L	Full Pot: C	5/m²
297	Blechnum spicant	3L	Full Pot: C	5/m²
180	Cyrtomium fortunei	3L	Full Pot: C	5/m²
140	Osmunda regalis	1.5-2L	Full Pot: C	5/m²
144	Polypodium vulgare	1.5-2L	Full Pot: C	5/m²

Grasses				
Number	Species	Pot Size	Specification	Density
313	Calamagrostis x acutiflora 'Karl Foerster'	2L	Full Pot: C	5/m²
382	Carex divulsa	2L	Full Pot: C	5/m²
30	Deschampsia cespitosa	2L	Full Pot: C	5/m²
216	Hakonechloa macra	3L	Full Pot: C	5/m²
276	Liriope muscari	2L	Full Pot: C	5/m²
27	Liriope muscari	3L		7/m²
79	Molinia caerulea	2L	Full Pot: C	5/m²
360	Stipa tenuissima	2L	Full Pot: C	5/m²

Shrub Mix Low

Number	Abbreviation	Species	Specification	Pot Size	Density	Percentage Contribution
62	DAP LAU	Daphne laureola	Branched: 2 brks: C	2L	3/m²	14.29%
62	DAP MEZ	Daphne mezereum	Branched: 3 brks: C	3L	3/m²	14.29%
62	HYP AND	Hypericum androsaemum	Bushy: 5 brks: C	3L	3/m²	14.29%
62	LON GRE	Lonicera pileata 'Moss Green'	Bushy: 3 brks: C	2L	3/m²	14.29%
61	ROS SUF	Rosa 'Suffolk'	Cutting: Bush: 3 brks: C	2L	3/m²	14.26%
62	SAL LAN	Salix lanata	Branched: 2 brks: C	2L	3/m²	14.29%
62	SAR HUM	Sarcococca humilis	Bushy: 6 brks: C	3L	3/m²	14.29%
Total :433						

Native Edge Mix

Number	Abbreviation	Species	Specification	Pot Size	Density	Percentage Contribution
155	COR SAN	Cornus sanguinea	Branched: 4 brks: C	3L	1/m²	25%
155	COR AVE	Corylus avellana	Branched: 3 brks: C	3L	1/m²	25%
155	LIG VUL	Ligustrum vulgare	Branched: 3 brks: C	2L	1/m²	25%
155	VIB OPU	Viburnum opulus	Branched: 4 brks: C	3L	1/m²	25%
Total :620						

Shaded Mix A

Number	Abbreviation	Species	Specification	Pot Size	Density	Percentage Contribution
19	ASP SCO	Asplenium scolopendrium	Full Pot: C	3L	5/m²	33.33%
19	CAR DIV	Carex divulsa	Full Pot: C	2L	5/m²	33.33%
19	HOS ELE	Hosta sieboldiana elegans	Full Pot: 2 Buds: C	3L	5/m²	33.34%
Total :57						

Shaded Mix B

Number	Abbreviation	Species	Specification	Pot Size	Density	Percentage Contribution
21	BLE SPI	Blechnum spicant	Full Pot: C	3L	5/m²	33.33%
21	CAR DIV	Carex divulsa	Full Pot: C	2L	5/m²	33.33%
21	HEL ORI	Helleborus orientalis	Full Pot: C	3L	5/m²	33.34%
Total :63						

Sun Mix

Number	Abbreviation	Species	Specification	Pot Size	Density	Percentage Contribution
26	ECH PUR	Echinacea purpurea	Full Pot: C	3L	5/m²	33.33%
26	POL VUL	Polypodium vulgare	Full Pot: C	3L	5/m²	33.33%
26	STI TEN	Stipa tenuissima	Full Pot: C	3L	5/m²	33.34%
Total :78						

Wildflower Plugs

Number	Abbreviation	Species	Specification	Pot Size	Density	Percentage Contribution
43	CEN CYA	Centaurea cyanus	Plug: C	50cc min.	5/m²	12.5%
43	CEN NIG	Centaurea nigra	Plug: C	50cc min.	5/m²	12.5%
43	GAL ALB	Galium album	Plug: C	50cc min.	5/m²	12.5%
43	LEU VUL	Leucanthemum vulgare	Plug: C	50cc min.	5/m²	12.5%
43	LYT ROB	Lythrum salicaria 'Robert'	Full Pot: C	0.5L	5/m²	12.5%
43	POT SAN	Poterium sanguisorba sanguisorba	Plug: C	50cc min.	5/m²	12.5%
43	RUM ACE	Rumex acetosa	Plug: C	50cc min.	5/m²	12.5%
43	SIL LAT	Silene latifolia	Plug: C	50cc min.	5/m²	12.5%
Total :344						

Dogwood Willow Mix

Number	Abbreviation	Species	Specification	Density	Percentage Contribution
8	COR SIB	Cornus alba 'Sibirica'	Branched: 3 brks: C	3/m²	25%
8	COR FIR	Cornus sanguinea 'Midwinter Fire'	Branched: 3 brks: C	3/m²	25%
8	SAL LAN	Salix lanata	Branched: 2 brks: C	3/m²	25%
8	VIB COM	Viburnum opulus 'Compactum'	Bushy: 4 brks: C	3/m²	25%
Total :32					

Notes:
For Shaded Mix A, Shaded Mix B and Sun Mix, individual varieties are to be planted in groups of approximately 3-5.

Planting schedules on this sheet are applicable for drawing numbers:
12335-LUC-XX-00-DR-L-0400
12335-LUC-XX-00-DR-L-0401
12335-LUC-XX-00-DR-L-0402
12335-LUC-XX-00-DR-L-0403
12335-LUC-XX-00-DR-L-0404

Soft landscape

- **Existing Trees** — To be retained. Refer to Arboricultural Impact Assessment for species and details of tree protection fencing
- **Existing Trees** — To be removed
- **Proposed Trees** — Refer to 12355-LUC-XX-00-DR-L-0400 for planting schedule
- **Hedge Planting** — Refer to 12355-LUC-XX-00-DR-L-0400 for planting schedule
- **Native Shrub / Scrub Planting** — Refer to 12355-LUC-XX-00-DR-L-0400 for planting schedule
- **Amenity Grass** — To active recreation and amenity areas. A mix of slow growing grasses with a selection of wild flowers that respond well to regular short mowing. EL1 Flowering Lawn Grass Mixture, sown at a rate of 4gm/m2. Supplied by Emorsgate Seeds, or equal and approved.
- **Species Rich Grass** — To ecology enrichment area. A mix containing a wide range of species, used to create a very diverse sward where conditions vary across a site. EM3 Special General Purpose Meadow Mixture, sown at a rate of 4gm/m2. Supplied by Emorsgate Seeds, or equal and approved.
- **Ornamental planting mix** — Mix of shrubs, perennials and grasses, to provide seasonal amenity and nectar sources. 0.6L-3L stock, planted at a density of 4-7m2. All planting areas to be finished with medium grade bark mulch.
- **Rain garden planting mix** — Mix of shrubs, perennials and grasses, to withstand periods of drought and inundation. 0.6L-3L stock, planted at a density of 4-7m2. All planting areas to be finished with gravel mulch.
- **Ornamental feature grasses** — Refer to 12355-LUC-XX-00-DR-L-0400 for planting schedule
- **Green roof to bin / bike stores** — Refer to architects specification for details of plant species and mix composition

Rev	Date	Description	Drn	Chk	App
P07	10.10.25	Non-material amendment issue	TJ	CO	CO
P06	15.08.24	Updated issue for team	KT	CO	CO
P05	13.08.24	Updated issue for team	KT	CO	CO
P04	27.03.24	Tree added in front of Block 6	KT	KT	CO
P03	27.03.24	Red line boundary updated. Updates to Block 6 frontage	KT	KT	CO
P02	06.03.24	Updated in line with Hard Landscape Plan	TJa	KT	CO
P01	27.02.24	Planning issue	TJa	KT	CO

Scale 1:200
0 2 4 6 8 10m

Do not scale from this drawing
All dimensions are to be verified on site
© Drawing & design copyright LUC

LUC
www.landuse.co.uk

Project
Victoria Point

Client
Empiric Limited

LUC Job Nr	Scale @A2	Status
12355	1:200	S2

Drawing Title
Planting Plan (1 of 5)

Drawing Nr	Rev
12355-LUC-XX-00-DR-L-0400	P07