




Note:
Do Not Scale from this drawing.
Dimensions are to be checked on site.
If in doubt please ask.

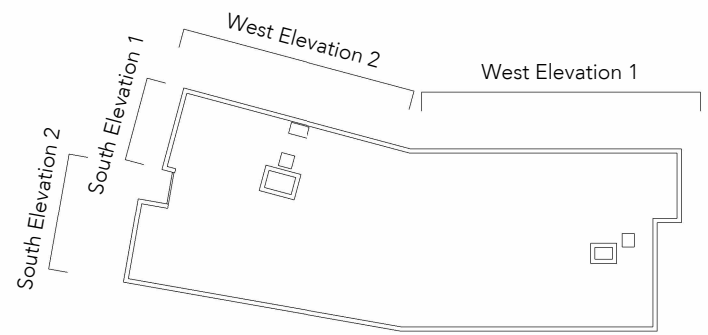


- 30min cavity barrier around openings (Siderise, or similar equivalent)
- 60min horizontal cavity barrier (Rockwool SP Firestop or similar equivalent)
- 60min vertical cavity barrier (Rockwool SP Firestop or similar equivalent)




South Elevation 1 - General Arrangement

1 : 100

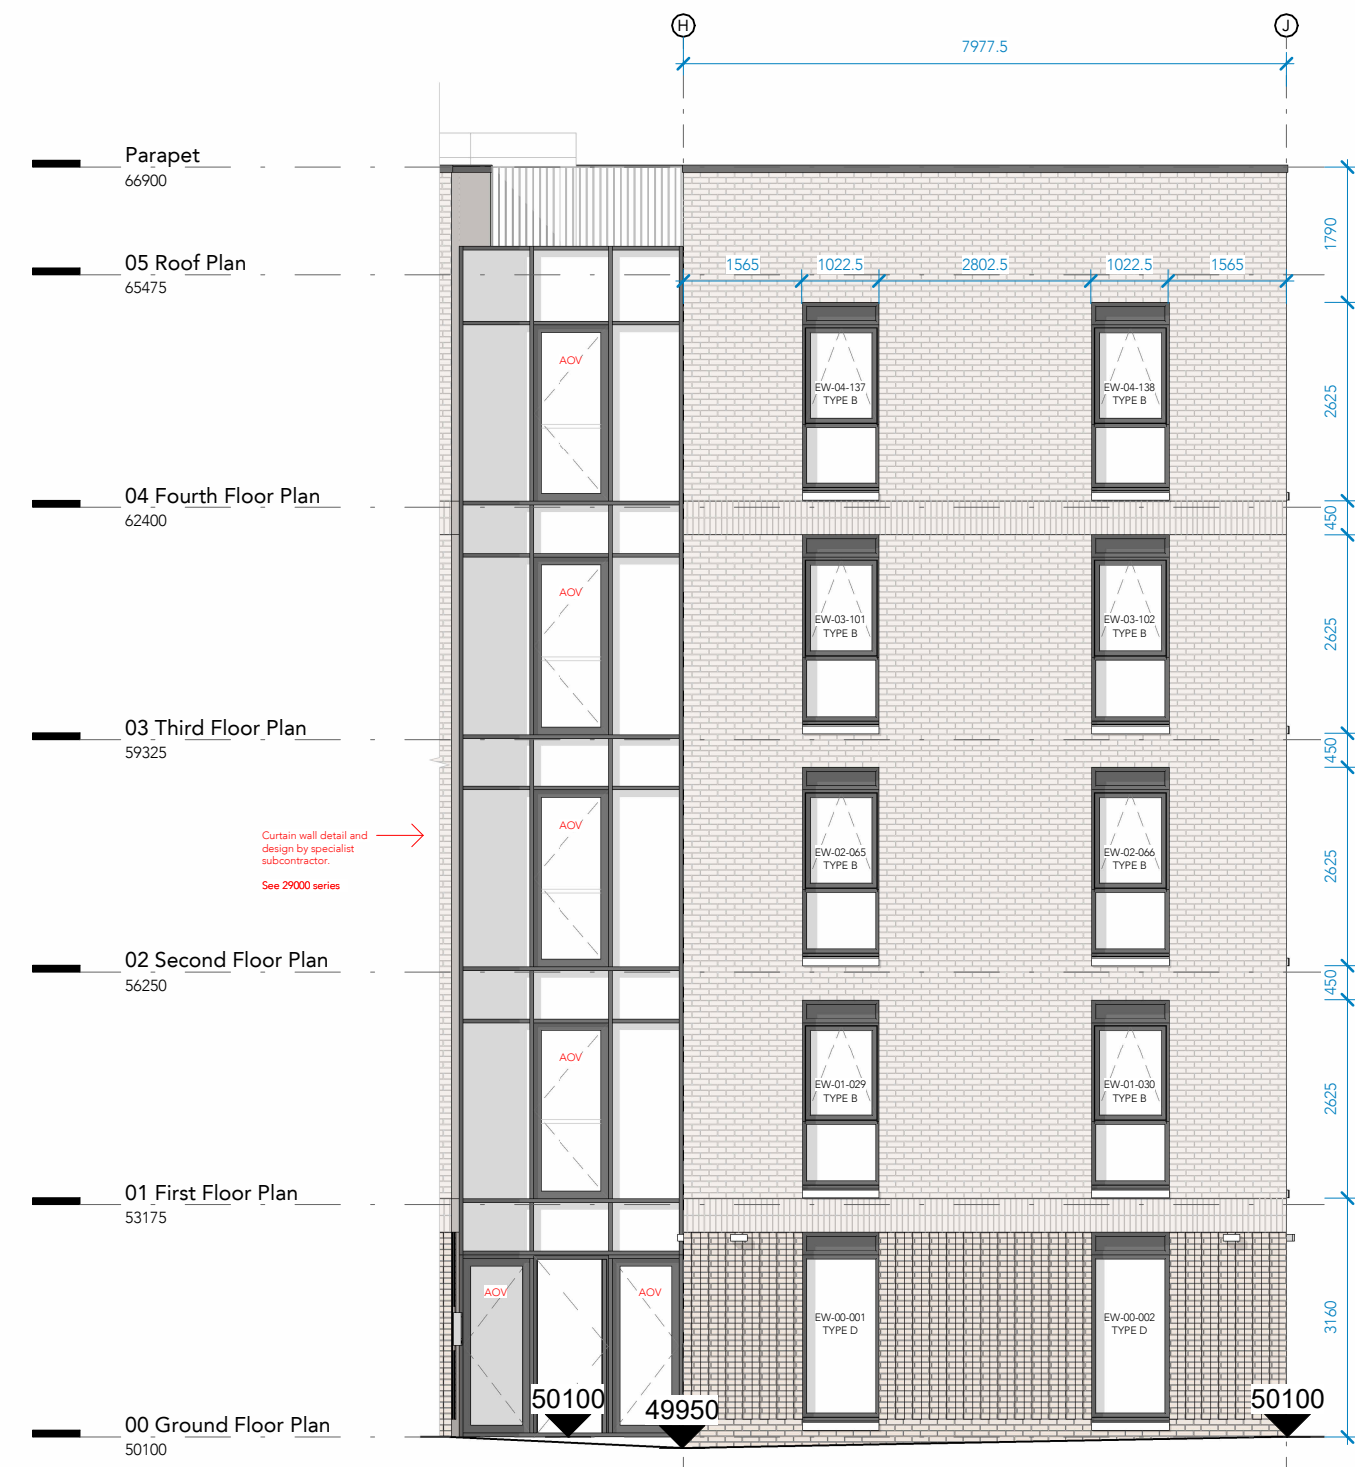


South Elevation 2 - General Arrangement

1 : 100

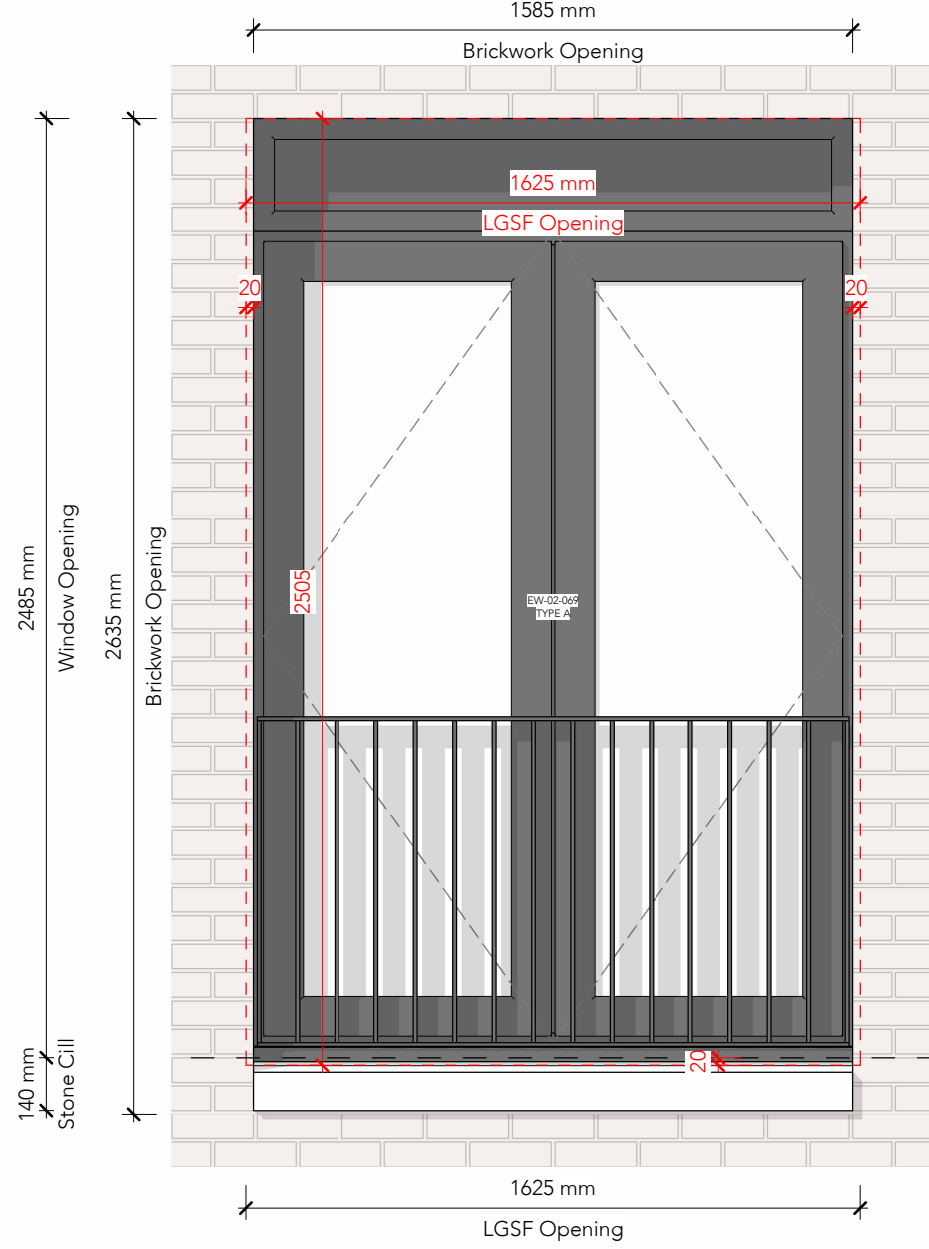


Window Type A - Openings

1 : 20

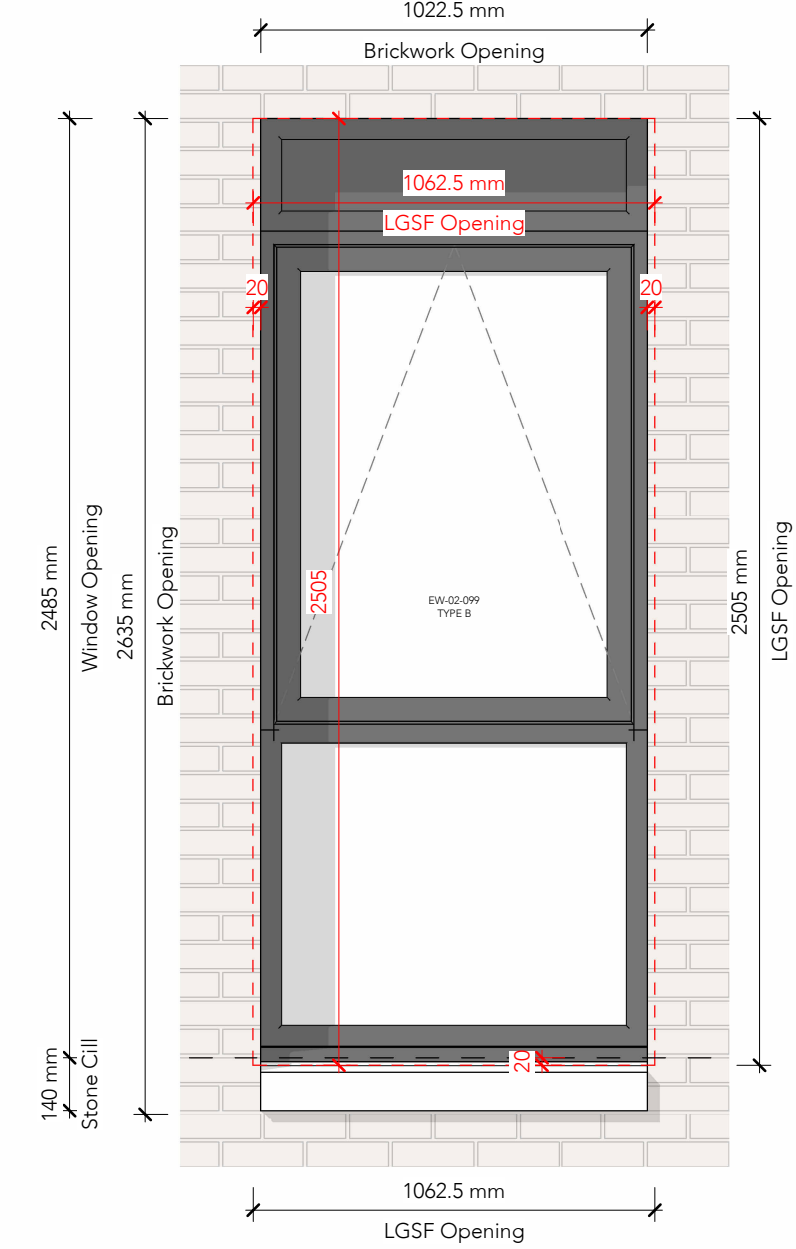

Window Type B/C/D - Openings

1 : 20

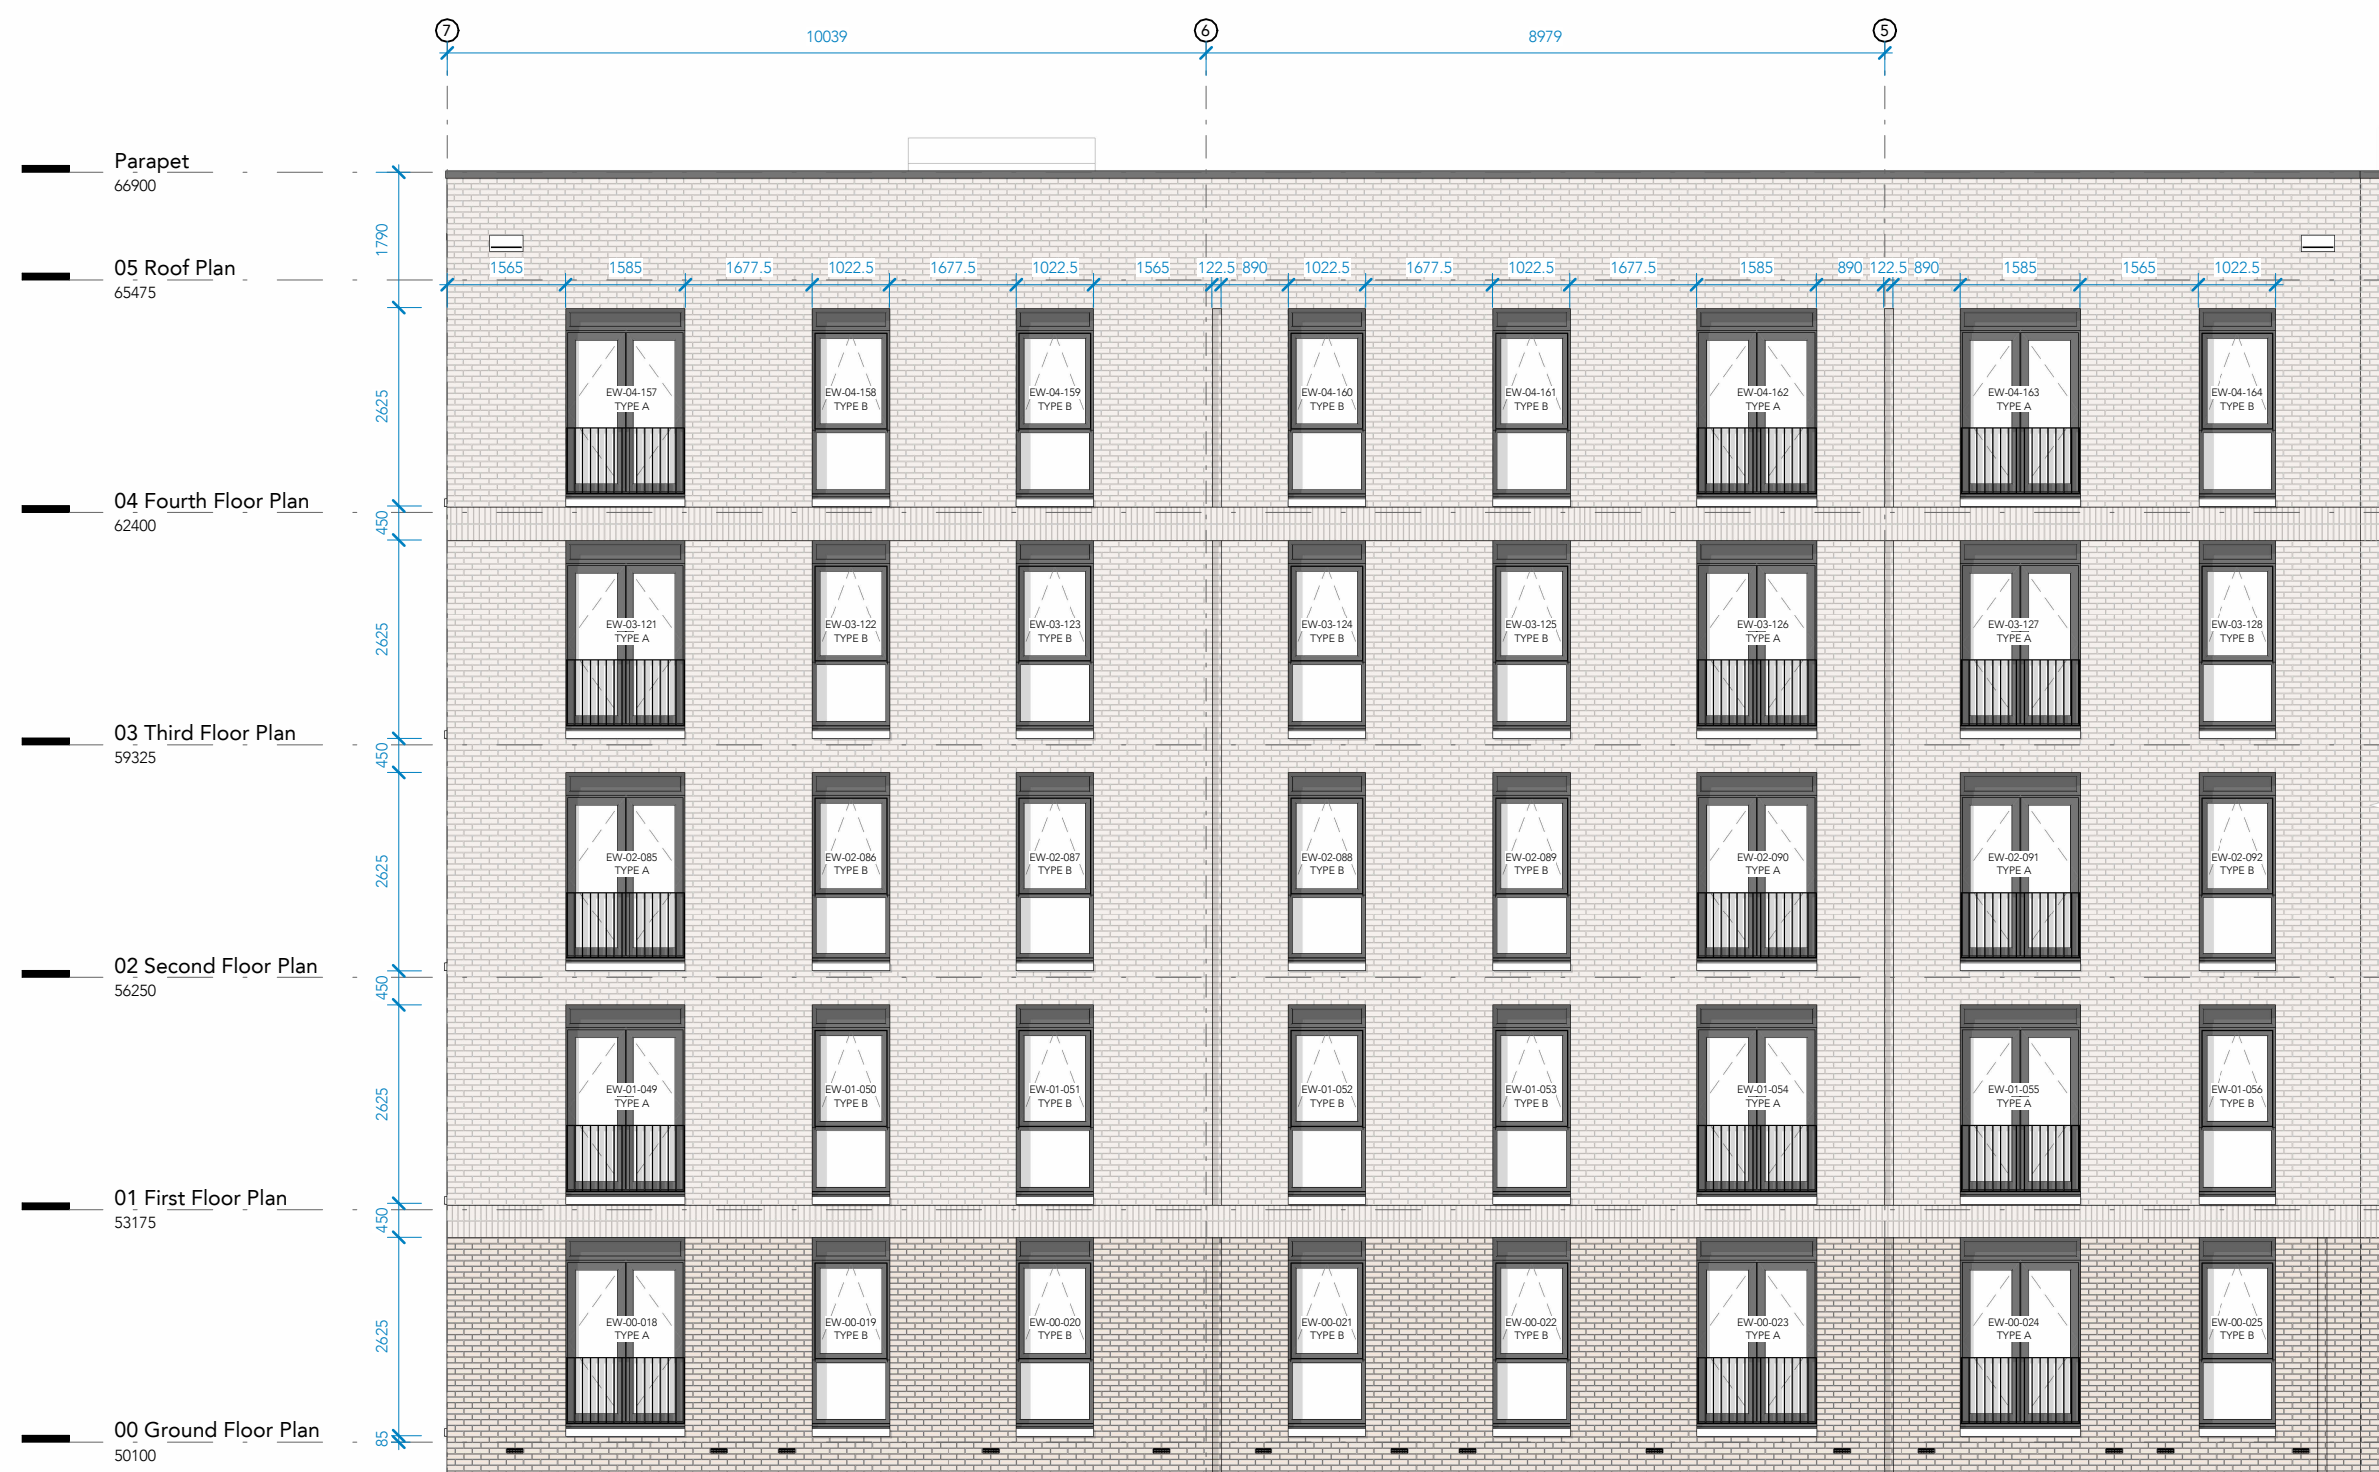

West Elevation 1 - General Arrangement

1 : 100



West Elevation 2 - General Arrangement

1 : 100

C8	19.11.25	PB	Revised lighting scheme
C7	14.10.25	PB	External lighting indicated
C6	01.11.24	JC	Minor updates to elevations inc. bin store door, curtain wall, additional RWP and roof guarding
C5	12.07.24	PB/JC	Drawings updated to suit contractors comments
C4	28.05.24	PB	Updated levels
C3	17.05.24	PB/JC	Apartment - Stage 4 Issue
C2	05.04.24	PB	General updates to Elevations
C1	08.03.24	PB	Issued for LGSF coordination

Rev Date **Intis** **Details**
© The moral rights of the author are hereby asserted.
This drawing and design is the sole property of Buttress Ltd and must not be reproduced without permission.
Buttress Ltd is Registered in England and Wales: 3363973

greatplaces
HOUSING GROUP

Buttress

Manchester **Leeds**
41 Bengal Street
Manchester
M4 6AF
0161 236 3303
www.buttress.net
Clockwise, Yorkshire House
Greek Street, Leeds
LS1 5SH
0113 539 7965



Project Title Downley Drive
Client Great Places
Location Ancoats - Manchester

Drawing ref Apartment - GA South and West Elevations

Date 14/10/2025 **Scale** As indicated
Checker BT **Size** A1
Job No: 8801 **Status** S2

Project	Origin	Volume	Level	Type	Role	Number	Rev
8801-BUT-XX-XX-DR-A-05511-C8							