
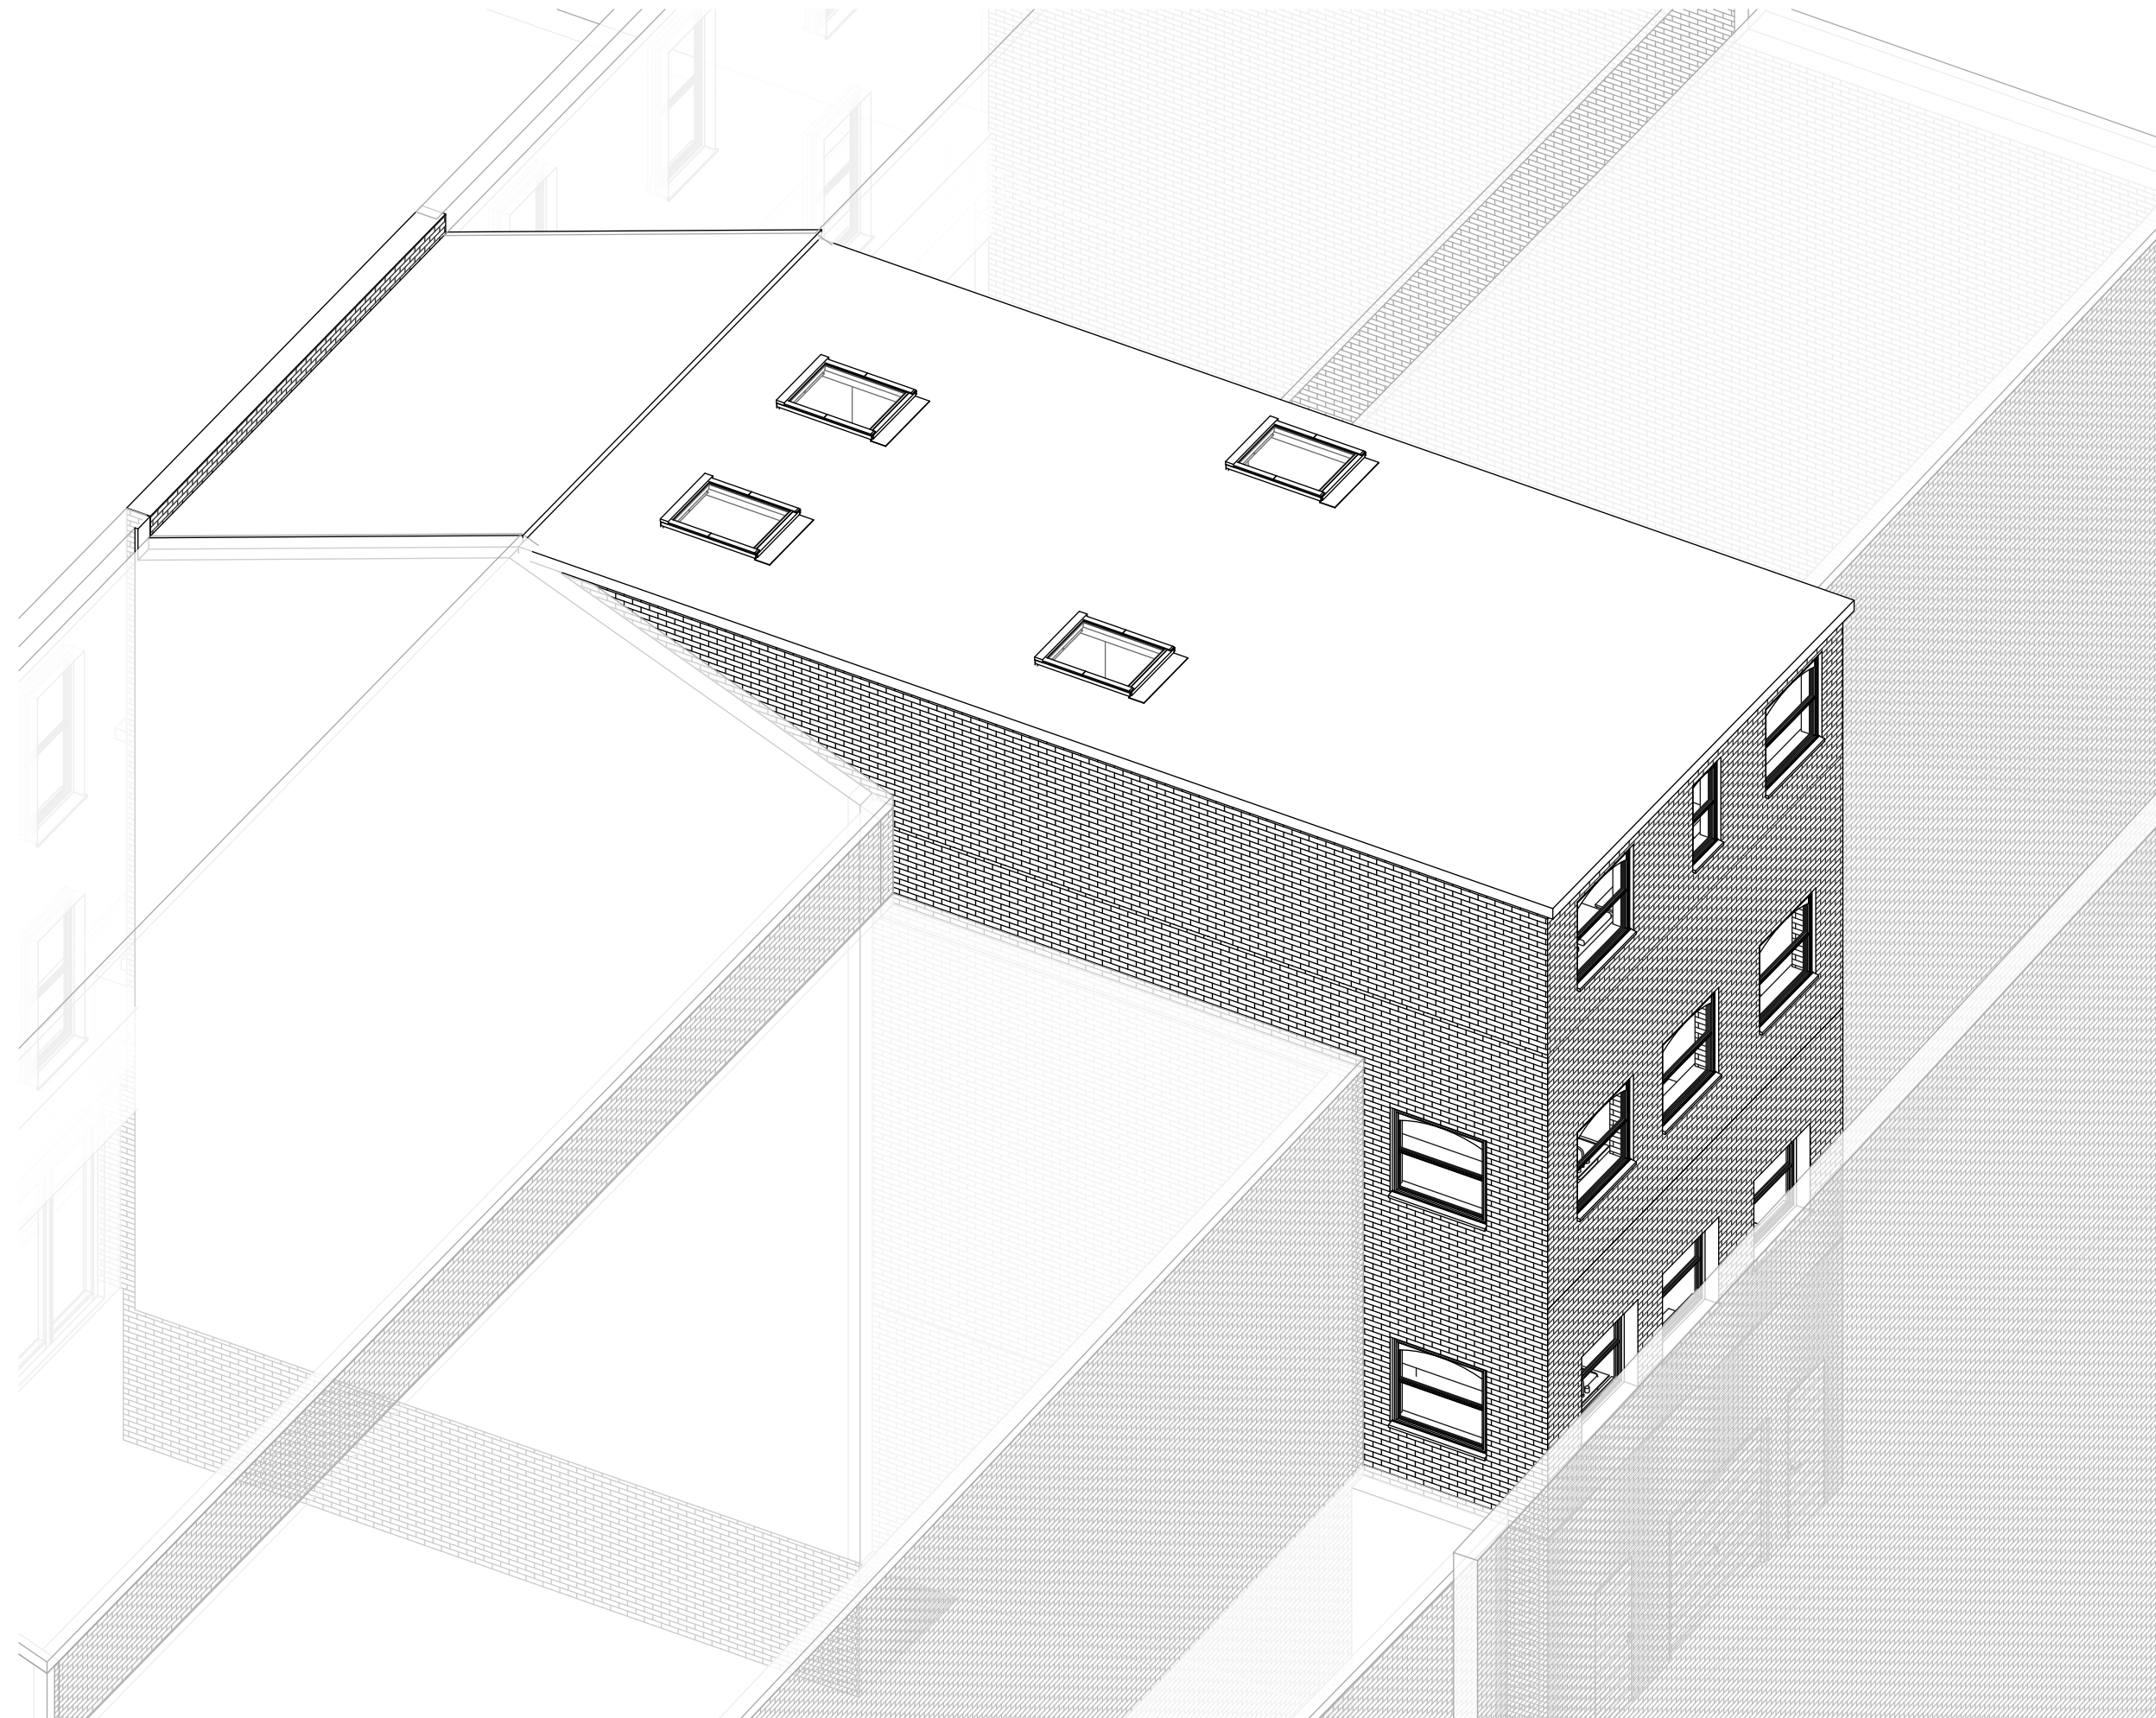


[illegible]

Project
7 Bury New Road
M8 8FW

Proposed External Views

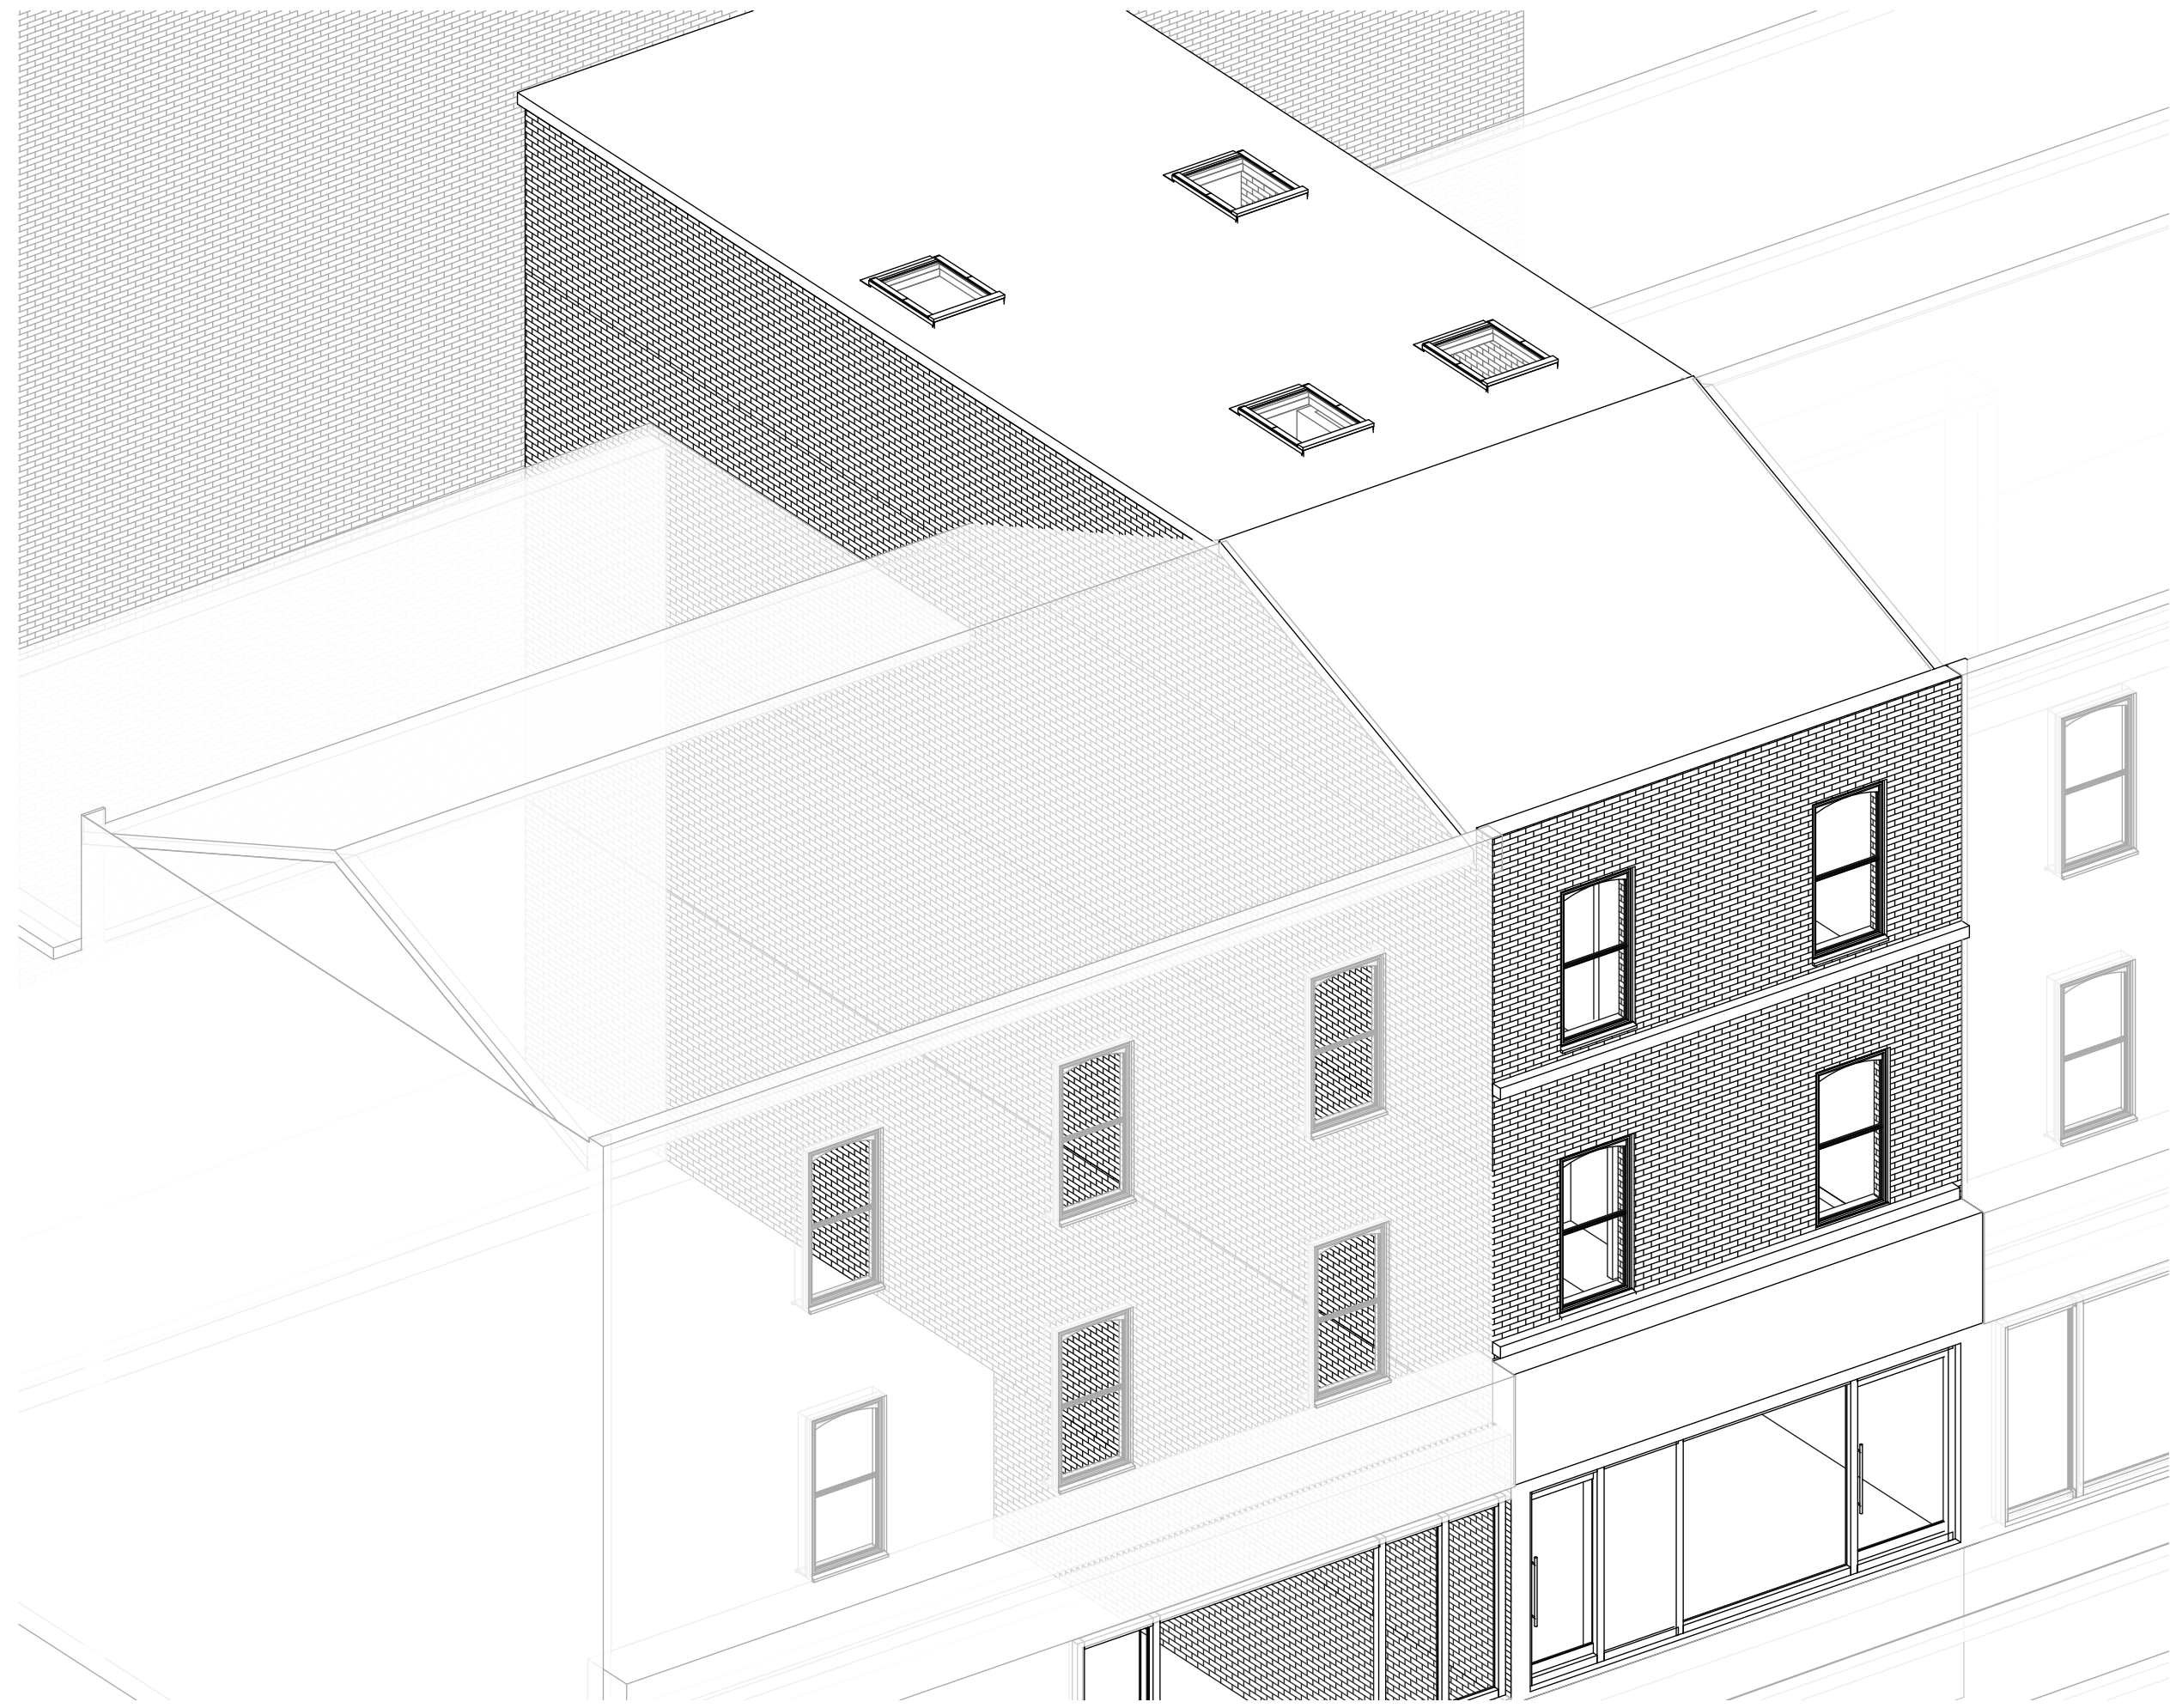

Tel: