
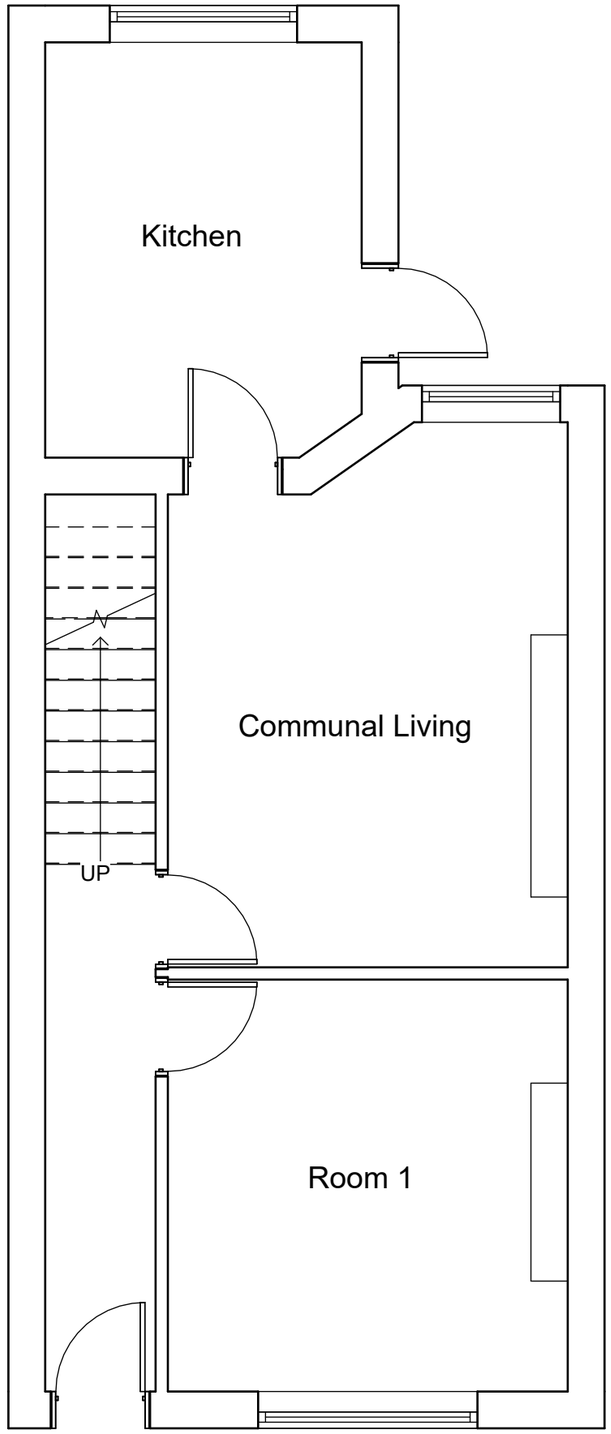


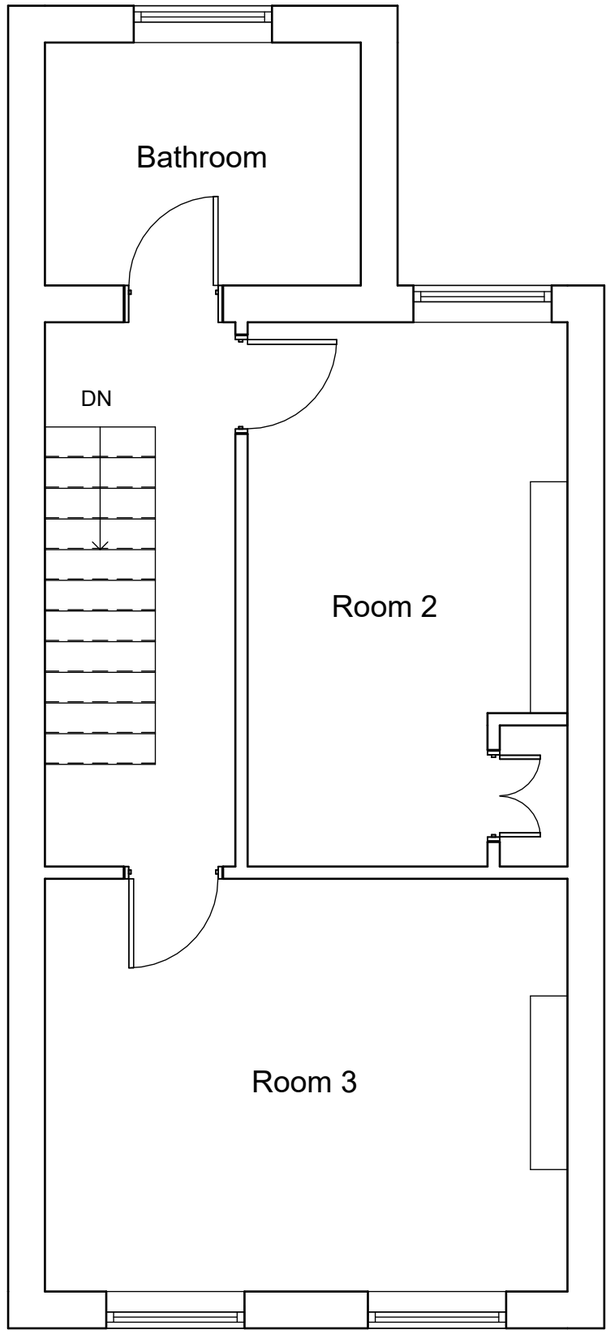

1 Ground Floor
1 : 50

2 First Floor
1 : 50

Arch Planning & Design
Shape Your Space.

T / 07523 903 906 E / info@arcdesignltd.co.uk
W / www.archdesignltd.co.uk

All dimensions to be checked on site. Do not scale from this drawing. Contractor to familiarize themselves with existing site conditions prior to commencing work. This drawing is to be read in conjunction with specifications & consultants drawings. Dimensions to be field verified prior to work commencing, any discrepancies are to be reported to the drawing author. All work is to be carried out in accordance with applicable codes and UK Building Standards.

Rev	Description	Date

Client
Mr Reza Rizvi
Pentapura Properties

Address
67 Viscount Street
Manchester
M14 5UJ

Title
Floor Plans - Existing

Dwg Ref.	AR-103		
Scale	VAR@A3	Date	19/08/25