
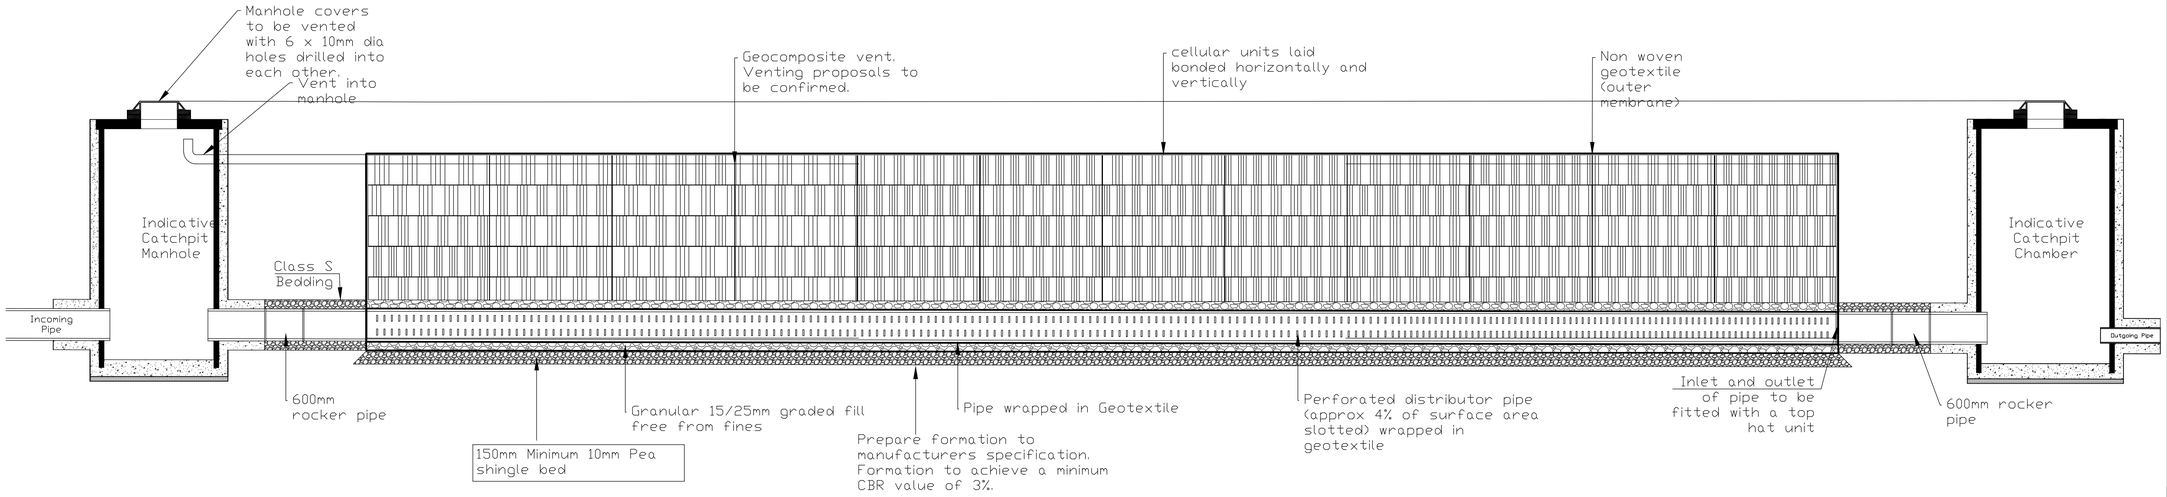


Typical Cellular Attenuation Long Section

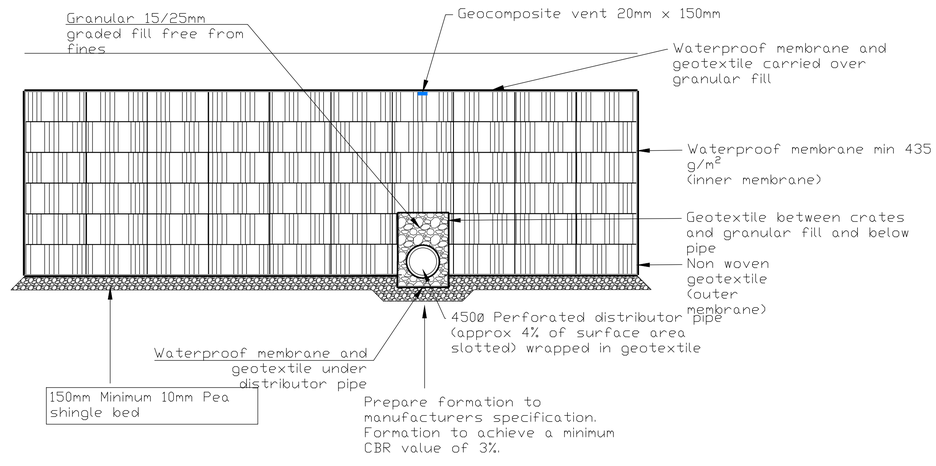

Typical Cellular Attenuation Cross Section

RESIDUAL RISKS

REV	DESCRIPTION	DRAWN	APPROVED	DATE

STATUS

PLANNING

FLOOD FLOW LTD
CONSULTING CIVIL AND STRUCTURAL ENGINEERS
TEL: 07940523819
WEBSITE: www.floodflow.co.uk
EMAIL: mail@floodflow.co.uk

Client

Project

Proposed Development at
Langdale Mews, Langdale Avenue
Levenshulme, M19 3NT

Title

Typical Attenuation Drainage Details

Drawn	AJ	Checked	JJ
Date	14/11/25	Date	14/11/25
Scale	1:20	A1	

Drawing number 25255-003 -