

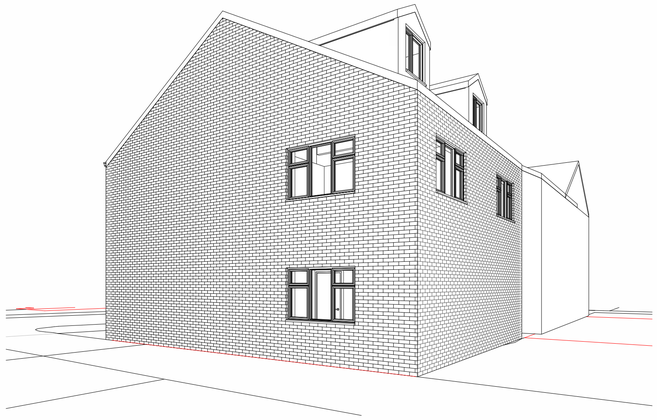



2 3D View 2

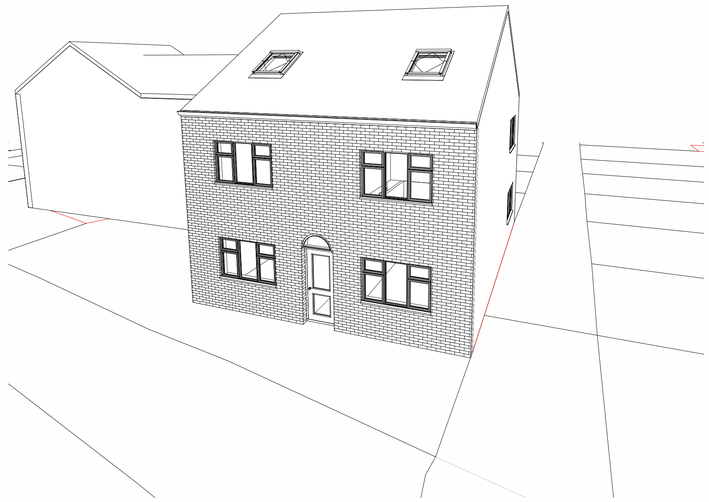


1 3D View 1

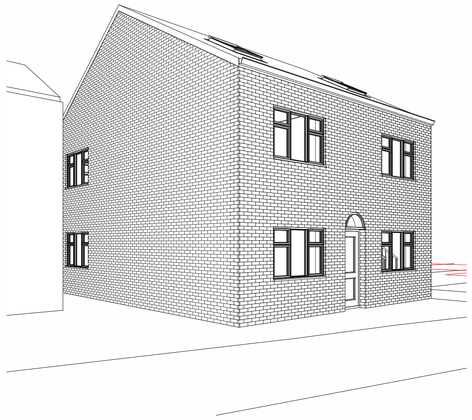

3 3D View 3

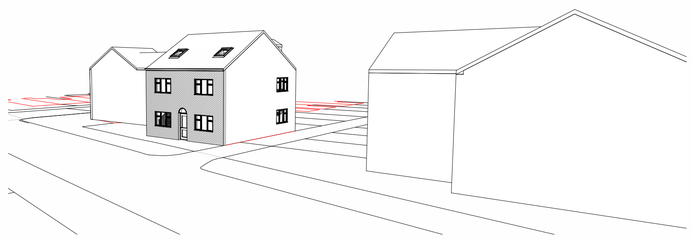

4 3D View 4

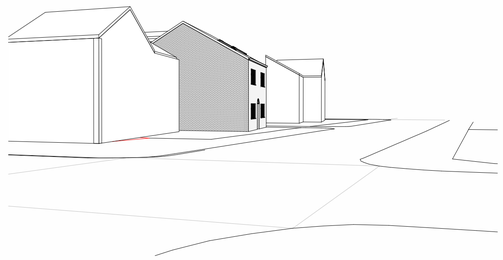

5 3D View 5

DESIGN

www.dsdesignltd.co.uk

No.	Description	Date
	Pre-Application	27/10/25

Project:

Proposed Apartments @
127 Oswald Road, M21 9GE

Site Address:

127 Oswald Road, M21 9GE

Project number 25/DSPRE/01159

Date 27/10/25

Drawn by DS

Checked by DS

Client:
Mr. Mohammed Yusuf

Scale 1:50 1:75 1:100 @ A1