



BAFFLE SECTIONAL / ELEVATION (1)
1:20

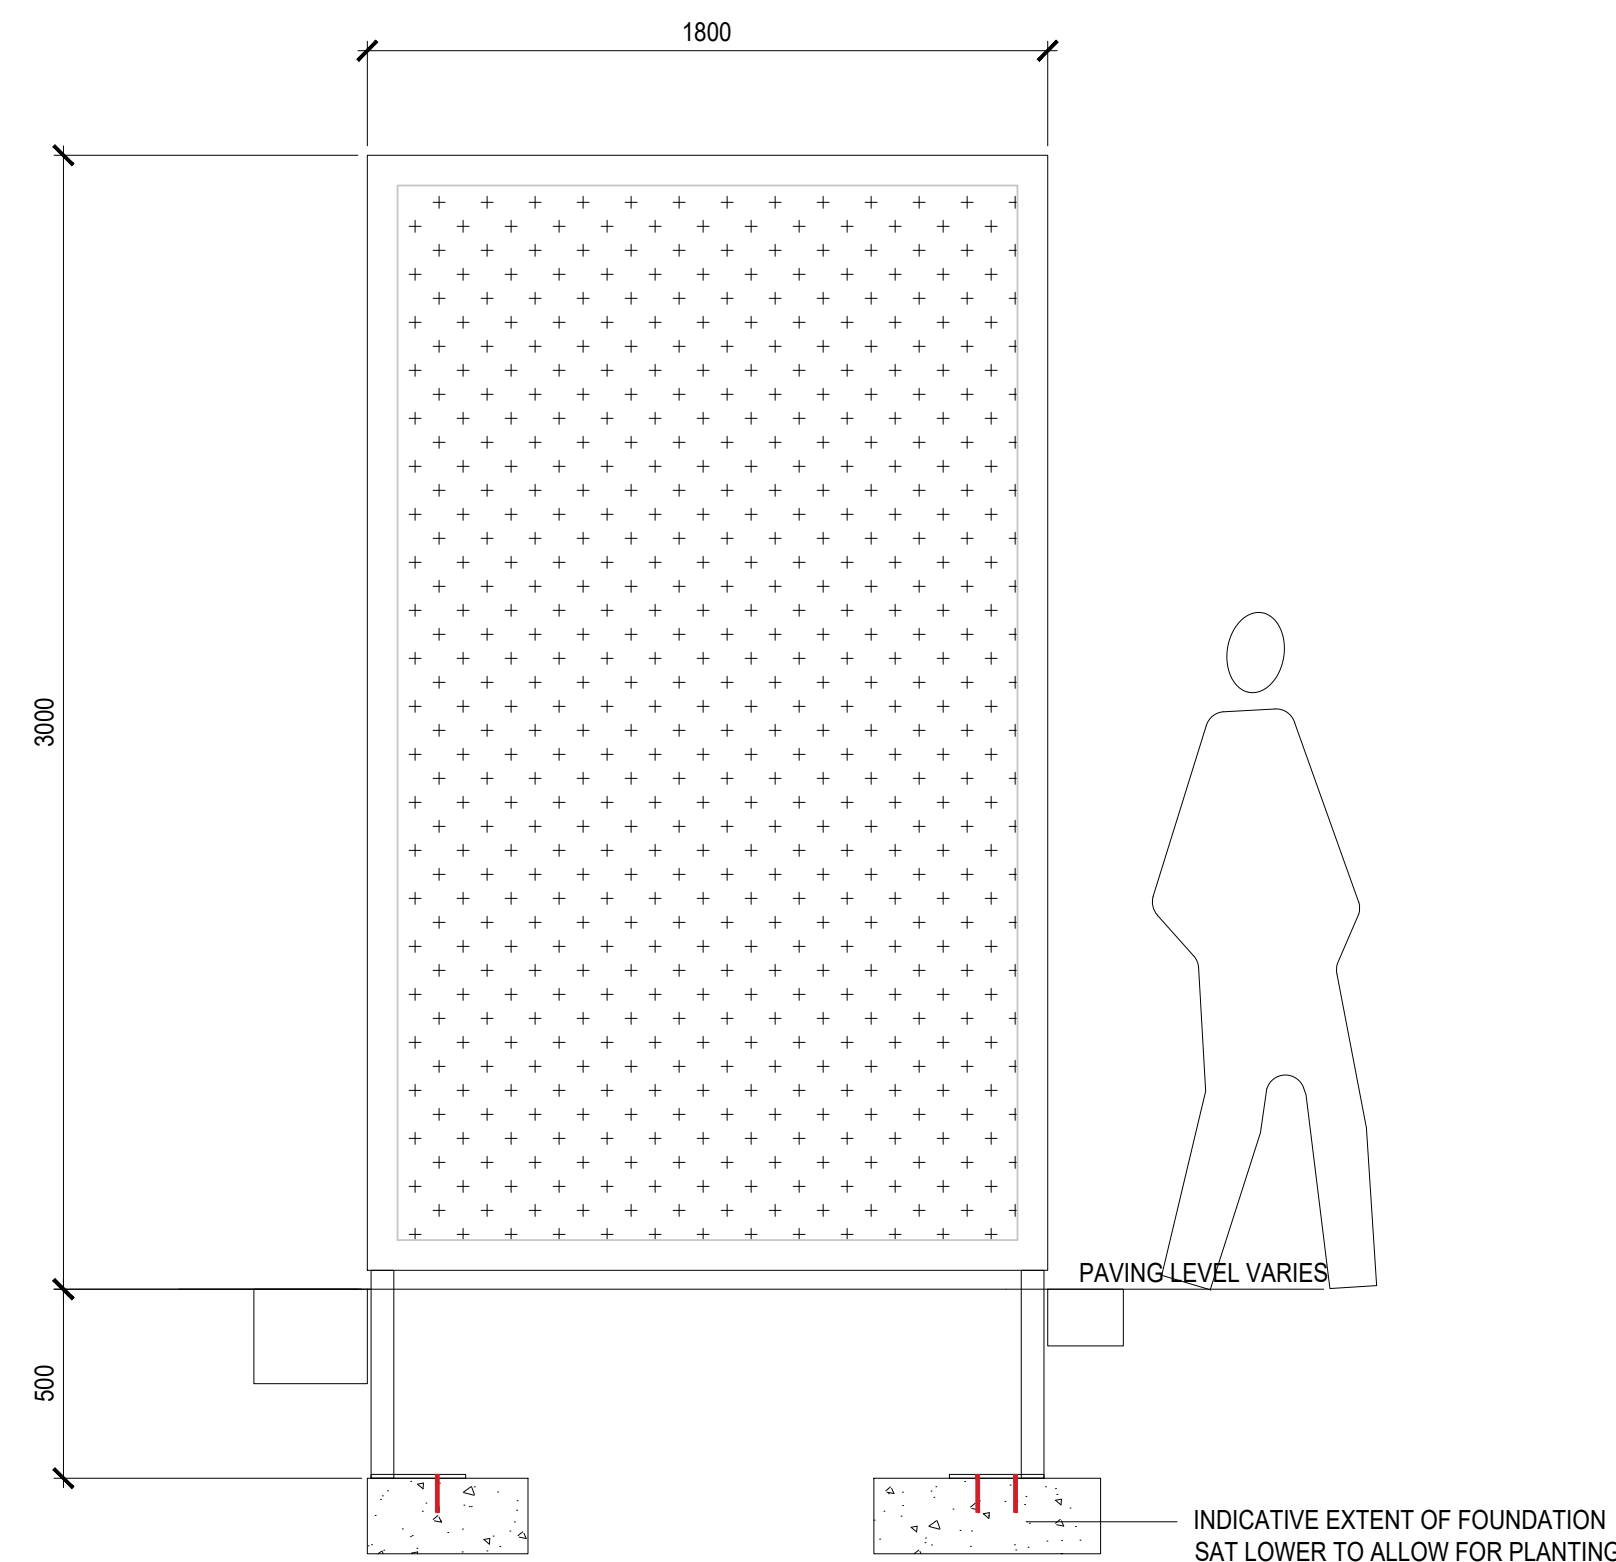


BAFFLE FRAME

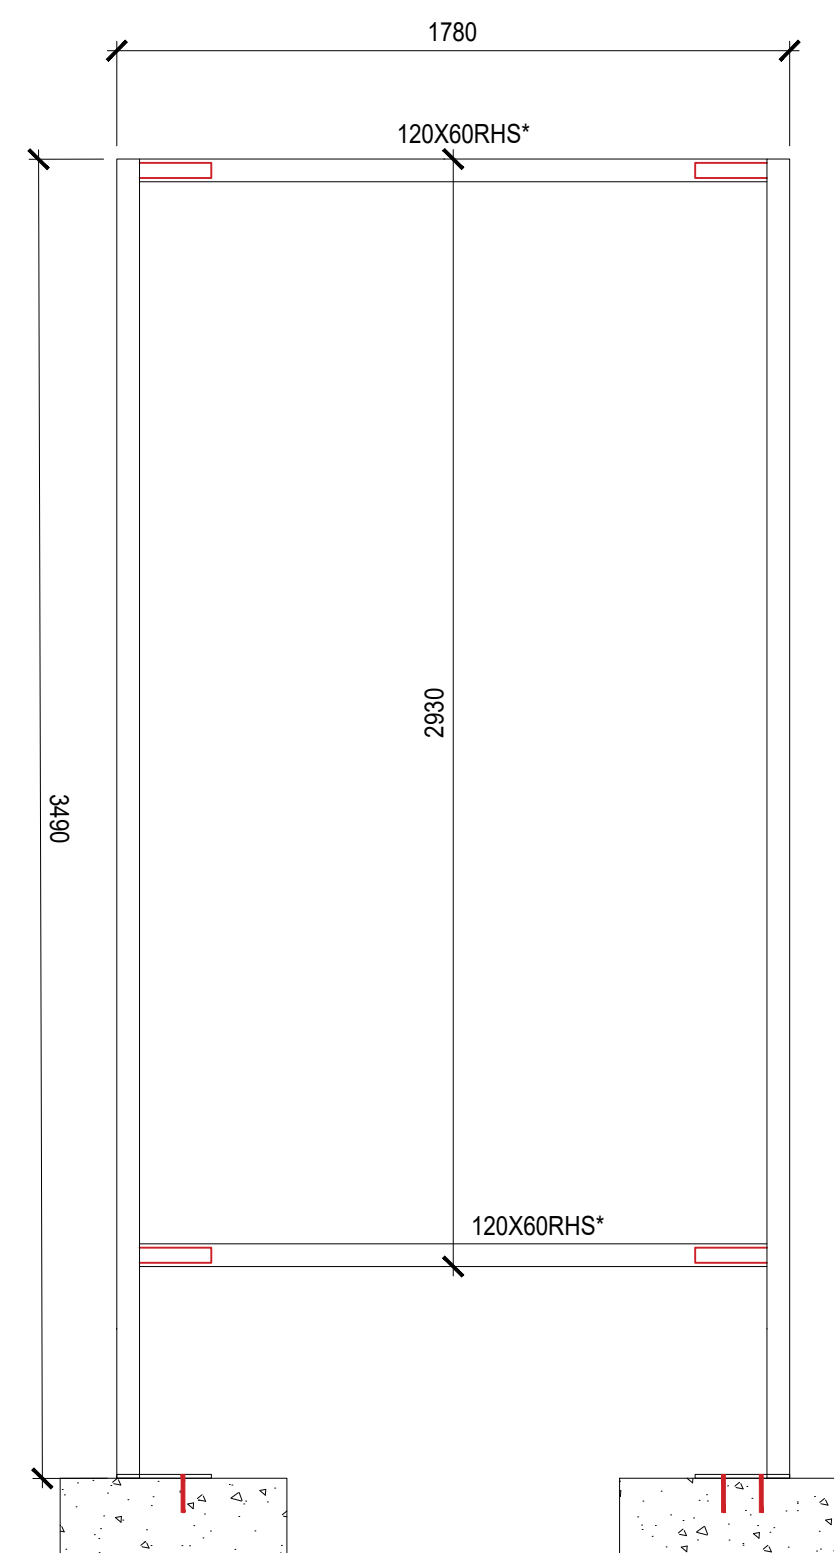


BAFFLE PLAN
1:20


BAFFLE FRONT / BACK SHEET
1:20

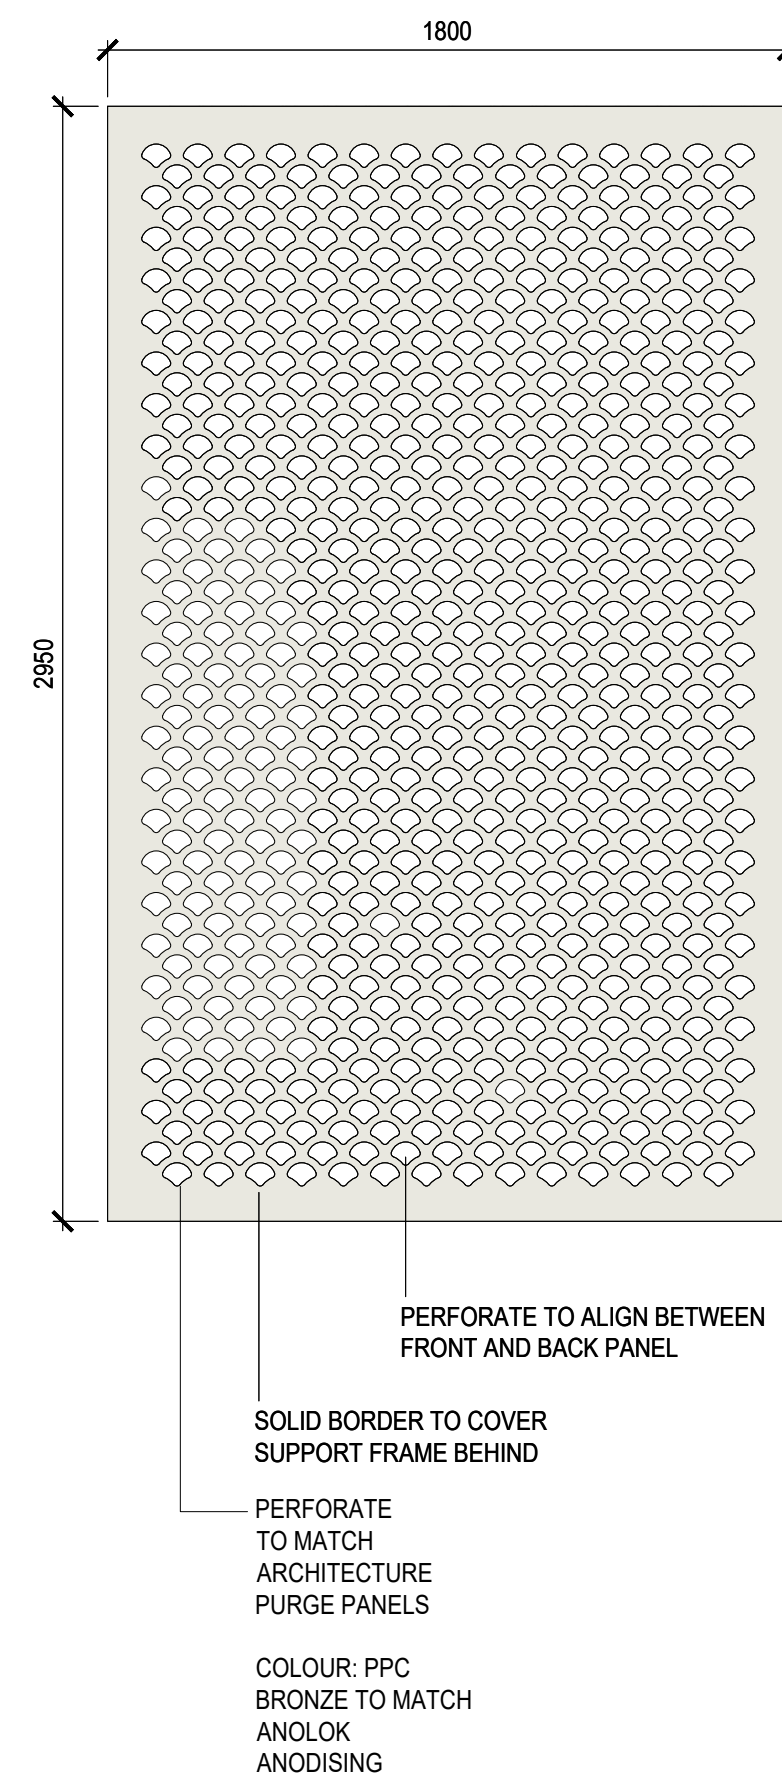


BAFFLE SIDE SHEETS
1:20

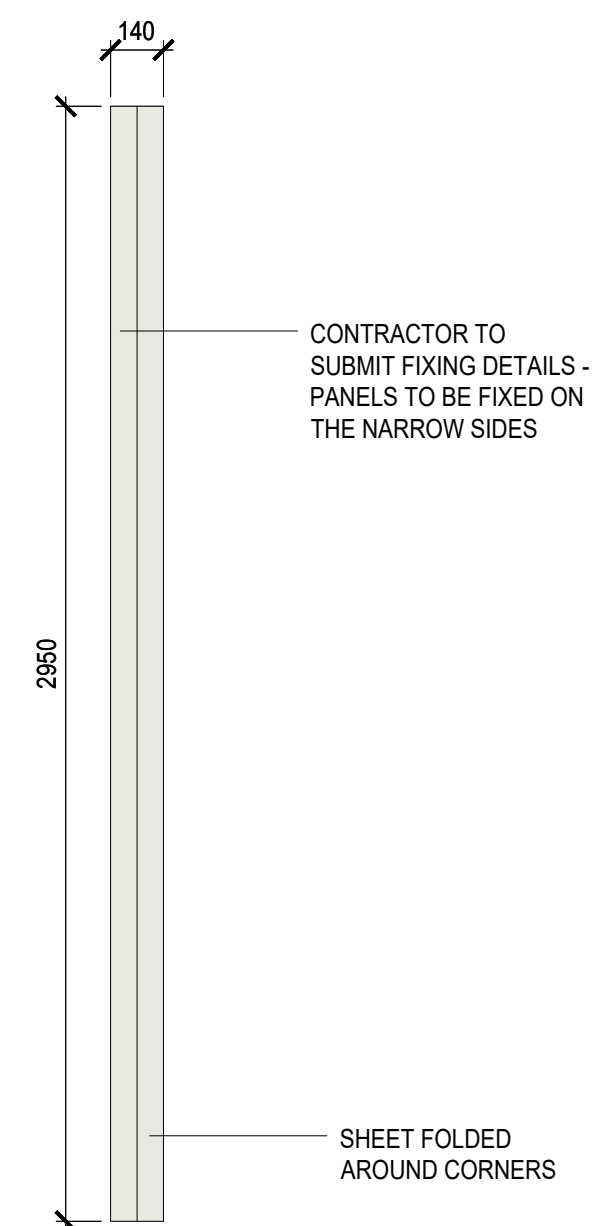


LOCATION PLAN
(NTS)

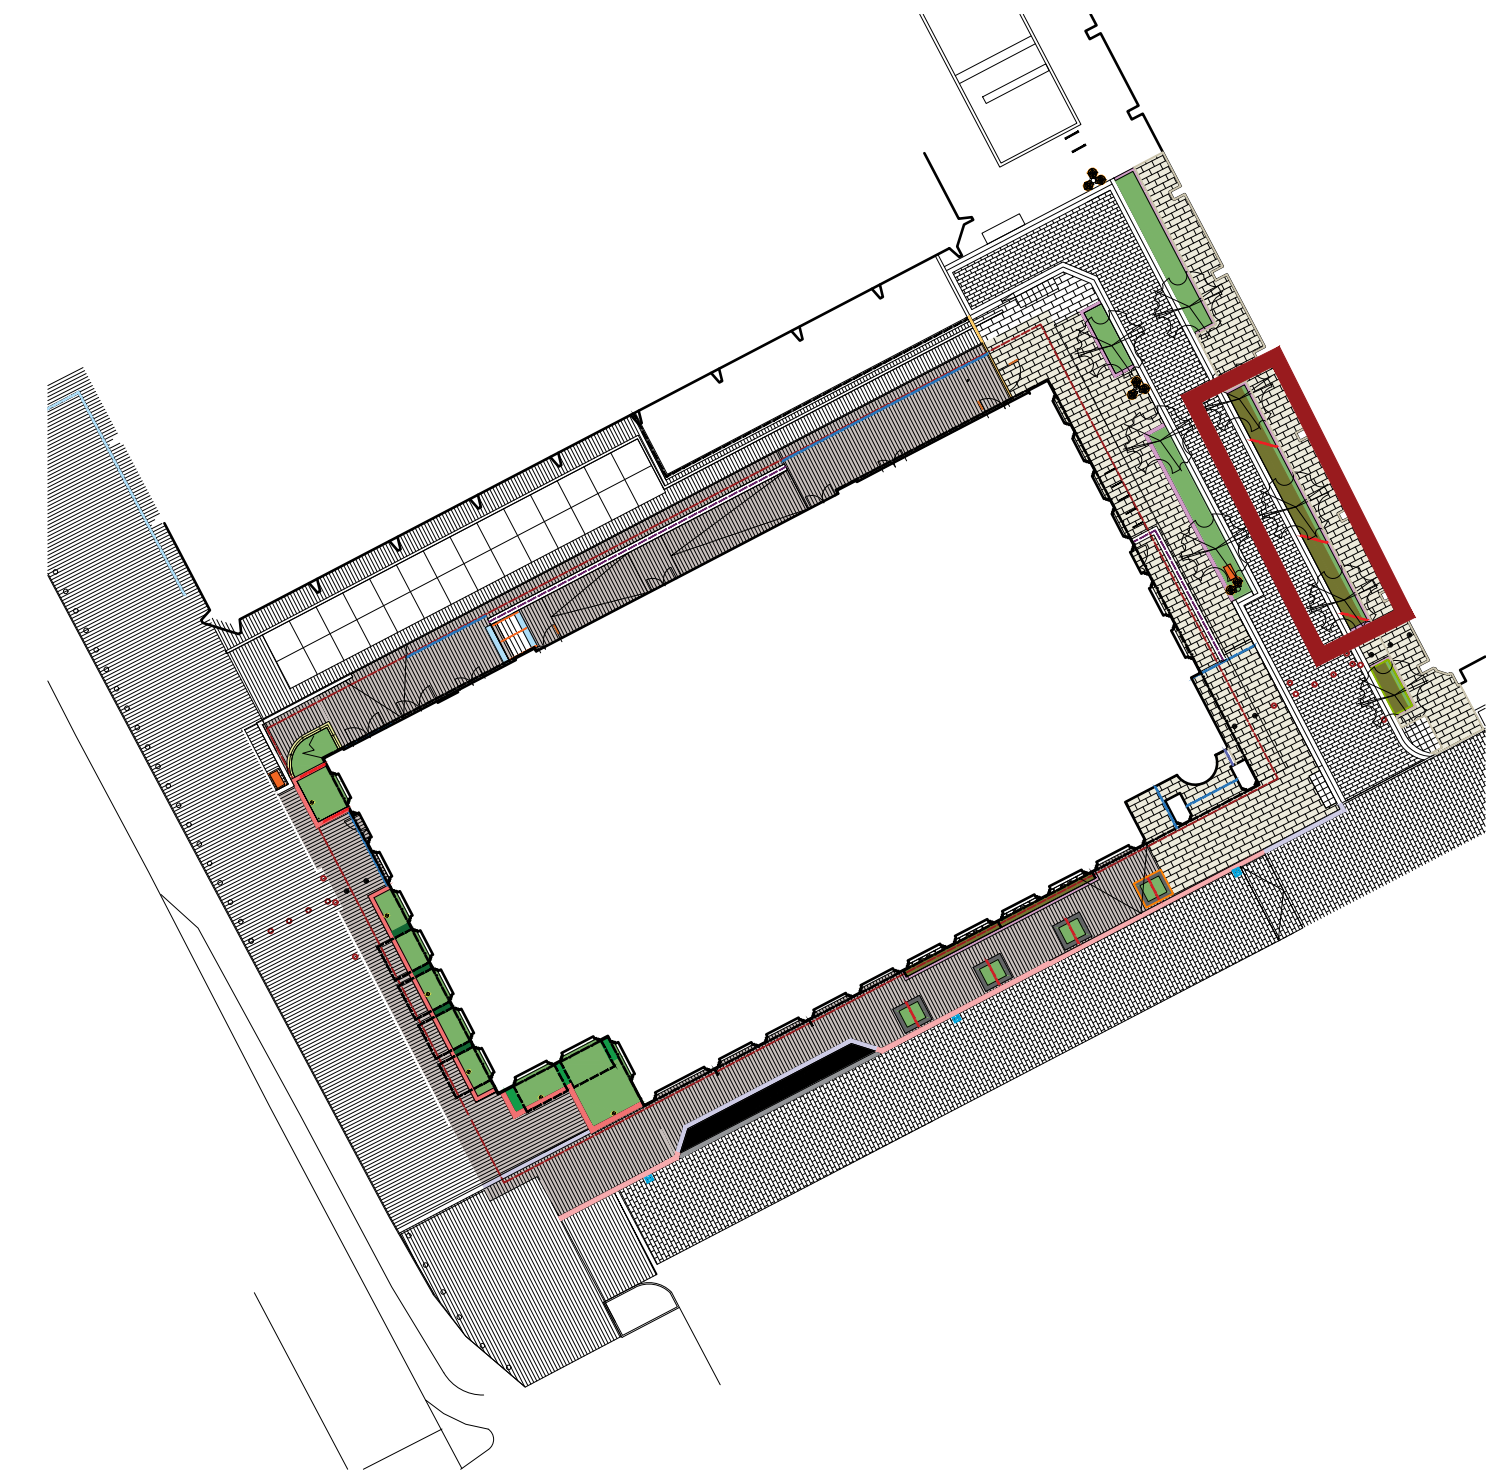


PERFORATE PATTERN
1:10

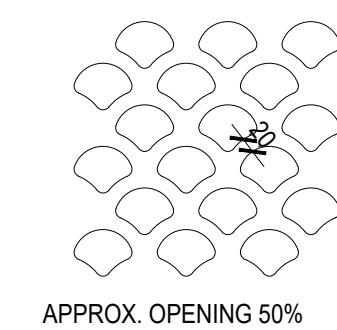

PERFORATE PATTERN
1:5

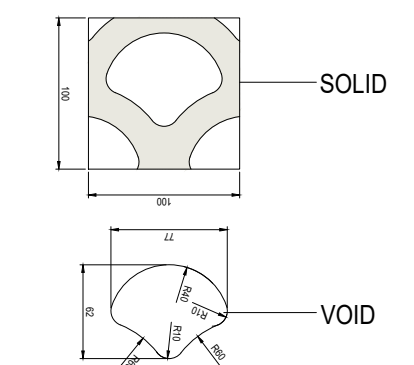

BAFFLE PLAN / BASE PLATE
1:20

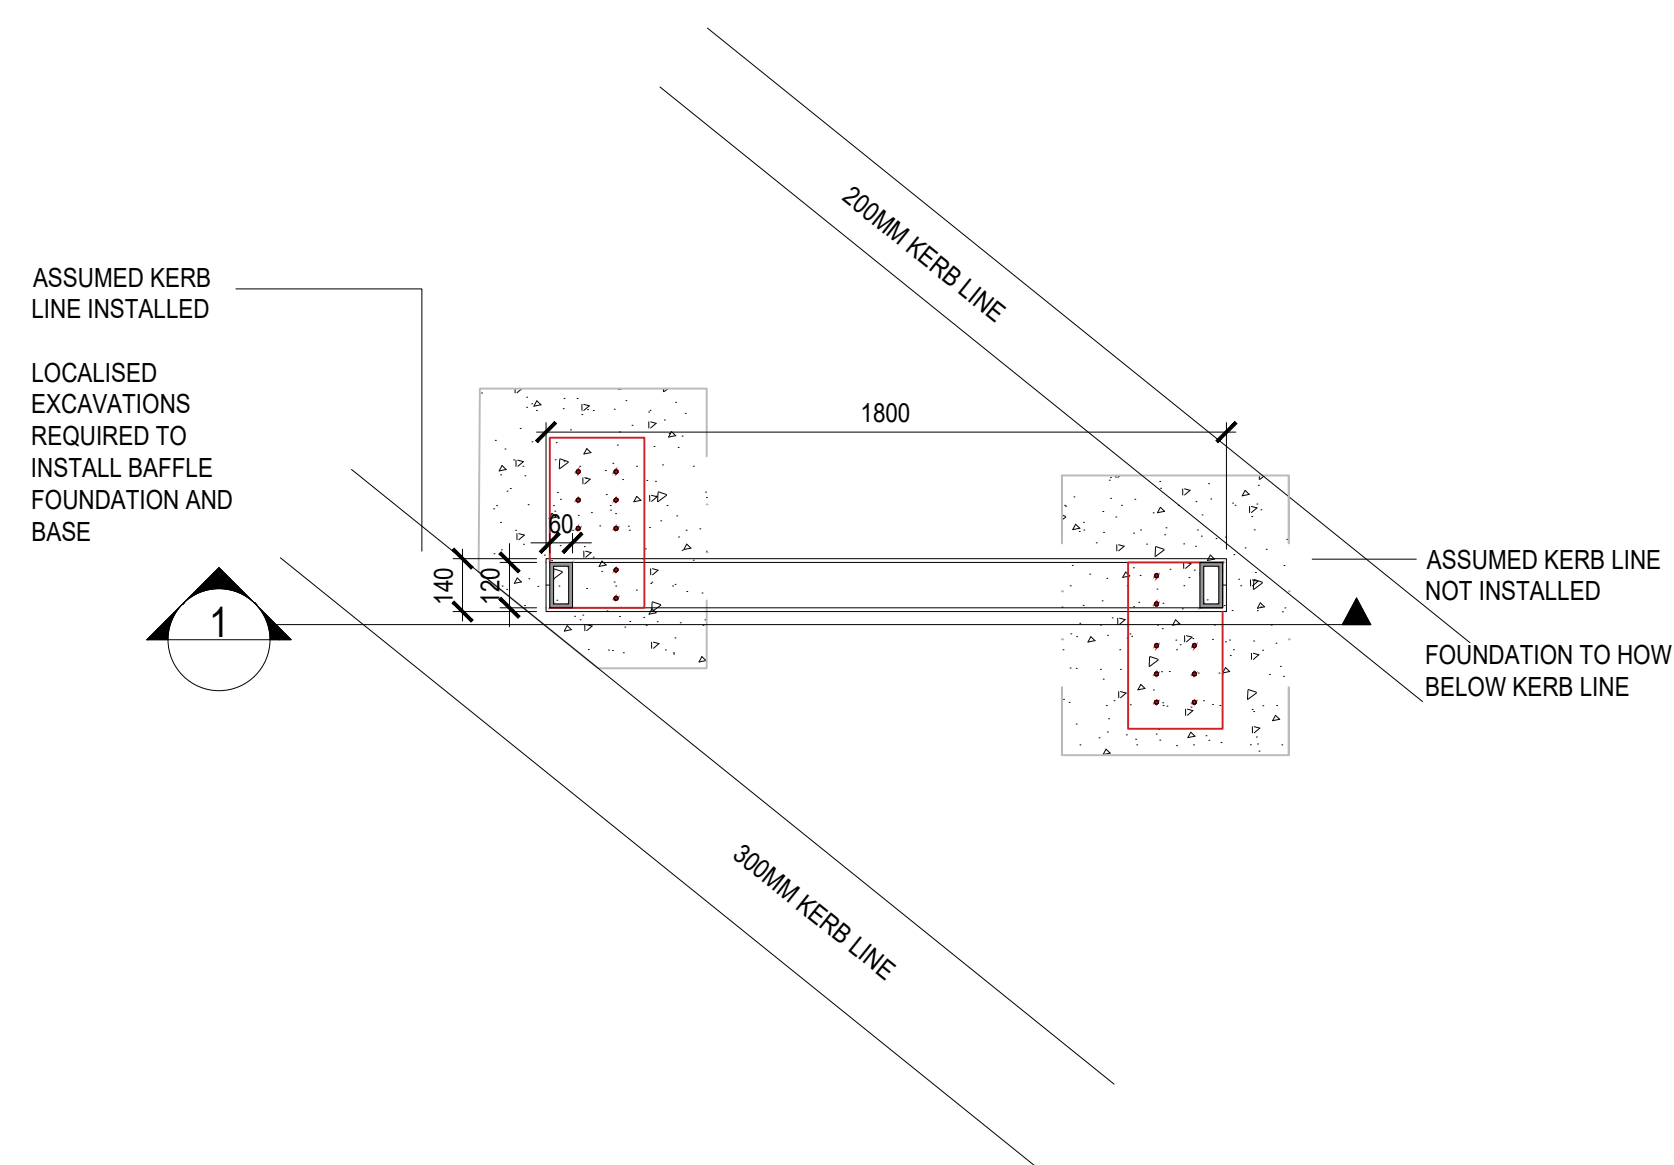

S Q U A R E Y A R D

Landscape Architecture - Urban Design - Masterplanning

Email - studio@yd2.co.uk
Web - www.squareyard.info
Tel - 0161 943 6053

Address:
SQR YRD LTD.
Hardman Business Centre,
New Hall Hey Road, Rossendale

GENERAL NOTES:

1. DIMENSIONS GOVERN
2. ALL DIMENSIONS ARE IN MILLIMETERS UNLESS NOTED OTHERWISE ON THE DRAWINGS
3. ALL DIMENSIONS SHALL BE VERIFIED ON SITE PRIOR TO ANY CONSTRUCTION
4. SQUAREYARD SHALL BE NOTIFIED OF ANY DISCREPANCIES

DRAWING NOTES:

P1	FIRST ISSUE	KH	KH	14/11/25
REV	DESCRIPTION	DRAWN	CHECKED	DATE

PROJECT TITLE

PLOT 9B

	DRAWING TITLE
--	---------------

PUBLIC REALM
BAFFLE TYPE 4B

PROJECT NUMBER

	DRAWING No.
--	-------------

VS9B-SQY-G710-DE-XX-0016

SCALE @ A1

VARIES

DATE
NOV 25

REVISION