
Location Plan

Site Address: **69, Roundwood Road, Manchester, M22 4SQ**

PlanningPortal

Date Produced: **27-Nov-2025**

Scale: **1:1250 @A4**

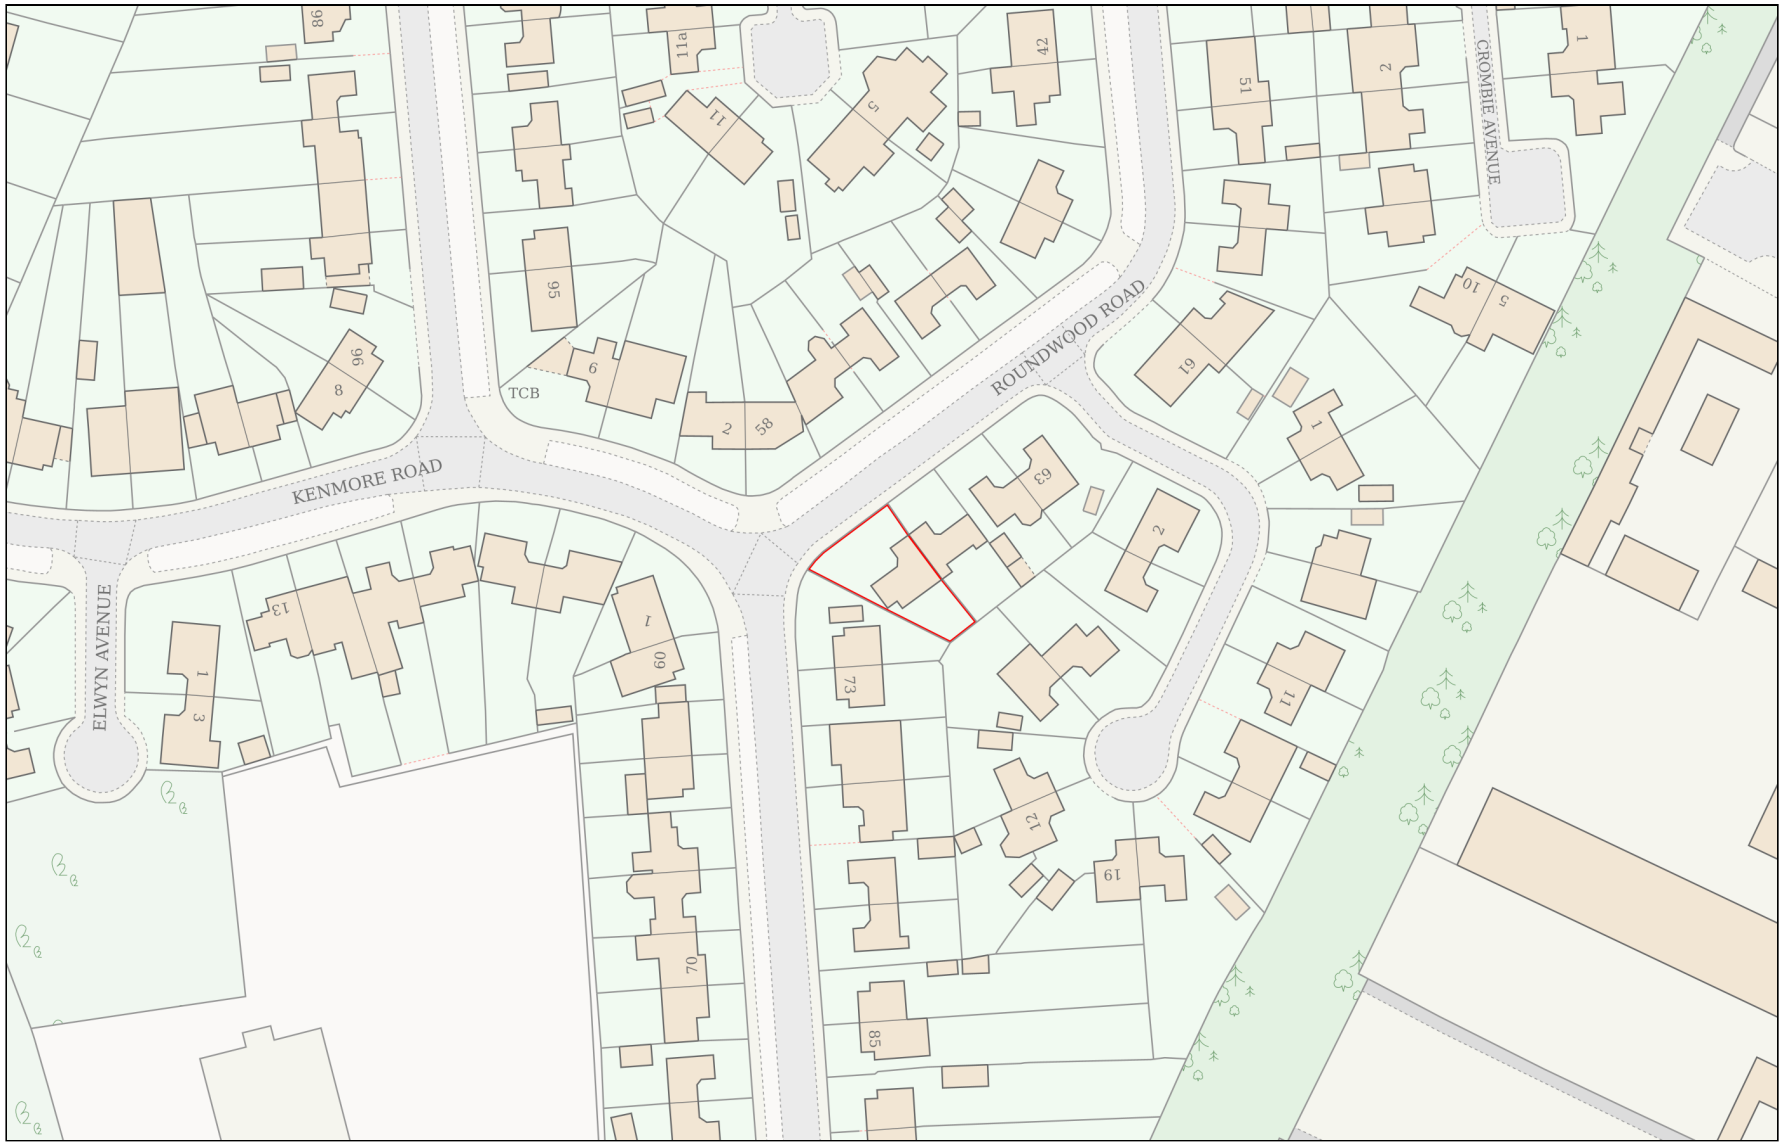

Planning Portal Reference: **PP-14523189v1**

Powered By TerraQuest

© Crown copyright and database rights 2025 OS 100042766