




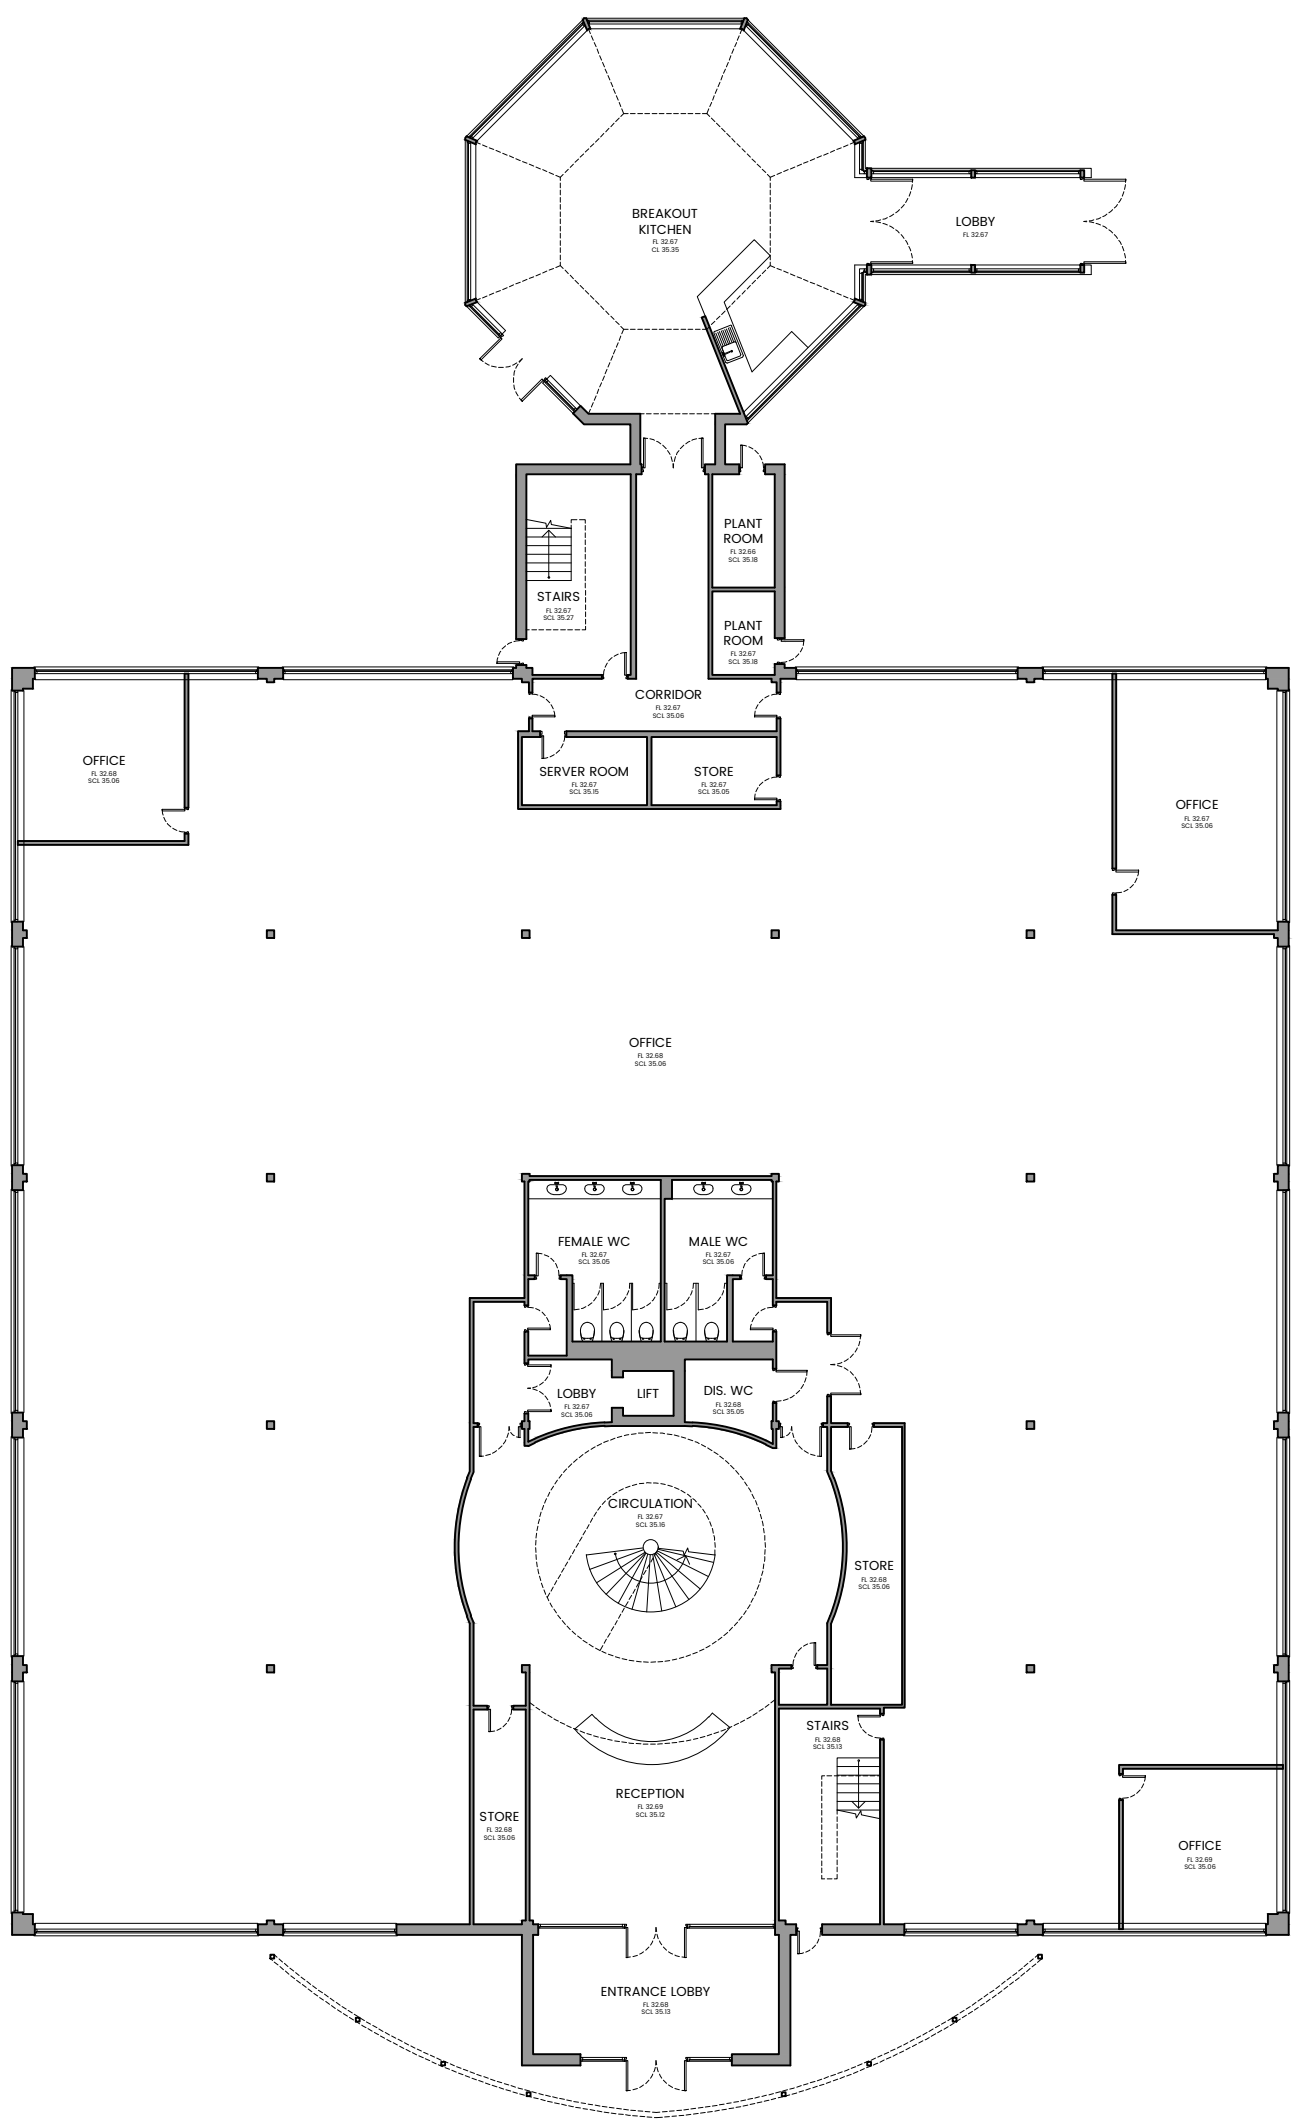


GROUND FLOOR

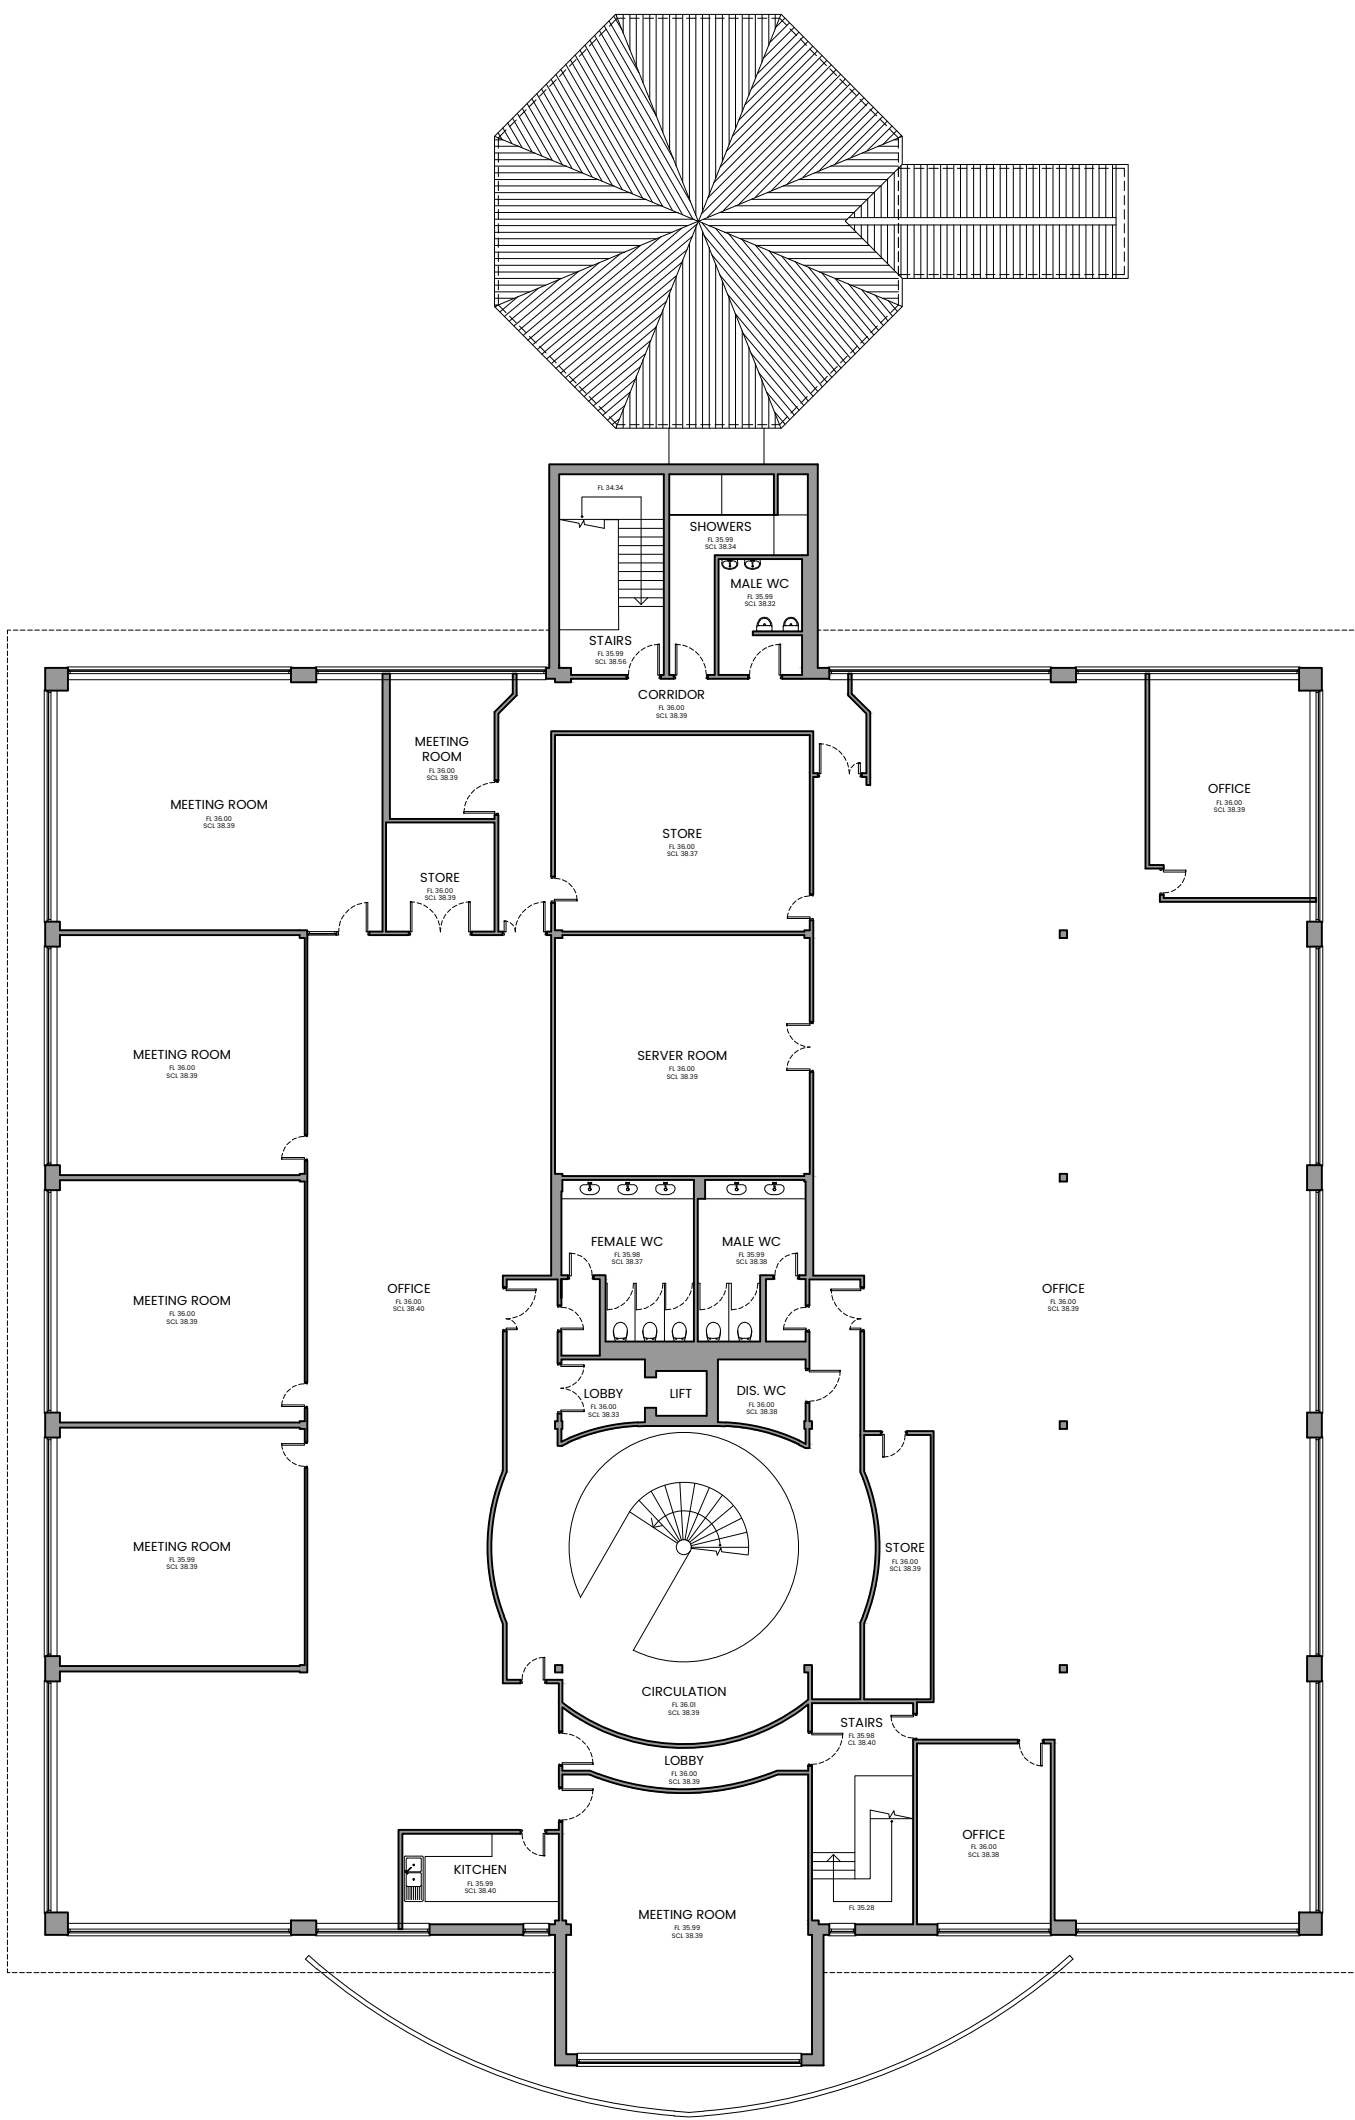


FIRST FLOOR

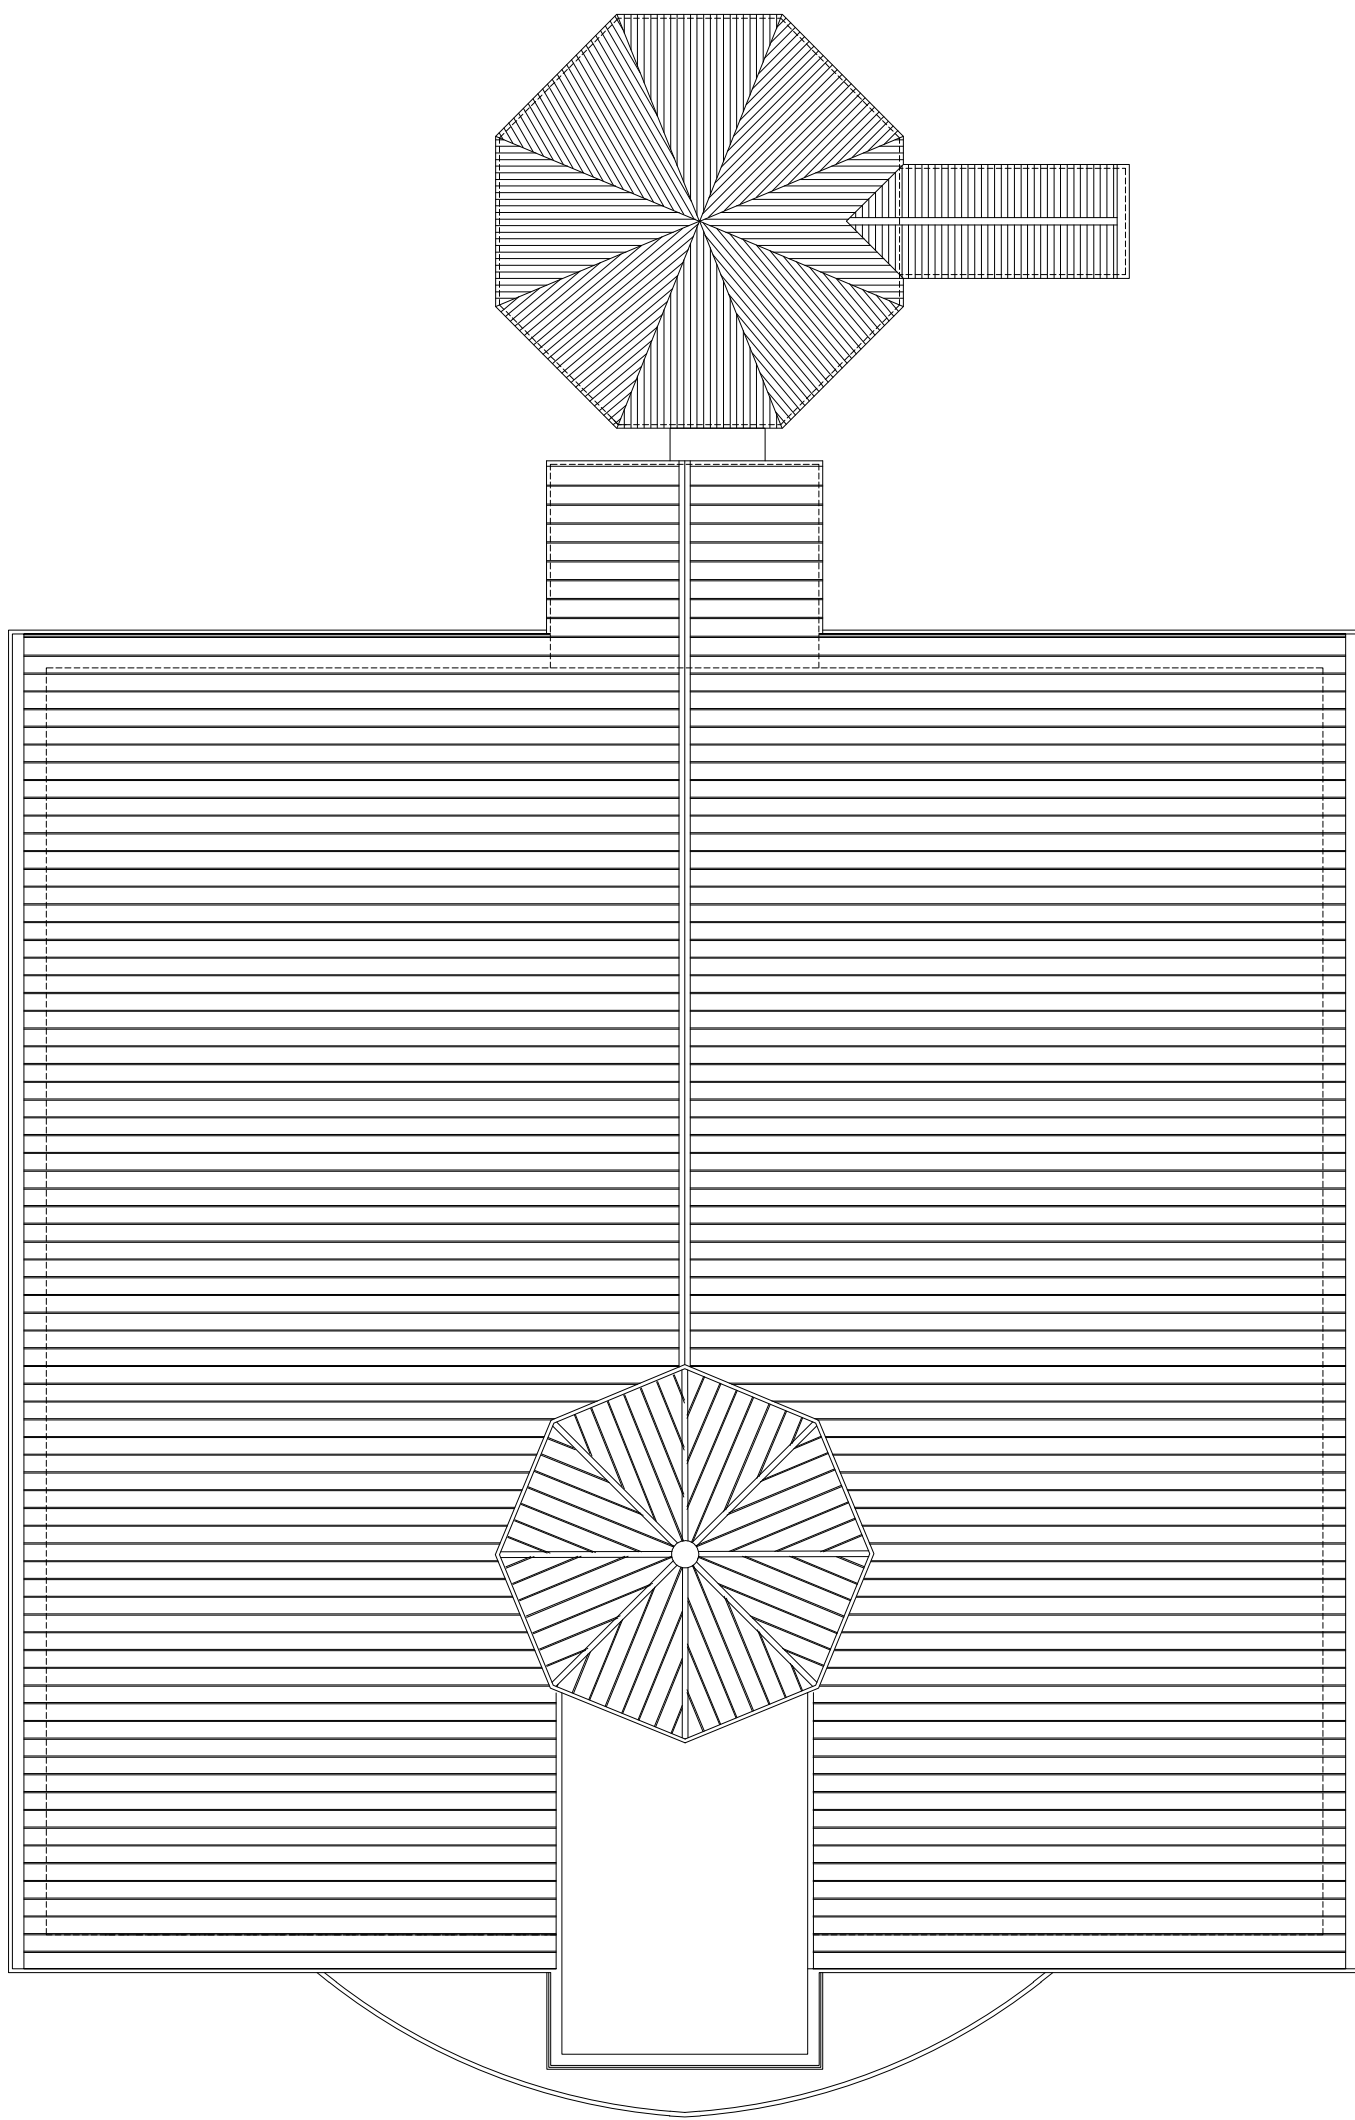


ROOF

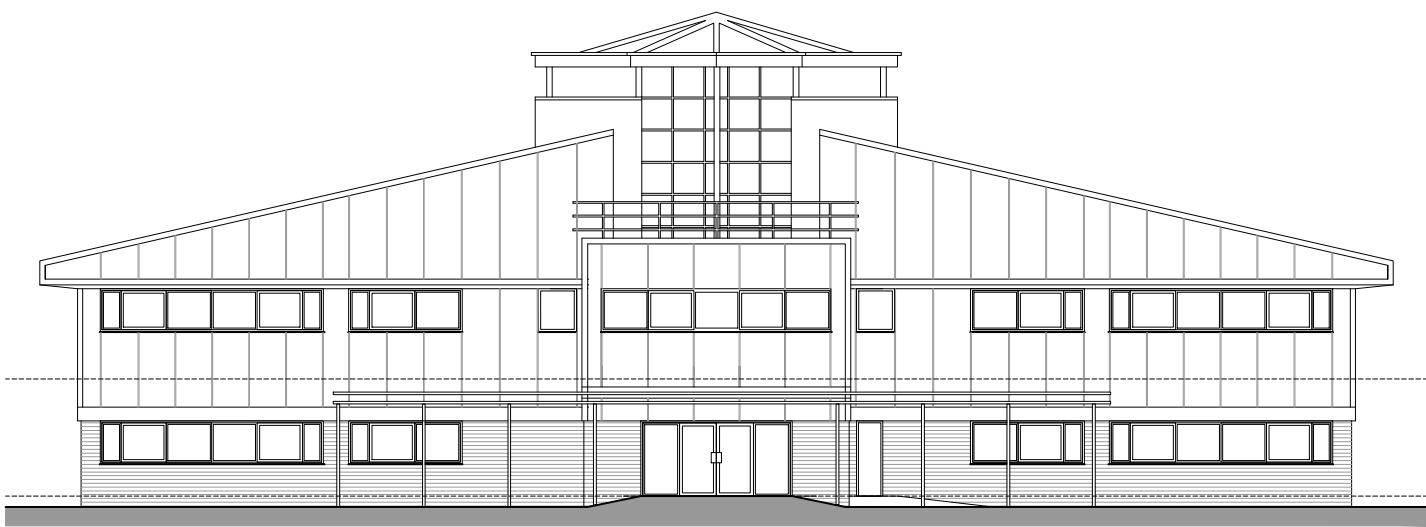


FRONT (WEST) ELEVATION

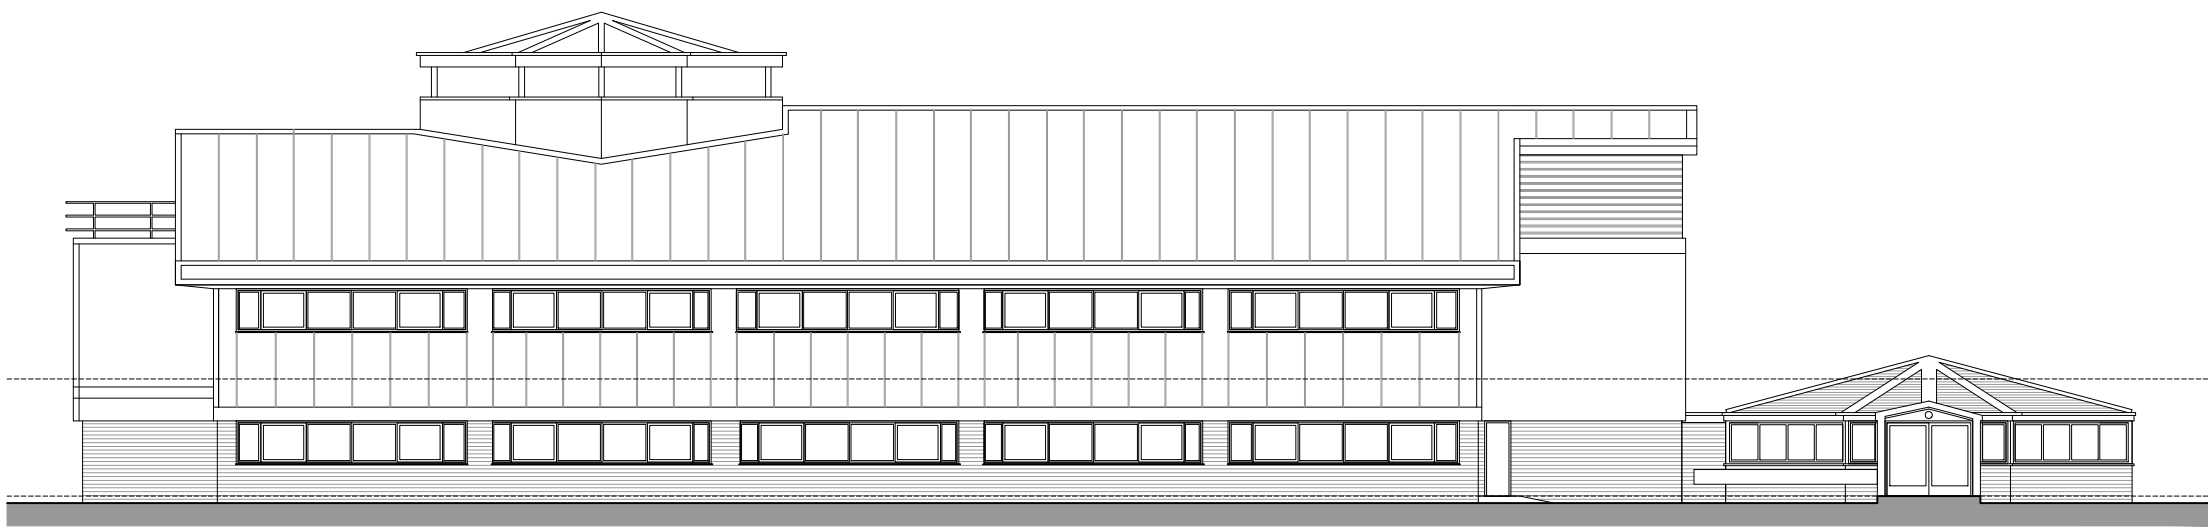

SIDE (SOUTH) ELEVATION

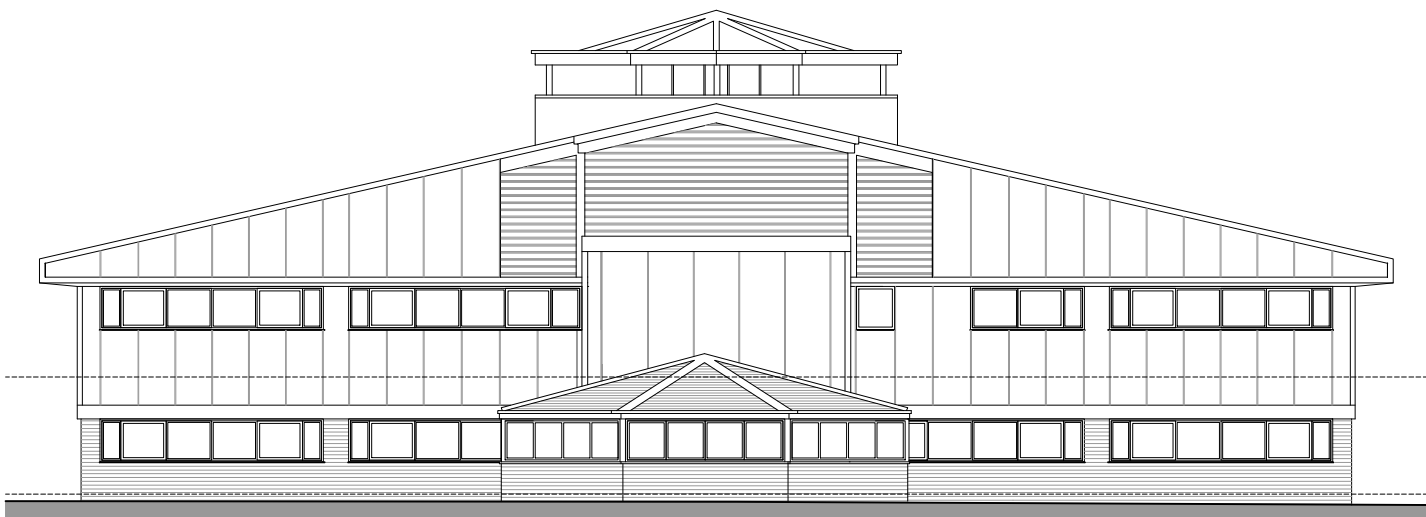

REAR (EAST) ELEVATION

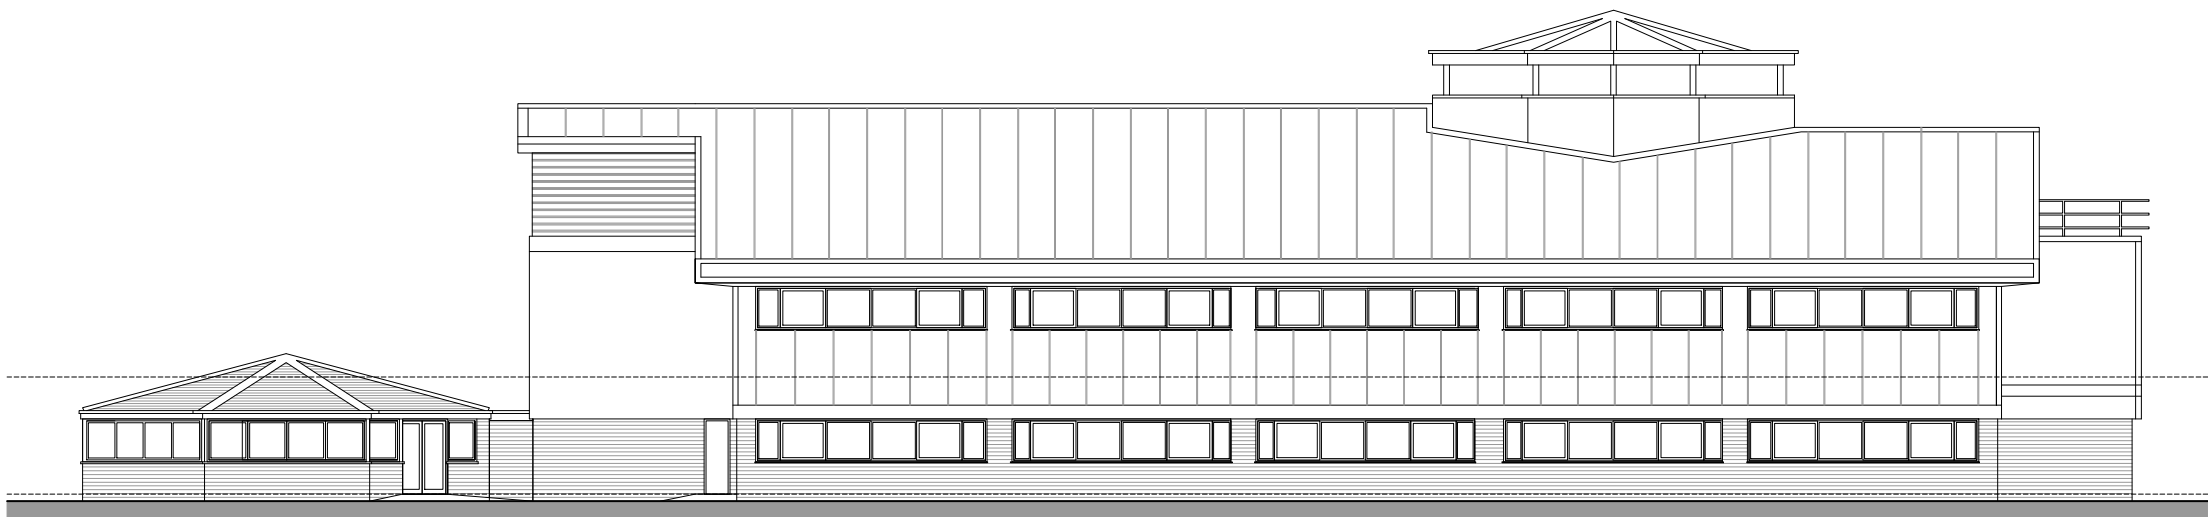

SIDE (NORTH) ELEVATION

NOTES:

This drawing is Copyright of Anderton Gables

No scaling, dimensions, areas, etc. other than those figured are to be taken from this drawing. All dimensions to be checked on site by the contractor and such dimensions are their responsibility

This drawing is for use at the named location and for the stated purpose only and as such should not be used at any other location or for any other purposes

All work must comply with relevant British Standards and Building Regulation requirements

Any drawing errors and/or omissions are to be reported to the Designer

This drawing is to be read in conjunction with any other Designers or other Consultants information



PRESTON | 01772 562800
Thomas Carter House, 82 Cross Street, Preston,
Lancashire, PR1 3LT

MANCHESTER | 0161 696 3119
Canado House, Suite G, Chepstow Street,
Manchester, M1 5FW

VERPOOL | 0151 632 3850
Avenue HQ, Floor 2, 4 St. Pauls Square,
Liverpool, L3 9SJ

W andertonagables.co.uk
E info@andertonagables.co.uk

Rev Description By Date

Project Location:
VISION HOUSE
FLOATS ROAD
WYTHENSHAW
MANCHESTER
M23 9PL

Drawing Title:
EXISTING PLANS & ELEVATIONS

Drawing Status: INFORMATION

Scale: 1:200
Size: A1
Date: 11/25
Drawn By: AW
Check By: CG

Job No: AG25/0475
Rev: 01