



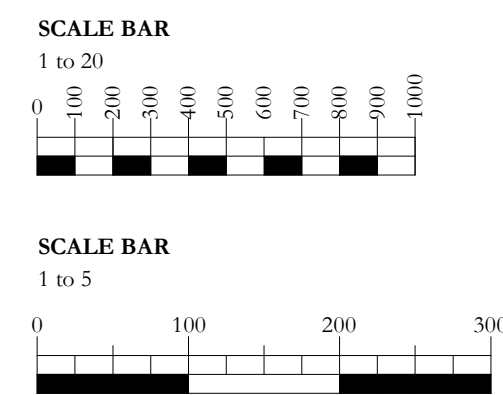


Scale Bars to be used as guidance only - refer to sheet size below

1:100 mm		1000	3000	5000	7000	
1:200 mm		5000	8000	12000	16000	
1:500 M		5	15	25	35	
1:1250 M		10	30	50	70	90

Notes:
 Drawings are based on survey data and may not accurately represent what is physically present.
 Do not scale from this drawing. All dimensions are to be verified on site before proceeding with the work.
 All dimensions are in millimeters unless noted otherwise.
 Purcell shall be notified in writing of any discrepancies.

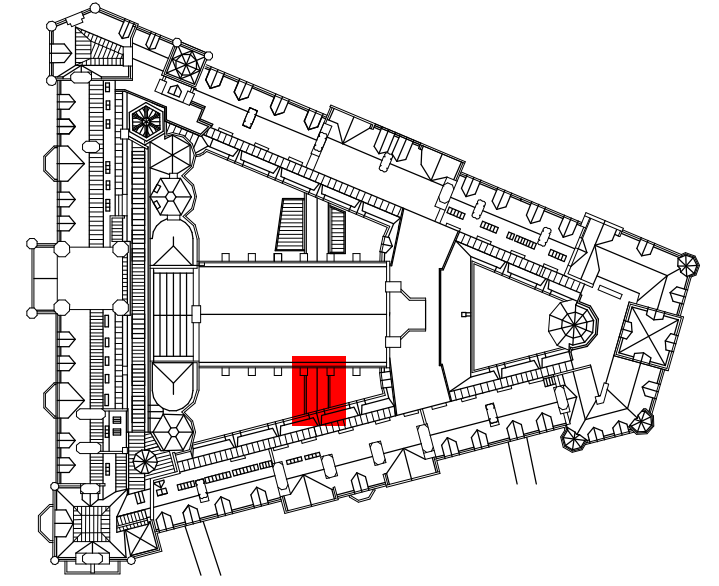


Note:
To be read on conjunction with relevant Purcell issued NBS material and workmanship specifications used on the other gutters and any standard Purcell roof details appropriate that have been previously issued on the OTH project

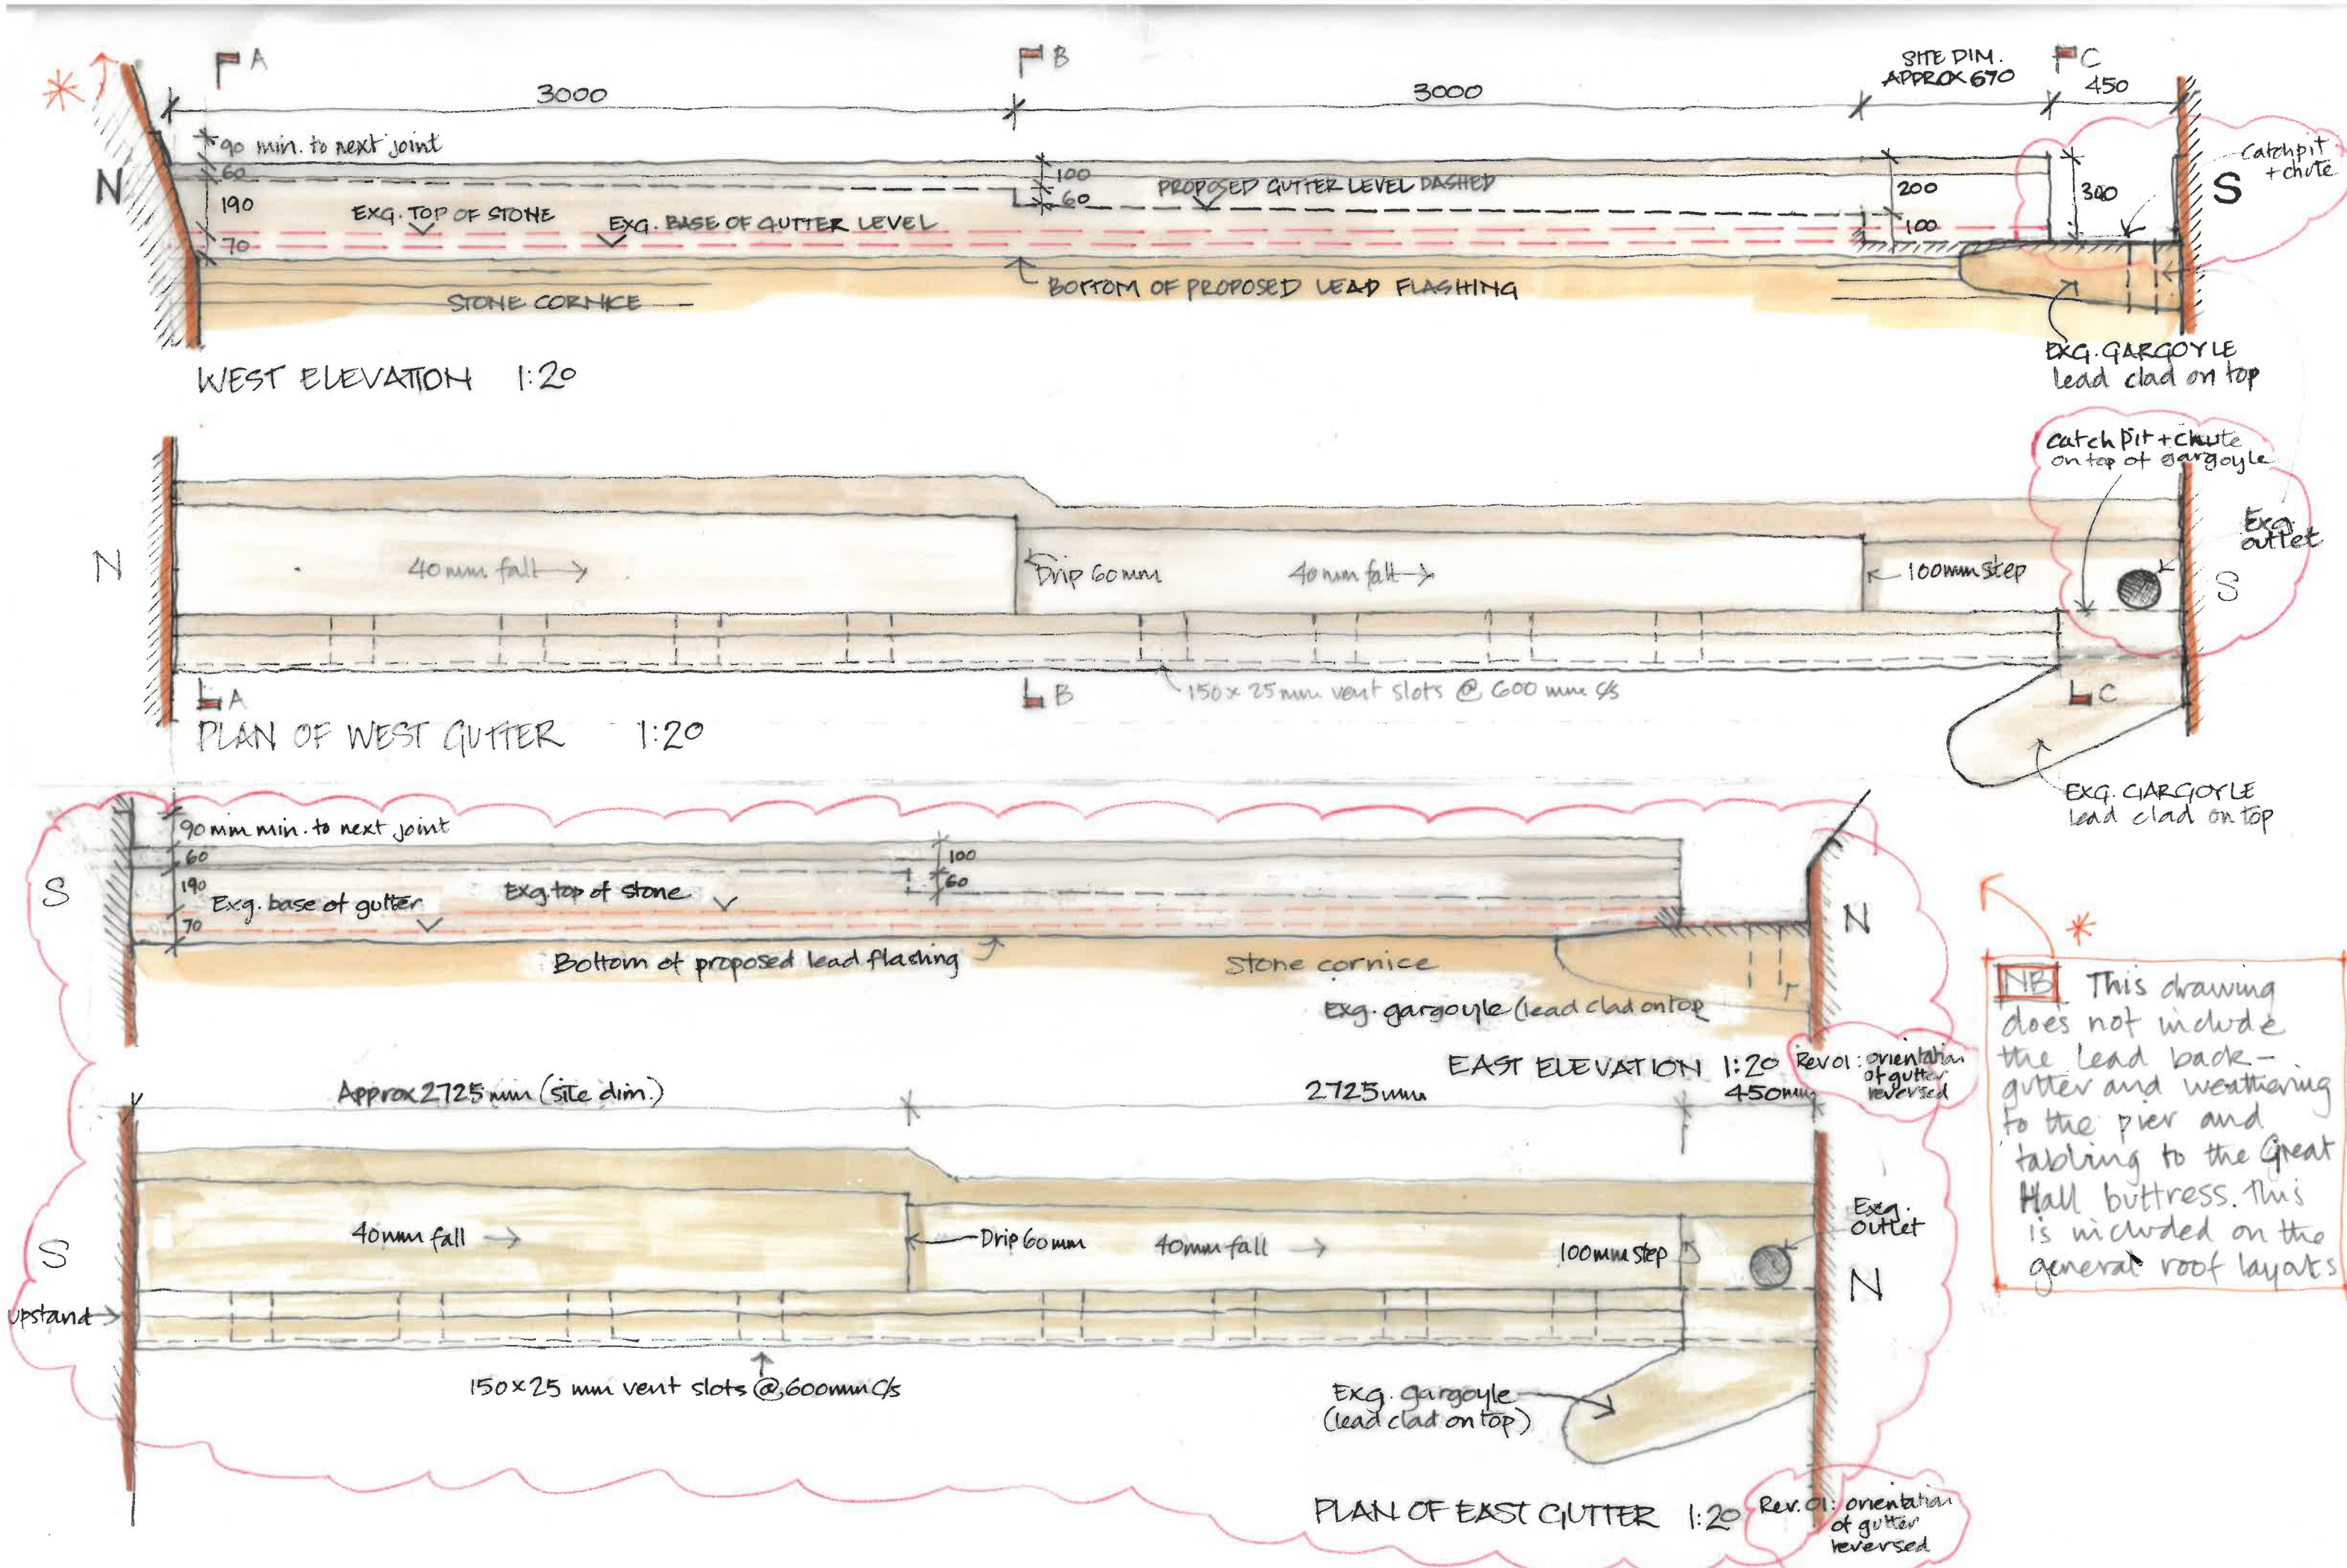

GHR03 - East Gutter North End



GHR03 - East Gutter North End

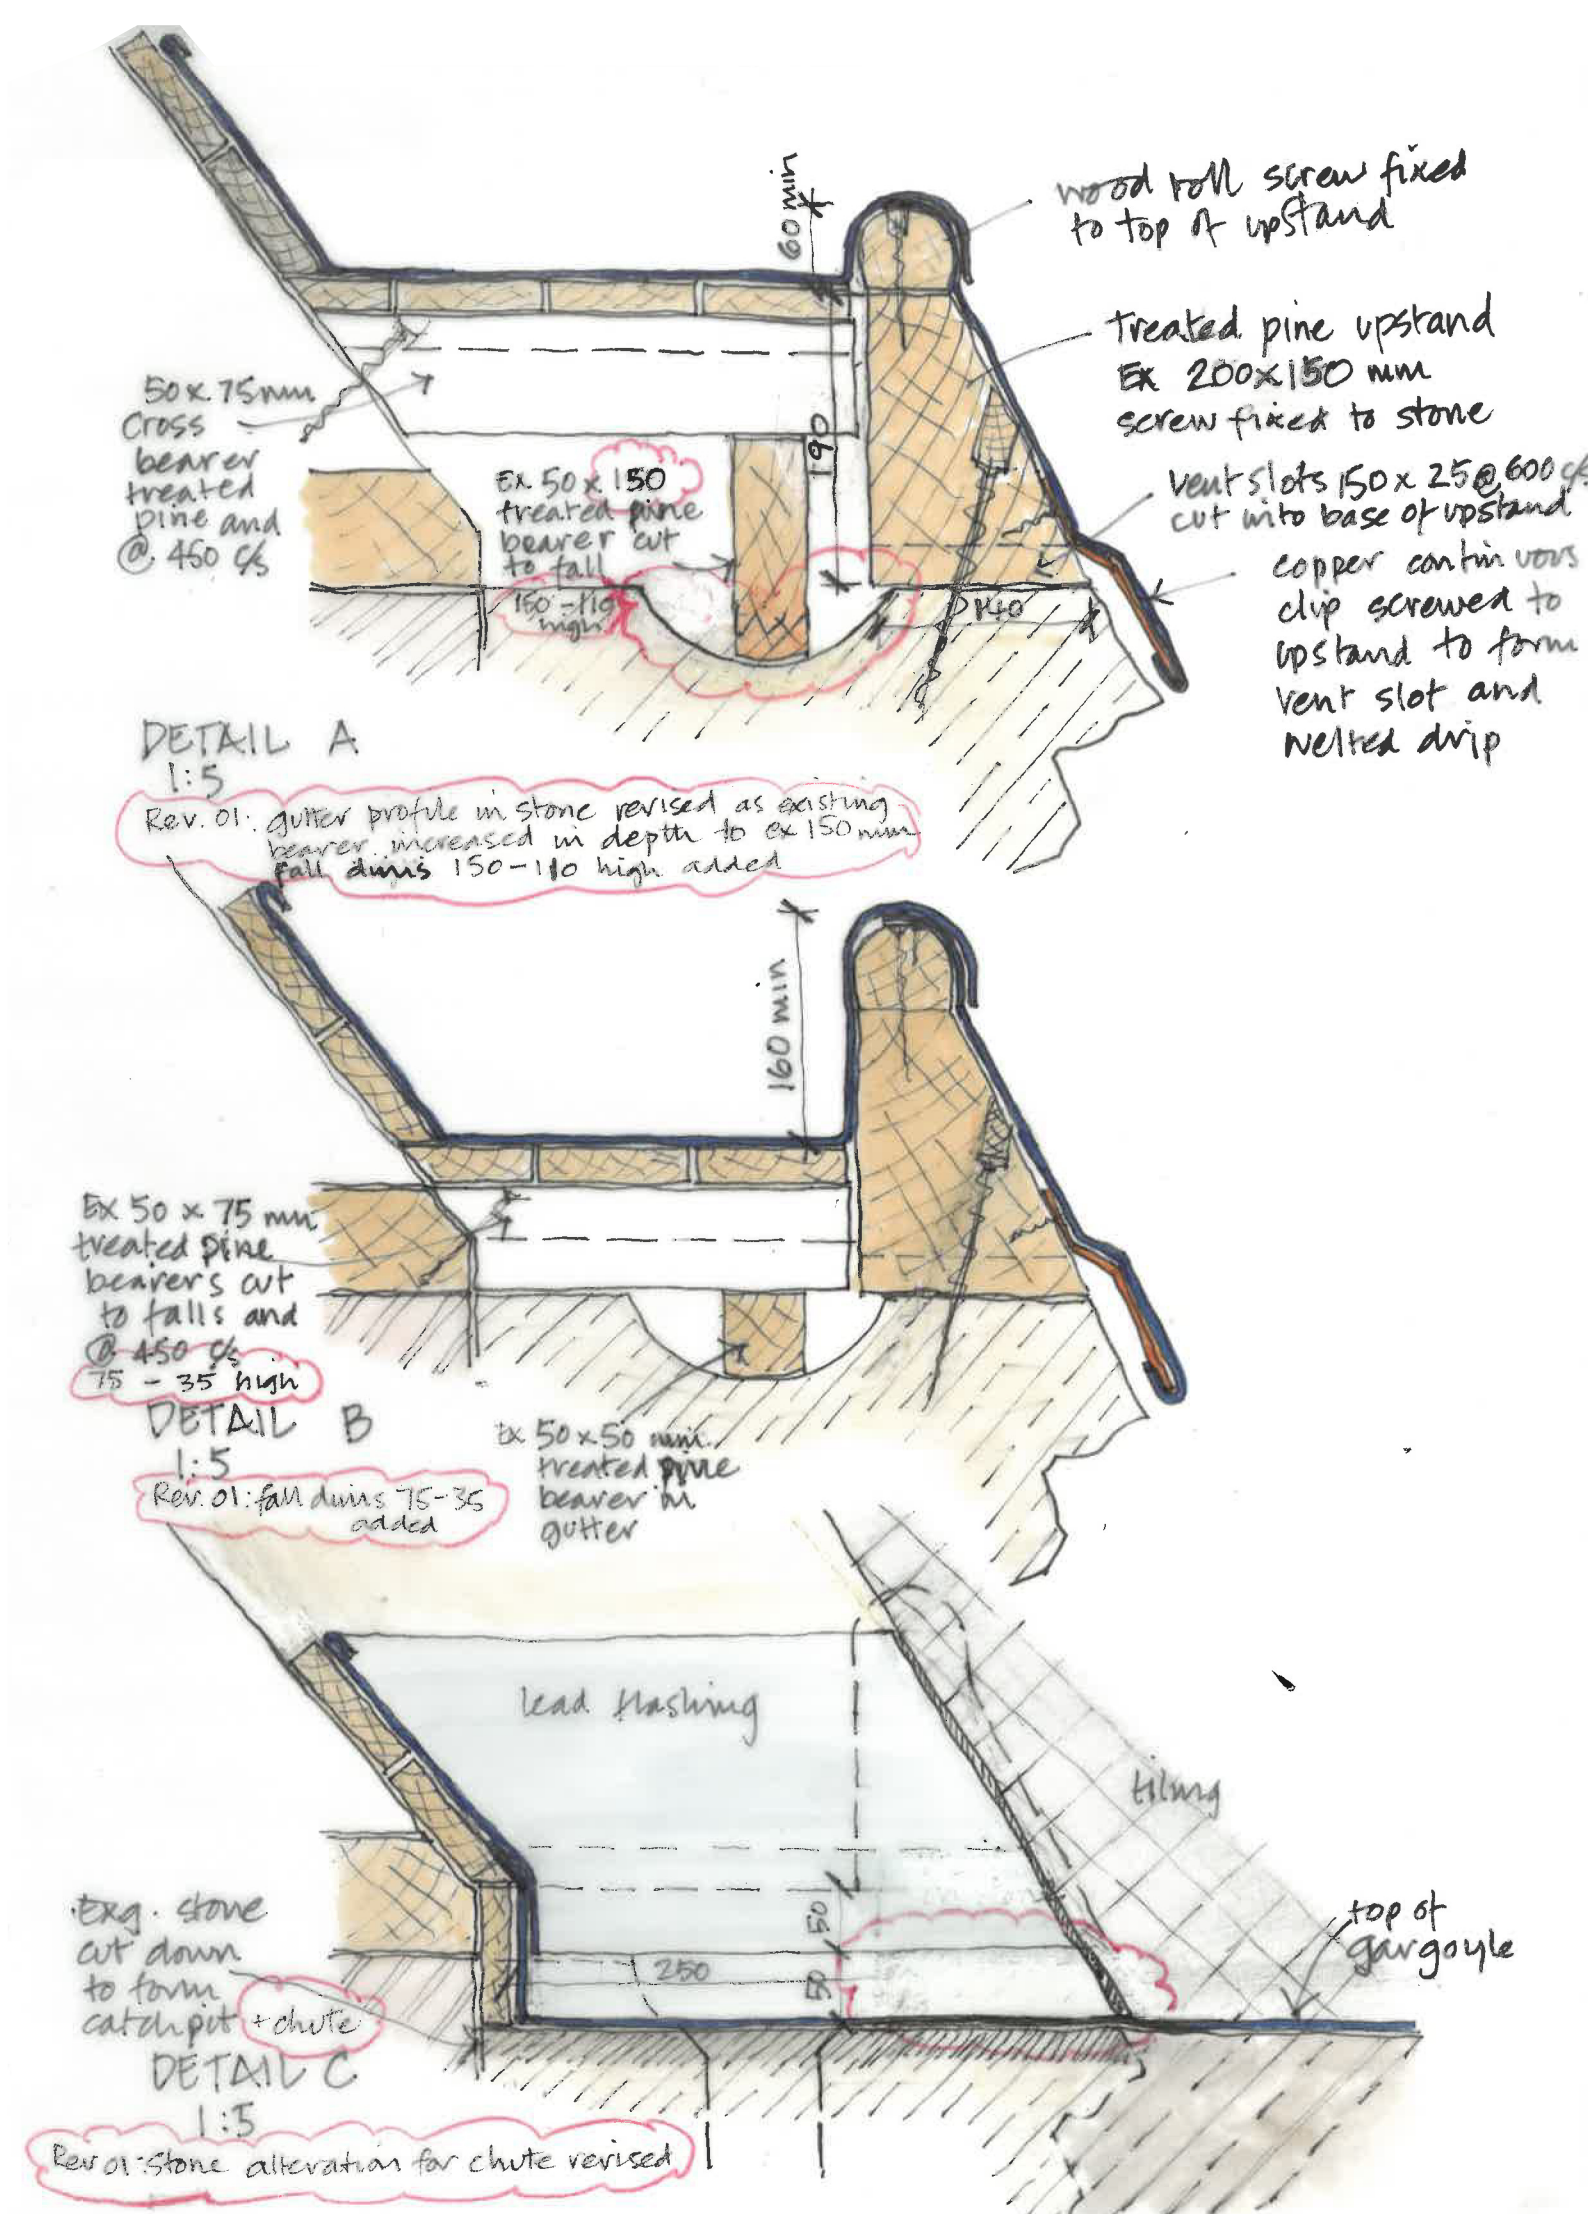

GHR04 - West Gutter South End



GHR04 - West Gutter South End

01	13/09/2024	MG	JC	See notes in revision cloud
-	19/01/2024	MG	JC	First Issue
ISSUE	DATE	APPROVED	DRAWN	DESCRIPTION



Project Office, Room 308, Town Hall, MANCHESTER M60 2L1
+44 (0) 7970 097 432
www.purcelluk.com

PROJECT STATUS	RIBA Stage 5
CLIENT	Manchester City Council
PROJECT	Our Town Hall
DRAWING TITLE	Lloyd Street Courtyard link bridge roof GHR03 and GHR04 gutter setting out
SIZE & SCALE	A1: As indicated
DRAWING STATUS	S4 - Construction
JOB NUMBER	236959

[illegible]