



1 Vent dormer WR13 2 Vent dormer SR09_01 3 Vent dormer SR09_02 4 Vent dormer SR09_03 5 Vent dormer_CBR09_01, 02 and 03

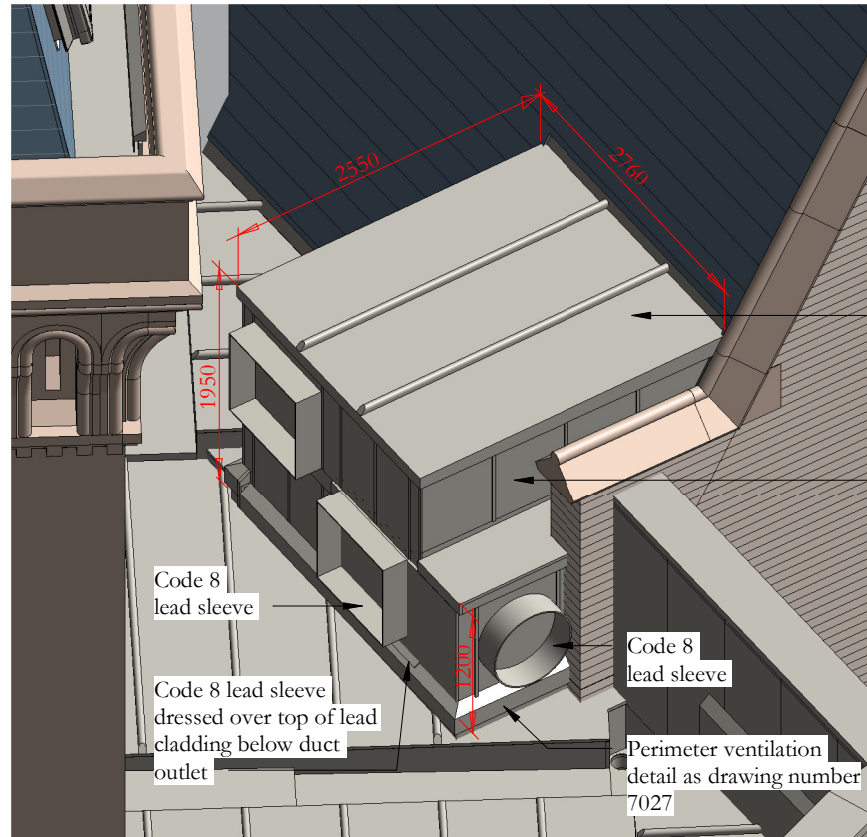


6 Cooper Street flat roof duct outlet box


Setting out to be confirmed

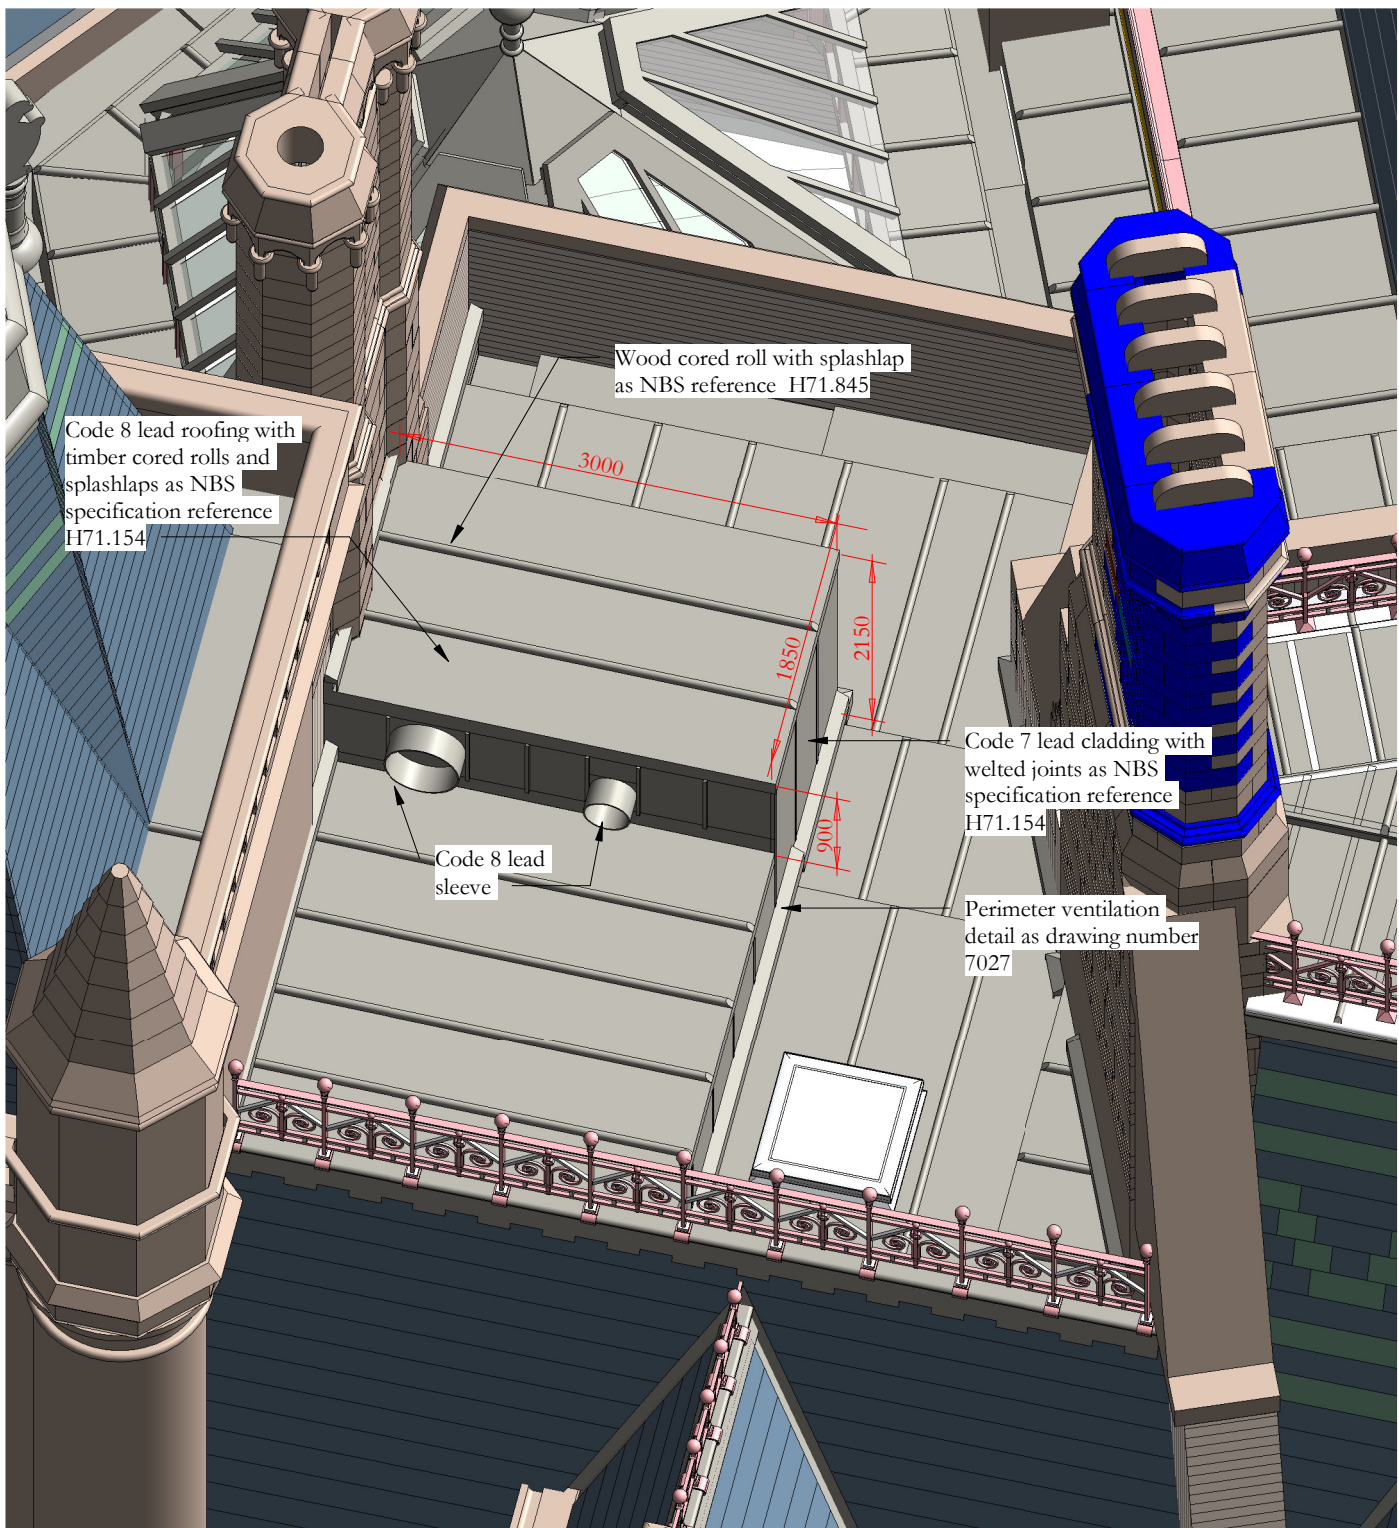


8 Princess Tower Deck

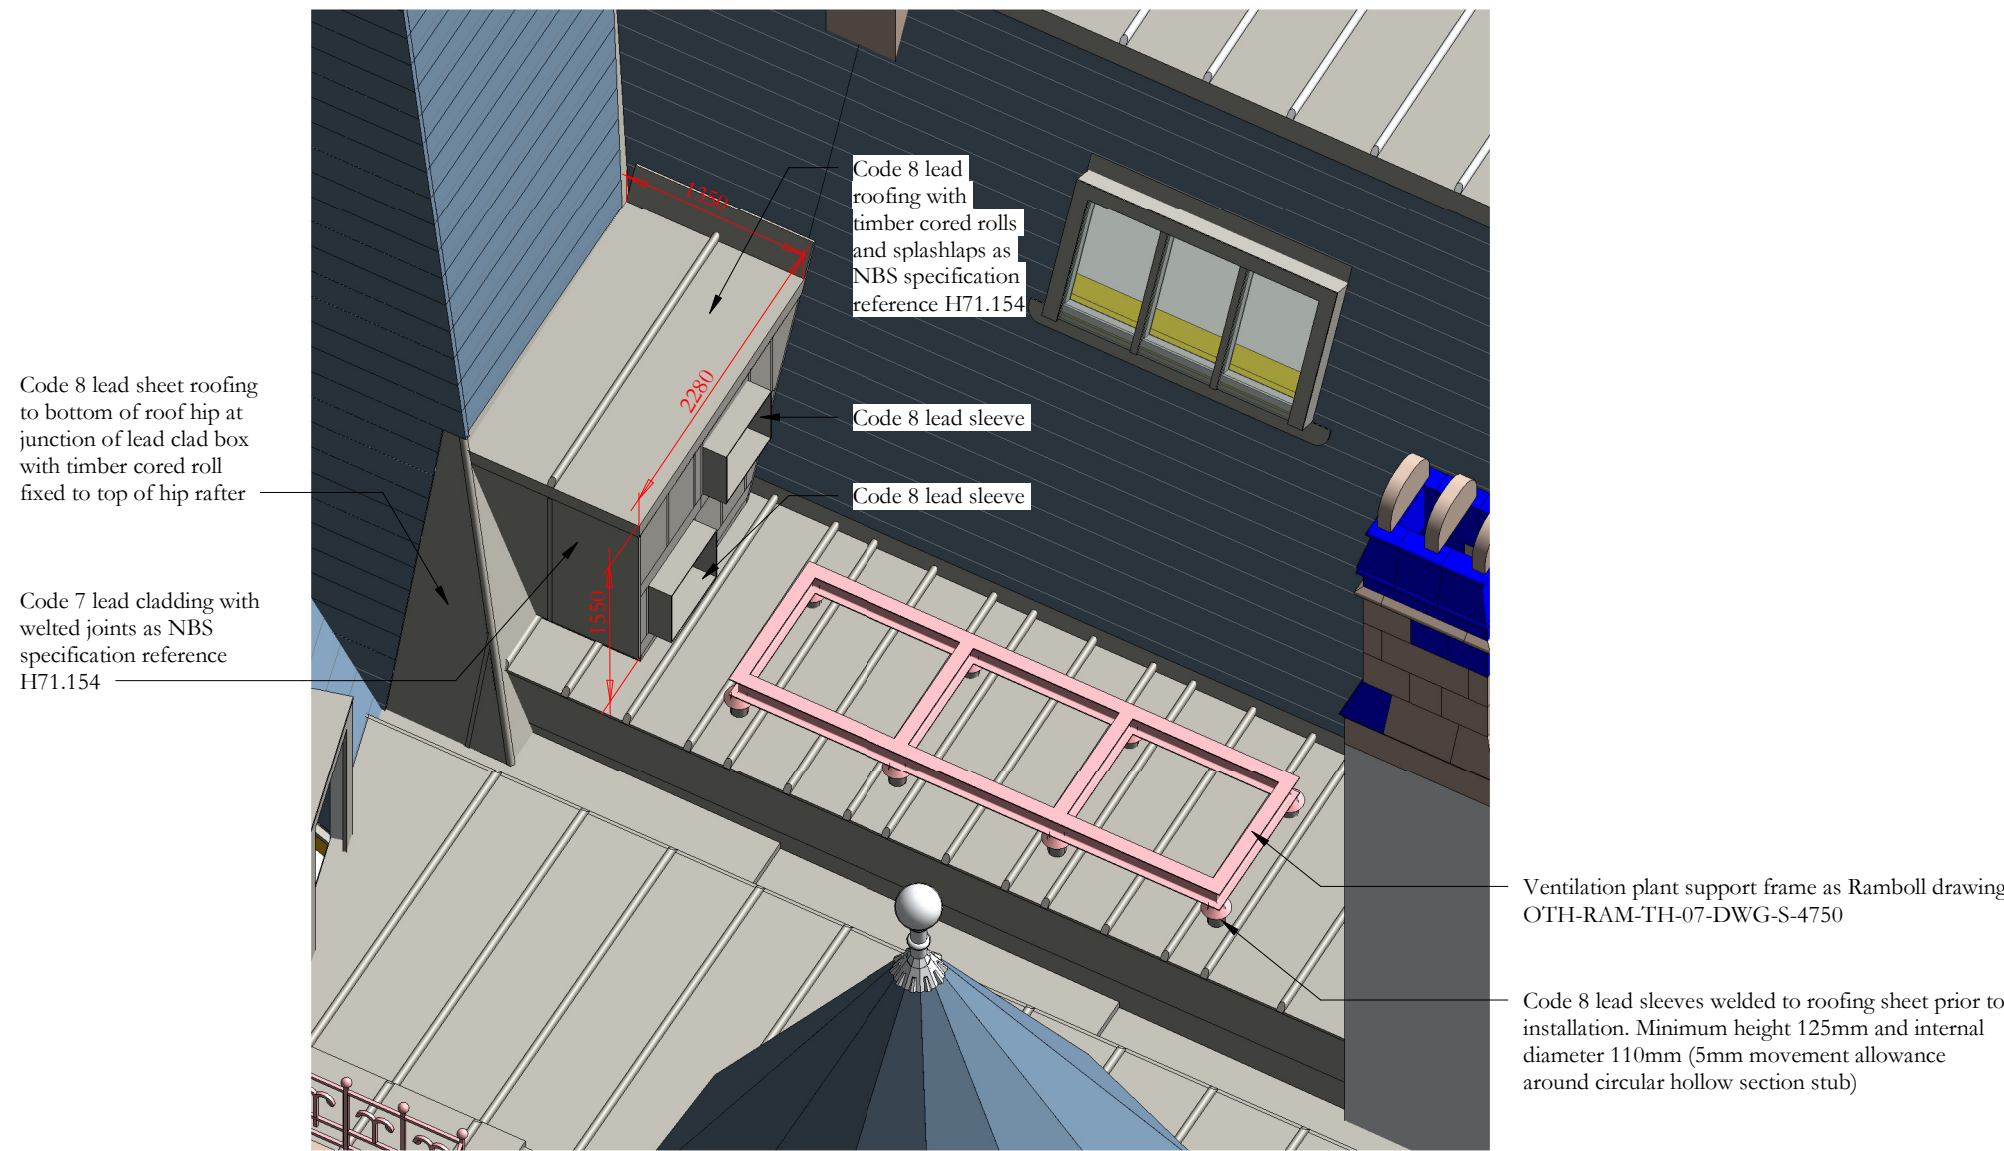

7 Plant deck south-west

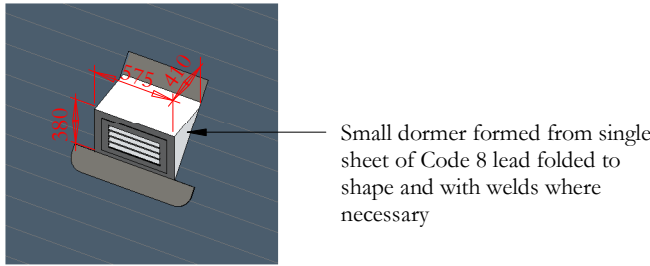

9 Vent dormer SR11

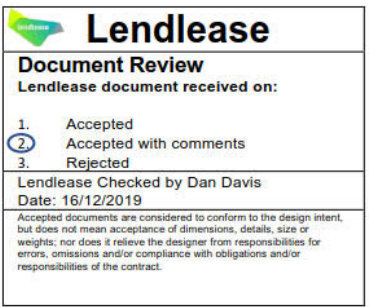


Scale Bars to be used as guidance only - refer to sheet size below

1:100	mm	1000	2000	3000	4000	5000	6000	7000	8000
1:200	mm	1000	2000	3000	4000	5000	6000	7000	8000
1:500	m	10	20	30	40	50	60	70	80
1:1250	m	10	20	30	40	50	60	70	80

Notes:
Drawings are based on survey data and may not accurately represent what is physically present.
Do not scale from this drawing. All dimensions are to be verified on site before proceeding with the work.
All dimensions are in millimeters unless noted otherwise.
Purcell shall be notified in writing of any discrepancies.

Key Plan

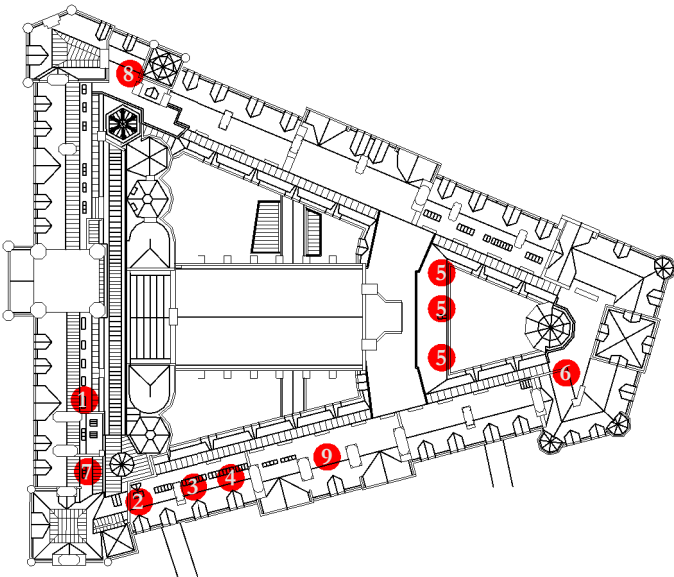

Key plan_Vents
1 : 1250

	09/12/2019	JC	GR	First Issue
ISSUE	DATE	APPROVED	DRAWN	DESCRIPTION
 OUR TOWN HALL PROJECT  PURCELL Project Office, Town Hall, MANCHESTER M60 2L1 +44 (0) 7970 097 432 www.purcelluk.com				
PROJECT STATUS	RIBA STAGE 4			
CLIENT	MANCHESTER CITY COUNCIL			
PROJECT	OUR TOWN HALL			
DRAWING TITLE	Dormers for ventilation louvres and outlet boxes for ductwork			
SIZE & SCALE	A1: 1:50			
DRAWING STATUS	Construction			
JOB NUMBER	236959			
DRAWING NO.	REV			
OTH-PUR-TH-RF-DWG-A-7030 -				
© PURCELL 2019. PURCELL ® IS THE TRADING NAME OF PURCELL ARCHITECTURE LTD.				