



PLAN ON `A`

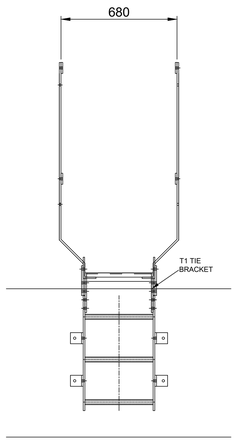

VIEW ON `B`

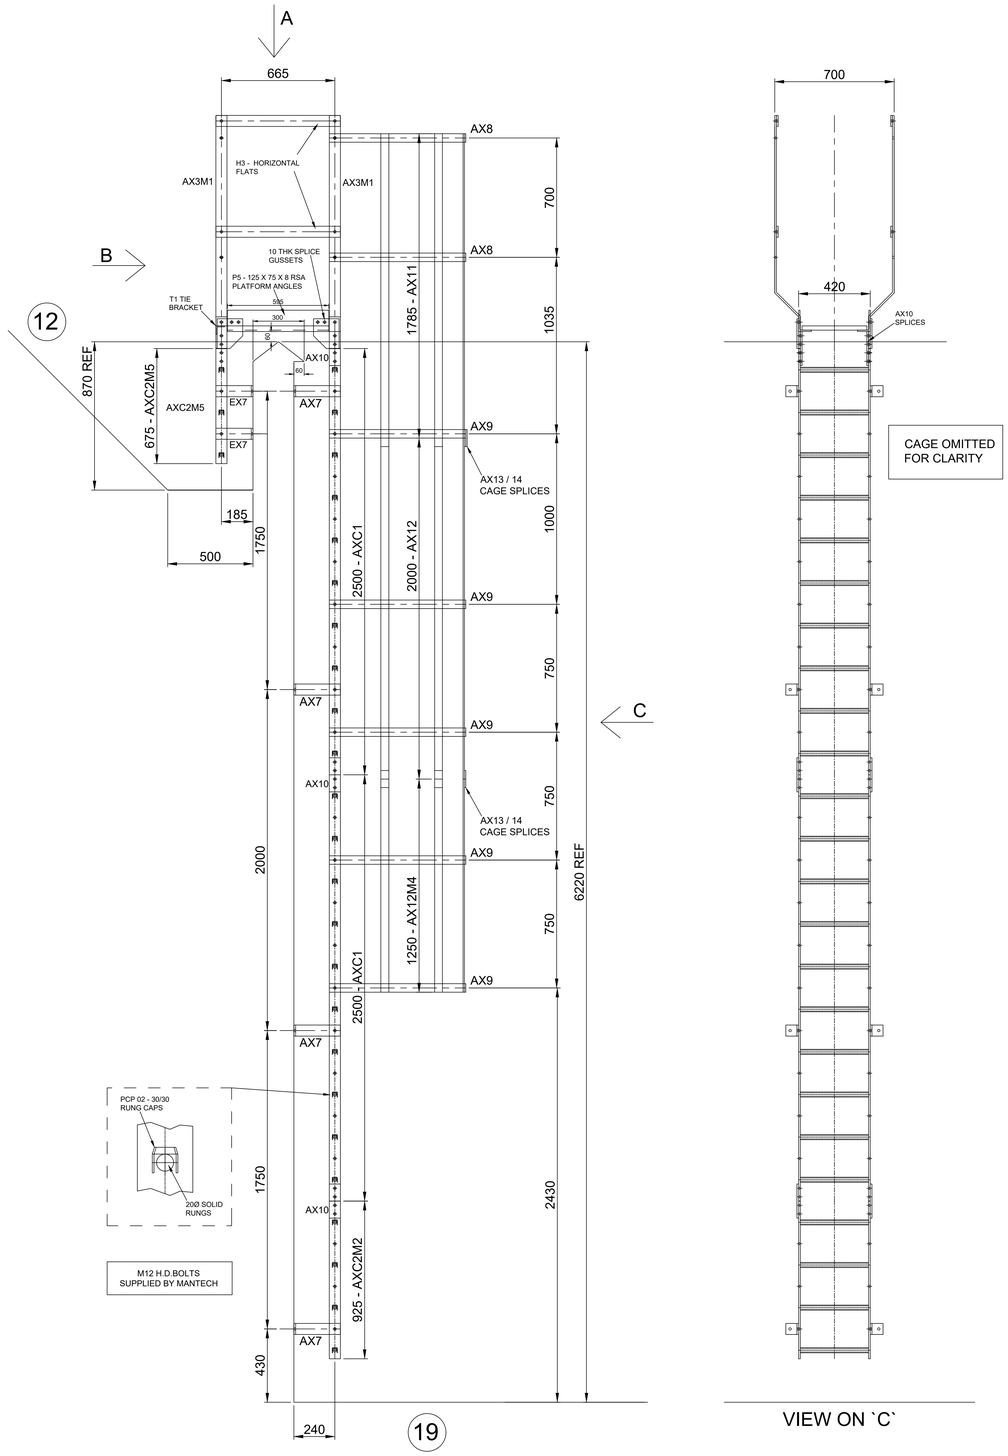

VIEW ON `C`

LADDER `E`
1 No REQ

LADDER `E` PARTS LIST:

AXC1 (C/W RUNG CAPS) - 2 No
AXC2M2 (C/W RUNG CAPS) - 1 No see the elevation
AXC2M5 (C/W RUNG CAPS) - 1 No see the elevation
AX3M1 - 2 No pairs
EX7 - 2 No pairs
AX7 - 4 No pairs
AX8 - 2 No
AX9 - 5 No
AX10 - 3 No pairs
AX11 - 1 No set of 5
AX12 - 1 No set of 5
AX12M4 - 5 No pieces see detail
AX13 - 2 No sets of 5
AX14 - 2 No sets of 5
T1 TIE BRACKET - 1 No see detail
H3 - HORIZONTAL FLATS - 4 No see detail
P5 - PLATFORM ANGLES - 2 No see detail
GUSSET SPLICES - 4 No see detail
F4 FLOOR PANEL - 1 No see detail

FITTINGS LIST:

4 No AX2000 BOLT PACKS

Cassidy+Ashton

C+A

Please note, that irrespective of any, or no, comments made by this practice, which are not necessarily exhaustive, nor include comment made by any other Consultant within the project design team, in no way relieves you of your responsibilty to ensure dimensional, site specific accuracy, and/or, compliance with the specification(s) and correctness in all other respects.

A	No Comments	✓	Checked By N. Aaron
B	Refer to Comments		Date Returned 07.07.2023.

Rev.	Date.	Signature.	Amendments.	Approved.
E				
D				
C				
B				
A	20-06-23	MDG	MODIFIED TO SUIT SIZES	

Erection Marks:	Finish:
Steelwork.....	HOT DIP GALVANISED
Flooring.....	HOT DIP GALVANISED
Handrailing.....	
Other.....	

ALL ITEMS TO BE HARD STAMPED.
ALL WELDS 6mm LEG FILLET WELDS U.N.O

Manufactured in accordance with BS EN ISO 1090
Parts 1 & 2.. Execution class 2
Material Grades: Structural S275JR / CHS S235JR (UON)
Tolerances: Refer to Job Card

Contract:
General Arrangement of Ladder Ref `E` to give access over the parapet on the roofs 12 & 19, Manchester Metropolitan University, Grosvenor Lifecycle, Refurbishment Project.

Customer:	GA Ref:

Mantech Safety Systems Ltd

Drawn: MDG	Date: 01-03-23	Scale:
Drawing Number: LADDER `E`		Amendment A