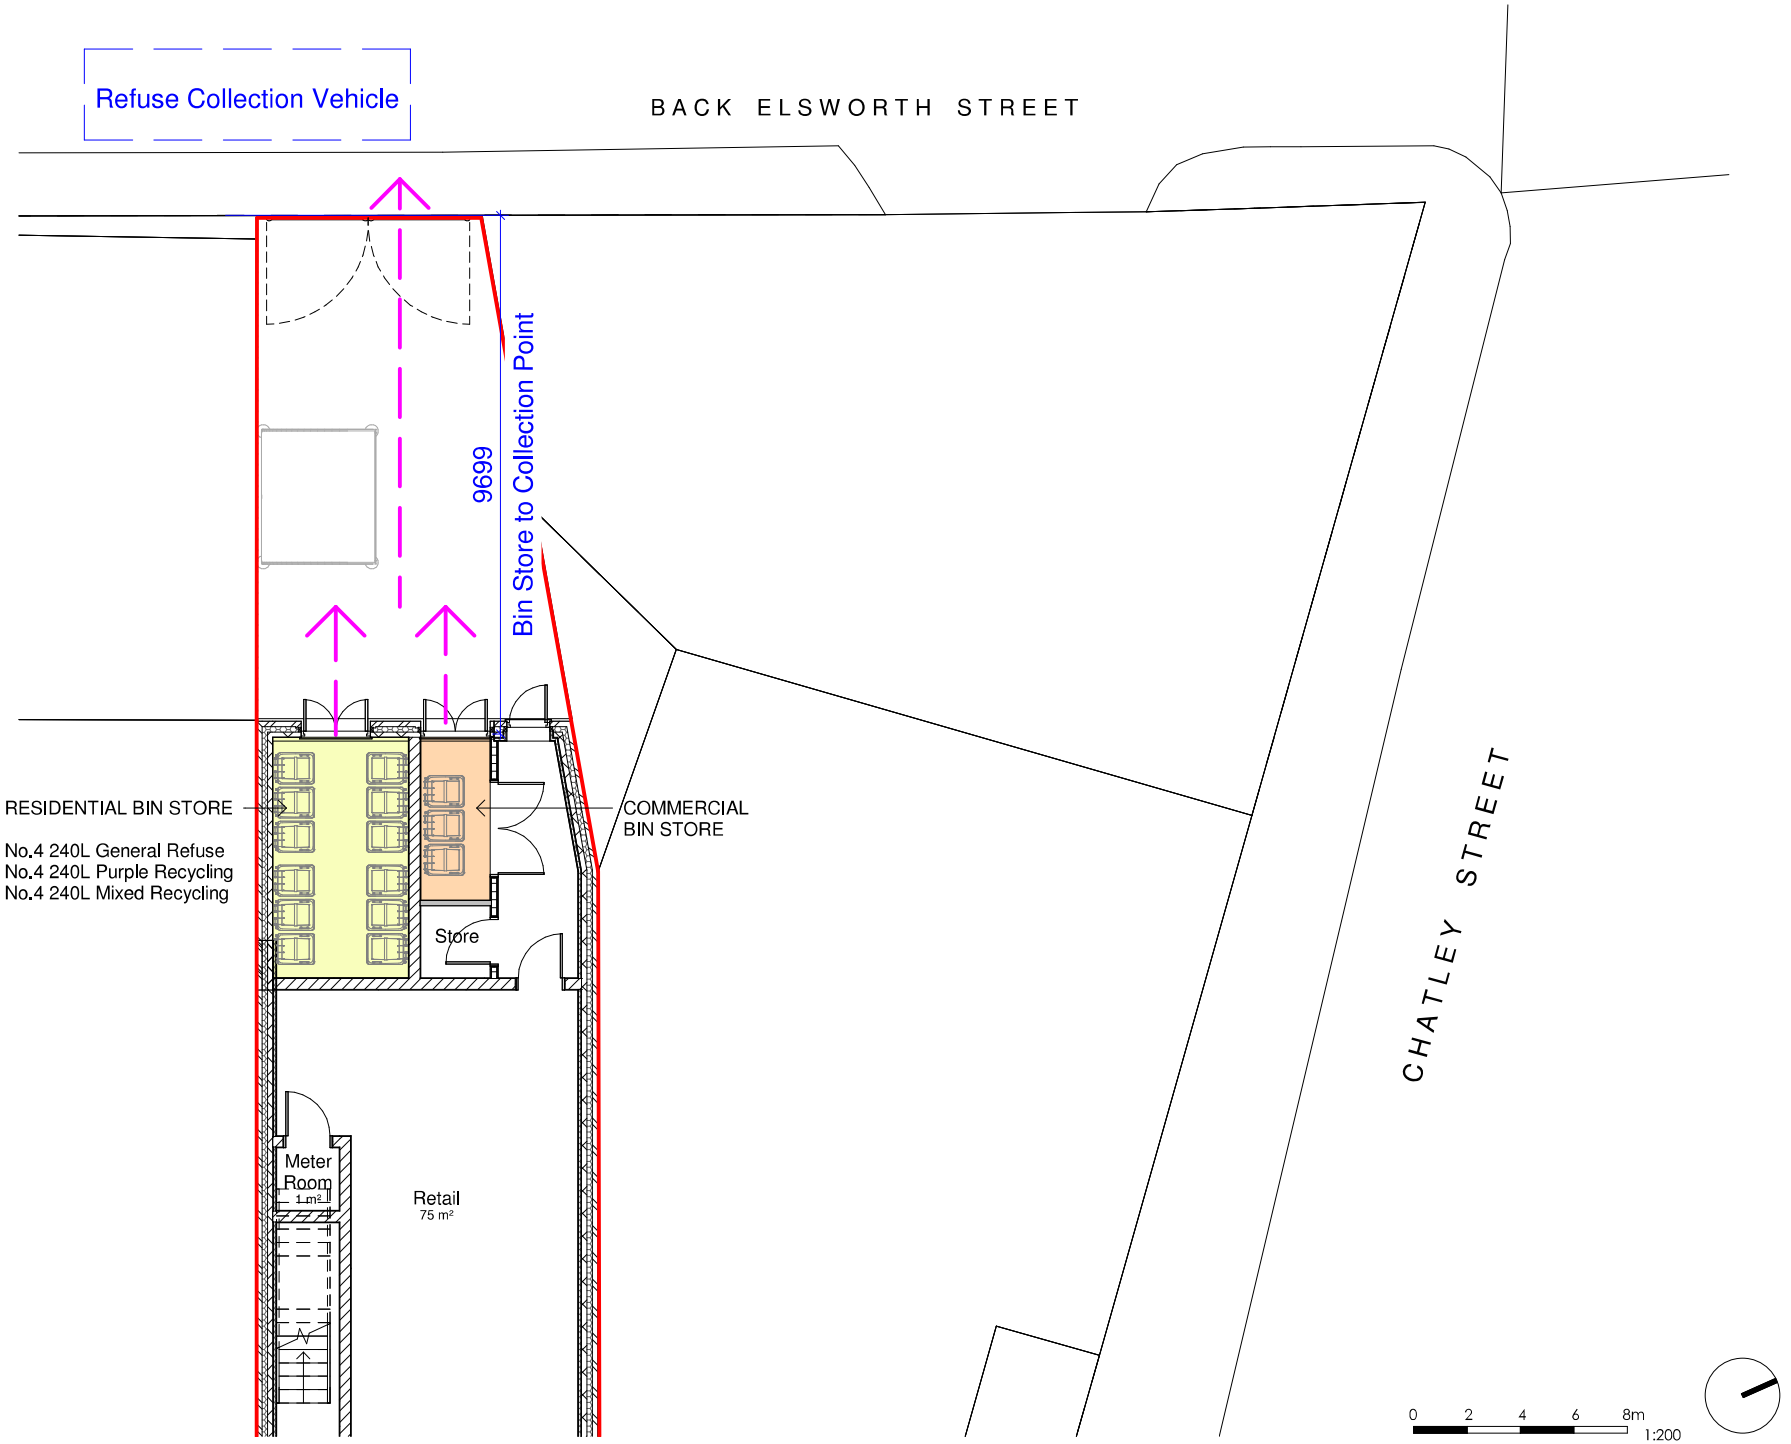


General Notes

The Architect shall have no responsibility for any use made of this document other than for that which it was prepared and issued.

All dimensions should be checked on site. Do not scale from this drawing

To be read in conjunction with all other Consultant's drawings.

The Architect to be immediately notified of any discrepancies.

Copyright on this drawing retained by the Architect.

LEGEND

Site Boundary

Apartments Waste Managment
Each residential apartment has its own containers for each waste stream:
- No.4 240L General Refuse
- No.4 240L Purple Recycling
- No.4 240L Mixed Recycling
- No.4 23L Food Waste

No.	Date	Dwn	Chk	App	Revision or reason for issue
C3	10/11/25	SA	SH		Amended Bin Store Details
C2	04/09/25	SA	SH		Amended Bin Store Details
C1	14/04/25	SA	SH		Initial Issue

Client:
Brightwise Constructions Ltd

createitstudios ... leave an impression
Create It Studios (NW) Ltd
Unwin's Square
Devonshire Street North
Manchester
M12 6JH
info@createitstudios.co.uk

Project Title
67 Cheetham Hill Rd

Scale / North Point
1 : 100

Drawing Title
Waste Managment

Drawing Number: A1488(02)AP006
Revision: C3

Drawing Status
Preliminary