



Notes:
 Drawings are based on survey data and may not accurately represent what is physically present.
 Do not scale from this drawing. All dimensions are to be verified on site before proceeding with the work.
 All dimensions are in millimeters unless noted otherwise.
 Purcell shall be notified in writing of any discrepancies.

Detail through opening vent in rooflight

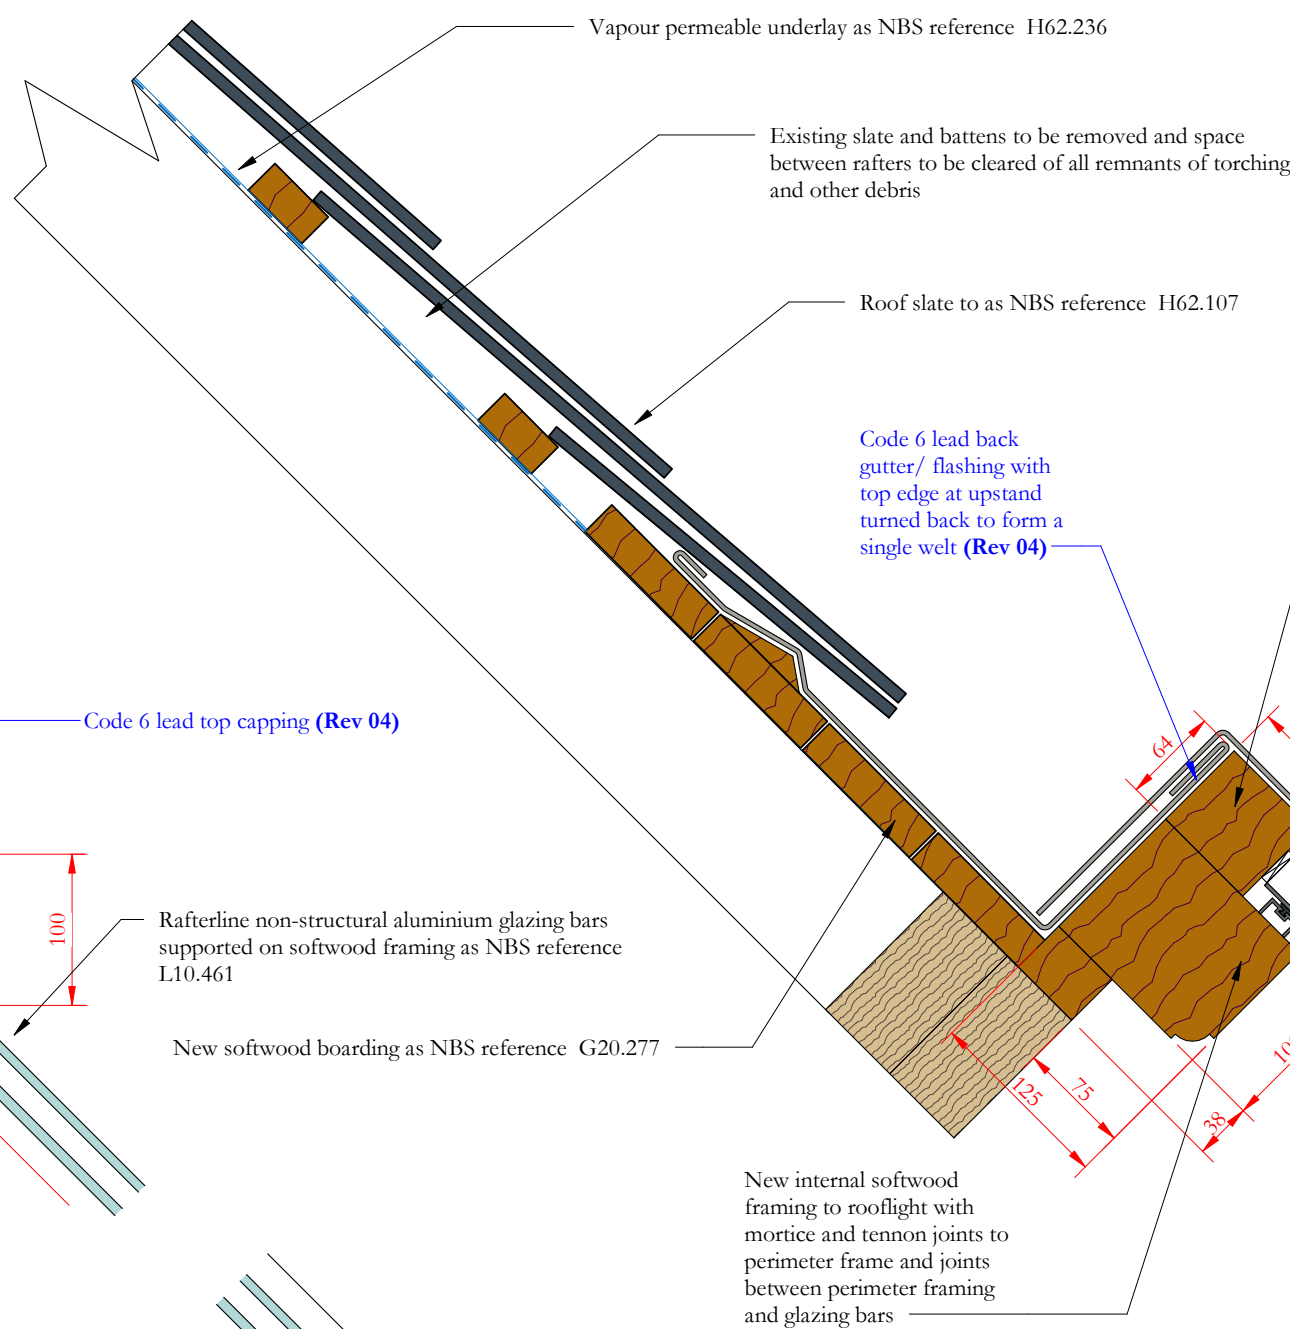

Back gutter and flashing detail for rooflights exceeding 2250mm in width

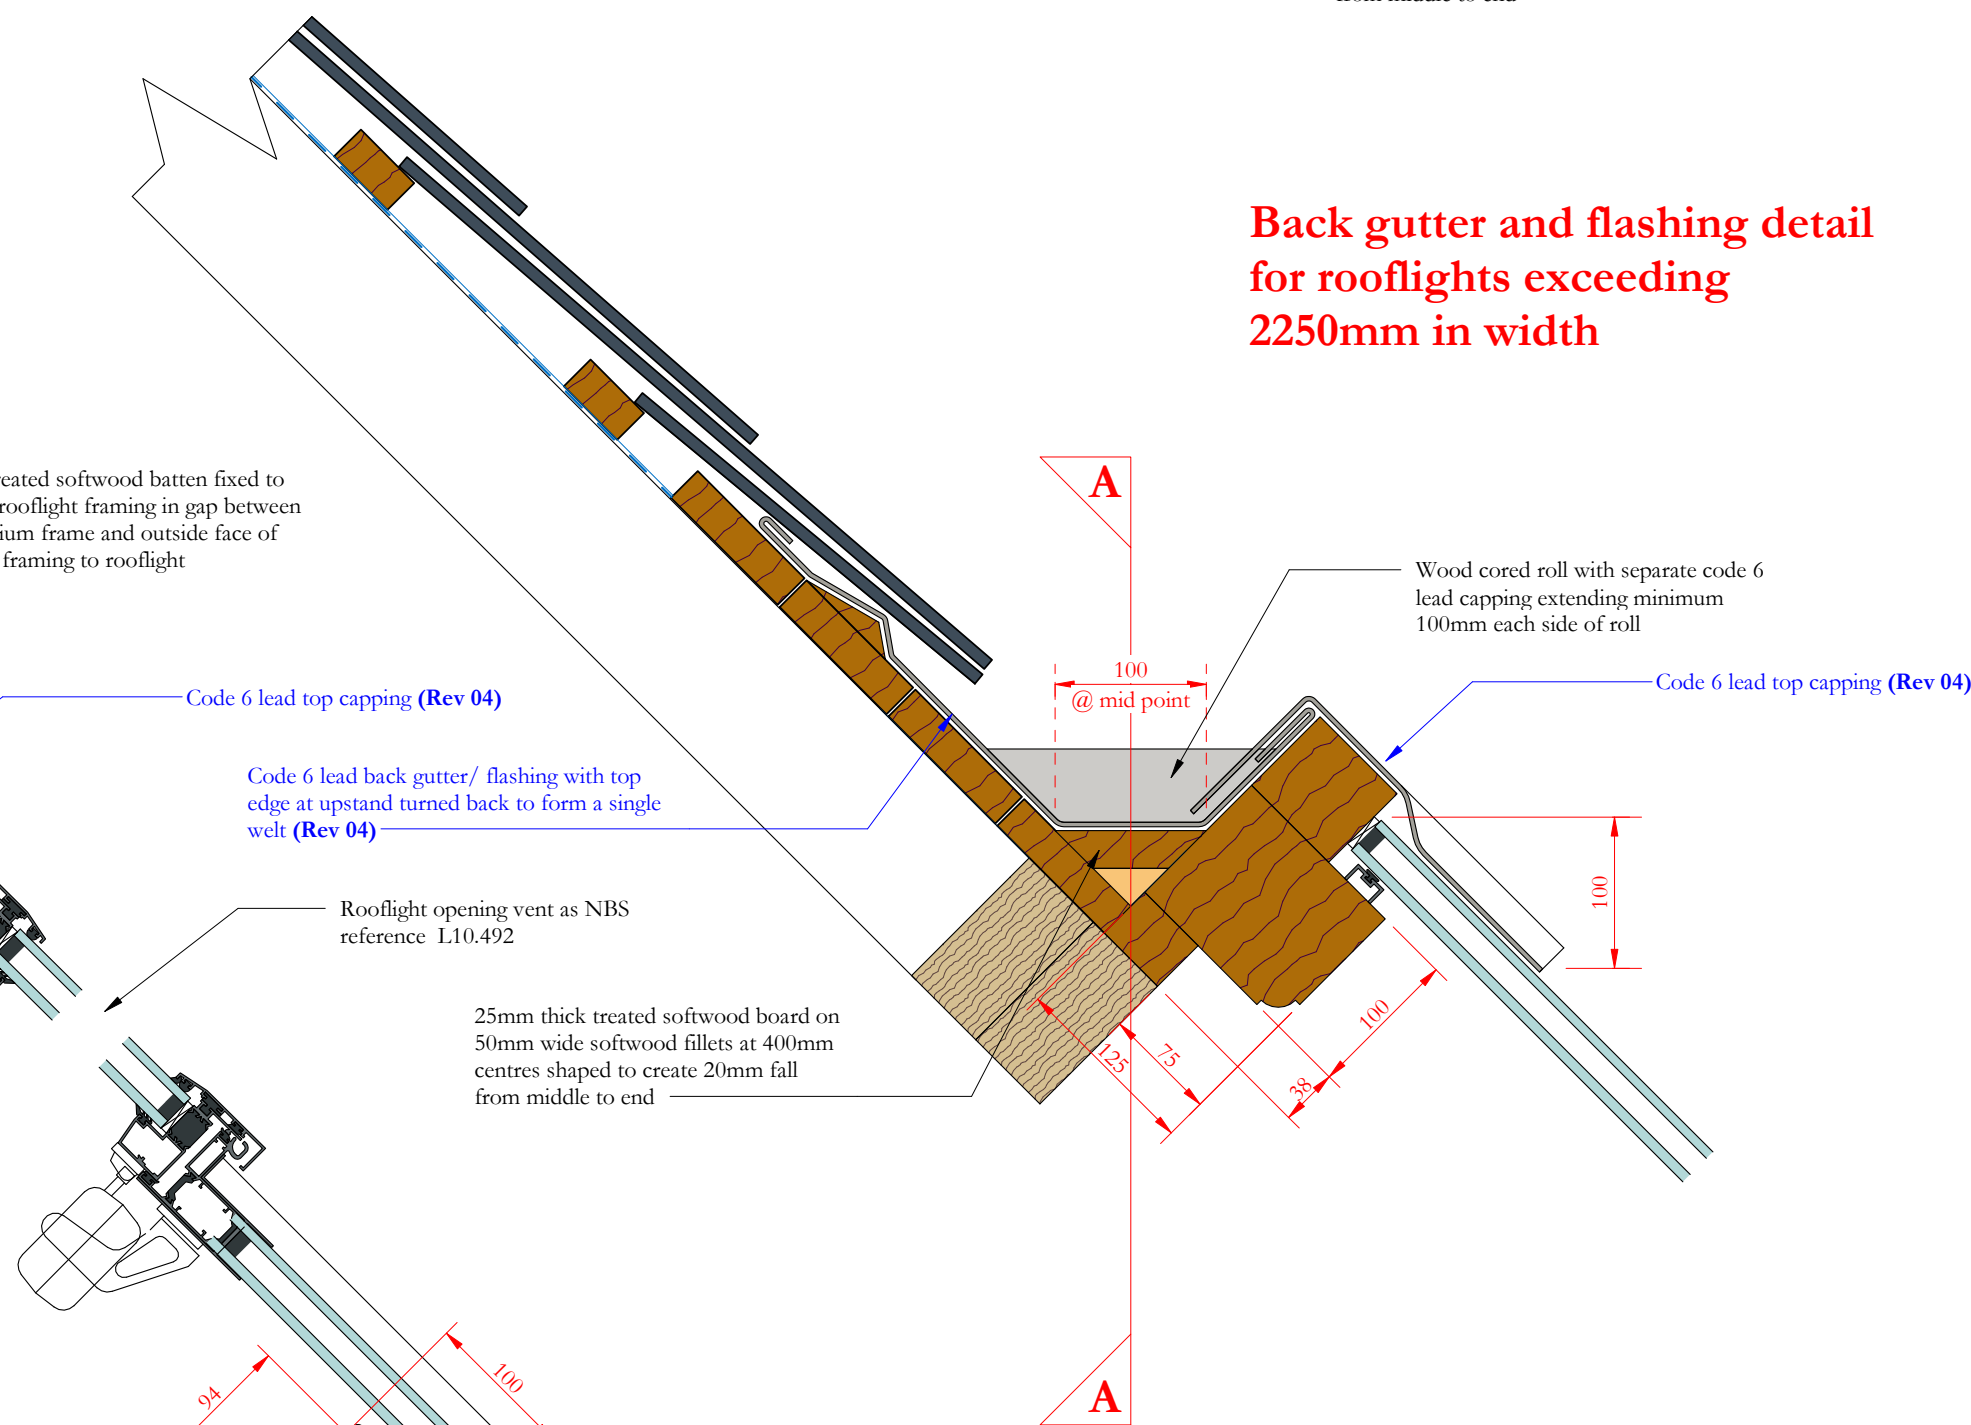

Revision 4 refers to rooflights in slopes SR09 (5 No.) SR11 (2 No.) WR16 (3 No.) WR18 (1 No.) WR07 (5 No.) WCR07 (2 No.) NR06 (5 No) and NR10 (1 No)

Revision 04: Height of bottom section of frame changed from 100mm to 94mm to accommodate lead flashing, width of top section of timber frame to sides of rooflight reduced from 72mm to 65mm. Top flashing/ back gutter detail divided into two sections to allow flashing to be installed before rafters/line sections and glazing are fitted. **Notes shown in blue text to highlight revisions**


Revision 03: Back gutter detail added for rooflights exceeding 2250mm in width

Revision 02: Profile of glazing bars and width of perimeter frame amended to match original example. Notes amended.

Revision 01: Scale bar added. Status updated to S4 Construction.

04	04/12/2023	JC	GR	See note in revision cloud
03	21/11/2023	JC	GR	See note in revision cloud
02	02/11/2022	JC	GR	See note in revision cloud
01	07/05/2020	JC	GR	See note in revision cloud
ISSUE	DATE	APPROVED	DRAWN	DESCRIPTION

Verge detail/ section perpendicular to roof slope

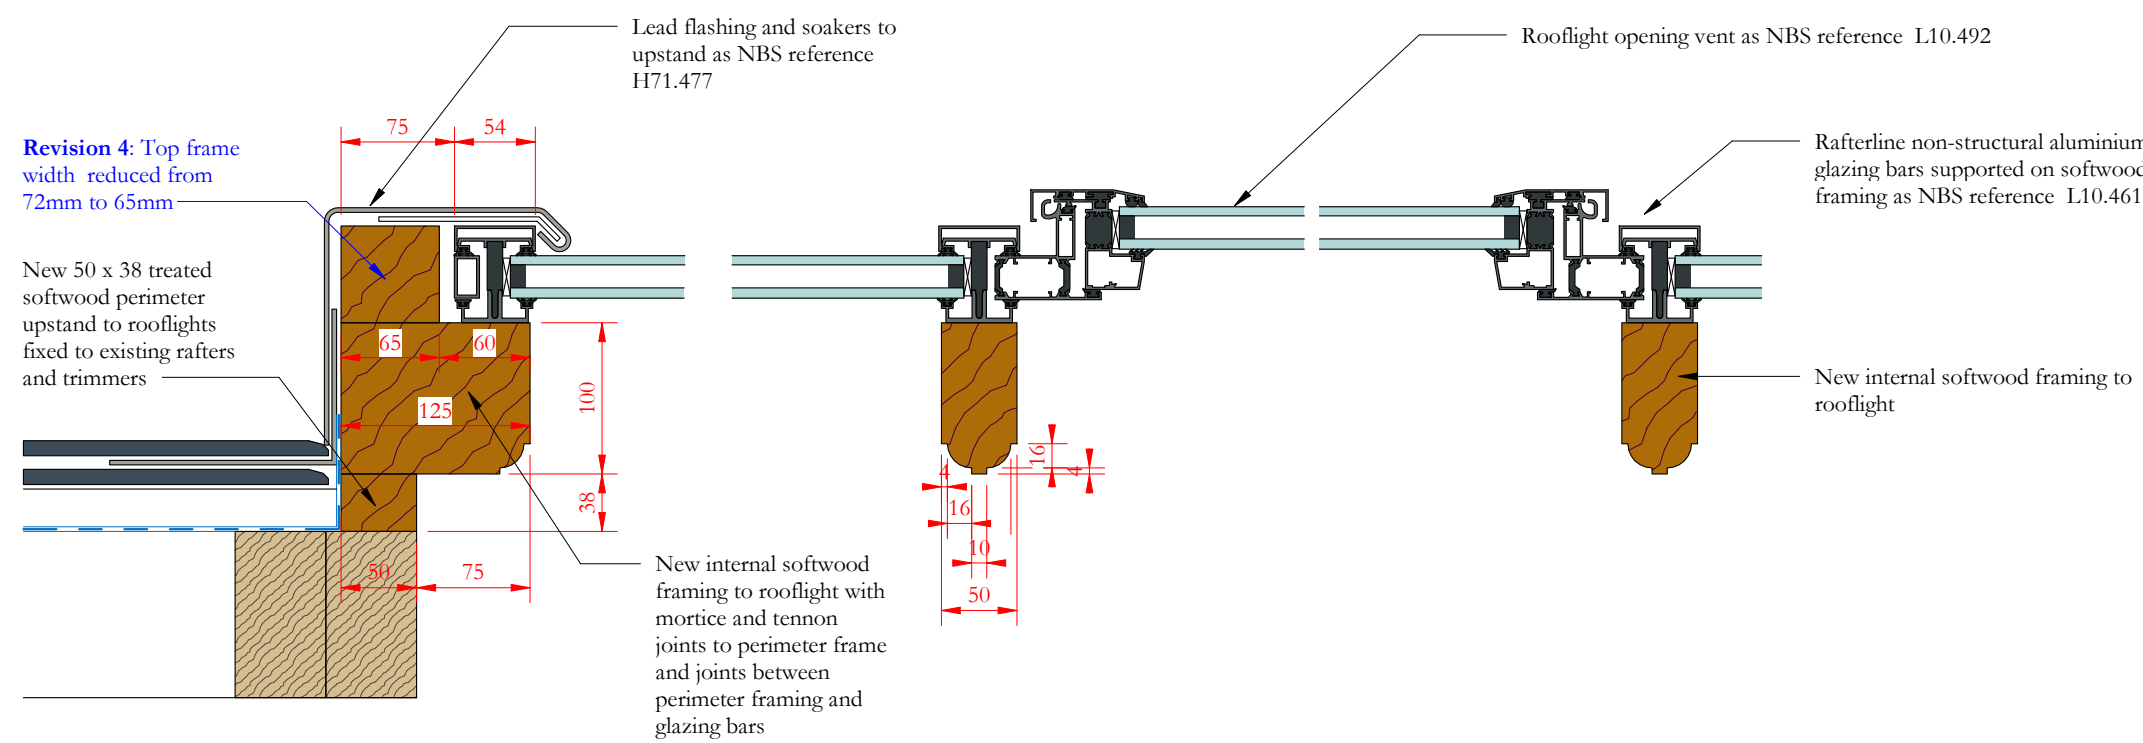

Rooflight sizes and site checks

- The trimmed openings for all existing rooflights are to be carefully checked on site by the contractor prior to manufacture of the new rooflight frames.
- Glazing bars are to be set at equal centres with the number of glazing bars matching the original rooflight.
- The opening sizes for new rooflights and glazing bar centres are to be confirmed by Purcell following removal of slates and battens where the new rooflights are to be installed
- Trimming details for new rooflights are to be confirmed by Ramboll following removal of slates and battens to expose the existing structure where the rooflights are to be installed
- The overall depth of the rooflight frame and glazing bars for rooflight SR09, RL01 over stair S11 is to be increased to 138mm mounted directly on top of the rafters and trimmers without an upstand

SCALE BAR
1 to 5

0 100 200 300 400 500



Project Office, Town Hall, MANCHESTER M60 2L1
+44 (0) 7970 097 432
www.purcelluk.com

PROJECT STATUS	RIBA Stage 5
CLIENT	Manchester City Council
PROJECT	Our Town Hall
DRAWING TITLE	Rooflight details
SIZE & SCALE	A1: 1 : 5
DRAWING STATUS	S4 Construction

[illegible]