
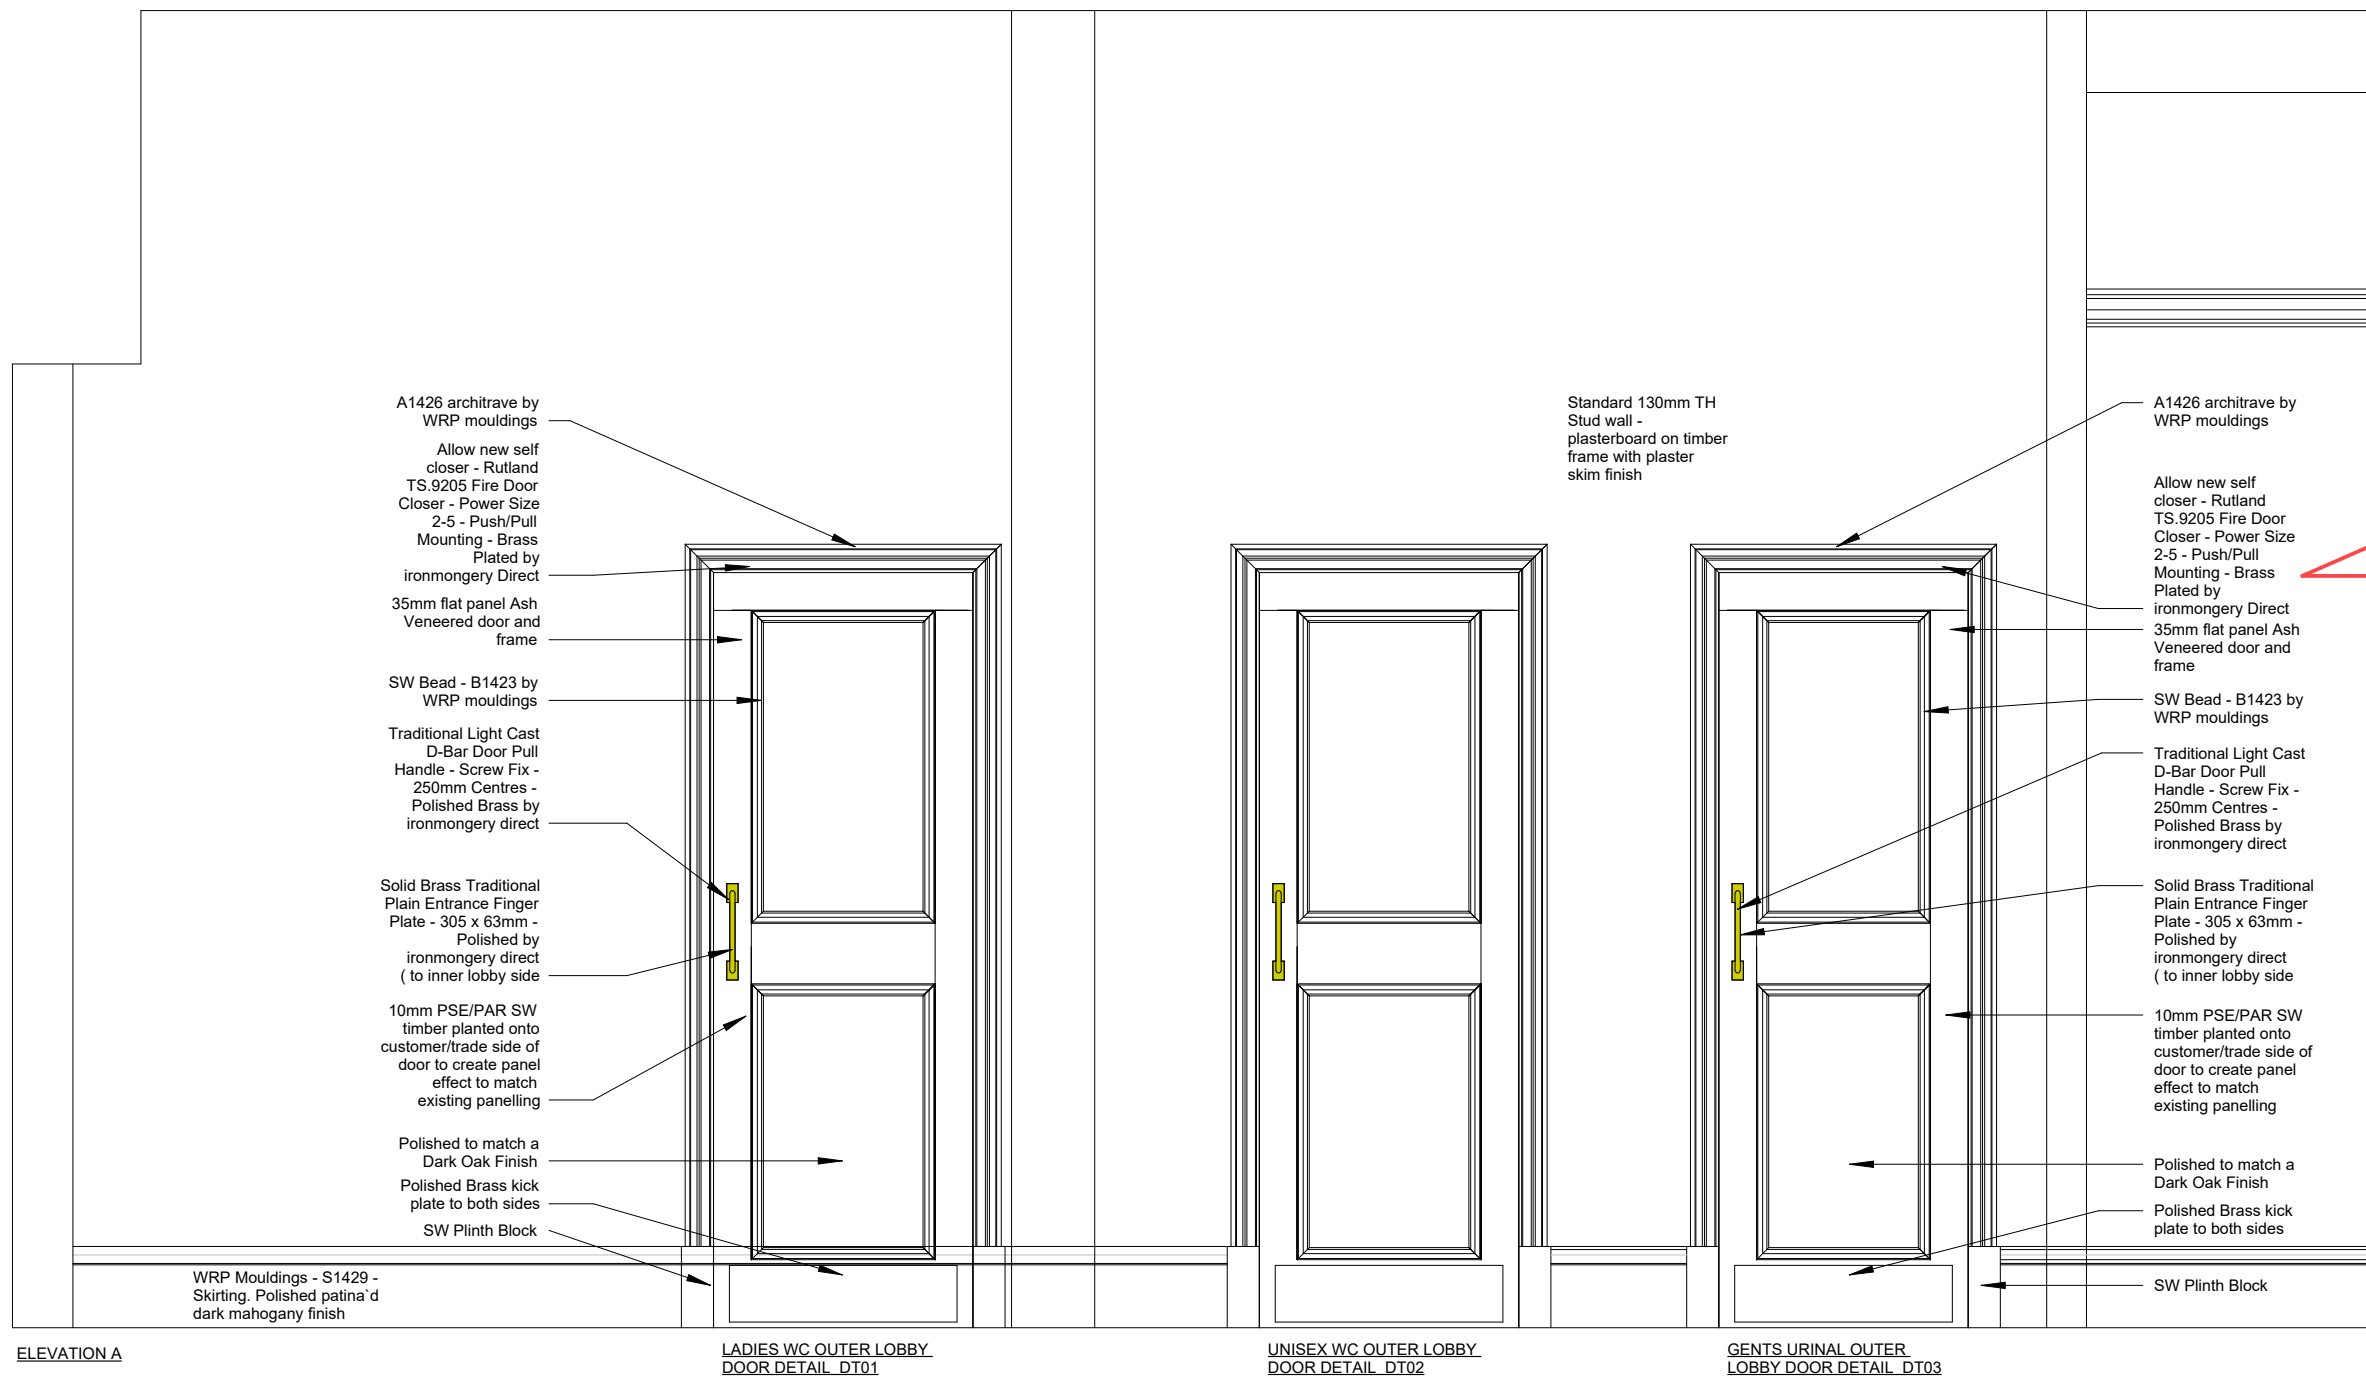
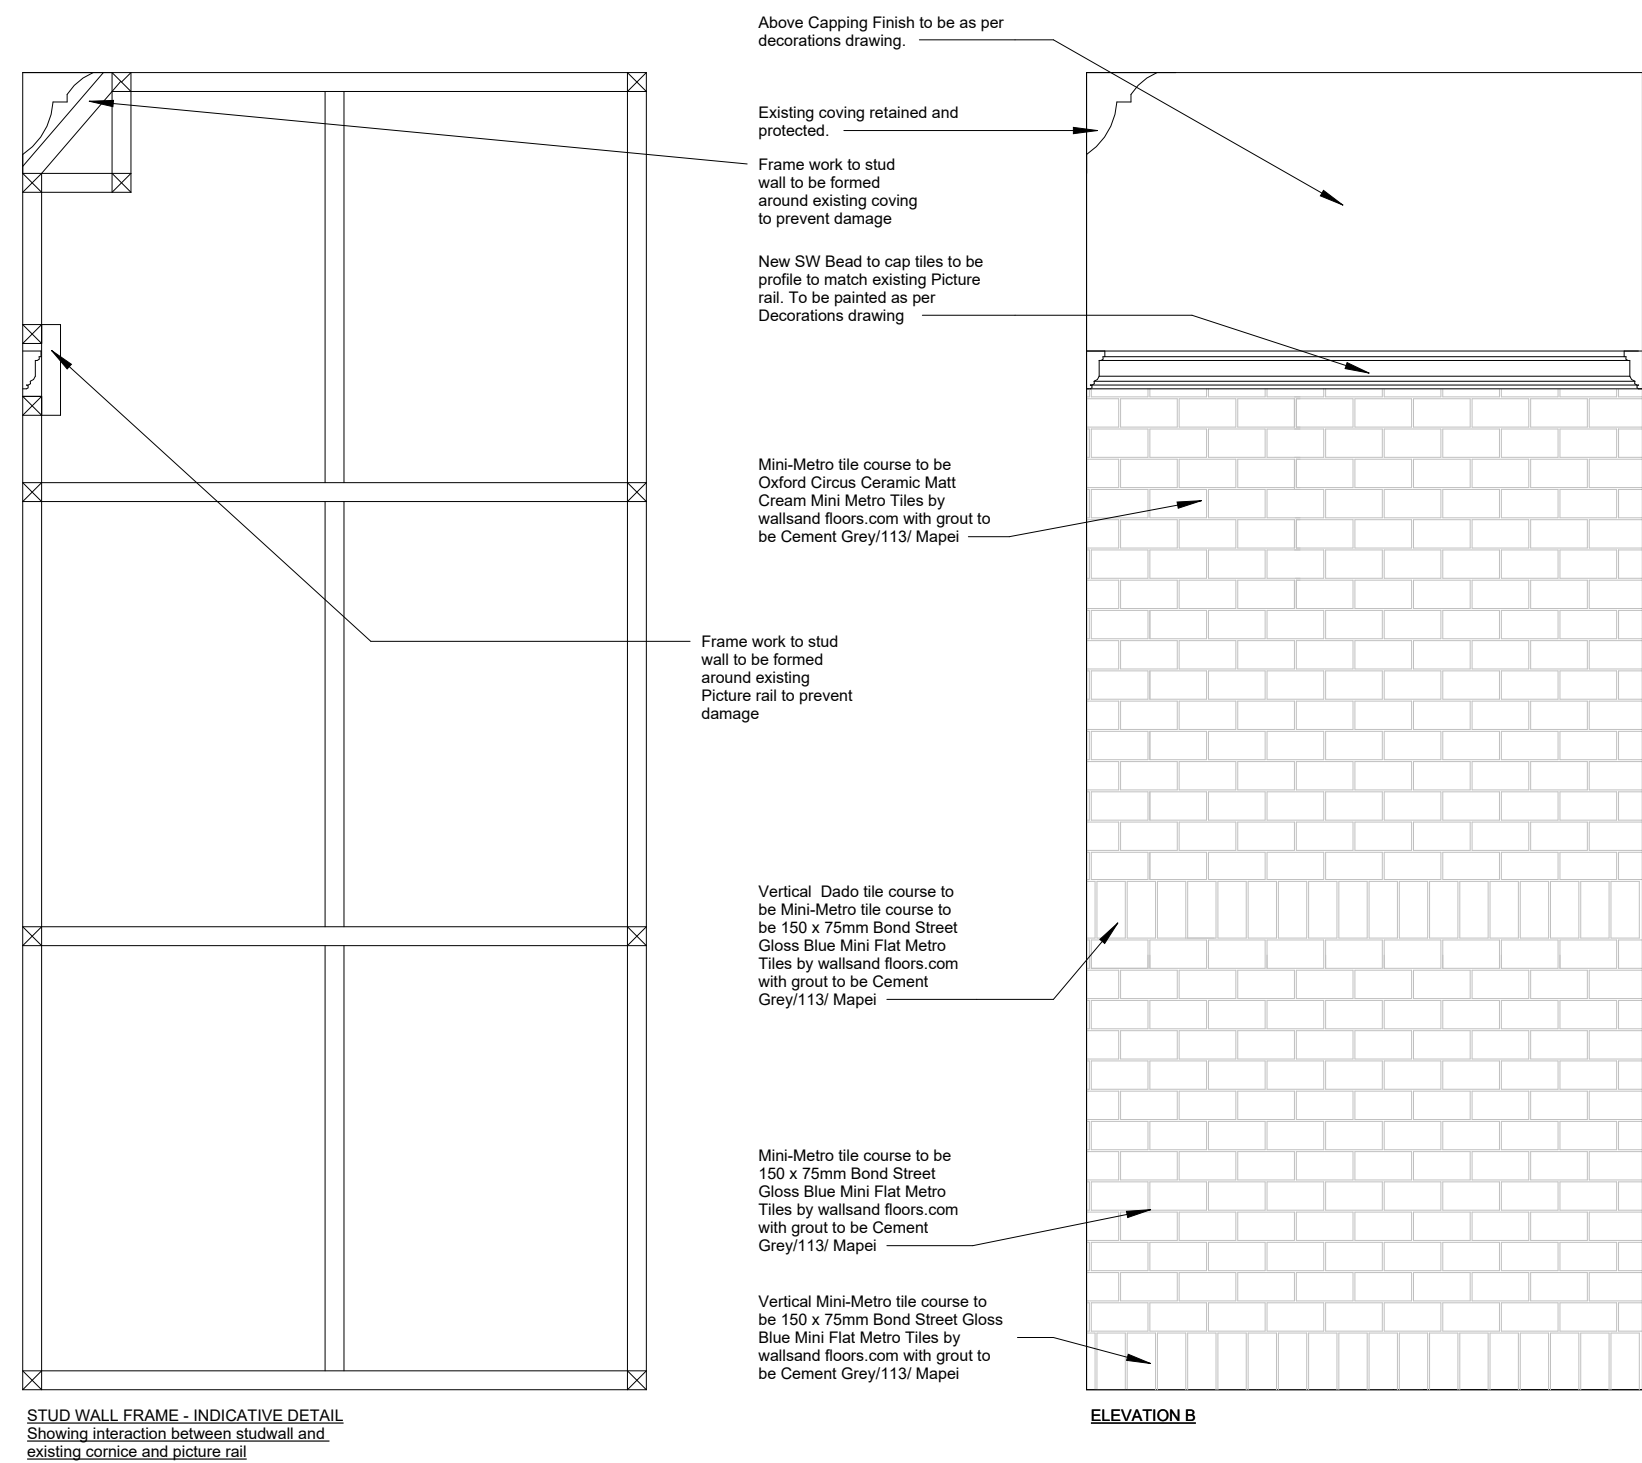
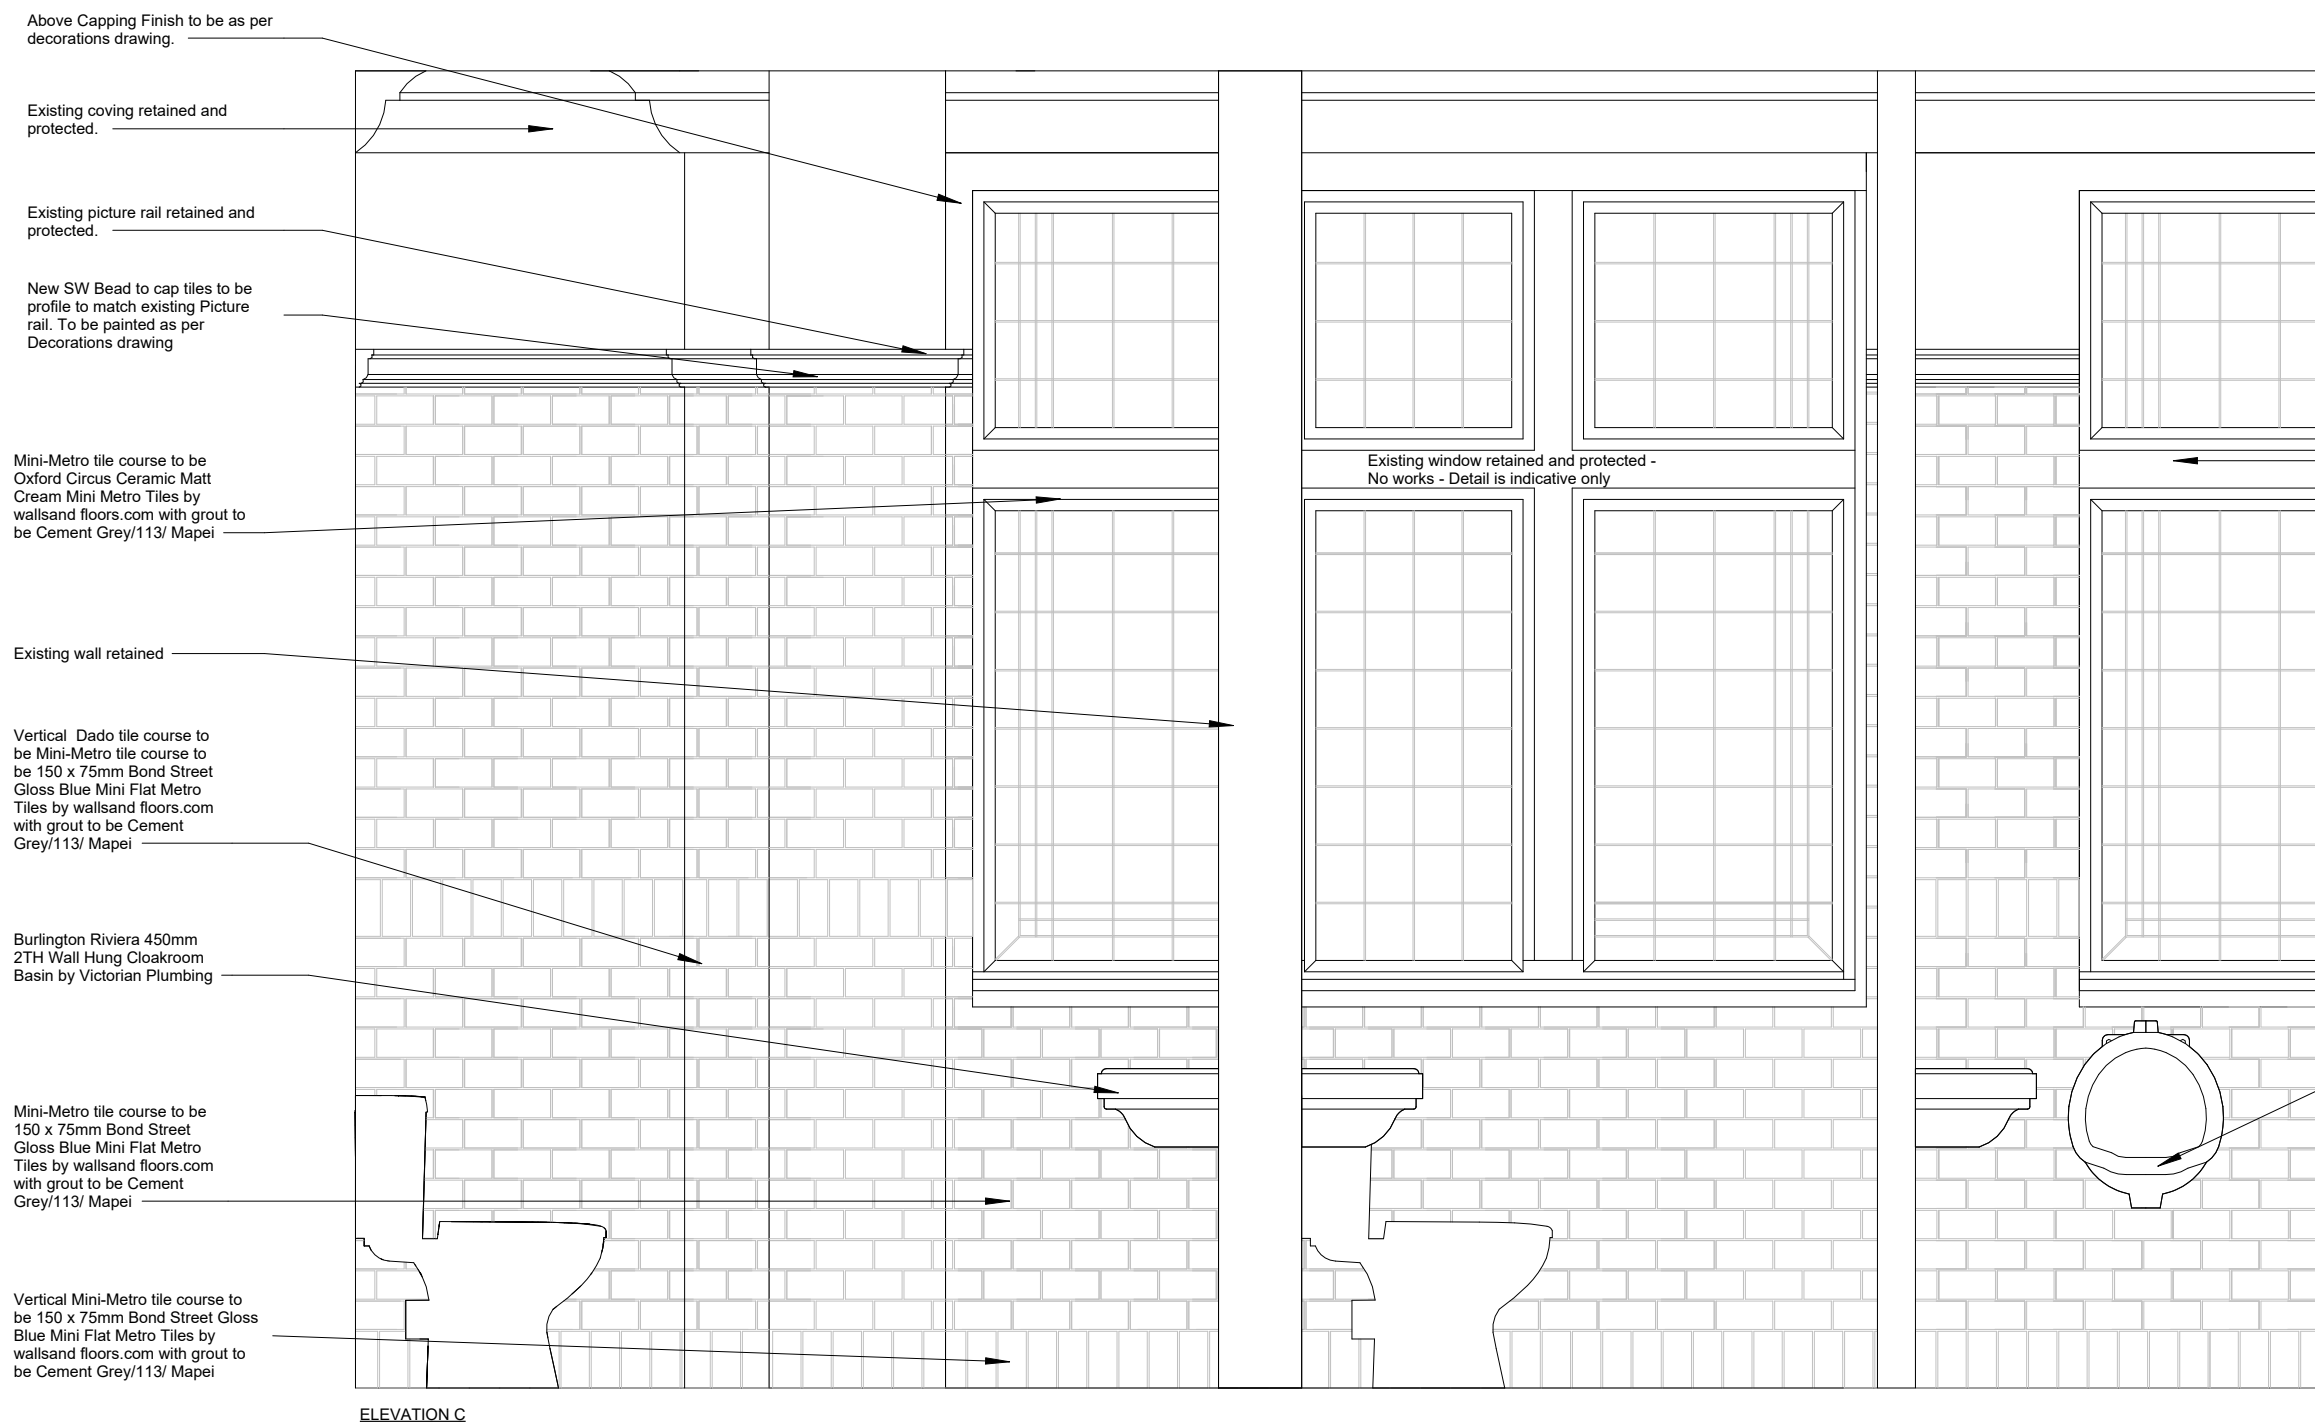


First Floor Toilets Plan
1 : 50

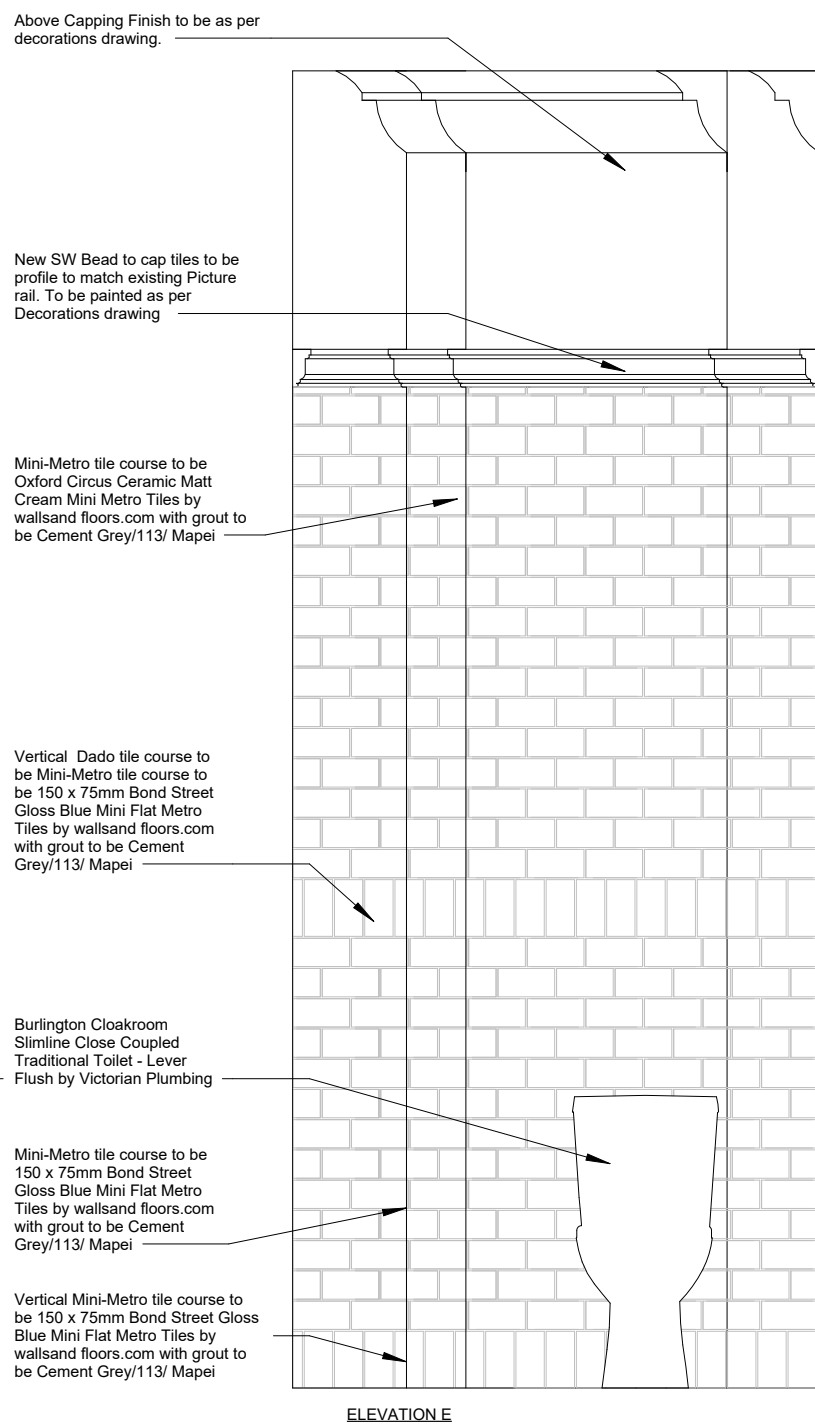

First Floor Toilets
1 : 20

B 14.11.2025 revisions to first floor WC provision to suit HLL requirements
A 22.05.2024 first floor WC layout revised at Stuart Burley's instruction
1 XXXXXX First floor WC Information
Rev# Date Notes Revision

0016 B
Drawing Title
FF WC Elevations

Project
Mr Thomas's Chop House, Manchester

Client
Kieron Dunne - Punch Pubs

Job Number 3180 Size A1 Scale As Indicated
Drawn Approved Date 05.11.2024
CIP / / / /



THIS DRAWING REMAINS THE COPYRIGHT OF MGI PARTNERS
AND IT MUST NOT BE COPIED OR REPRODUCED WITHOUT WRITTEN CONSENT.
ALL RIGHTS RESERVED. DIMENSIONS AND LEVELS SHOULD ONLY BE TAKEN FROM THE
FIGURES DIMENSIONS VALUES STATED ON THIS DRAWING. NO ATTEMPT SHOULD BE
MADE TO SCALE FROM THE DRAWING. DIMENSIONS ARE TO BE TAKEN FROM THE
DIMENSION LINES UNLESS OTHERWISE SPECIFIED. ALL CONTRACTORS MUST VISIT THE SITE AND ARE
SOLELY RESPONSIBLE FOR TAKING AND CHECKING ALL DIMENSIONS RELATIVE TO
THE WORK THEY ARE REQUIRED TO CARRY OUT.
THIS DRAWING MUST NOT BE USED ON SITE UNLESS ISSUED FOR CONSTRUCTION.