


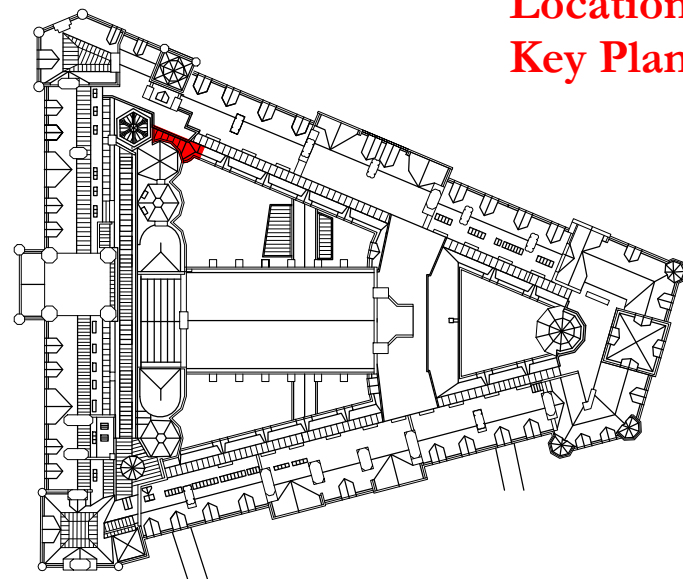


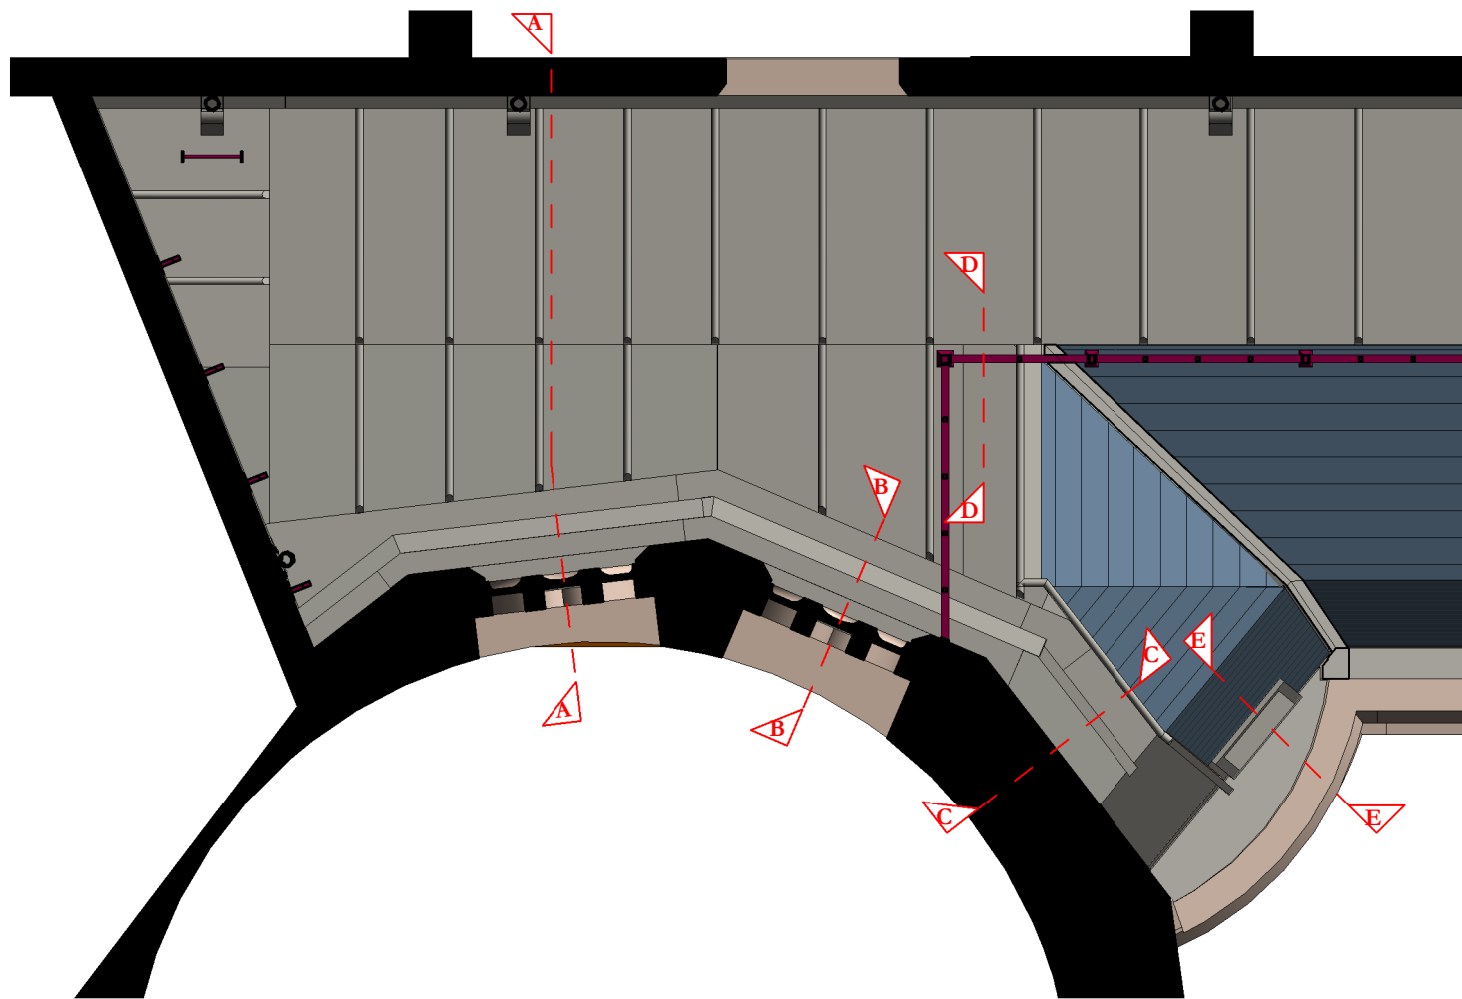


Detail Key Plan

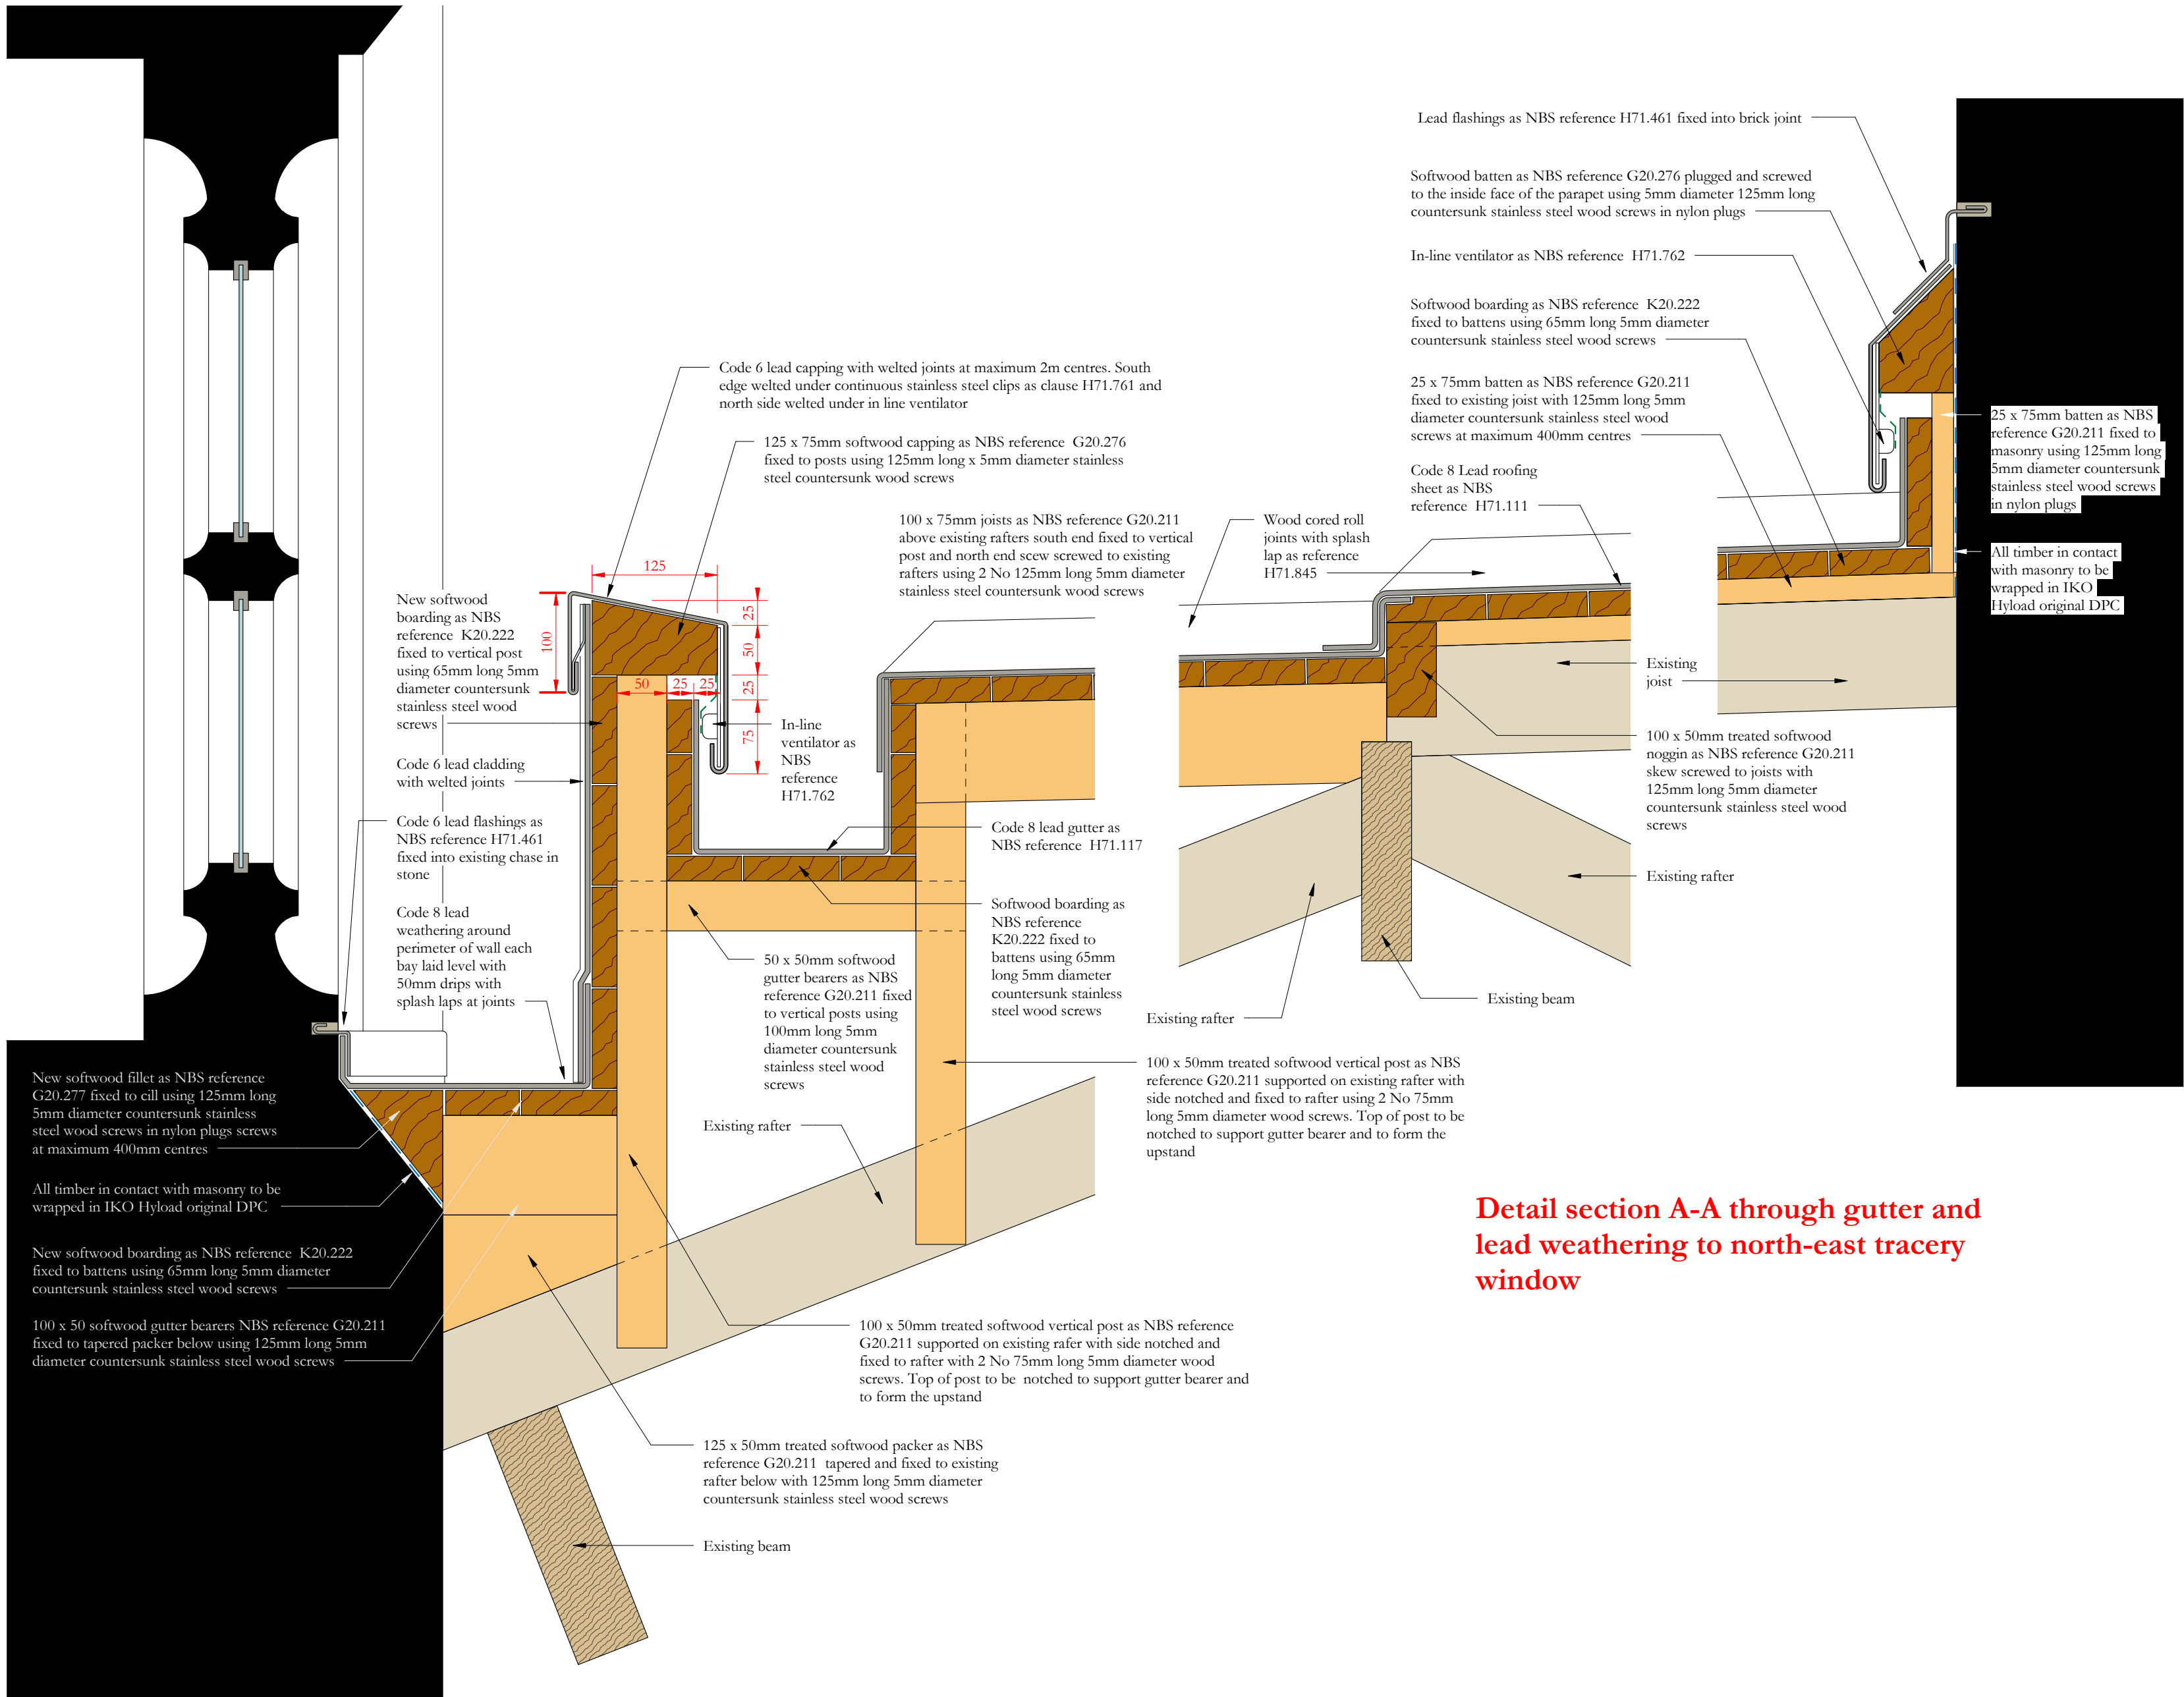

Detail section B-B through gutter
and lead weathering to north tracery
window

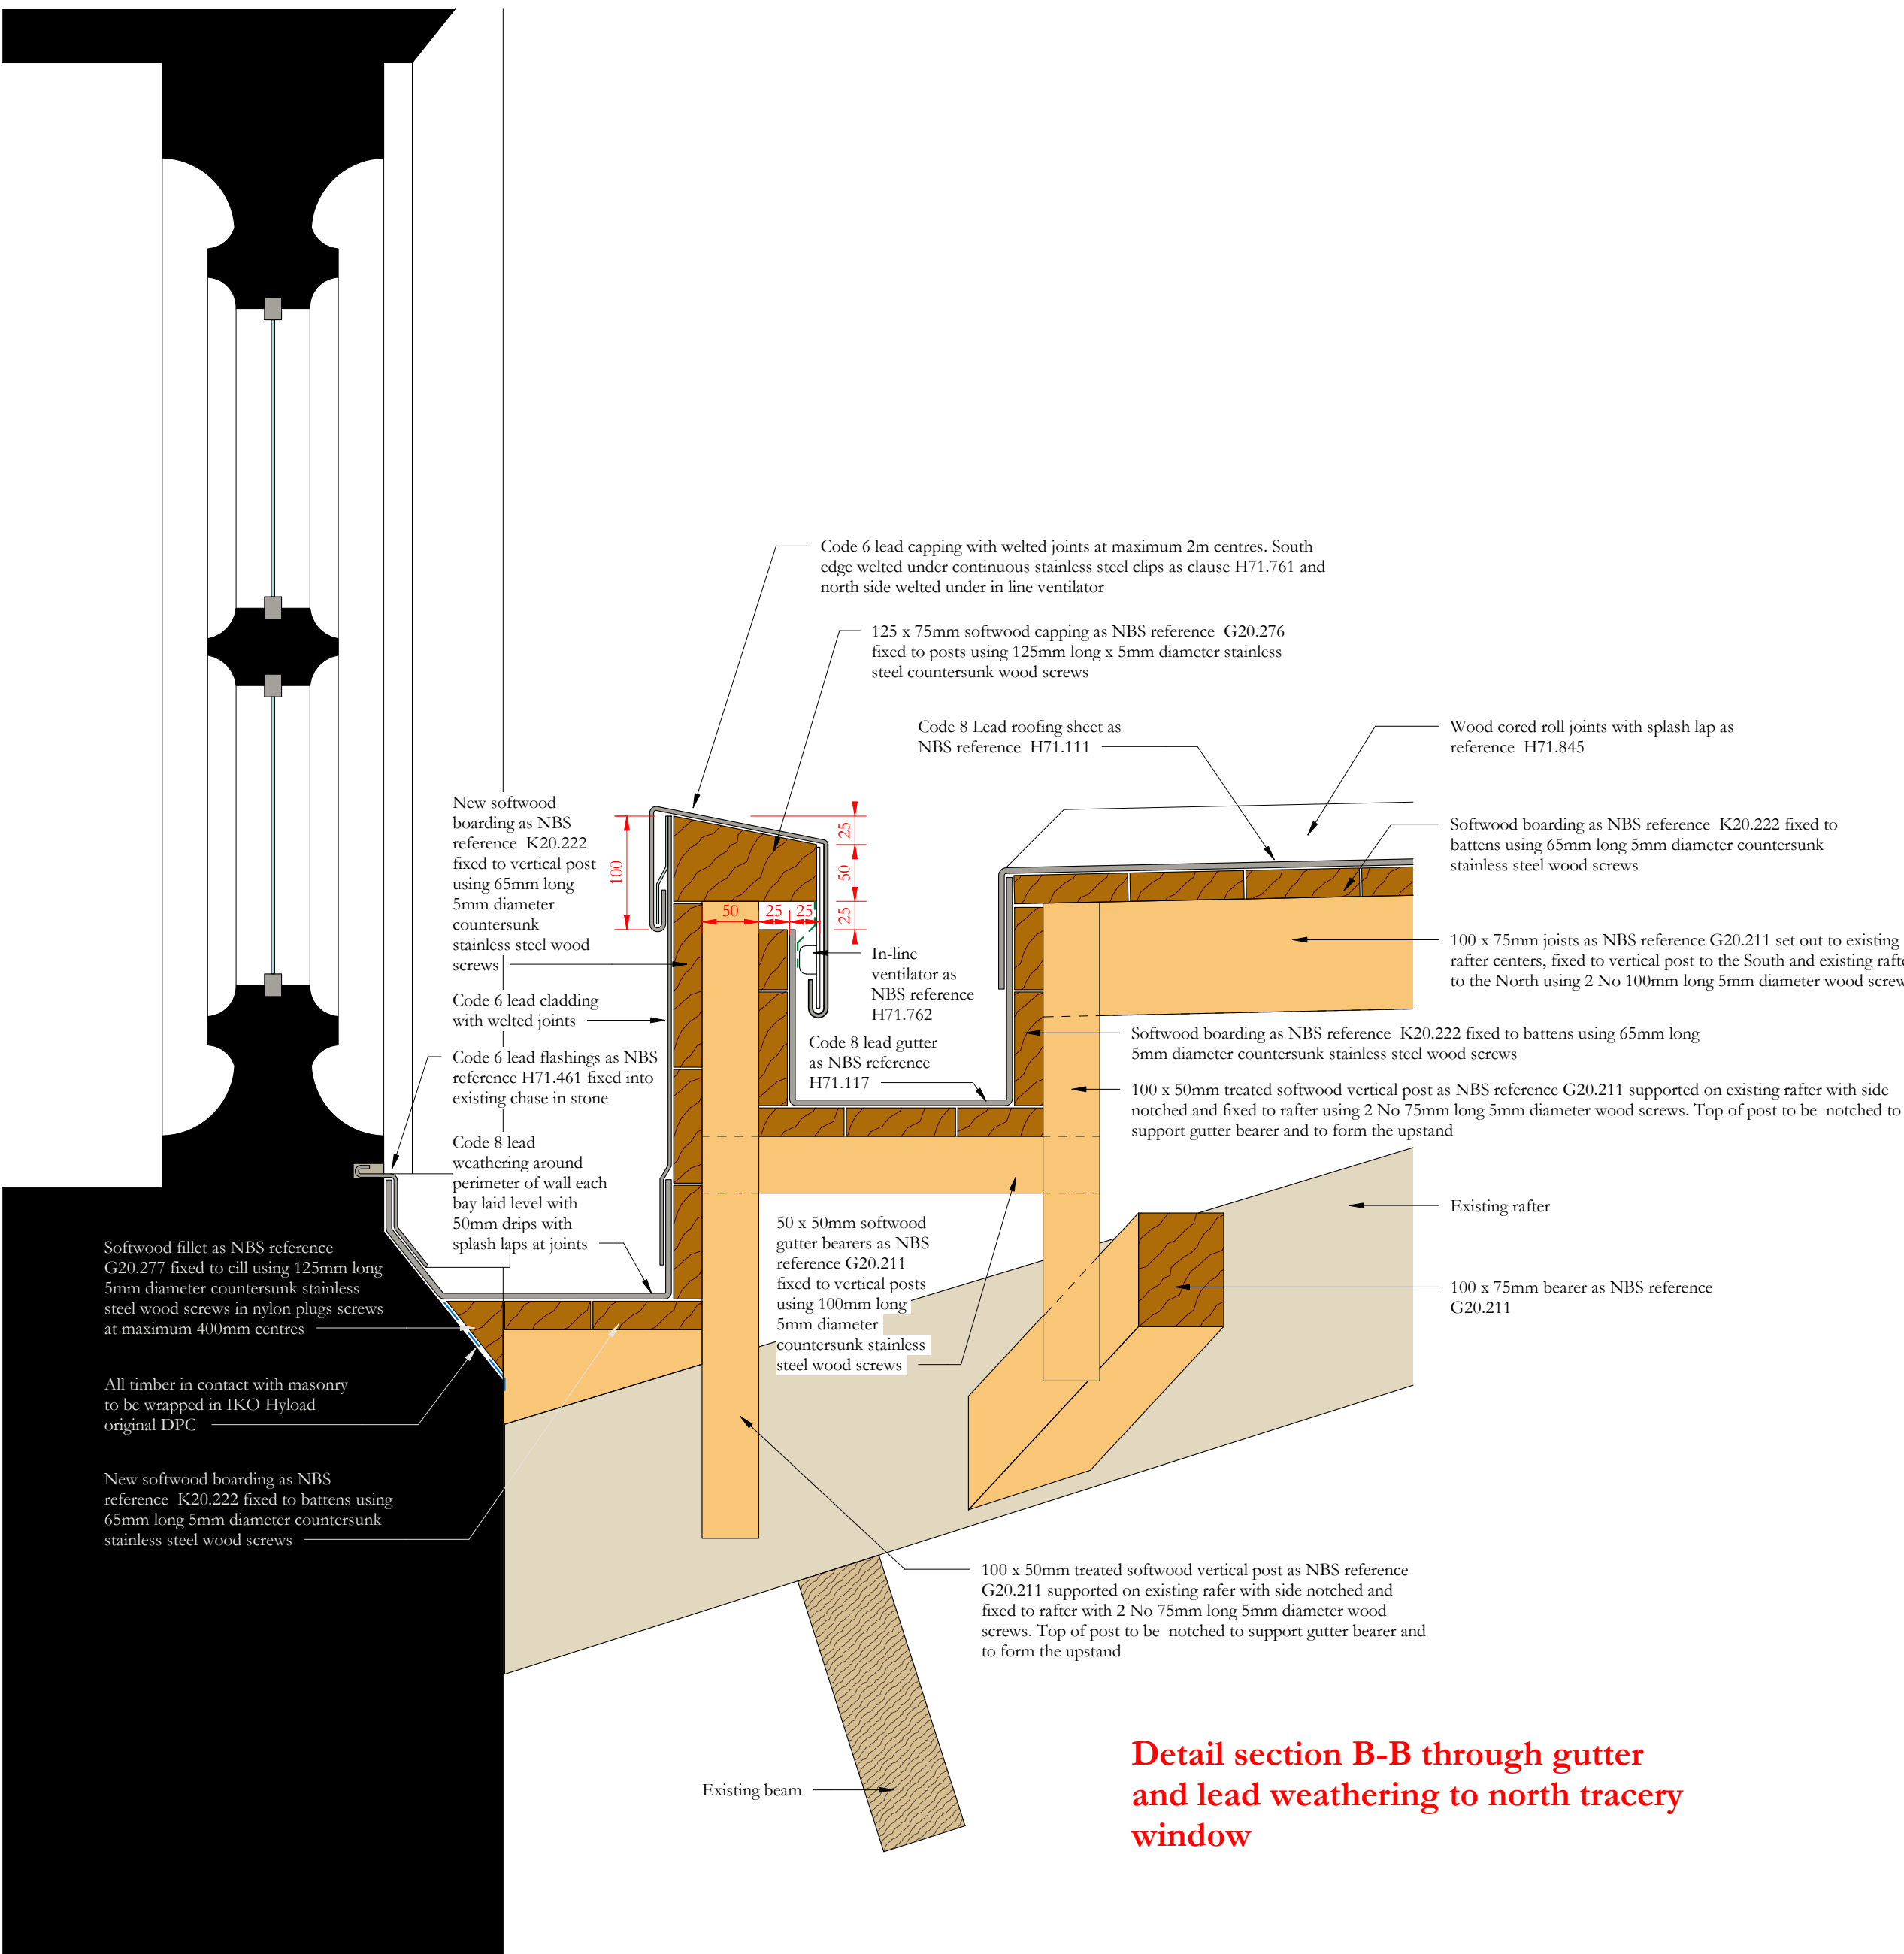

Detail section A-A through gutter
and lead weathering to north-east tracery
window

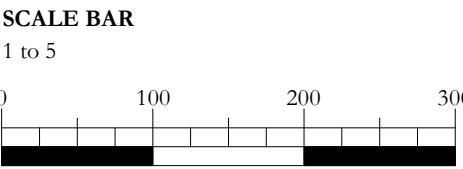

31/10/2024 GR JRC First Issue
ISSUE DATE APPROVED DRAWN DESCRIPTION



Project Office, Room 308, Town Hall, MANCHESTER M60 2L1
+44 (0) 7970 097 432
www.purcelluk.com

PROJECT STATUS **RIBA Stage 5**

CLIENT **Manchester City Council**

PROJECT **Our Town Hall**

DRAWING TITLE **Roof NCR02 detail sections
A-A and B-B at north-west
corner**

SIZE & SCALE **A1:As indicated**

DRAWING STATUS **S4 Construction**

JOB NUMBER **236959**

DRAWING NO. **OTH-PUR-TH-RF-DWG-A-7635** REV

© PURCELL 2019. PURCELL ® IS THE TRADING NAME OF PURCELL ARCHITECTURE LTD.