



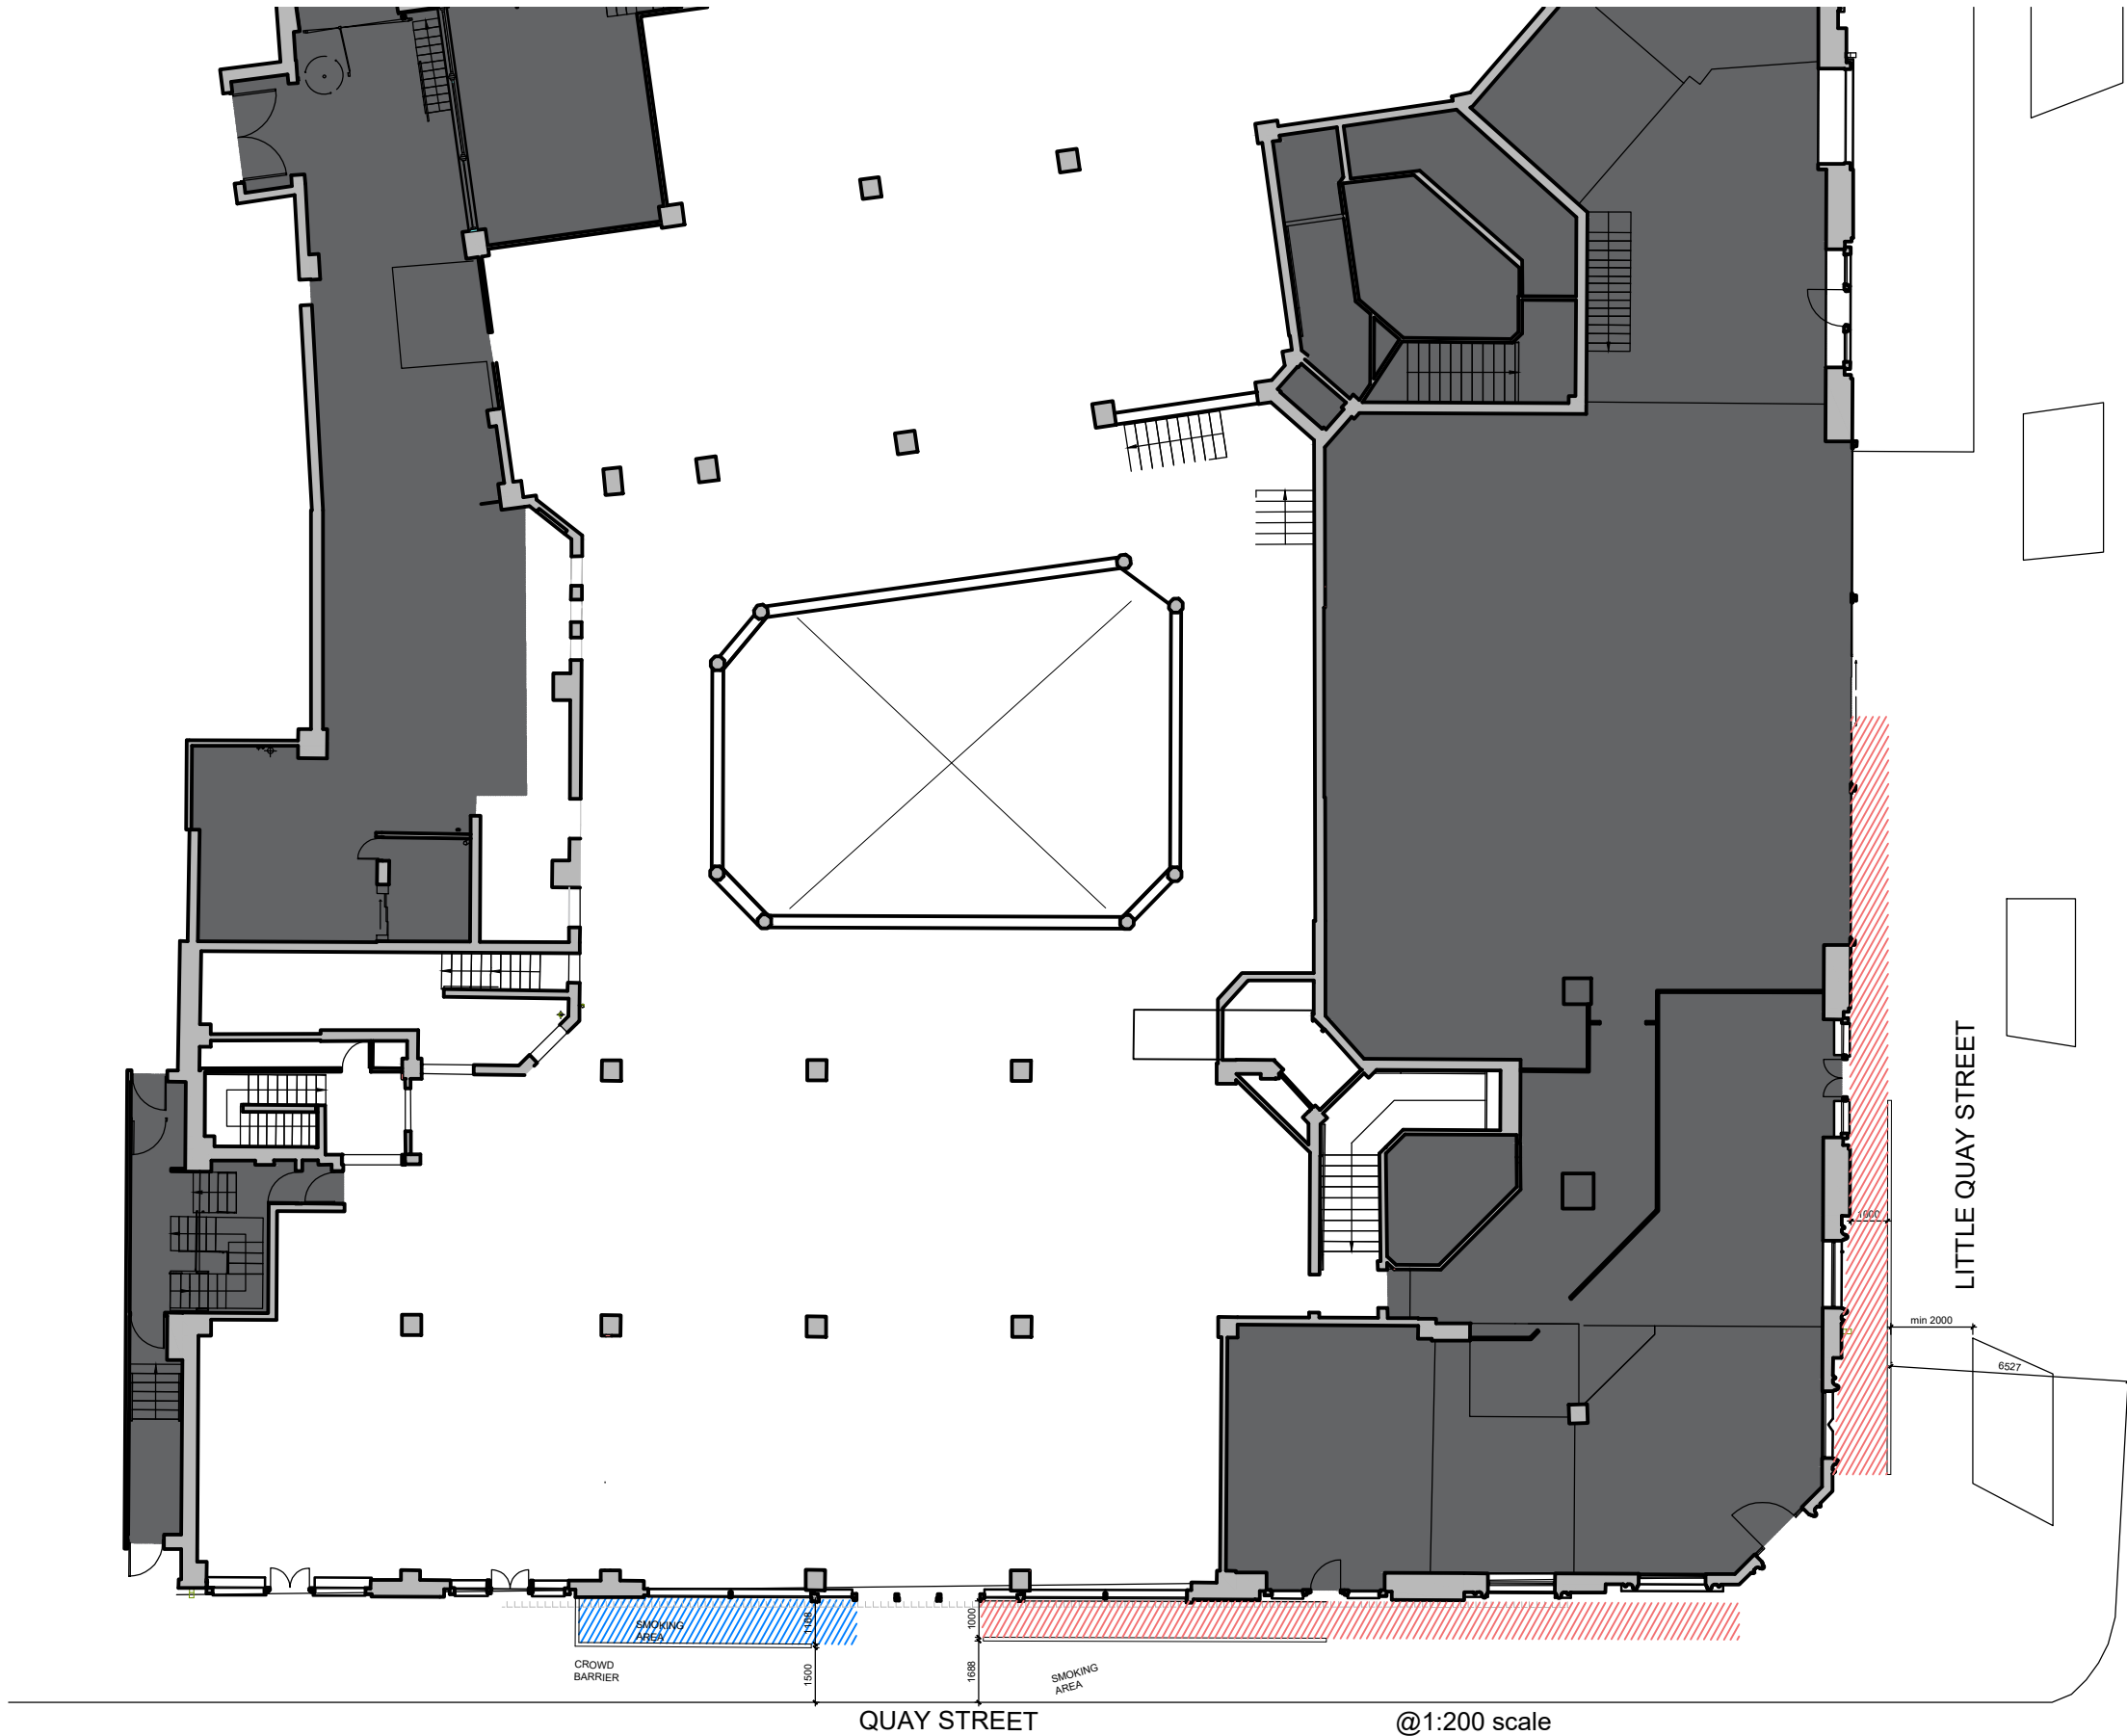

PROPOSED SMOKING/QUEUE
1:200

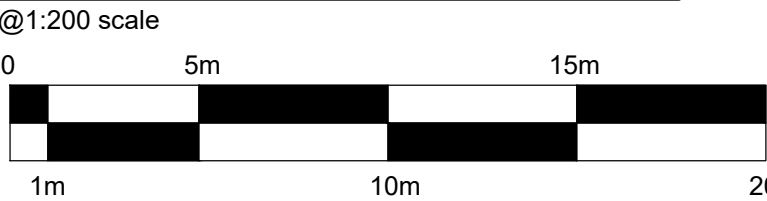

Work to annotated dimensions only. Harrison Ince take no responsibility from any inaccuracies from scaling from this drawing.
All dimensions to be checked on site prior to manufacture and construction. This drawing is the property of Harrison Ince Holdings Limited and should not be reproduced without permission.
All discrepancies to be brought to the attention of the architect immediately.
This drawing is to be read in conjunction with the specification / bill of quantities and related drawings.

REVISIONS			
-	FIRST ISSUE	04.09.25	GW
A	SMOKING AREA REDUCED	03.10.25	GW



HARRISON INCE

ARCHITECTS INTERIOR DESIGNERS

JD WETHERSPOON

PINS SOCIAL CLUB

PAVEMENT PLAN

SECOND FLOOR
EASTGATE
2 CASTLE STREET
MANCHESTER
M3 4LZ
TEL: 0161 236 3650
EMAIL: admin@harrison-ince.co.uk

TITLE		SCALE	
DATE	OCTOBER 2025	SCALE	1:200 @A3
JOB NO.	01	DWG. NO.	AP10 A
DRAWN	CAD/GW	CHECKED	