


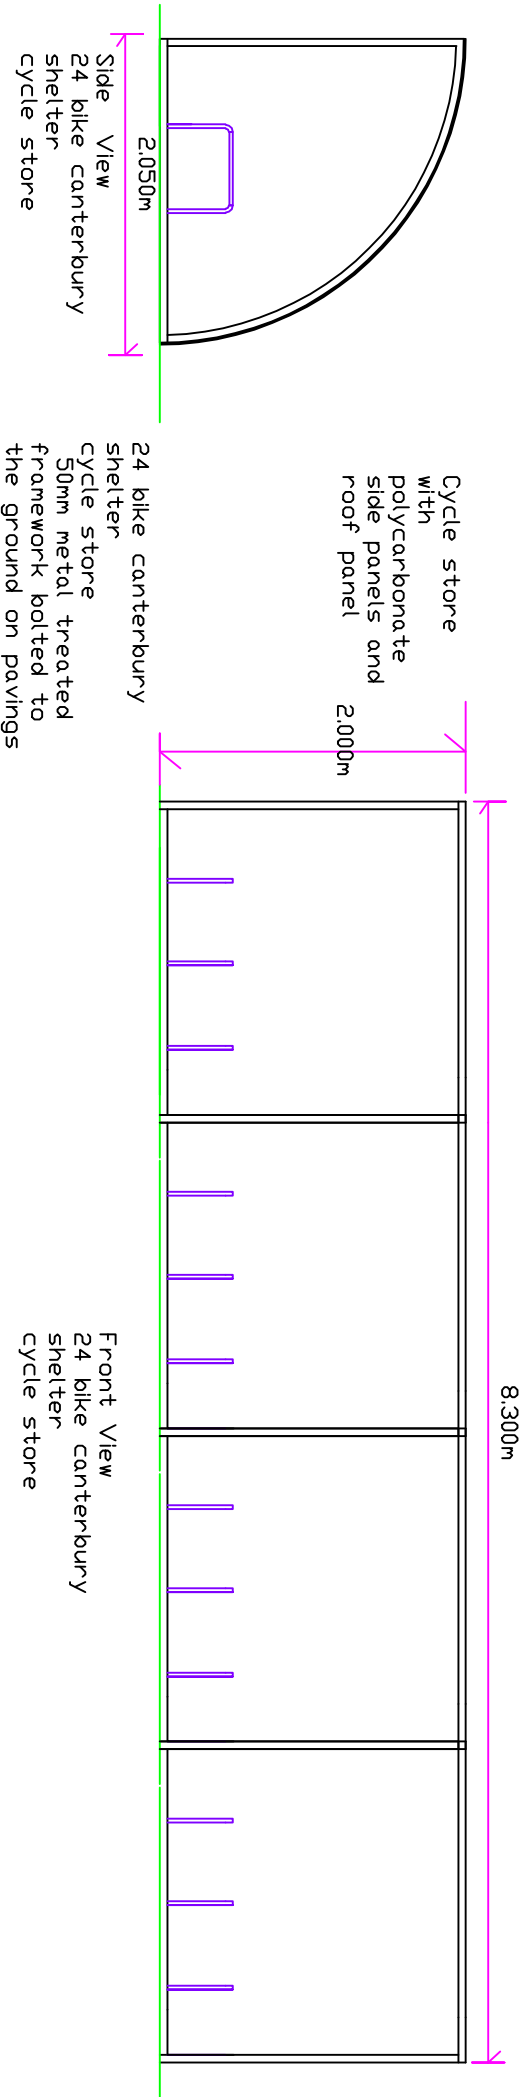

PROPOSED
CYCLE
STORE
PLAN 1:50

BUILDING SAFETY ACT 2023		
The Main Contractor will be required To be nominated as the Principle Contractor to be responsible for all the Health and Safety for the Contract Period For all Trades and Suppliers working or visiting the Site		
DO NOT SCALE OF THIS DRAWING TAKE ALL DIMENSIONS ON SITE (boulders Note) Do not start any works until all the approvals have been obtained. Any discrepancy to be reported to Plans Drawn as soon as possible.		
client: The Sheridan Argum Majid 371 Oldham Road, Manchester, M40 8QR 0161 203 5444		
date: FEBRUARY 2025	drawn: DRW	
drawing title: Phoenix Village The Orientals Shopping Centre New fire doors and ramps New Dwarf Wall Internal alterations external seating area		
project: MANCHESTER CITY COUNCIL PLANNING AND BUILDING CONTROL APPLICATION		
PLANS DRAWN tel.no 07952934281 07856609593 email Bawin terbottom@aol.com www.plansdrawn.org		
project no. DR 371	drw. no. 104	Alpaper