




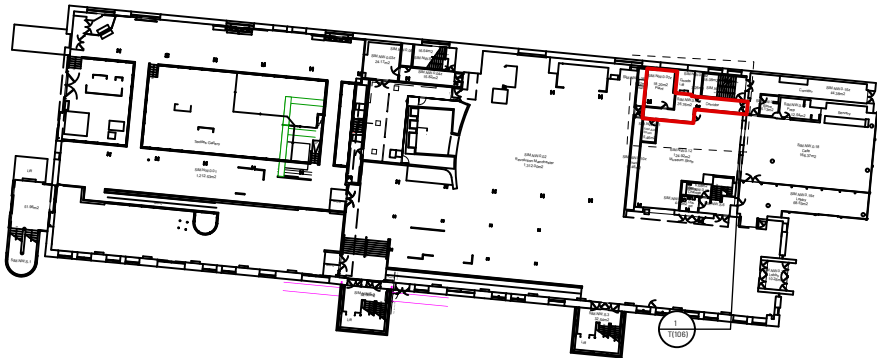


Key Plan

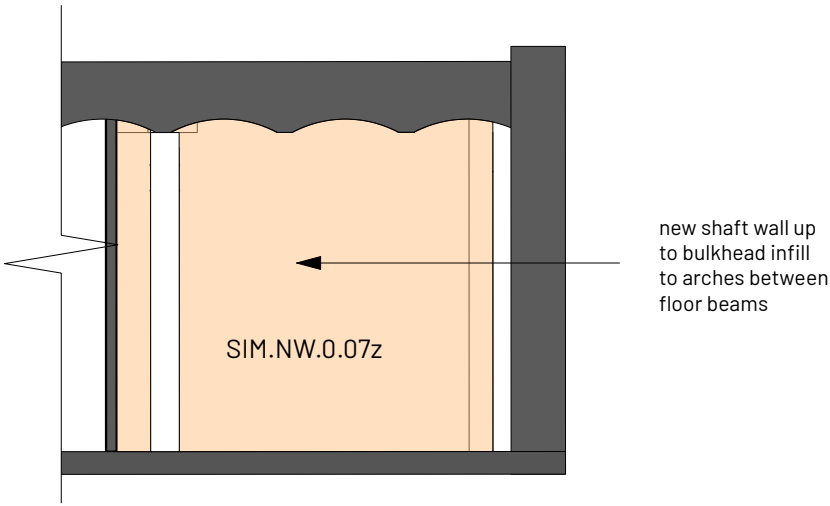

2 Section AA
Scale: 1:100

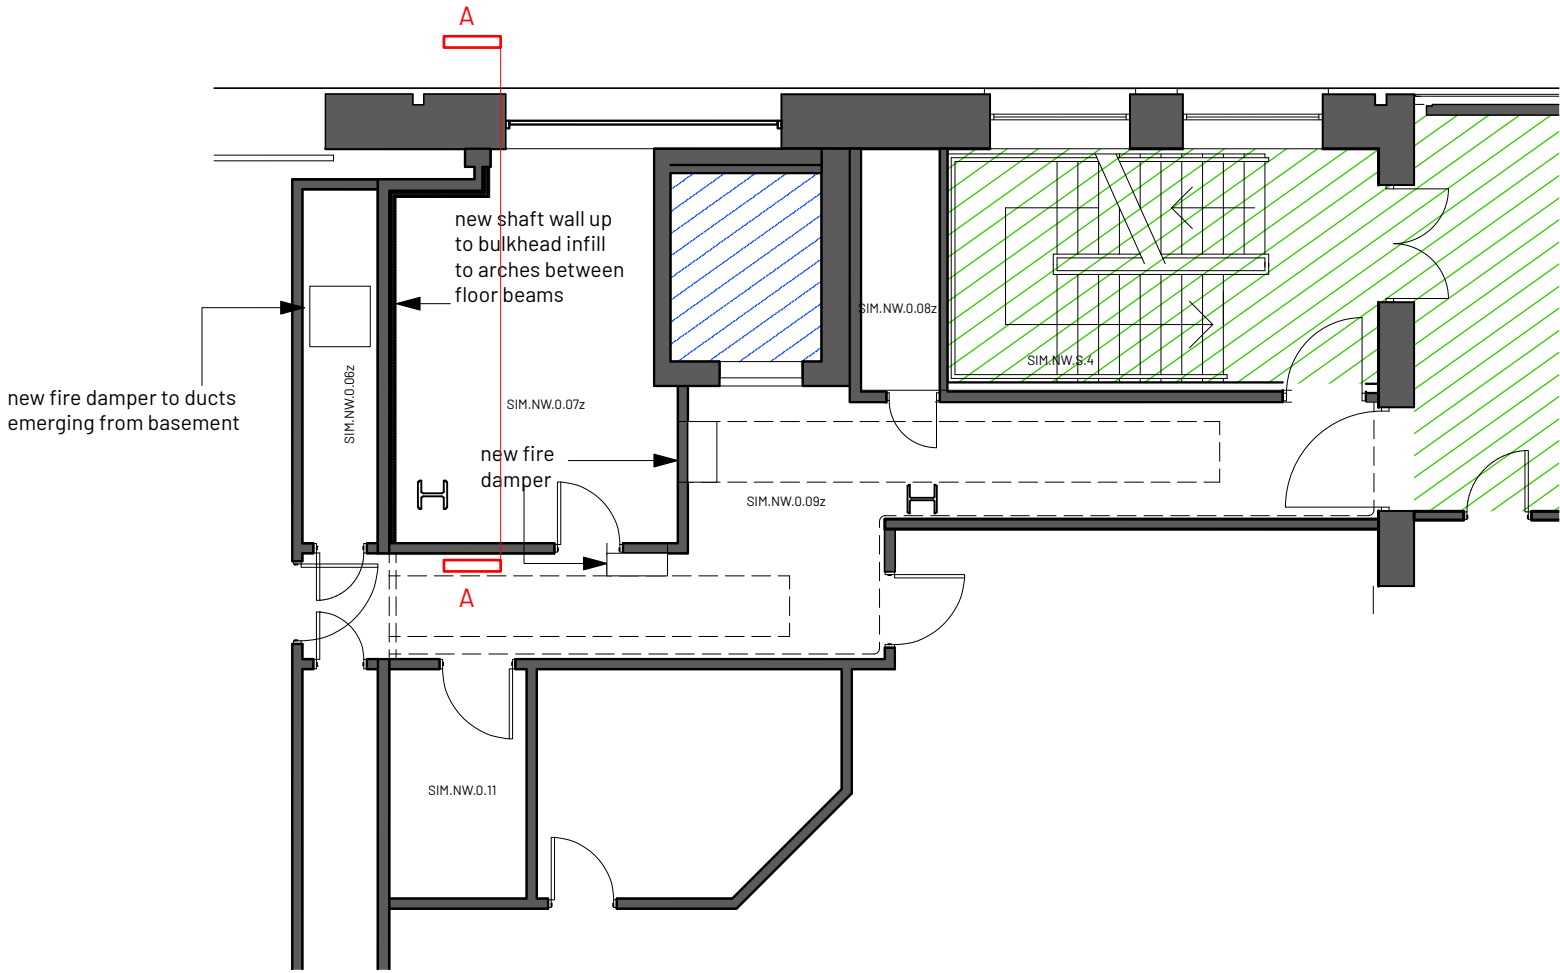

1 Proposed Plan
Scale: 1:100

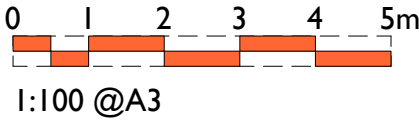

A
22/10/2025 Redrawn with revised PL
scope of works

REV	NOTE	DRN/CHK

Science and Industry
Museum
Fire Works

NW-G Proposed Plan 4

PROJECT REF.	2002
DRWG NO.	T(107)
REVISION	A
SCALE	1:100 @ A3
DATE 1st	Oct 25
DRAWN	PL

SK sketch E existing P proposed T tender C construction FI final issue

+44 161 236 0051
ARCHITECT@ATELIERMB.CO.UK

ATELIER.MB