


GROSVENOR | 4TH FLOOR SHIP CANAL HOUSE, MANCHESTER

HERITAGE CEILING SOFFIT PLAN SHOWING BEAM LOCATIONS ABOVE SUSPENDED CEILING

(SUBJECT TO STRIP OUT)

This drawing is the property of Bluesky Design Interiors Limited and must not be copied or otherwise reproduced. All dimensions must be checked on site before commencing work. This drawing was produced using AutoCAD 2025.

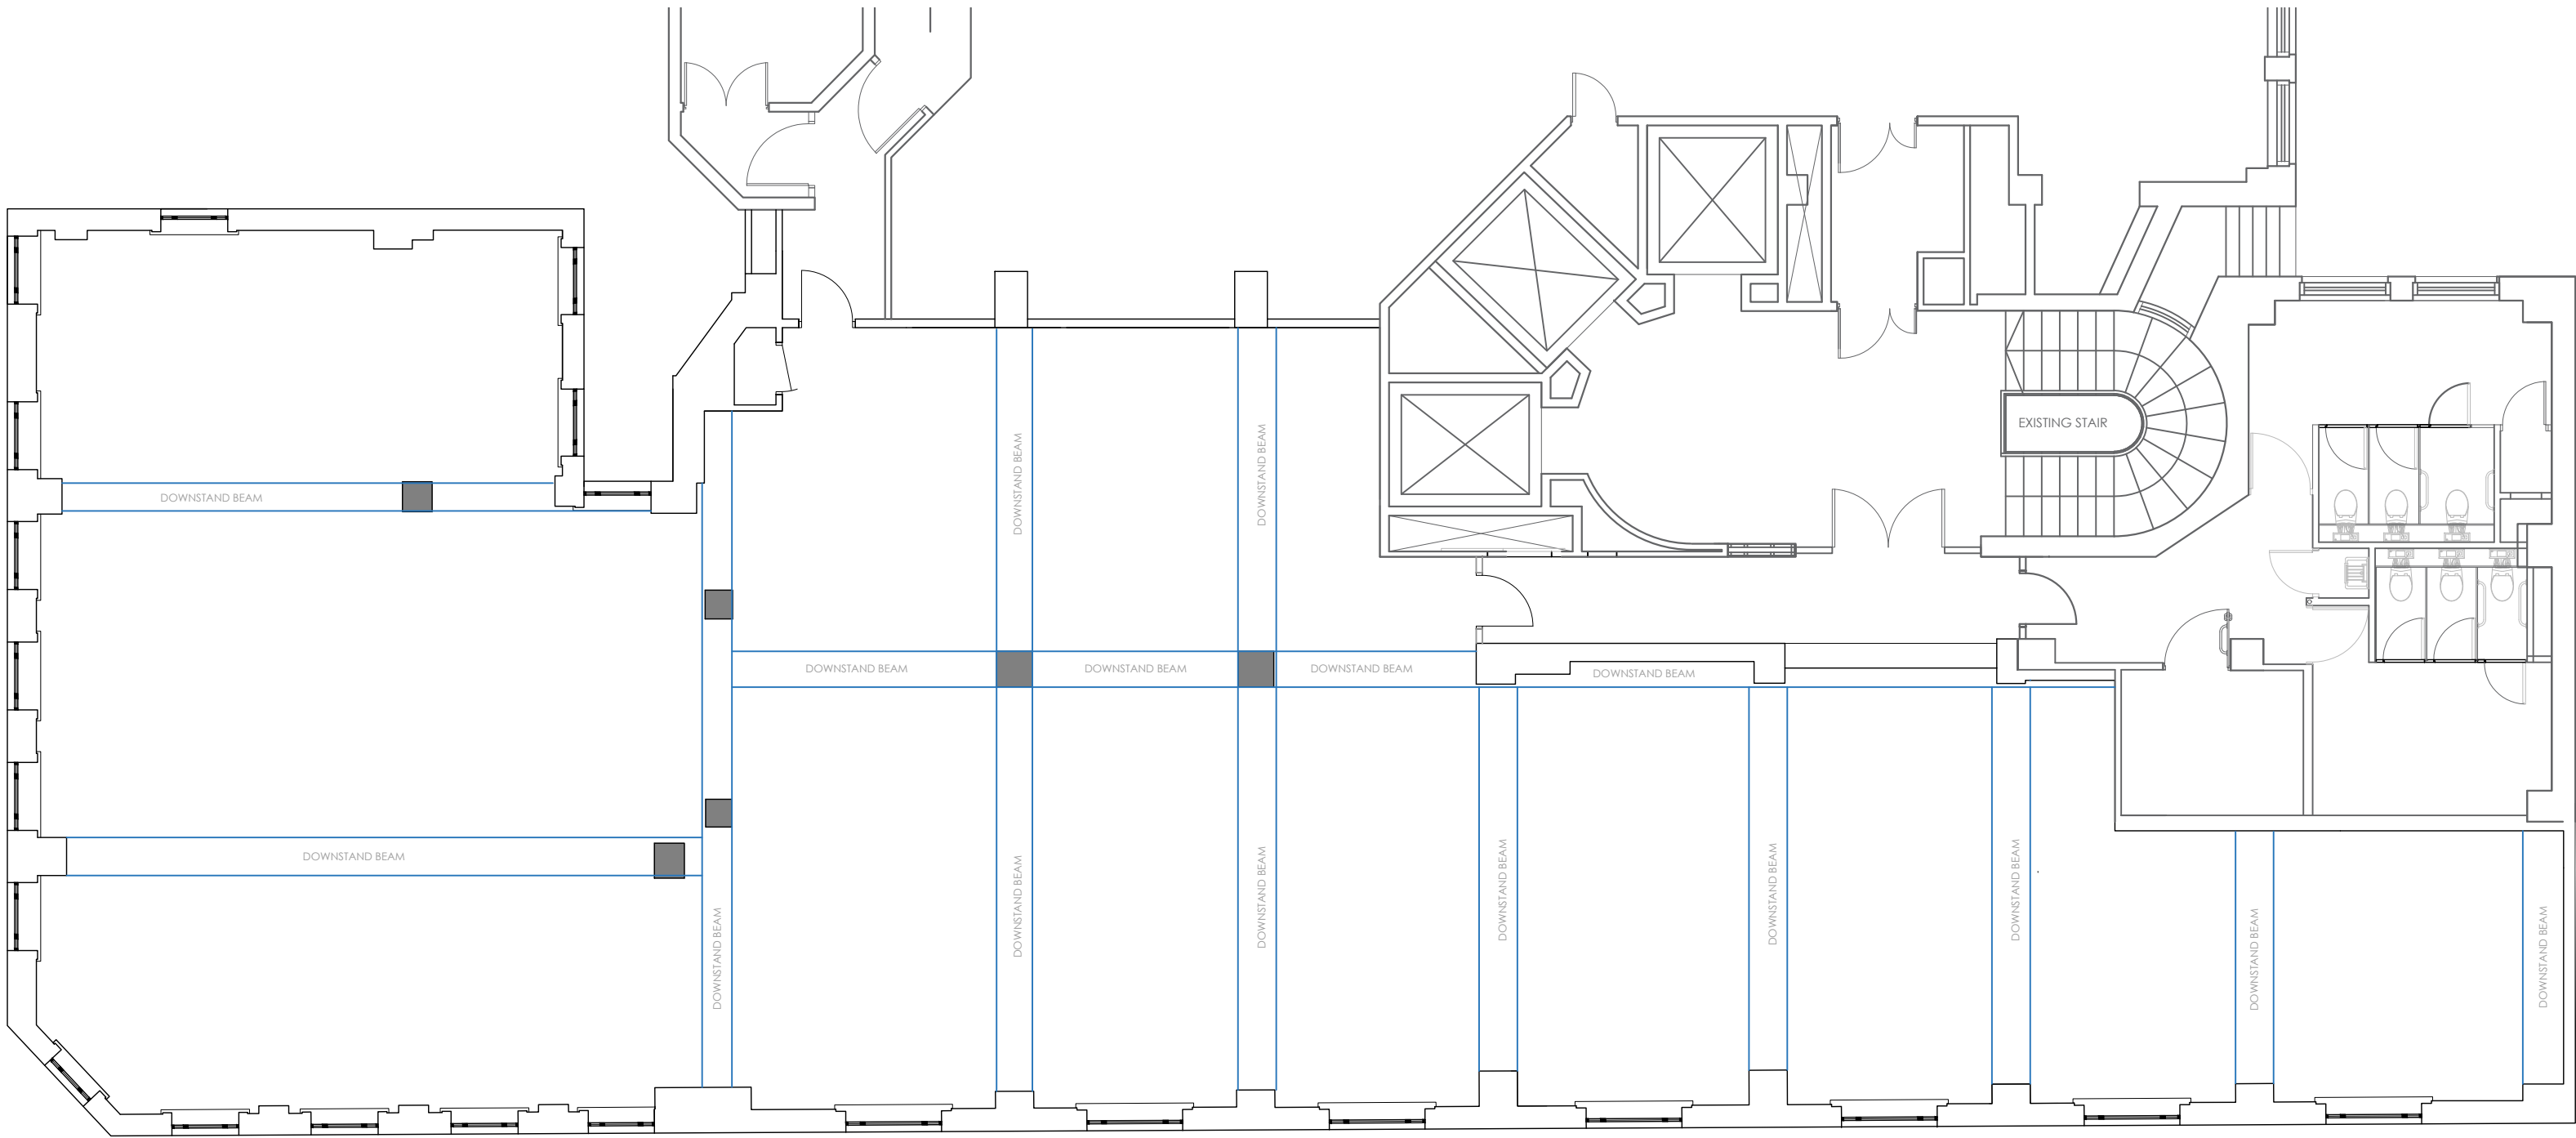

/	25.11.25	First issue for comment		HEK
Rev	Date	Description		By
Client		GROSVENOR		
Project		4TH FLOOR SUITE		
Address		SHIP CANAL HOUSE		
Drawing Title		HERITAGE CEILING BEAM PLAN		
Date		05.11.2025	Scale	1:100 @ A1
Drawing No		1427-04-HE-04	By	HEK
			Status	FOR COMMENT
bluesky Design		Studio 1 169 High Street		
INTERIORS LIMITED		Boston Spa Leeds LS23 6BH		
		01937 845 399		
		www.blueskydesigninteriors.co.uk		