


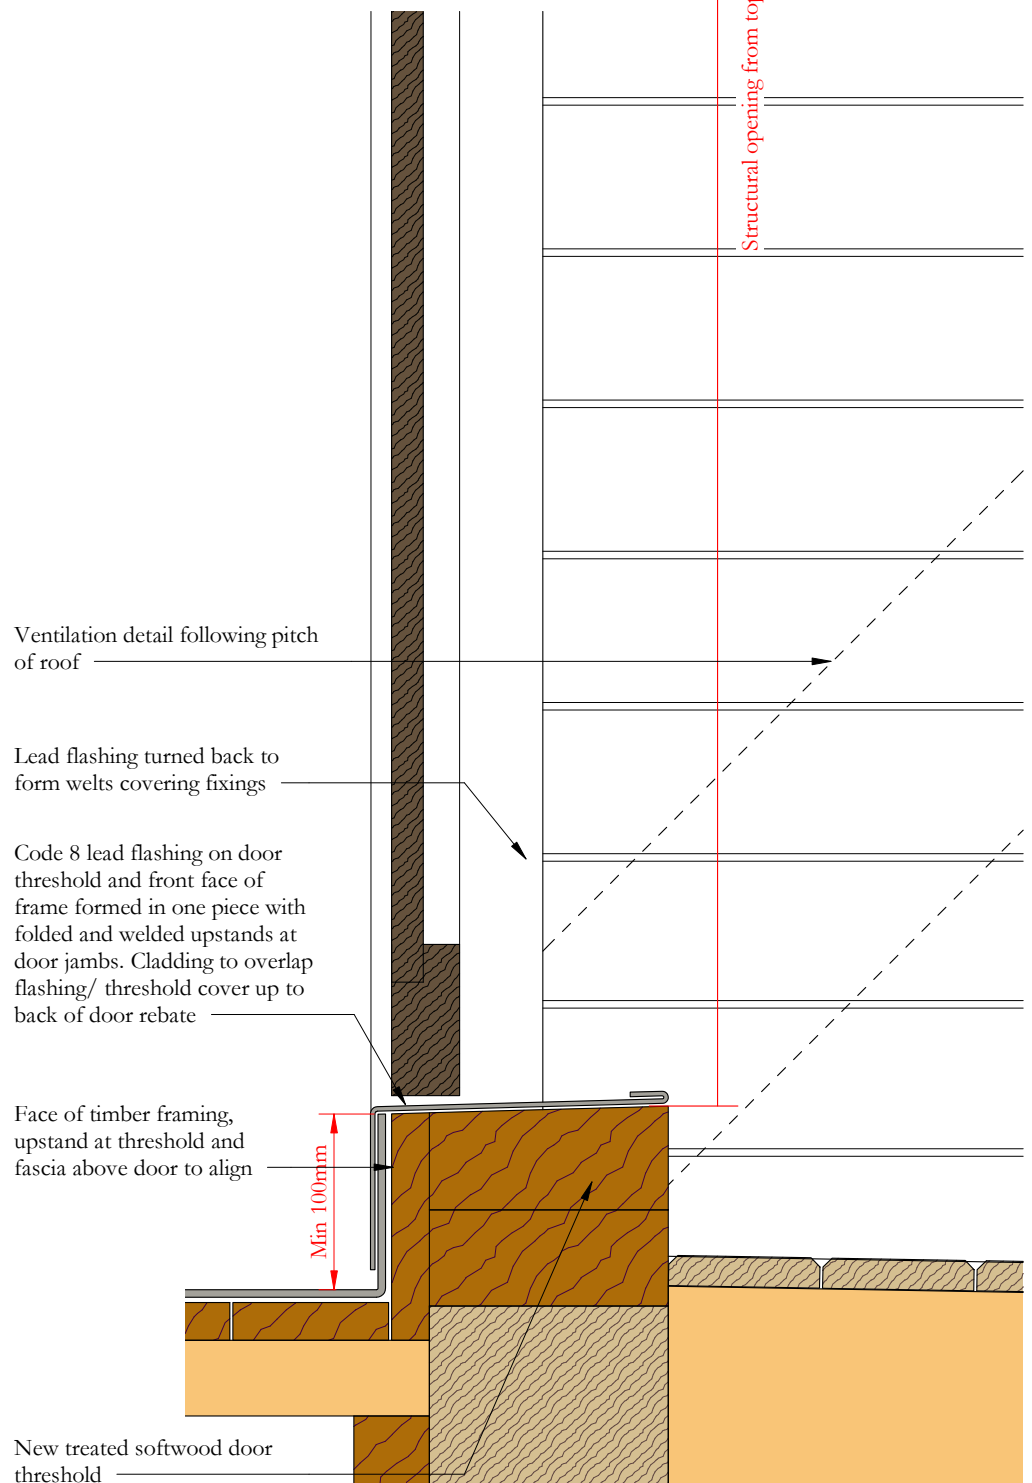
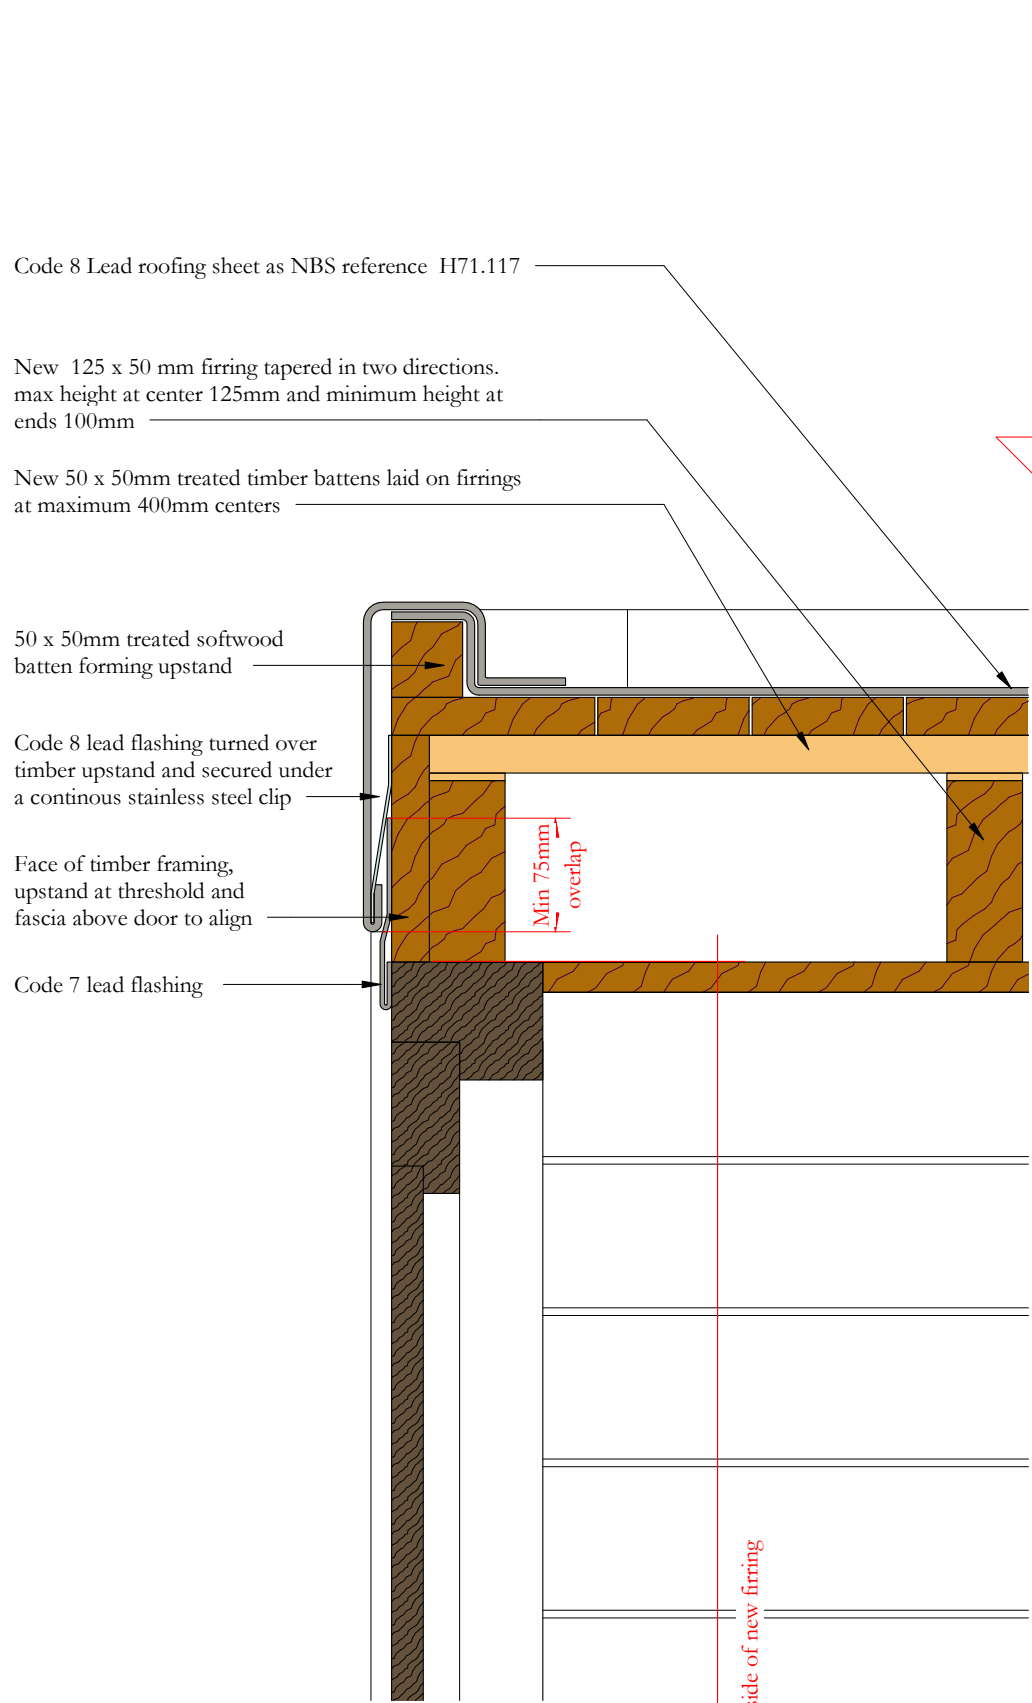
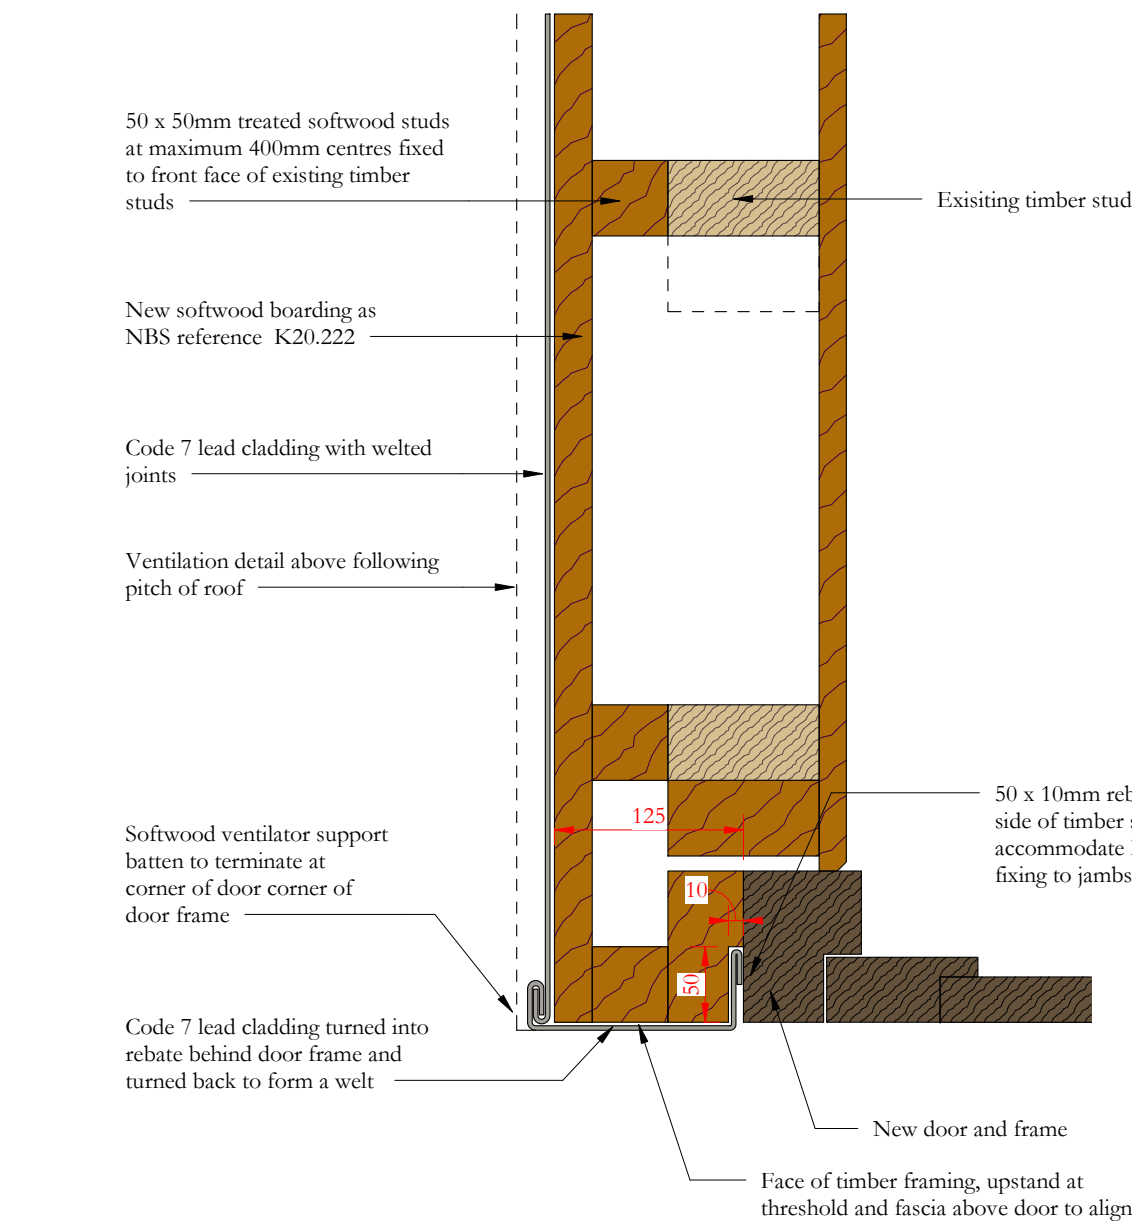


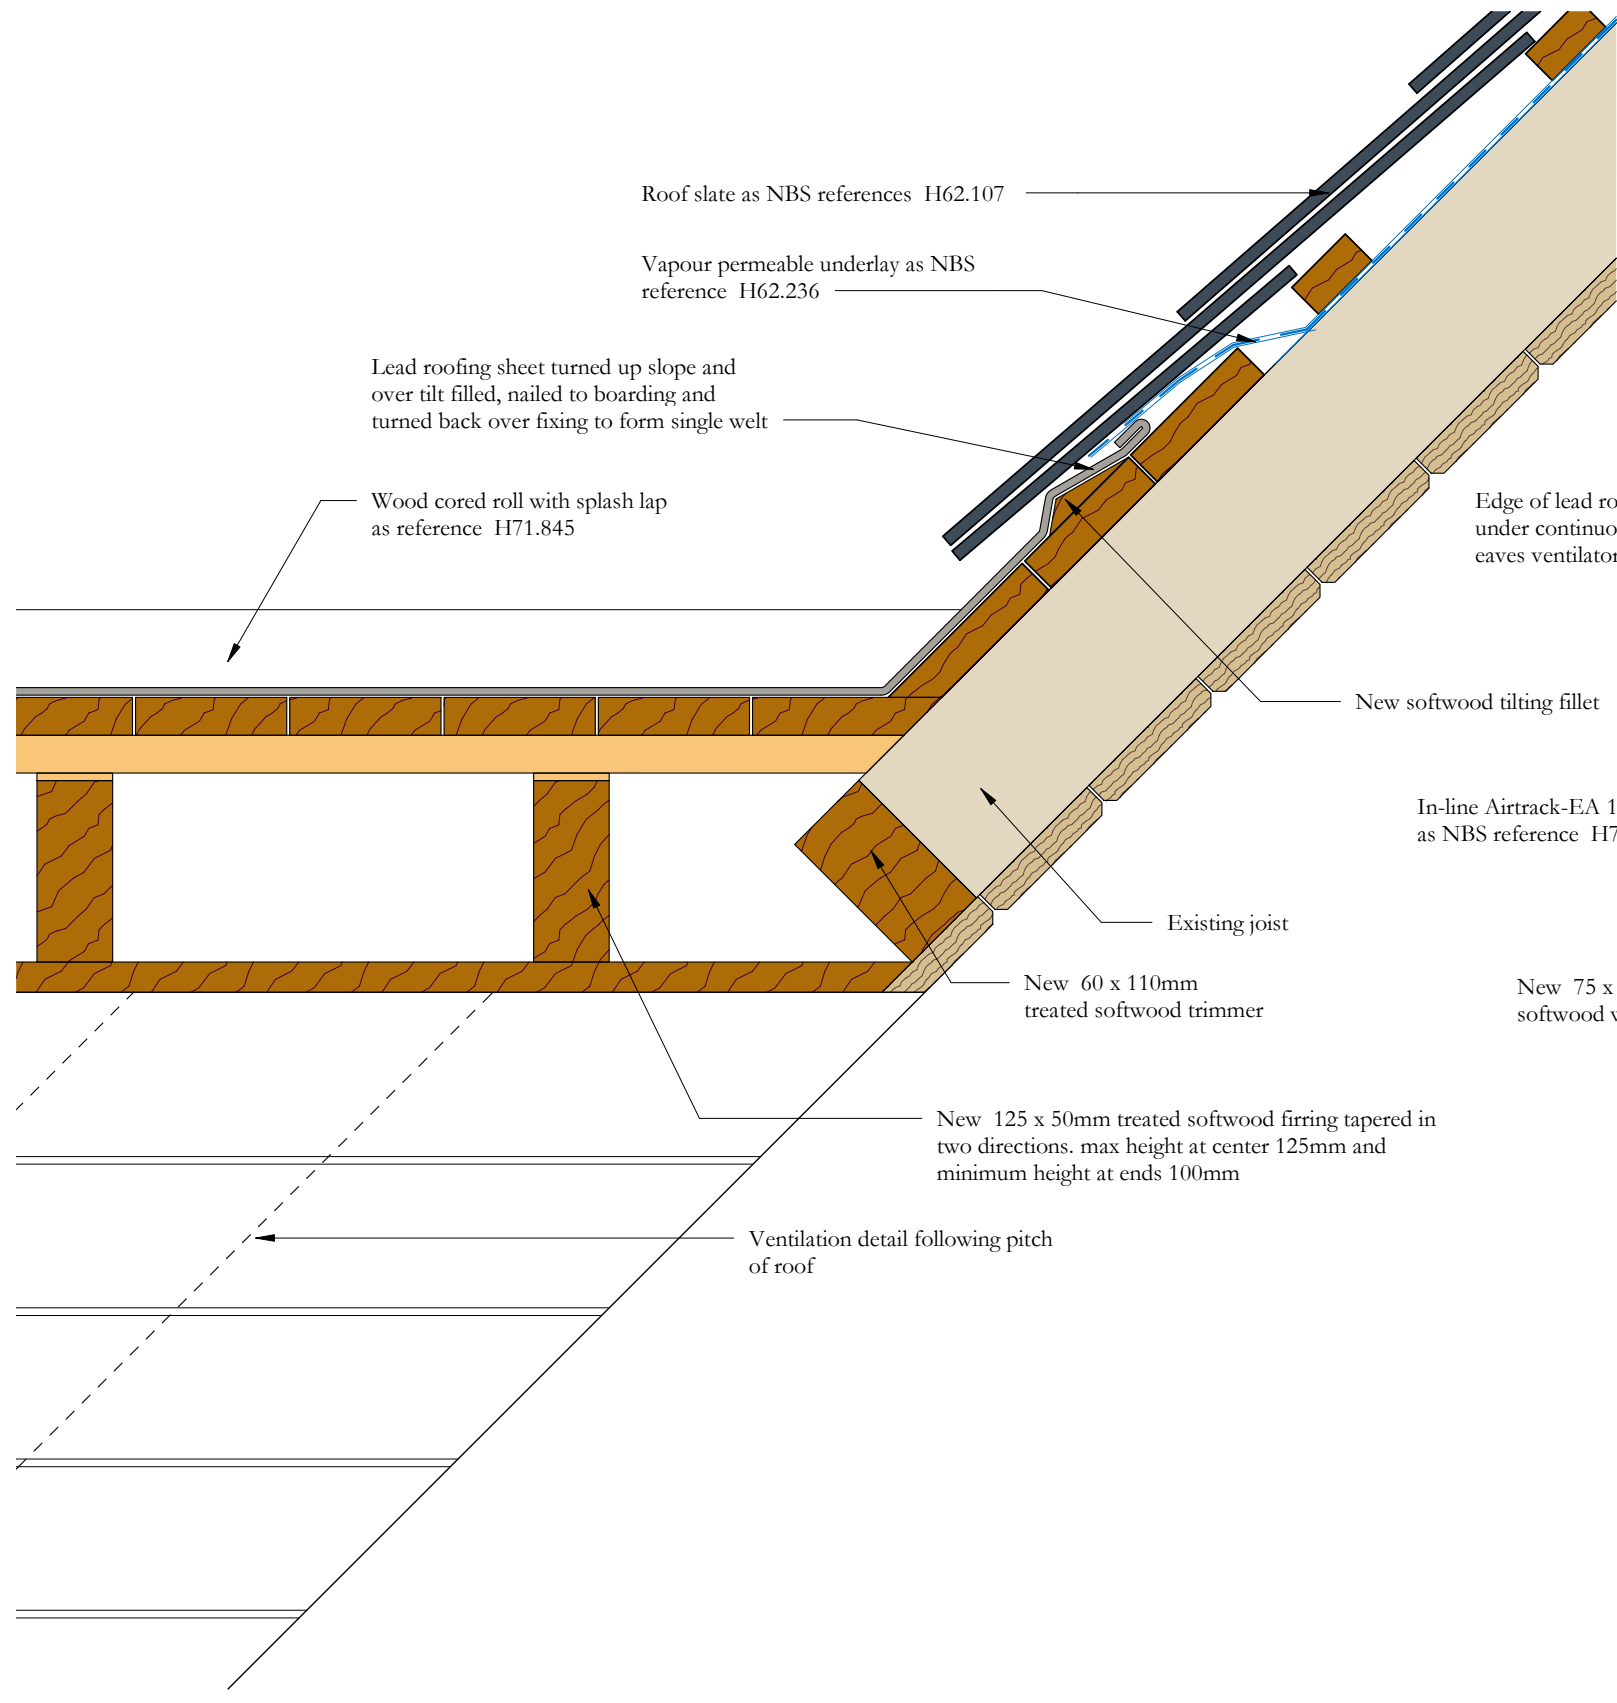


Section A-A

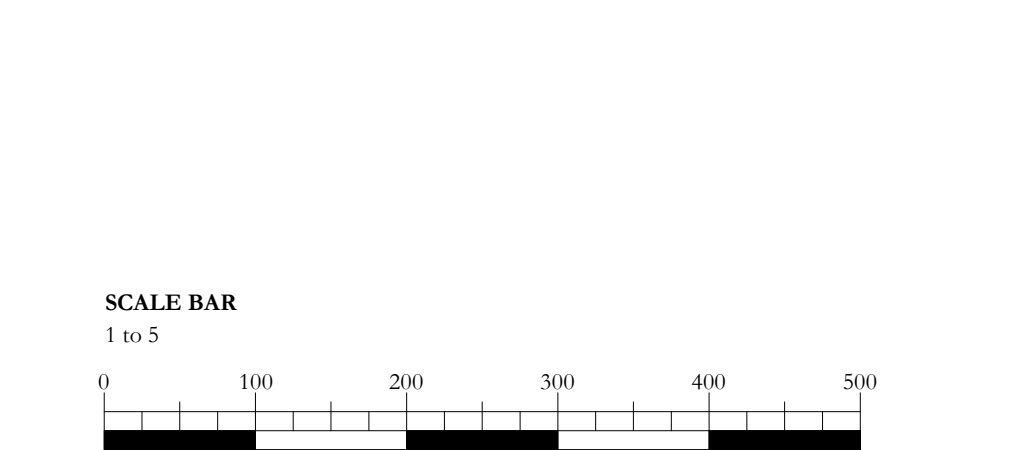

C-C Door jamb detail

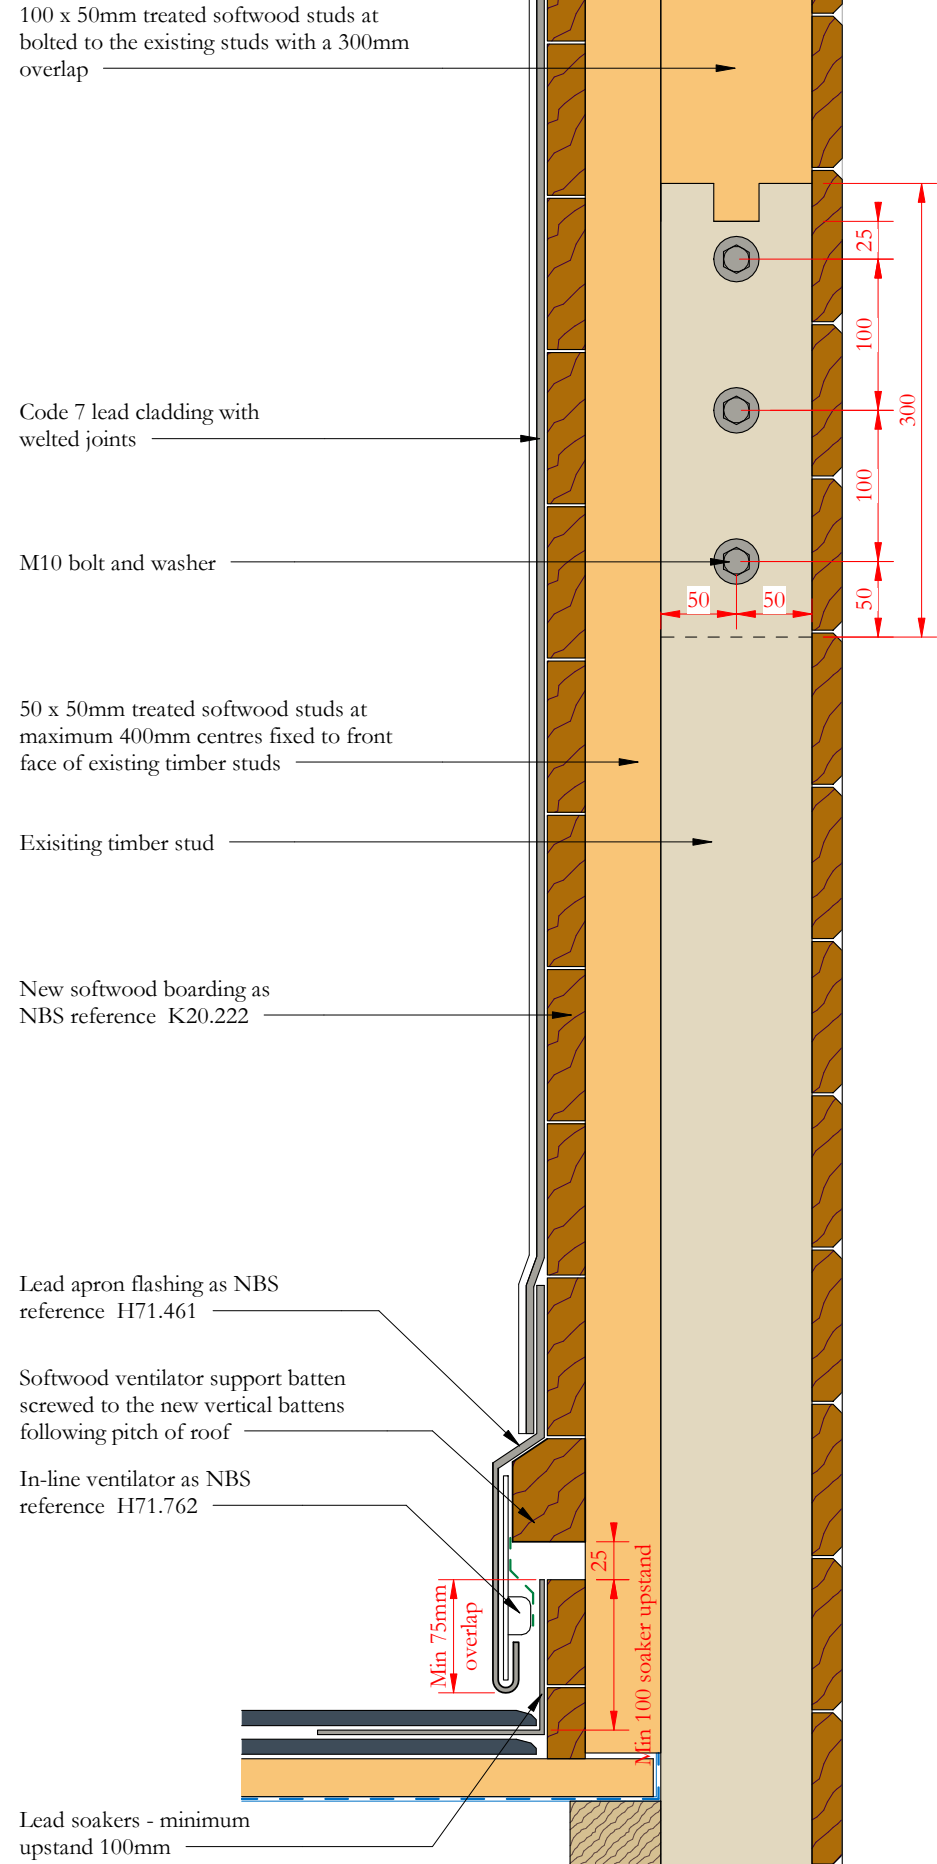

Section B-B

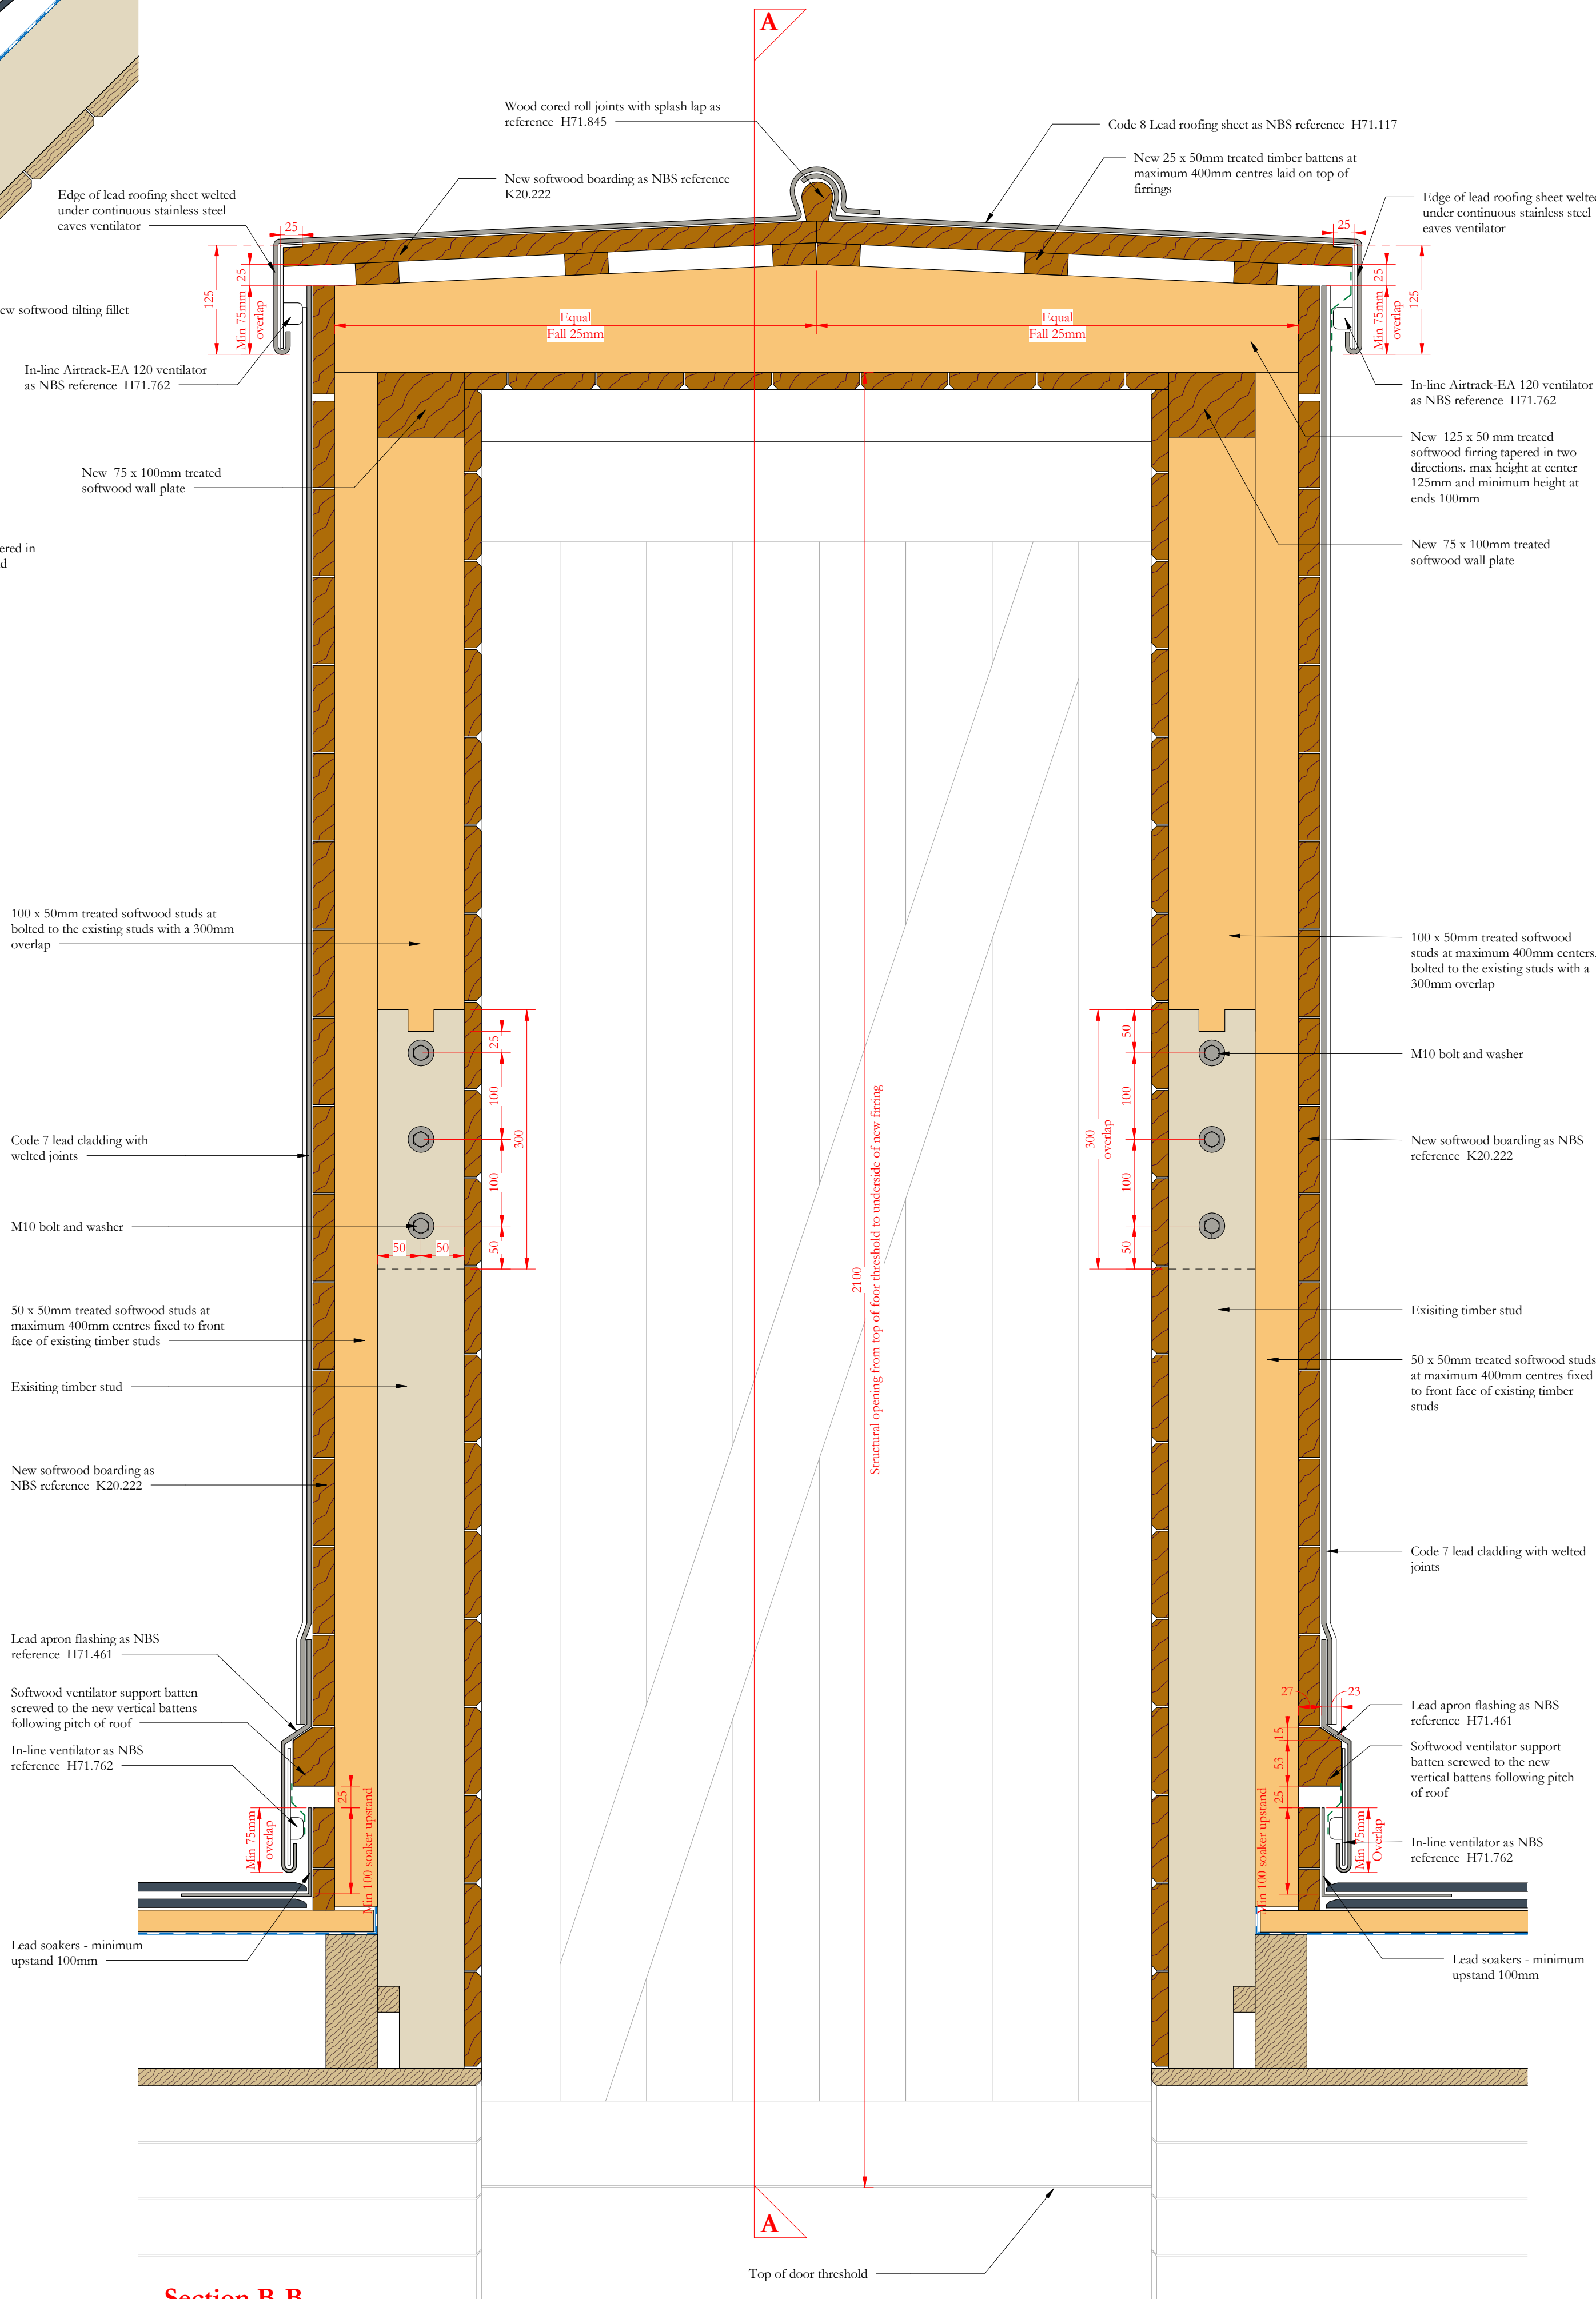

Scale Bars to be used as guidance only - refer to sheet size below									
1:100	mm	1000	2000	3000	4000	5000	6000	7000	8000
1:200	mm	1000	2000	3000	4000	5000	6000	7000	8000
1:500	m	10	20	30	40	50	60	70	80
1:1250	m	10	20	30	40	50	60	70	80

Notes:
Drawings are based on survey data and may not accurately represent what is physically present.
Do not scale from this drawing. All dimensions are to be verified on site before proceeding with the work.
All dimensions are in millimeters unless noted otherwise.
Purcell shall be notified in writing of any discrepancies.

Revision 02: Height of dormer increased to accommodate full height access door. New door and frame indicated. New timber studs shown bolted to existing studs and new roof joists added.

Revision 01: Firrings on roof changed to 50 x 50mm battens following roof slope formed by existing joists. 50 x 50mm vertical battens added to sides of dormer. Door jamb detail added.

ISSUE	DATE	APPROVED	DRAWN	DESCRIPTION
02	23/01/2024	GR	JRC	See note in revision cloud
01	19/10/2023	GR	JRC	See note in revision cloud
-	24/07/2023	GR	JRC	First issue



Project Office, Town Hall, MANCHESTER M60 2L1
+44 (0) 7970 097 432
www.purcelluk.com

PROJECT STATUS	RIBA Stage 5
CLIENT	Manchester City Council
PROJECT	Our Town Hall
DRAWING TITLE	Lead roofing and cladding details to access dormer in roof slope WR24
SIZE & SCALE	A1: 1 : 5
DRAWING STATUS	For Construction
JOB NUMBER	236959
DRAWING NO.	OTH-PUR-TH-RF-DWG-A-7100 02
REV	