




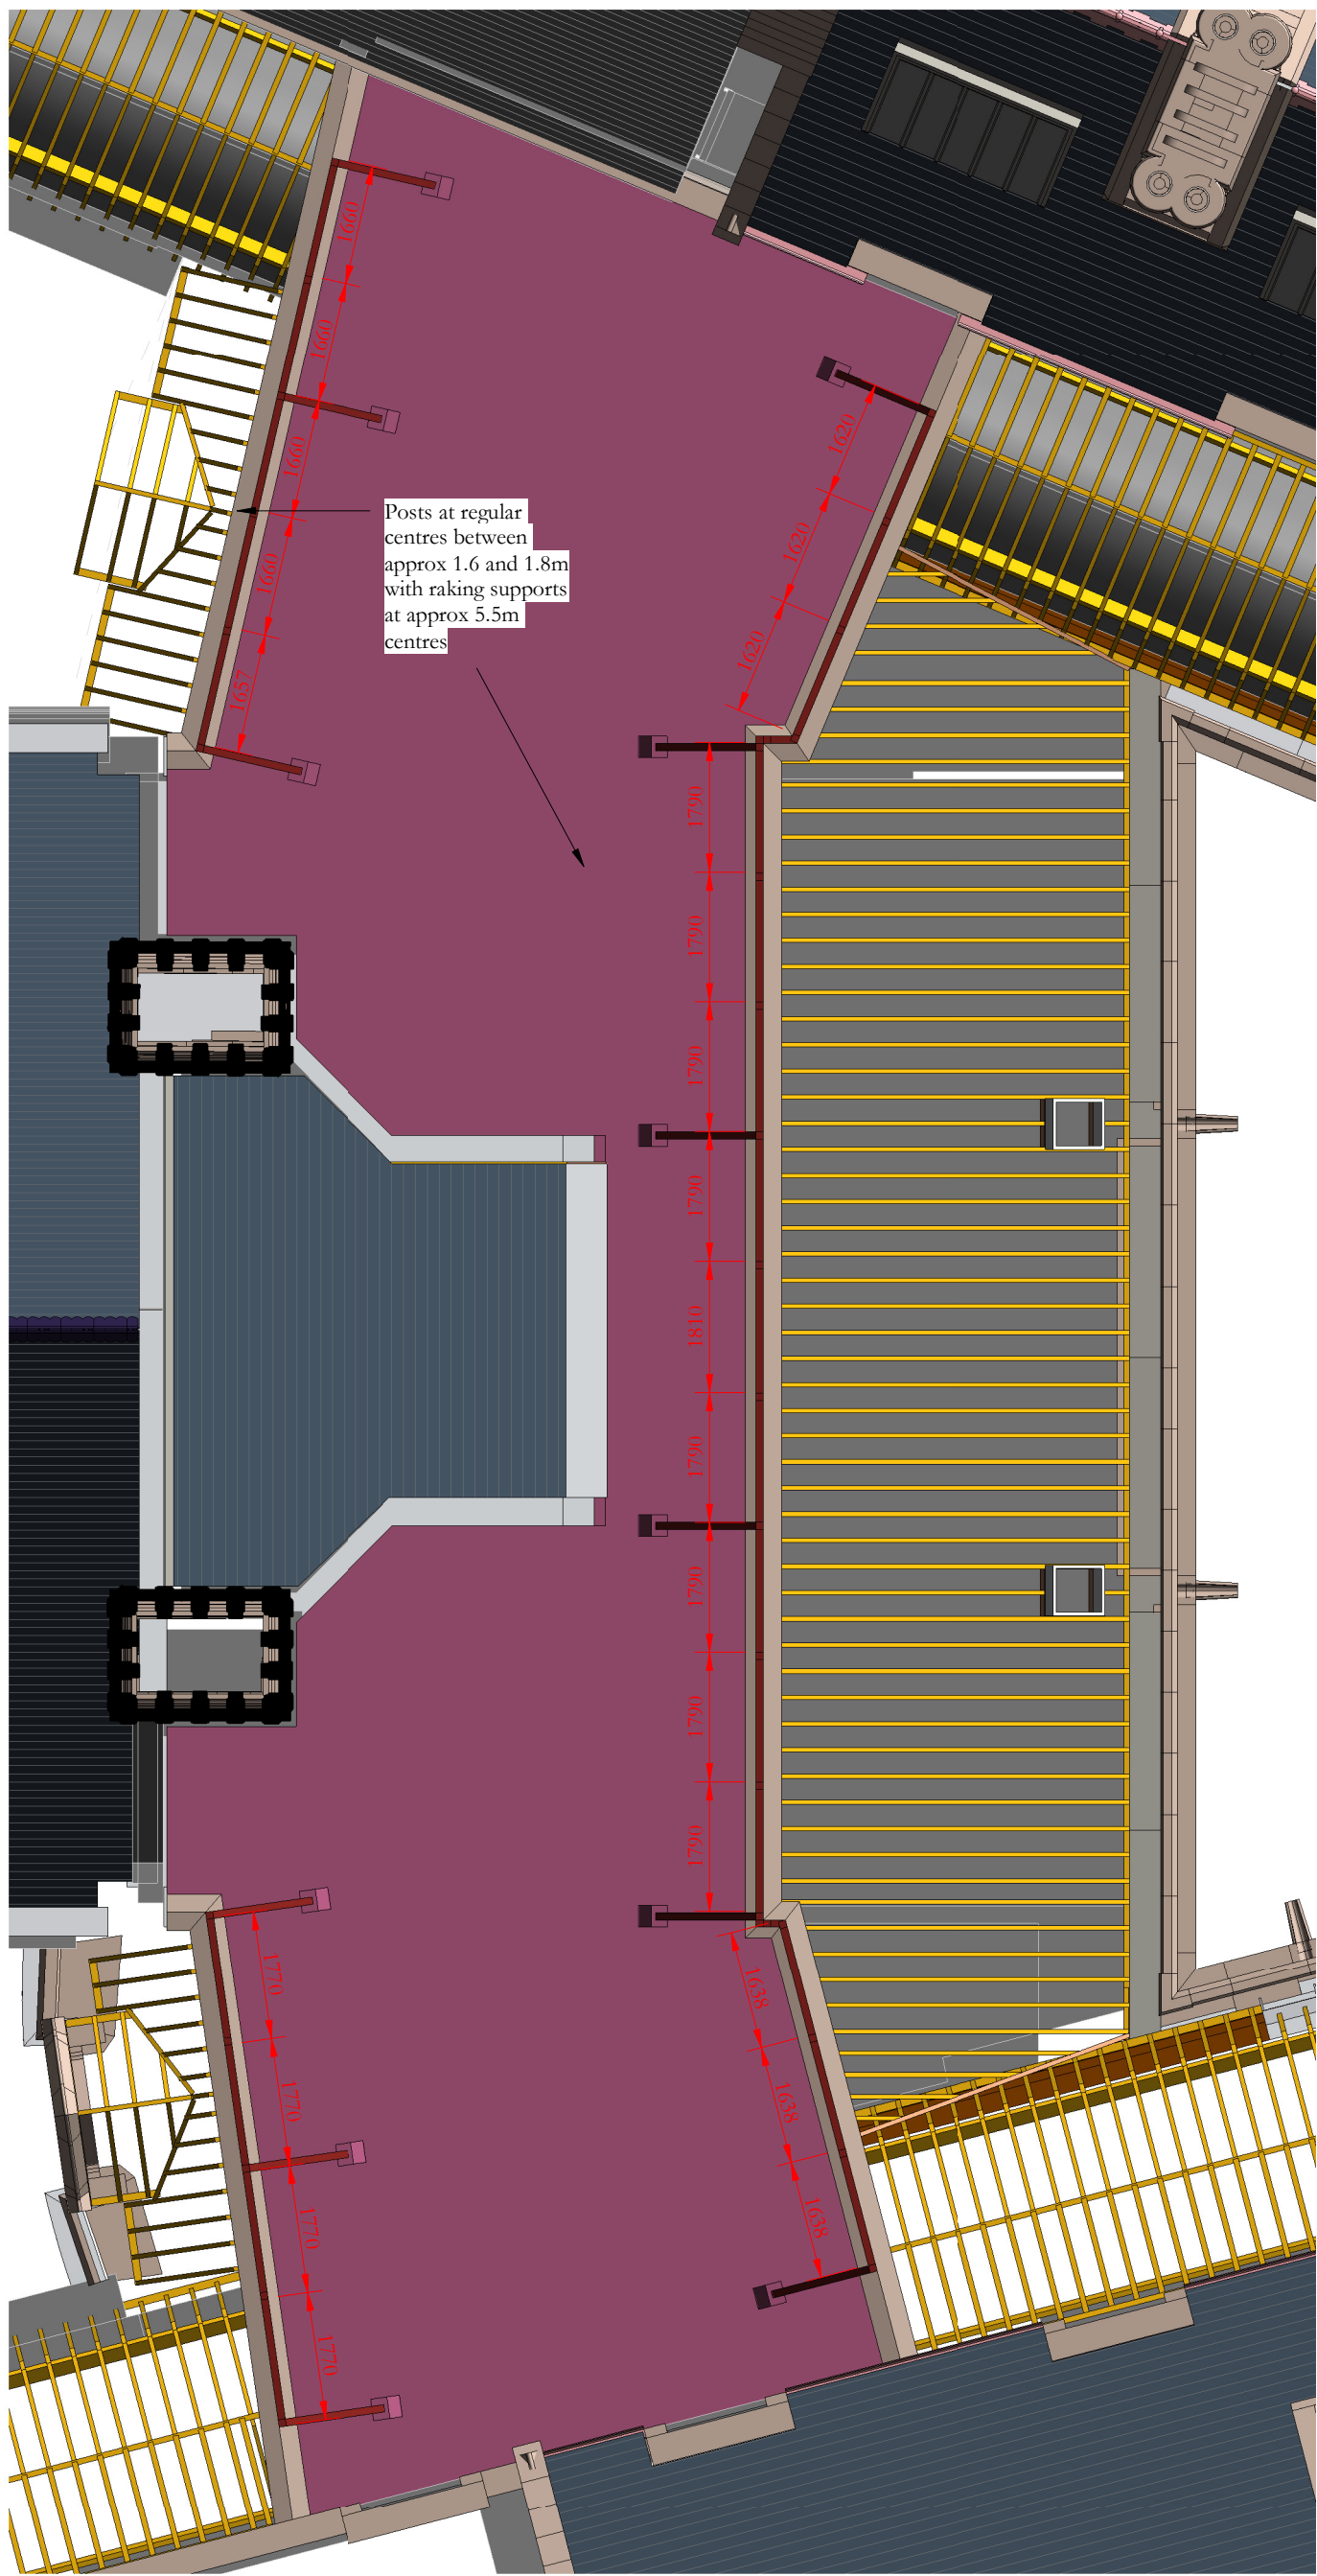


1 Plant deck plan
1 : 100

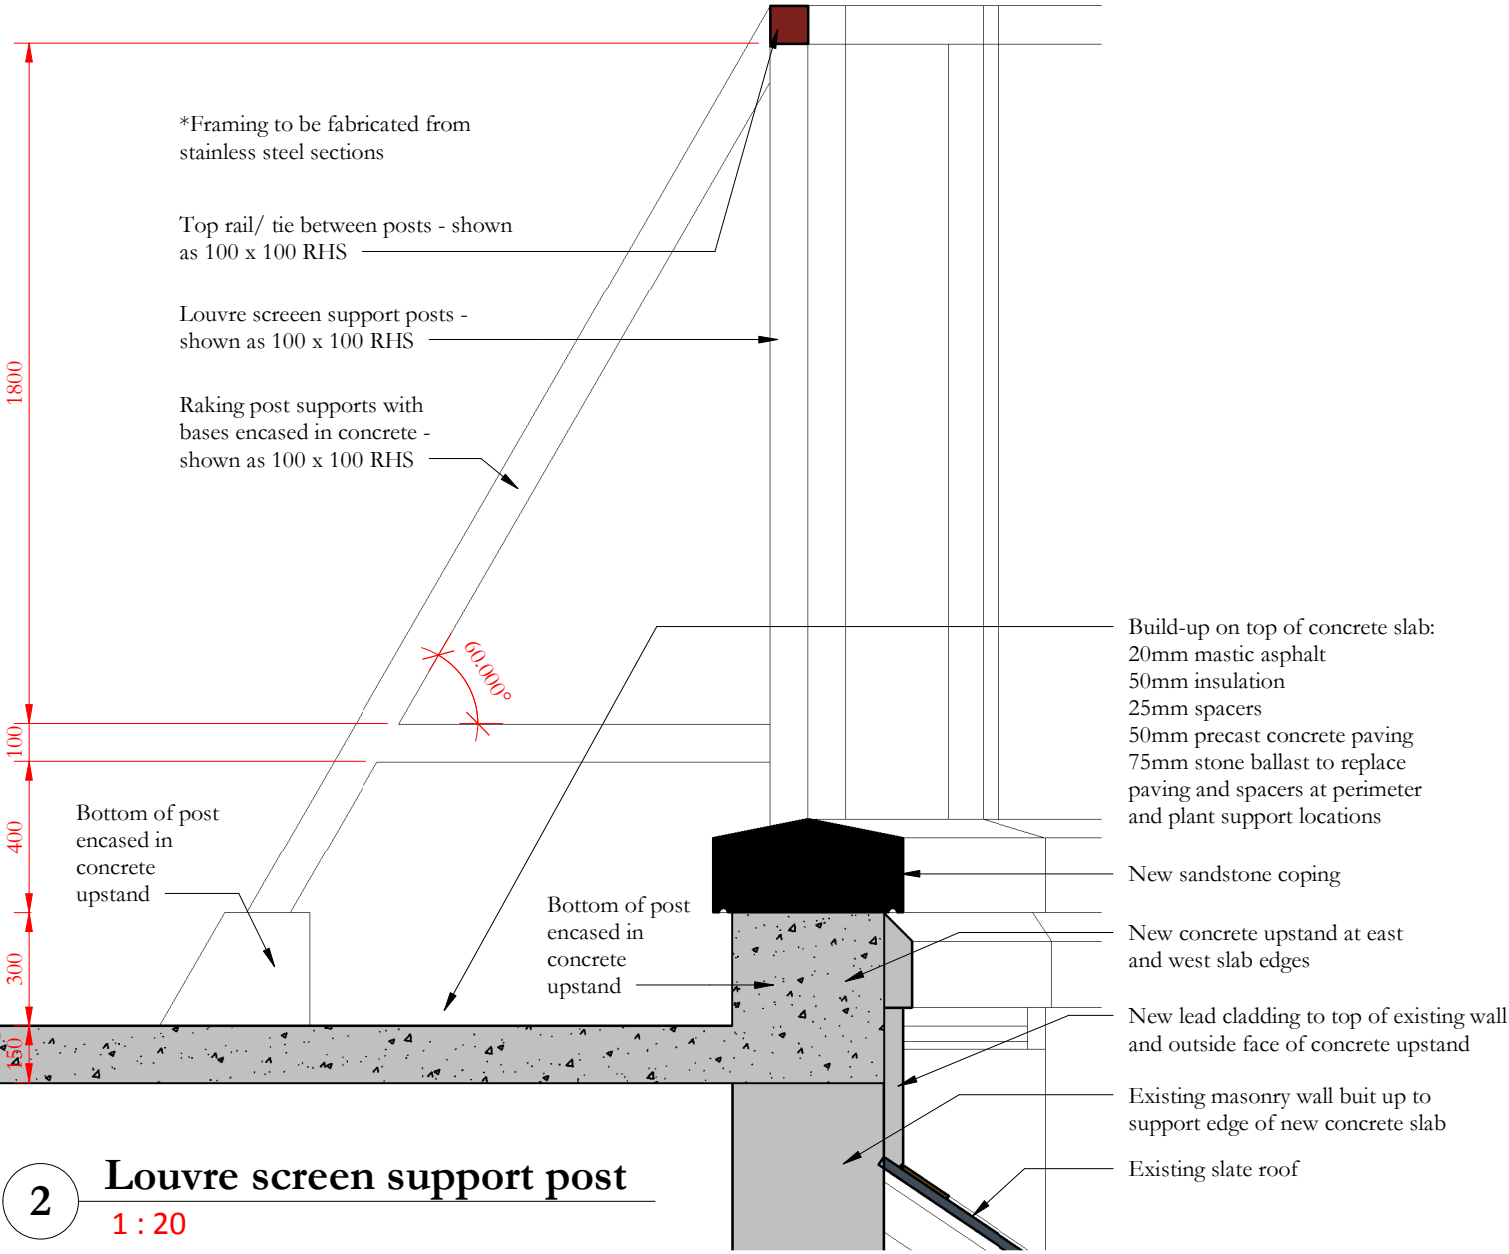

2 Louvre screen support post
1 : 20

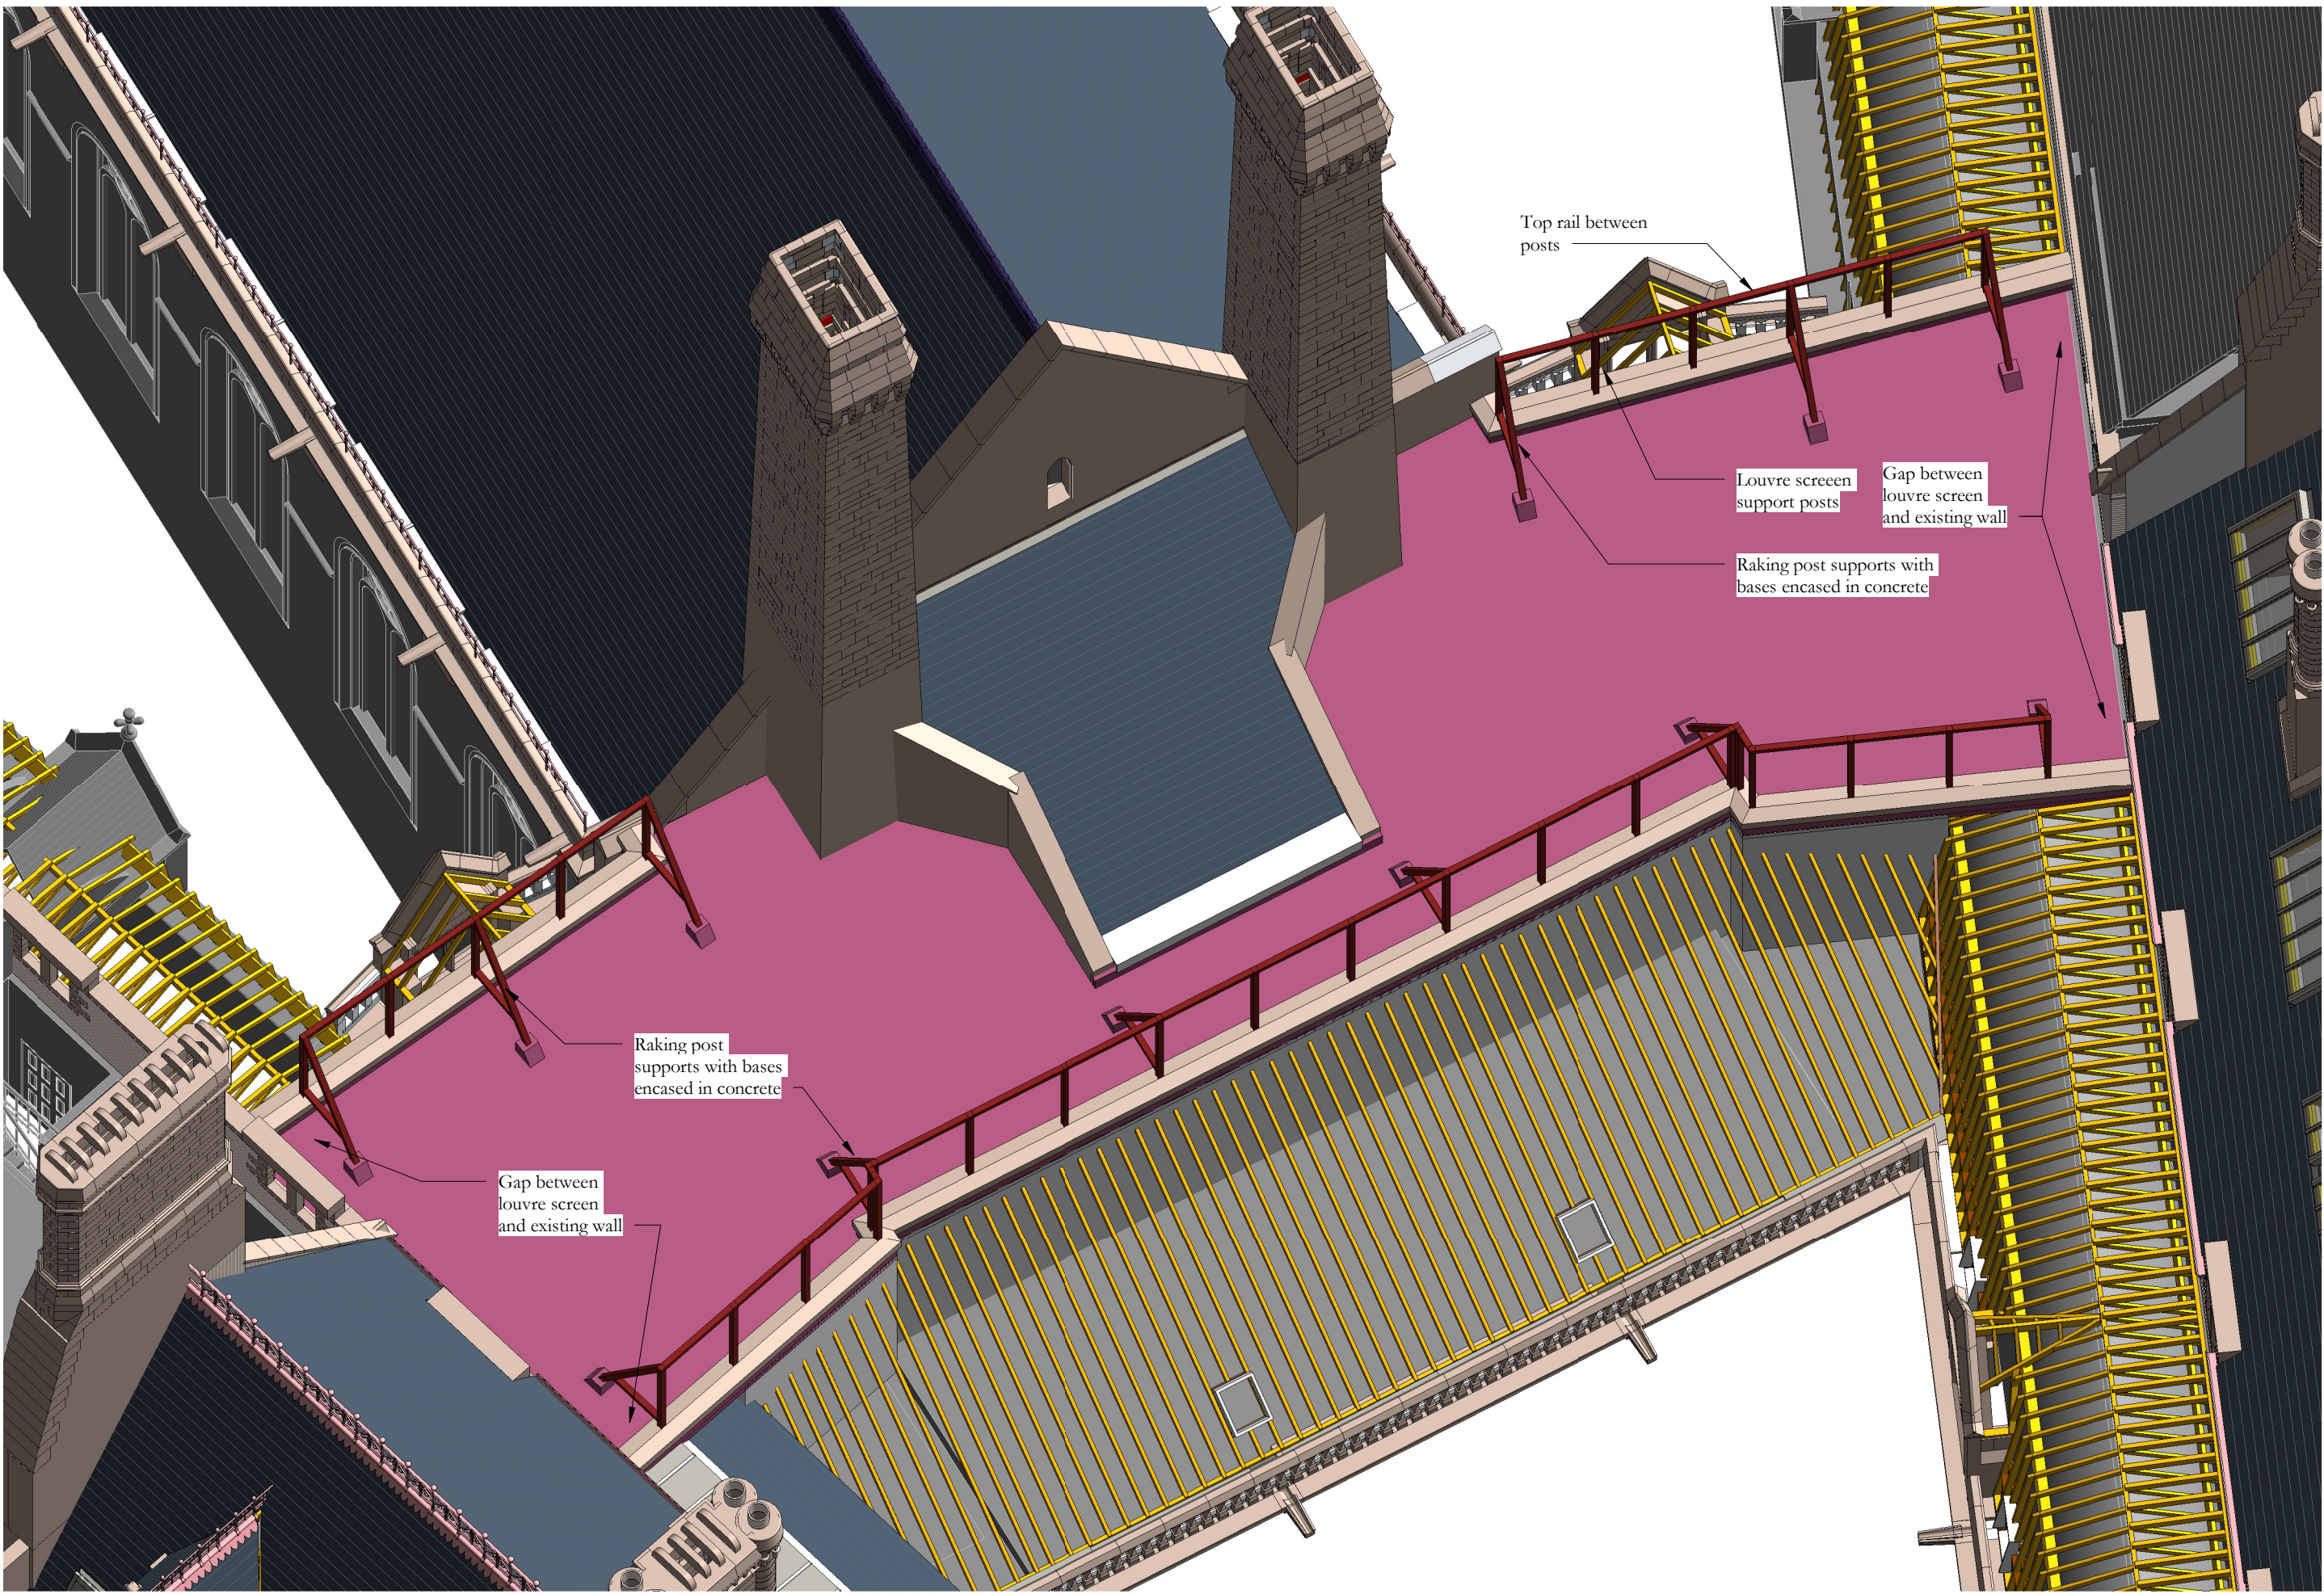

3 Plant deck view from east

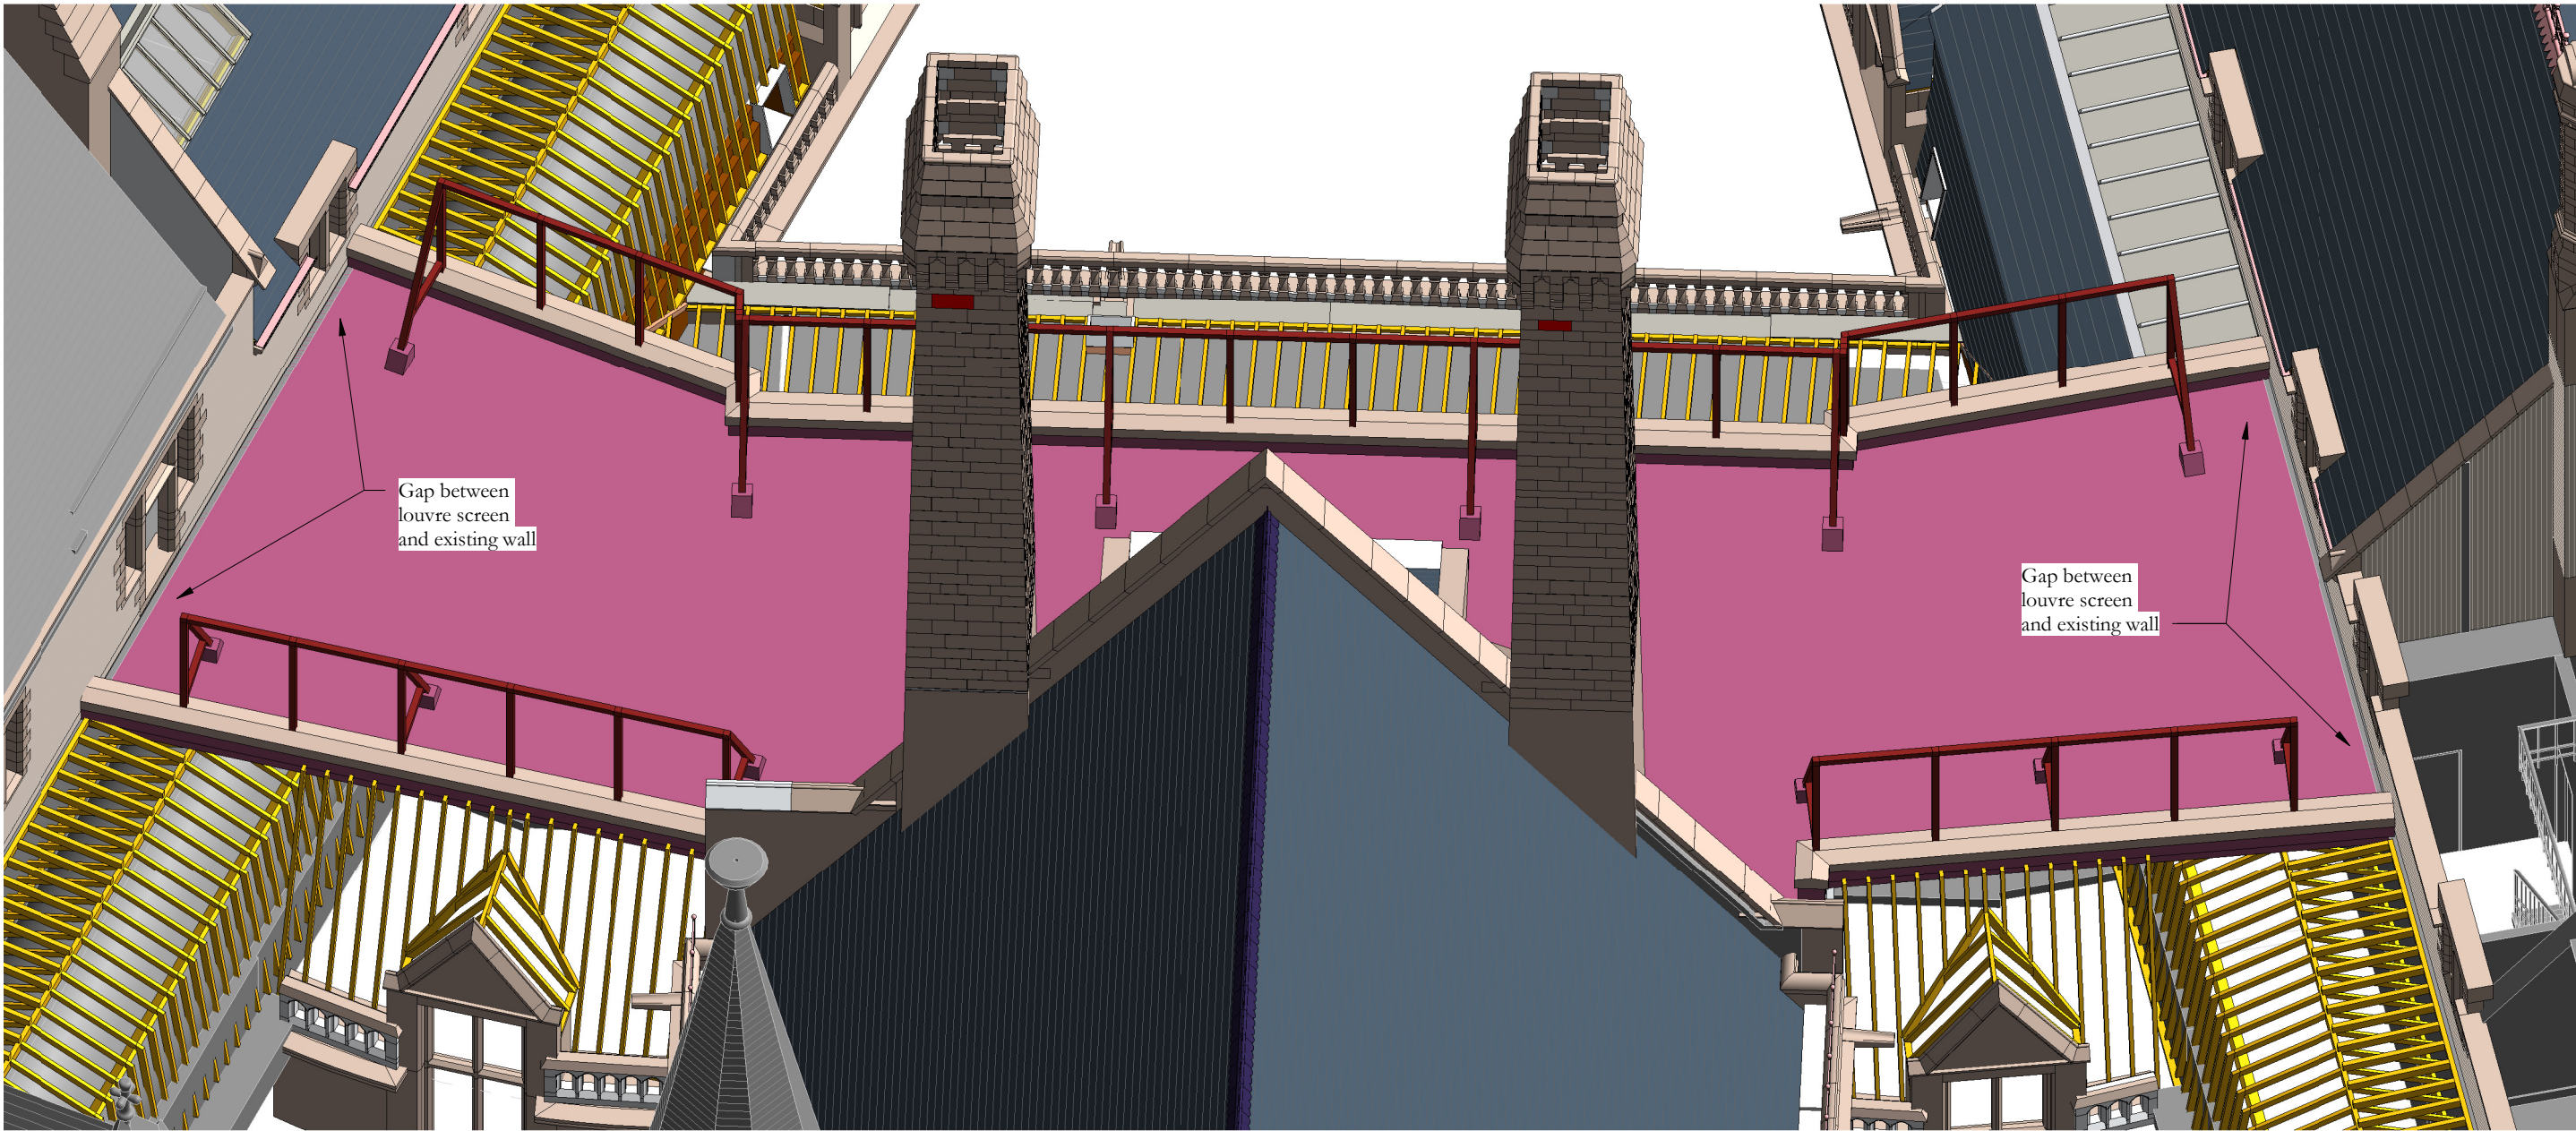

4 Plant deck view from west

Scale Bars to be used as guidance only - refer to sheet size below									
1:100	mm	1000	2000	3000	4000	5000	6000	7000	8000
1:200	mm	1000	2000	3000	4000	5000	6000	7000	8000
1:500	M	15	30	45	60	75	90	105	120
1:1250	M	10	20	30	40	50	60	70	80

Notes:
Drawings are based on survey data and may not accurately represent what is physically present.
Do not scale from this drawing. All dimensions are to be verified on site before proceeding with the work.
All dimensions are in millimeters unless noted otherwise.
Purcell shall be notified in writing of any discrepancies.

ISSUE	DATE	APPROVED	DRAWN	DESCRIPTION
-	09/05/2019	JC	GR	First Issue



Project Office, Room 308, Town Hall, MANCHESTER M60 2L1
+44 (0) 7970 097 432
www.purcelluk.com

PROJECT STATUS	RIBA STAGE 4
CLIENT	MANCHESTER CITY COUNCIL
PROJECT	OUR TOWN HALL
DRAWING TITLE	Proposed support posts for plant deck louvre screen
SIZE & SCALE	A1:As indicated
DRAWING STATUS	For information

JOB NUMBER	236959
------------	--------

DRAWING NO.	REV
OTH-PUR-TH-RF-DWG-A-9469	-