





PROPOSED SIGNAGE - 1:10 @A1

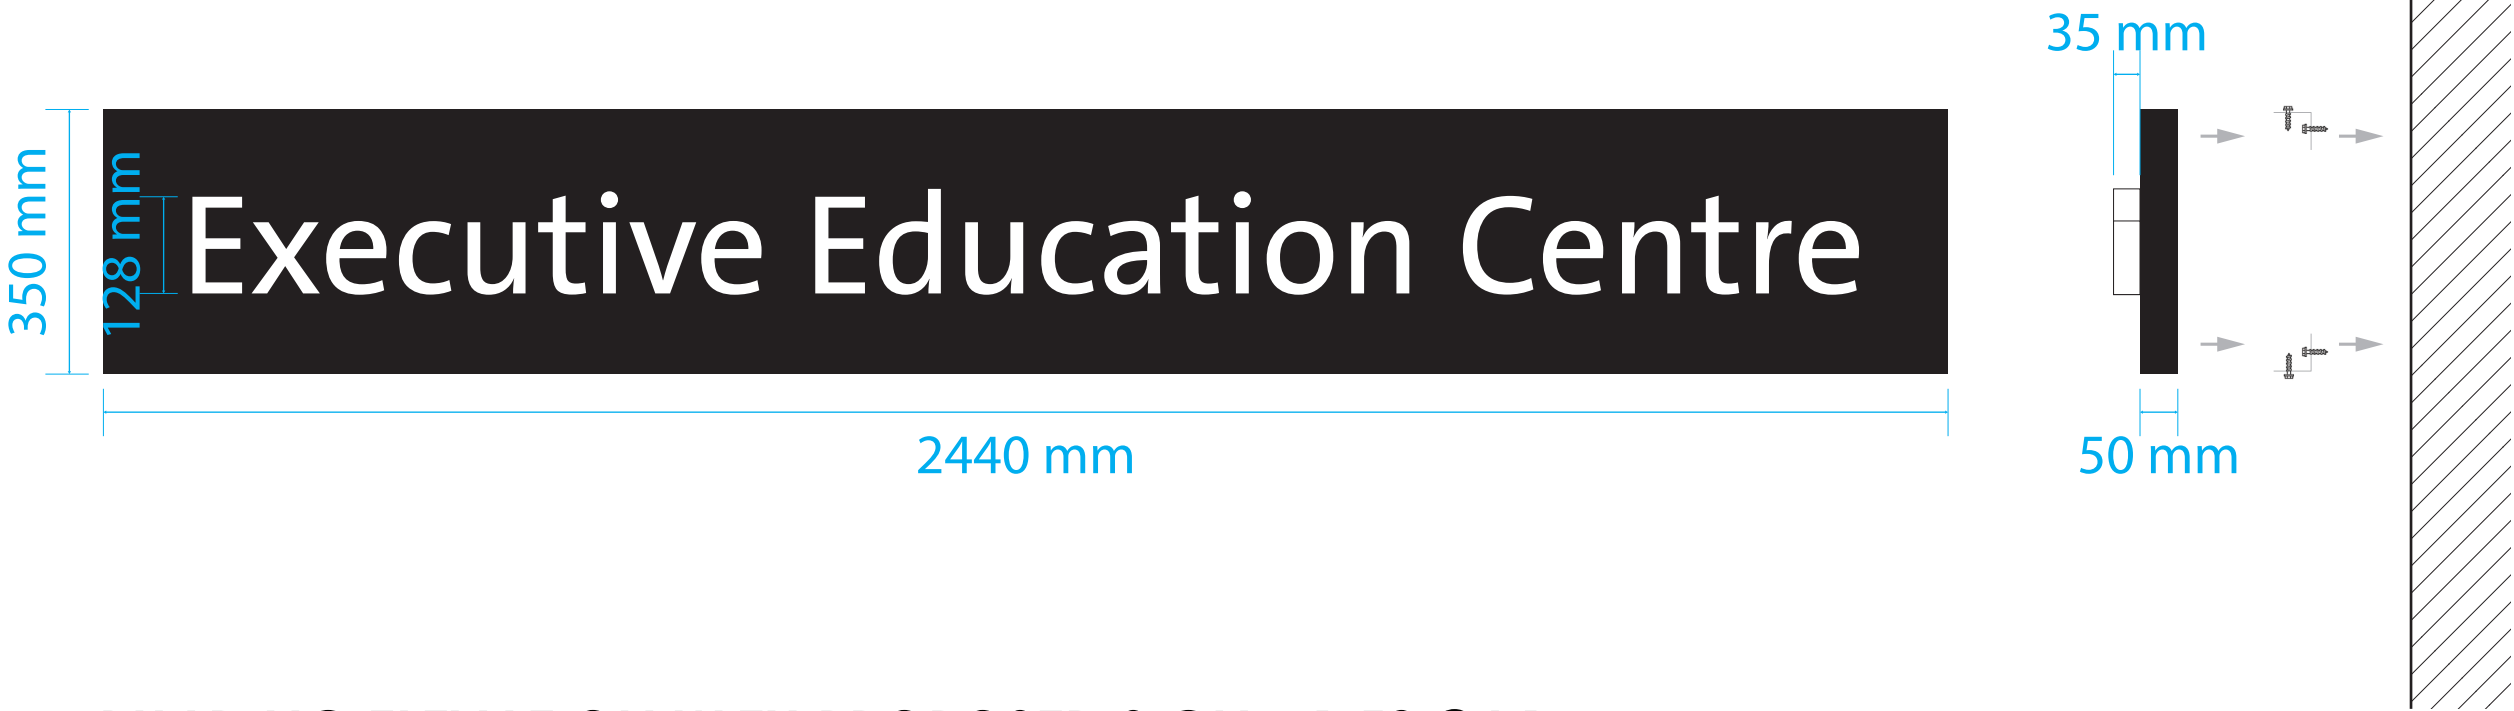

BUILDING ELEVATION WITH PROPOSED SIGN - 1:50 @A1

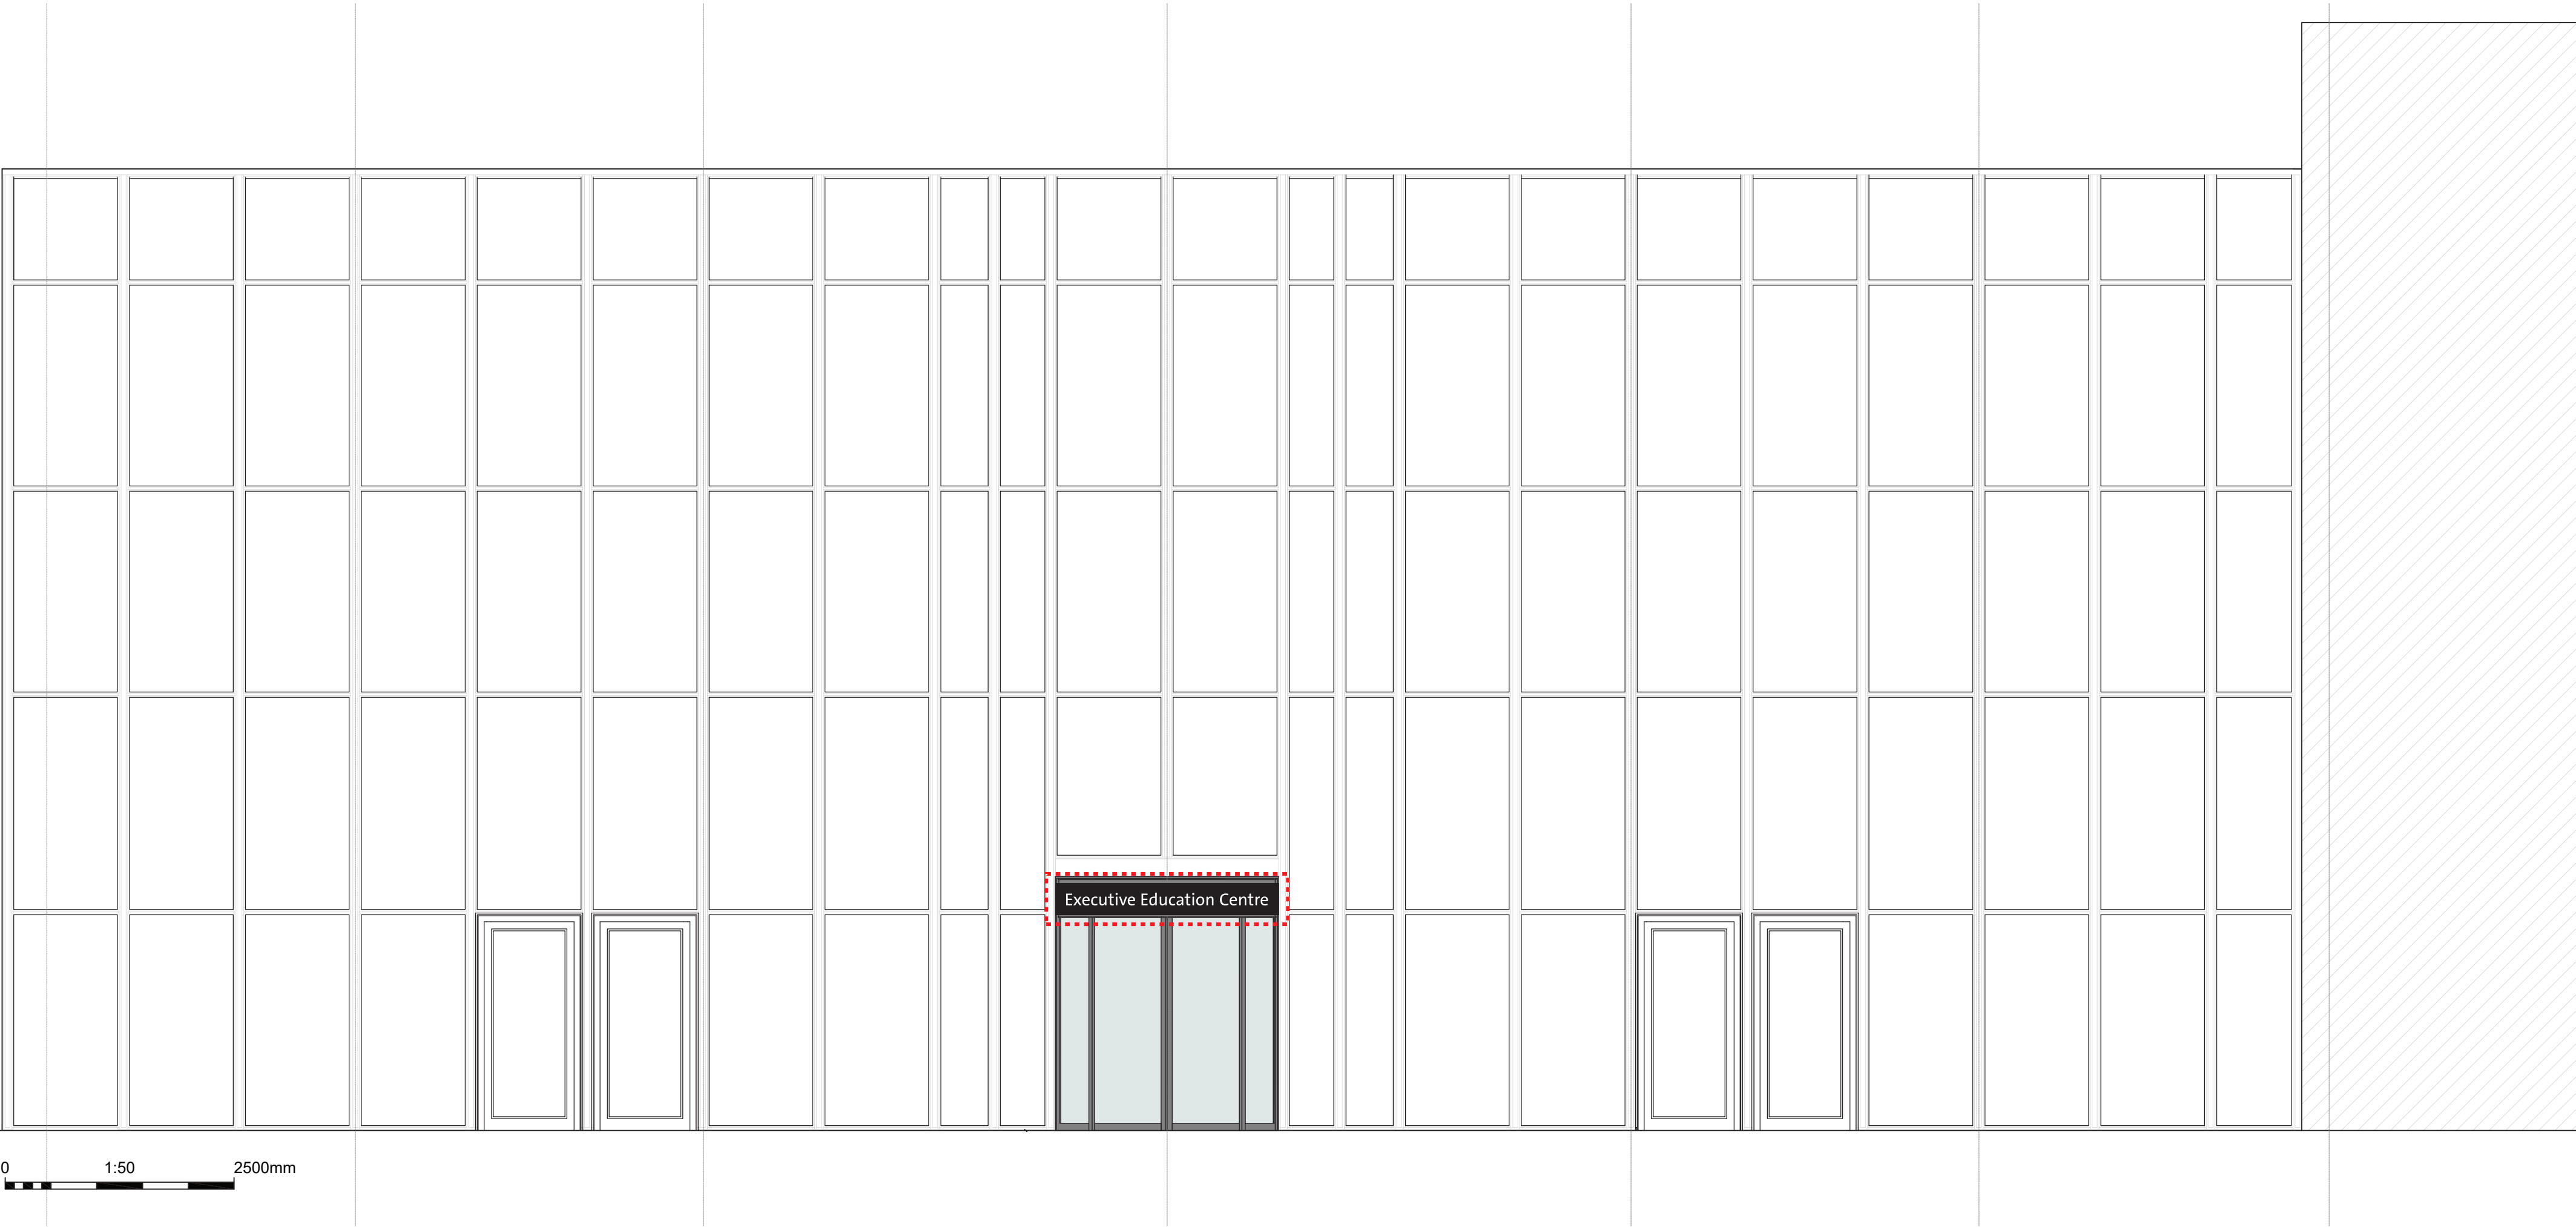

1:250 @A1

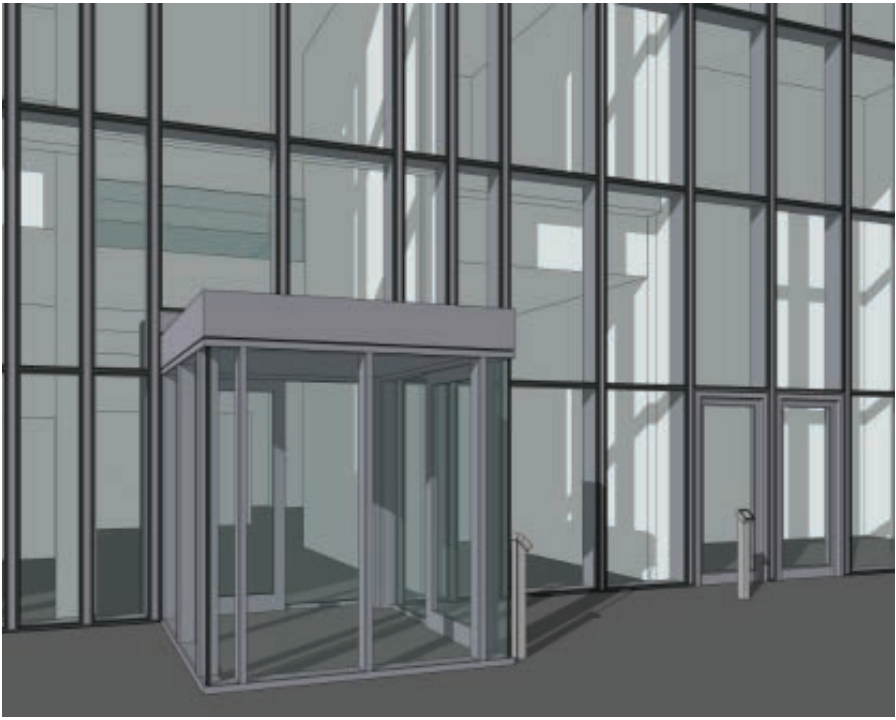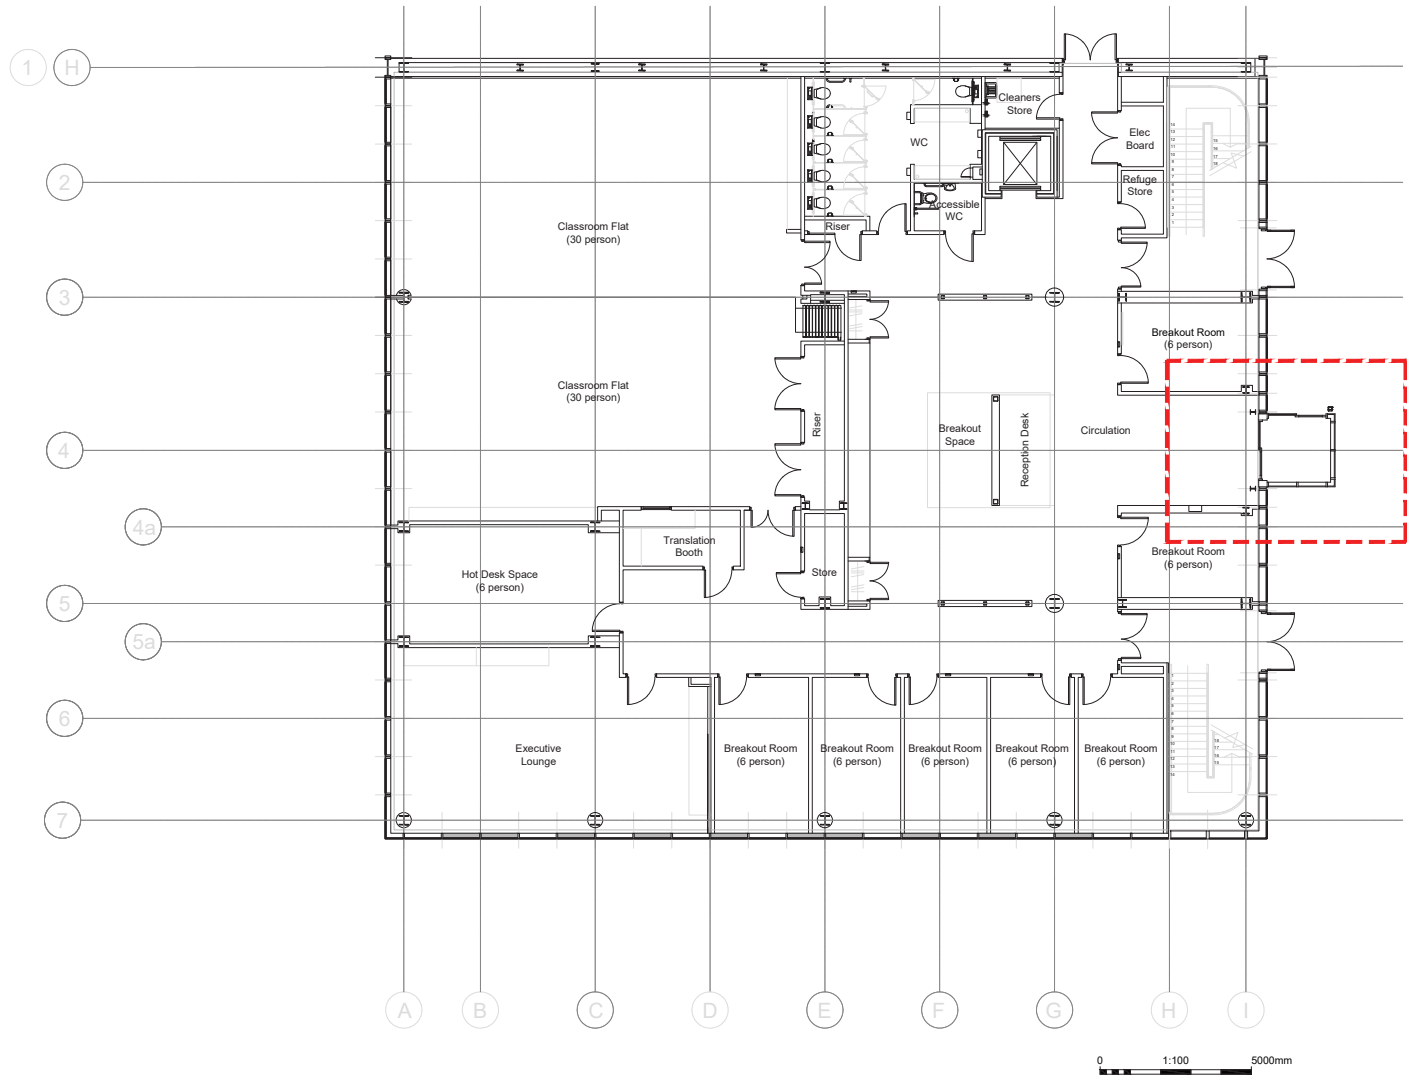

Digital House
A1 Hilton Trading Estate
Hilton Road
Wolverhampton
West Midlands
WV4 6DW

Tel: +44 (0) 1902 406 000
Fax: +44 (0) 1902 406 001
hello@dis-group.com
www.dis-group.com

Specification

Built up aluminium tray, 2440mm(w) x 350mm(h), 50mm returns, painted RAL 9005 Jet Black
Letters - 140mm cap height, 30mm returns, painted RAL 9003 Signal white
Letters - non illuminated
Font - Sans plain
Fixings - tray fixed to canopy with aluminium L angles top & bottom.
Countersunk screws - painted RAL 9005 Jet Black

Title
University of Manchester AMBS
Executive Education Centre Sign

Drawn by AF	Checked	Tender Ref.
Drawing Number 01	Revision A	Scale 1:10 @A1 1:50 @A1 1:250 @A1
		Date 05/11/25