


HIGHWAY AT ALL SAINTS MANCHESTER IN THE CITY OF MANCHESTER

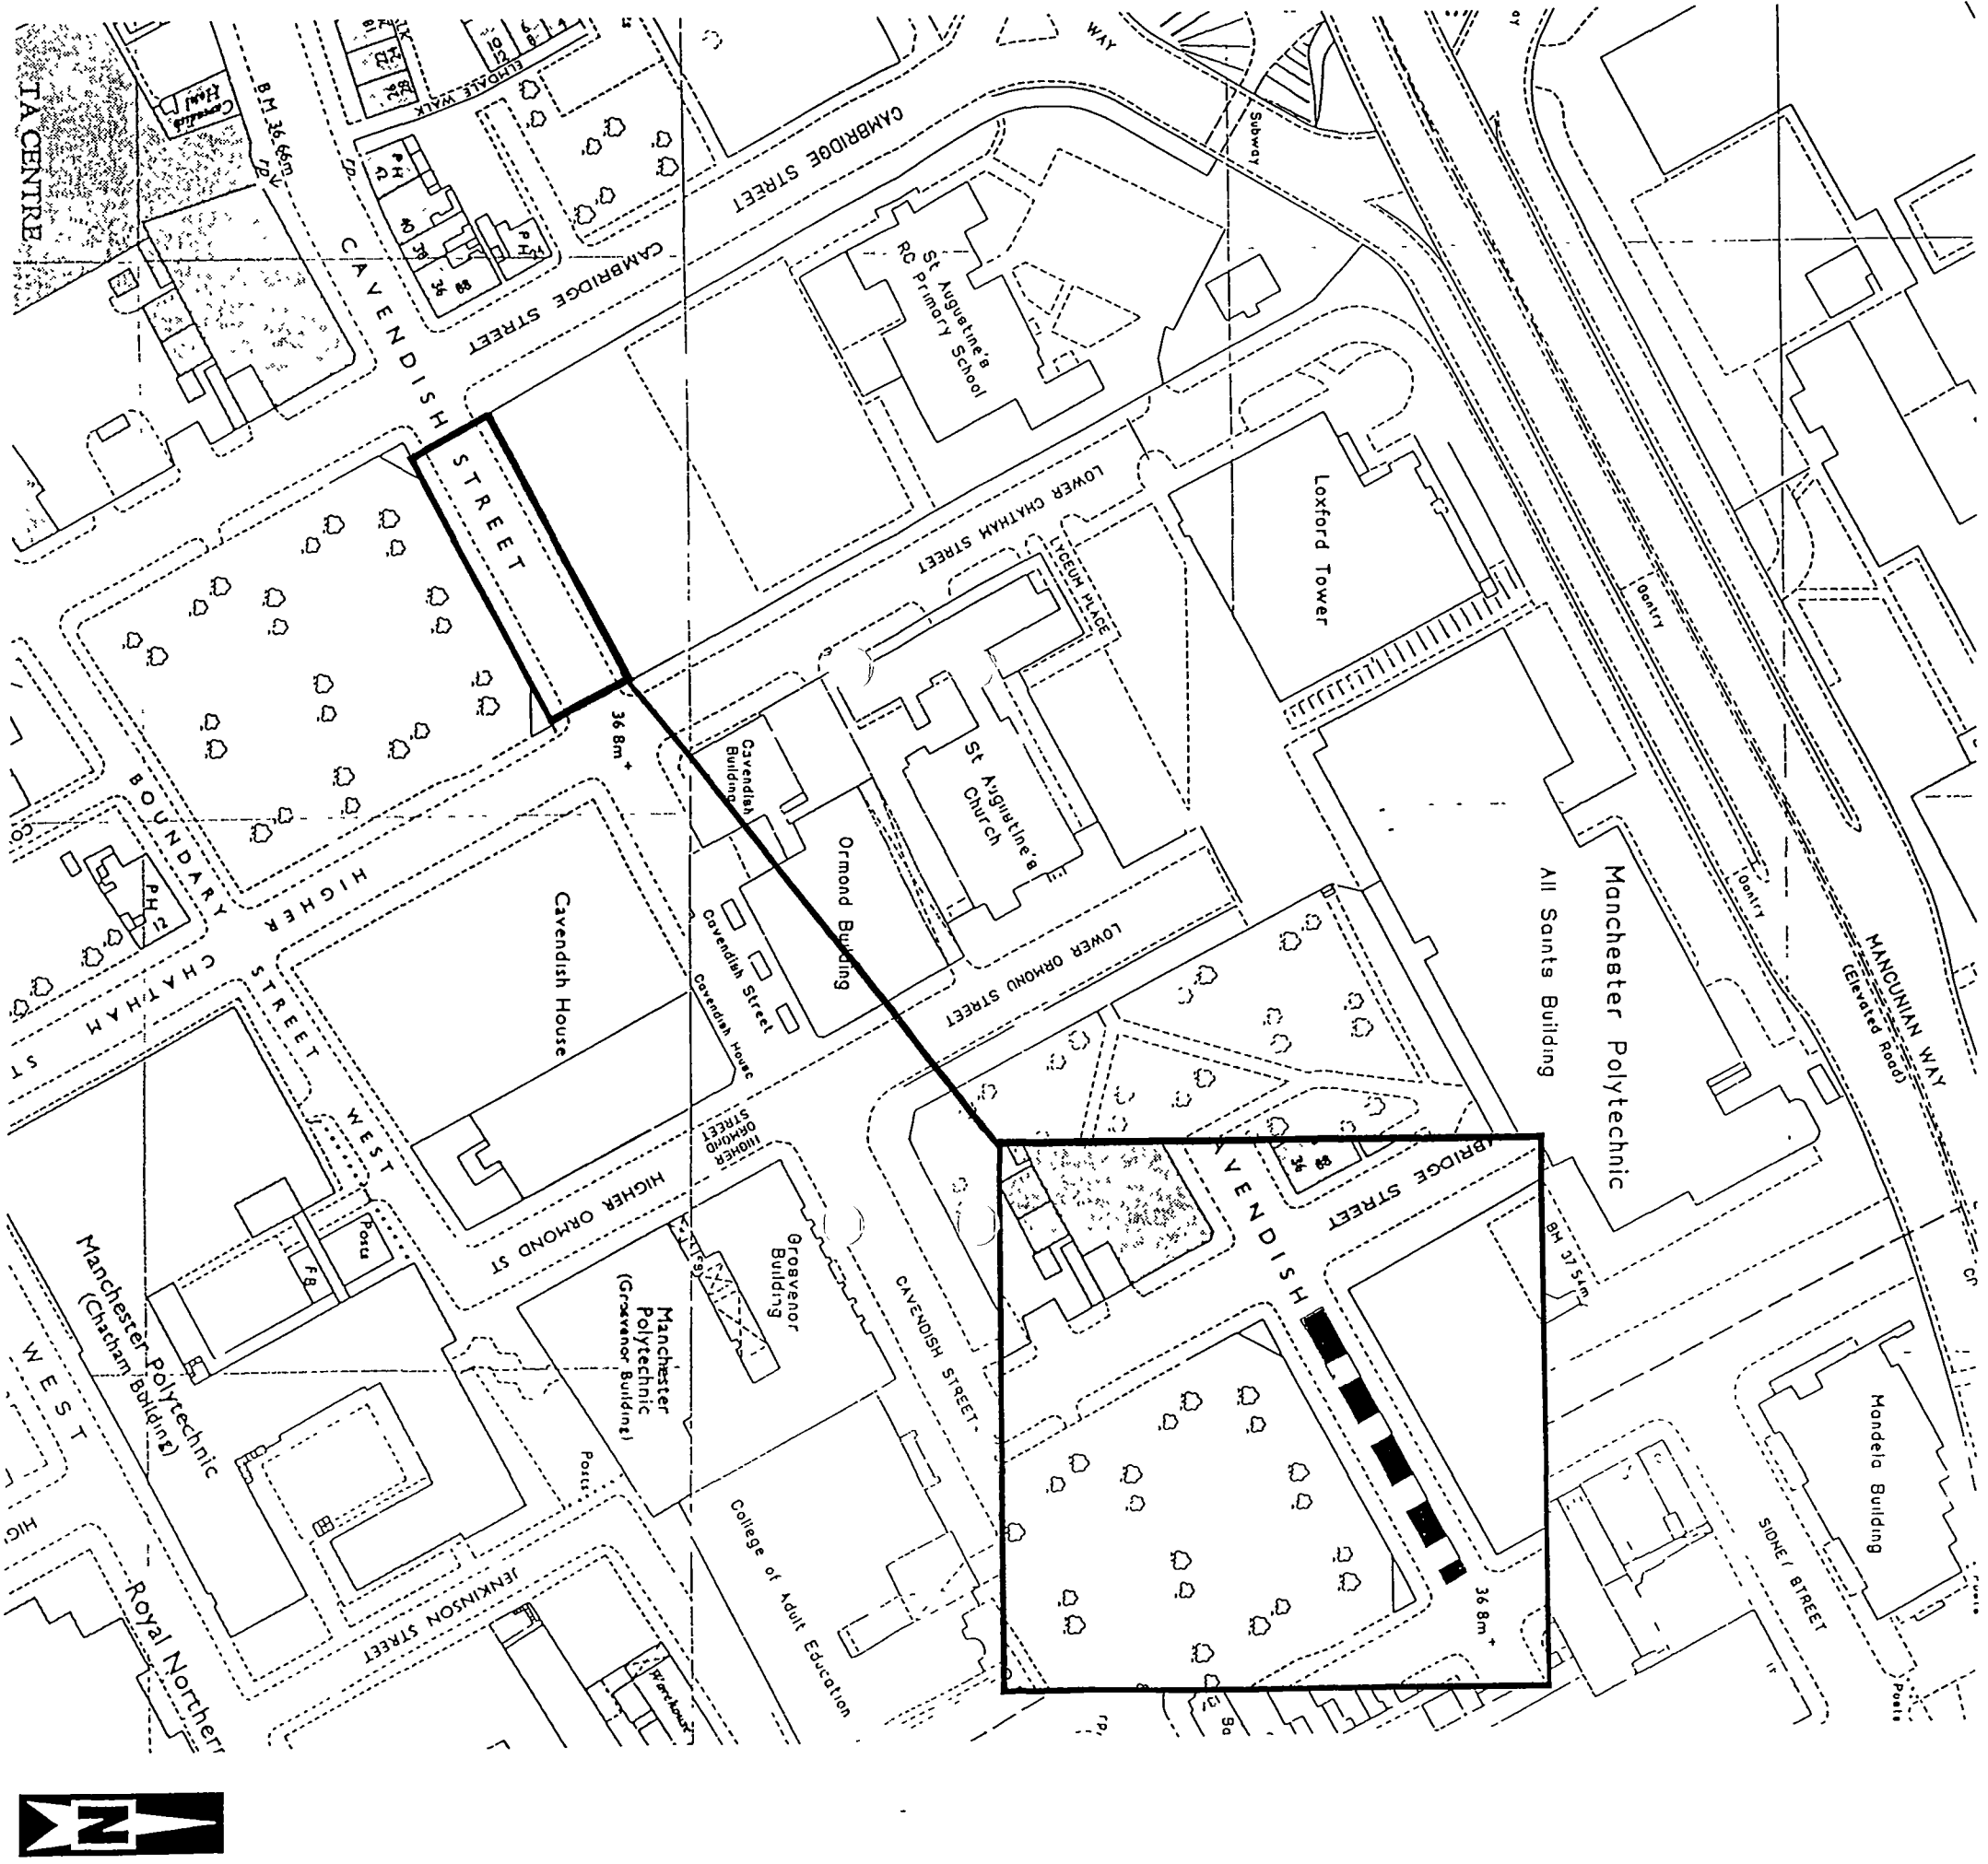

Highway to be stopped up



New footpath/cycleway to be provided



Signed by authority of
the Secretary of State for Transport.

M. Hayward

M. HAYWARD
A Principal Officer,
Government Office - North West

Plan No.
GO/TNW 5082/35/1/054(1)

Scale 1:1250

14/6/06