
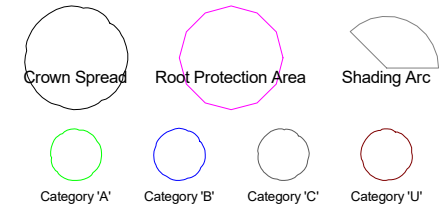


There is insufficient information relating to below ground infrastructure available at present to comment as to whether or not their would-be adequate space for these to be installed outside of RPAs. If services do enter RPAs the use of hand digging as detailed in the National Joint Utilities Group publication 'Guidelines for the Planning, Installation and Maintenance of Utility Services in Proximity to Trees' (NJUG 10, Volume 4, 2007) will be undertaken to minimise the impact on the tree roots.

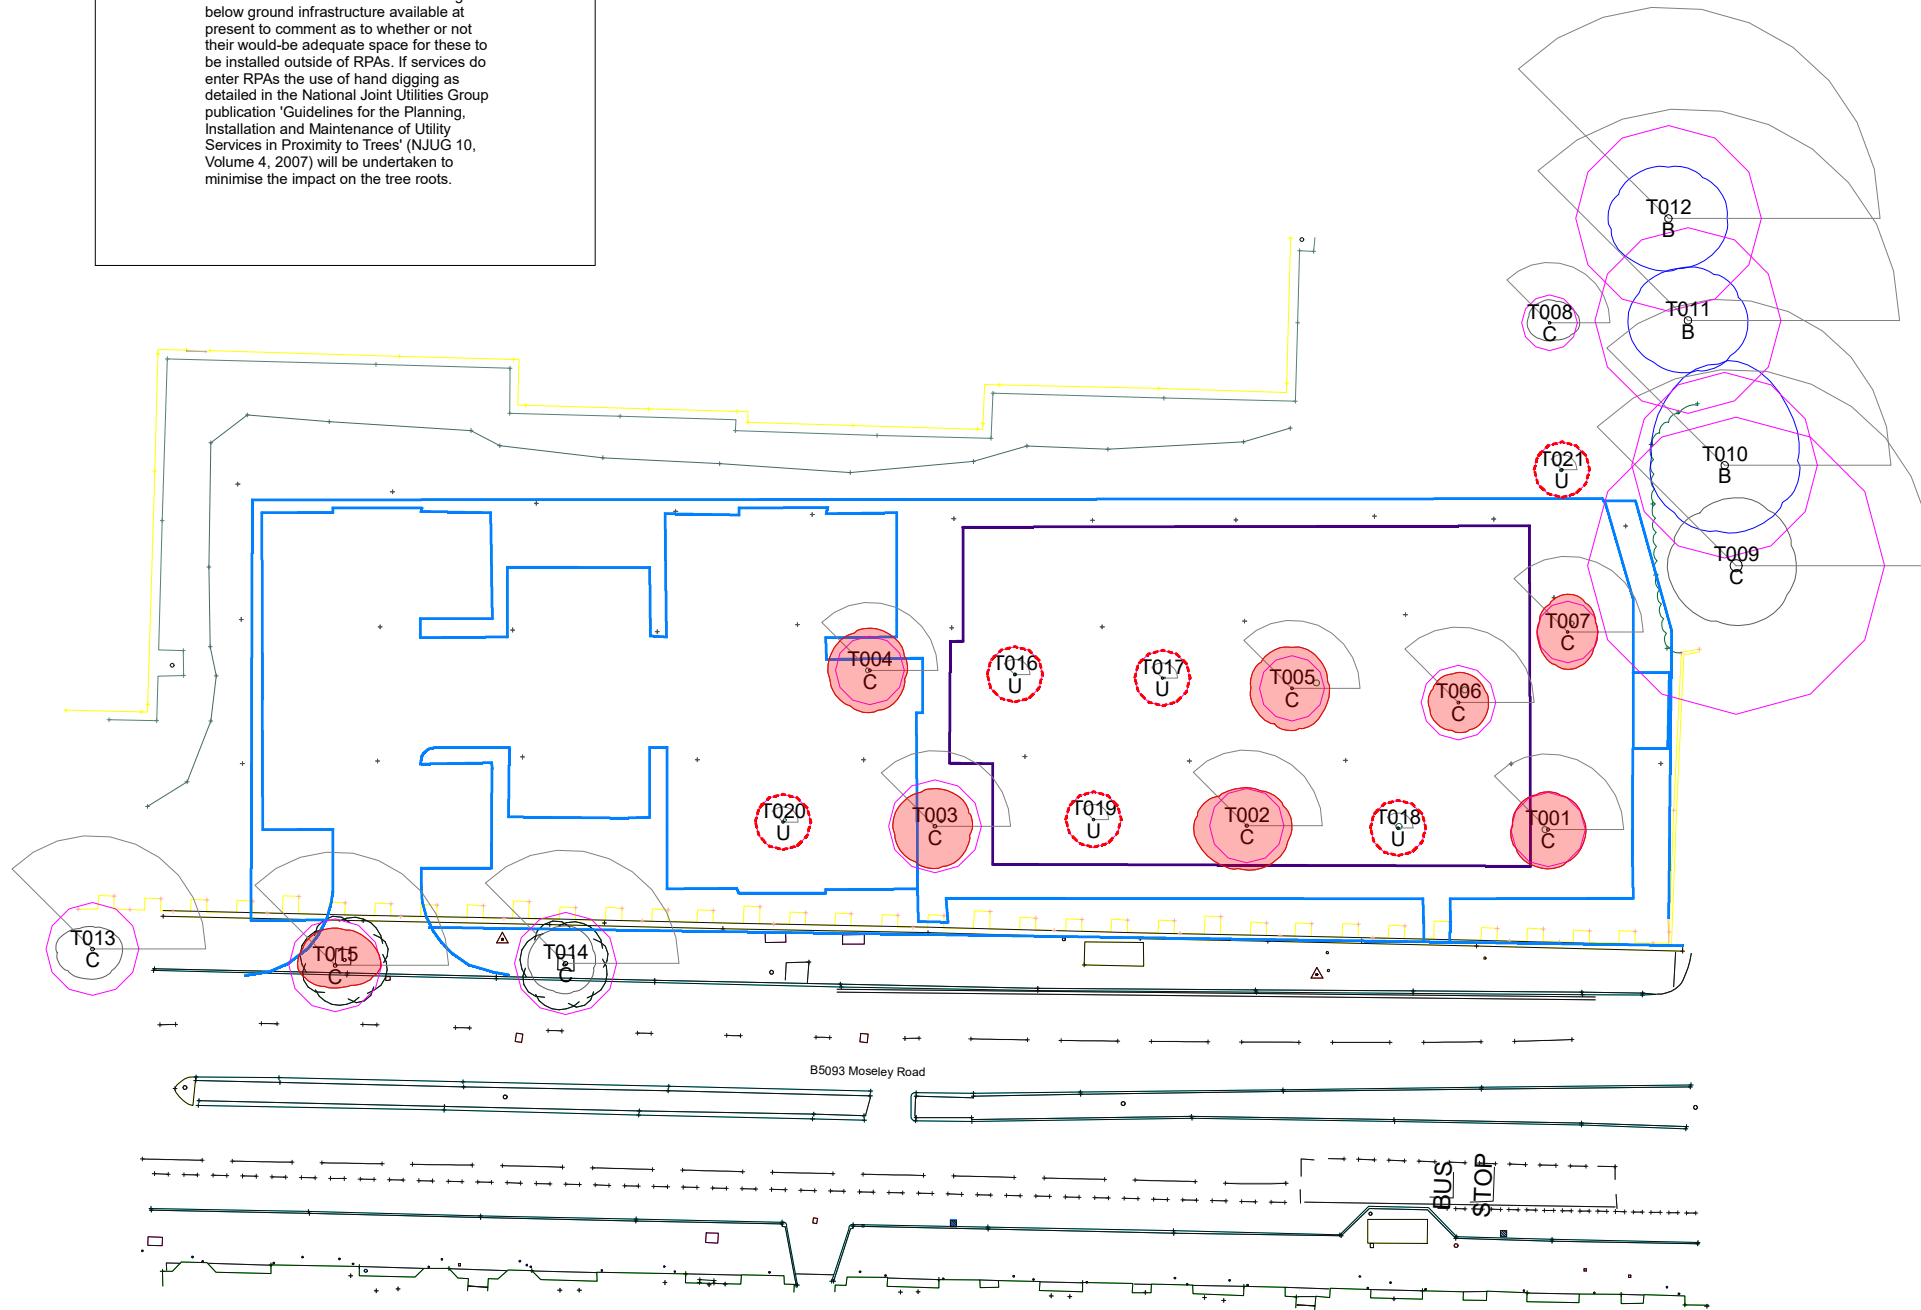

Urban Tree Management
0800 222 9529
WWW.URBNATREEMANAGEMENT.CO.UK

Tree Constraint Plan

SCALE : 1 : 500 @ A3	DATE : 18/09/2025	
MAP FILENAME : Mosley Road, M16 6PE		

Map data shown may contain Ordnance Survey © products supplied by
Pear Technology Services Ltd; Email: info@peartechology.co.uk
© Crown Copyright and database rights from data shown above
Ordnance Survey © licence number AC0000822731